
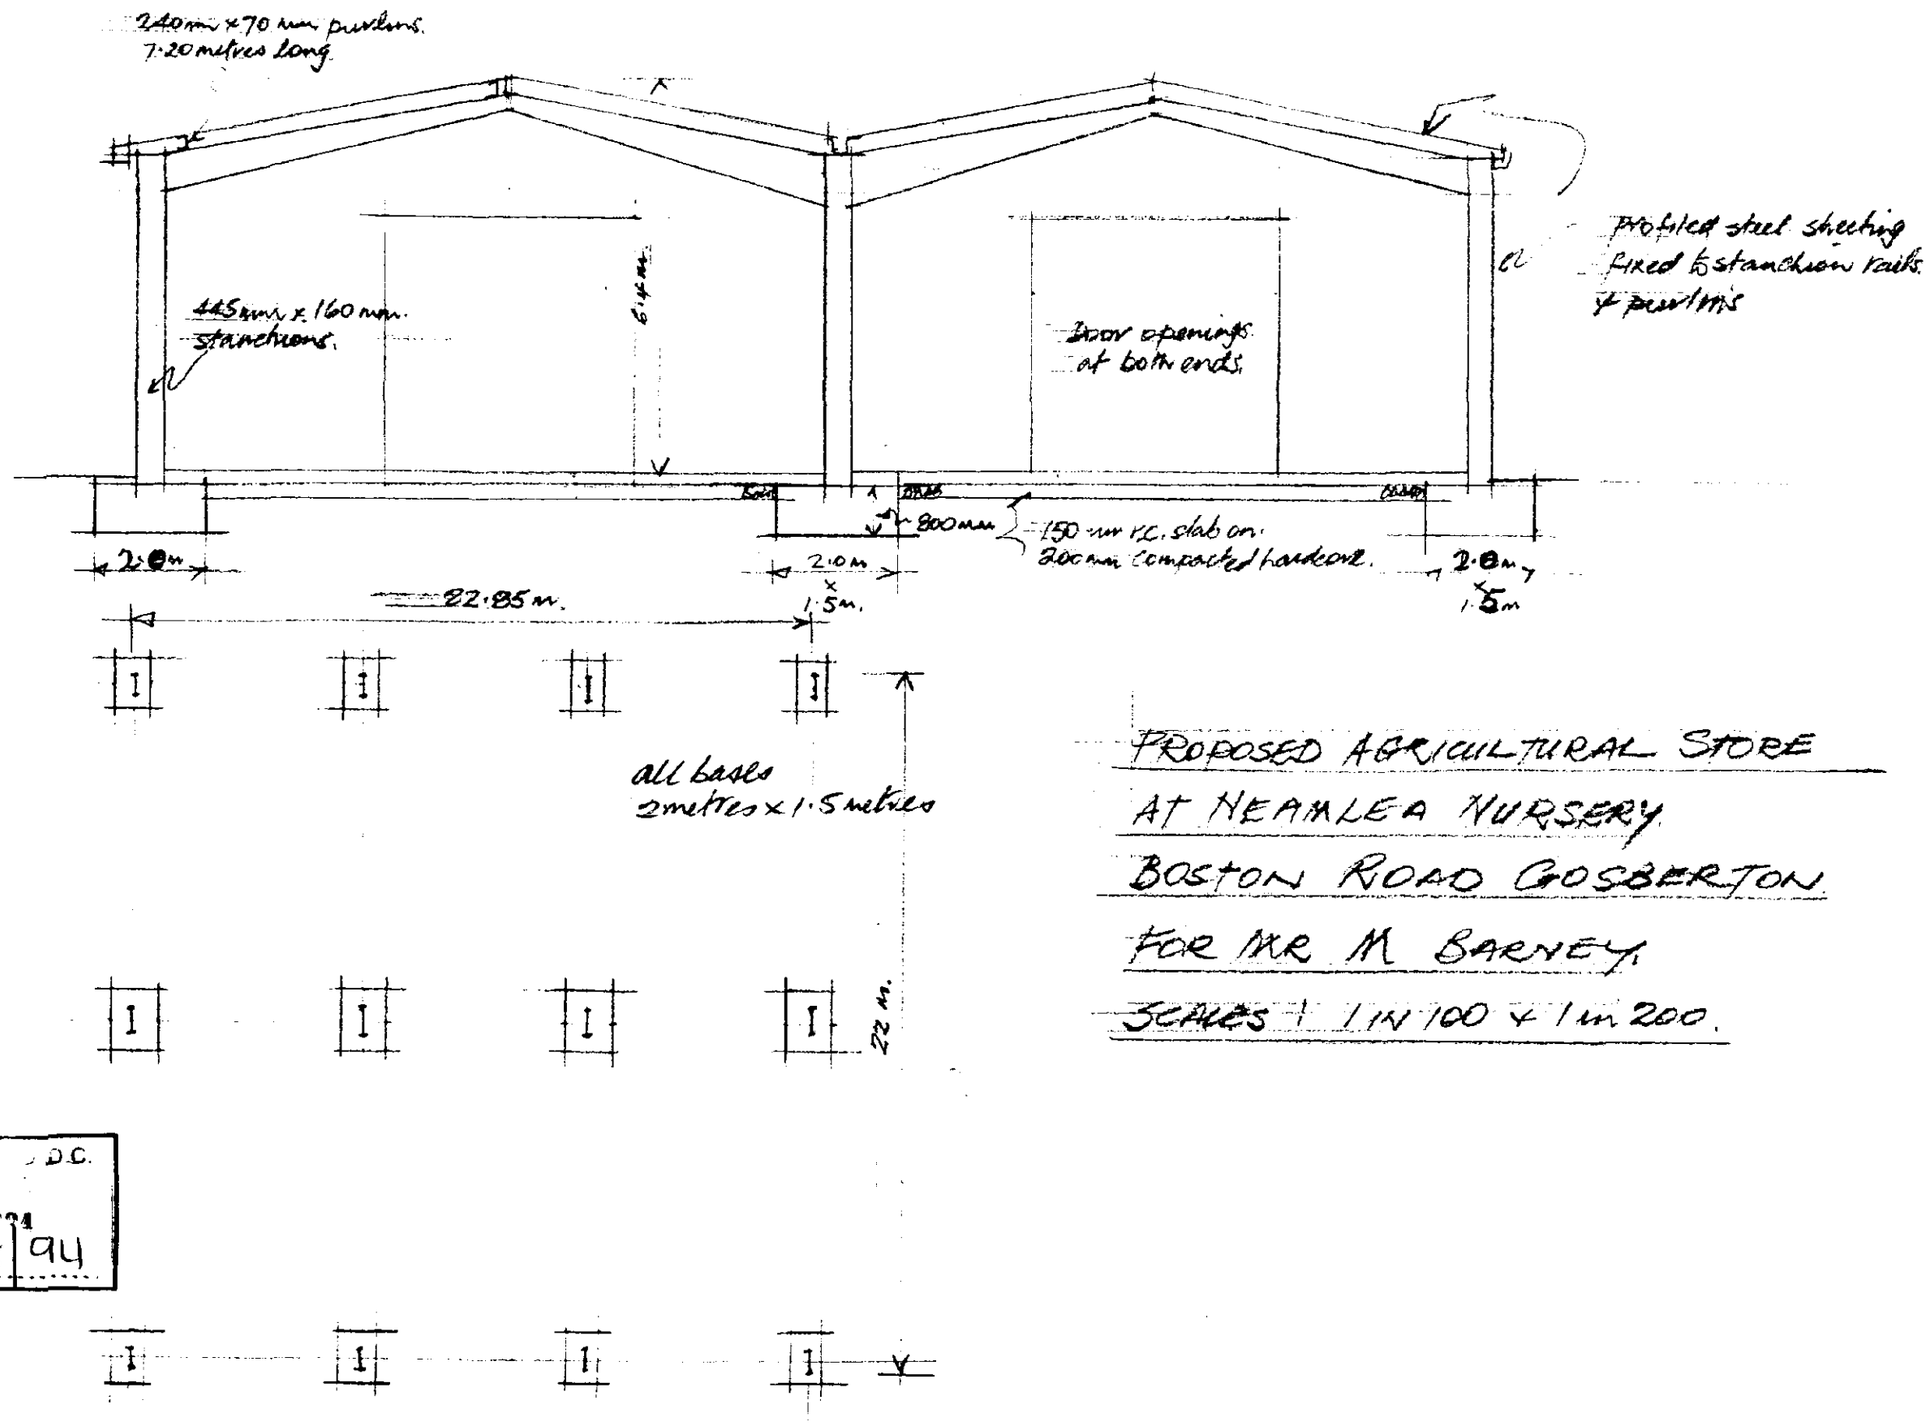


PROPOSED AGRICULTURAL STORE
AT HEAMLEA NURSERY
BOSTON ROAD GOSBERTON
FOR MR M BARNEY.
SCALES 1 IN 100 & 1 in 200.

SC... D.C.
12 ... 1984
REF 1178 94

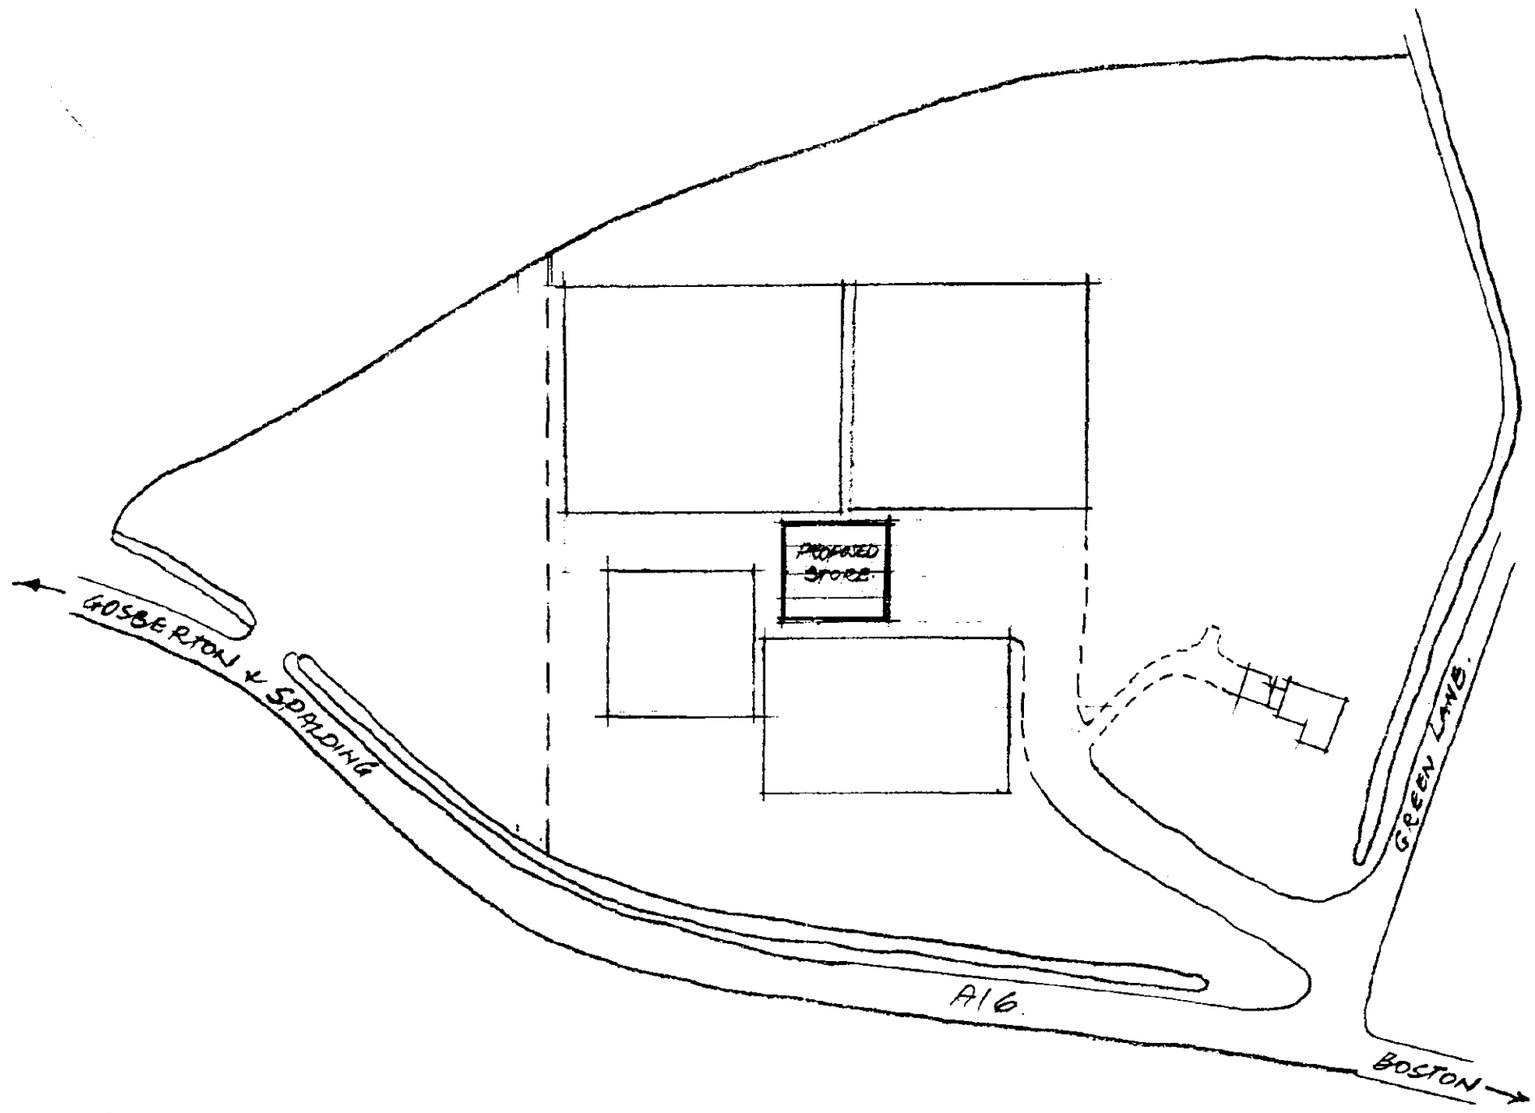

SOU... DIST.
REF 1178/94

PROPOSED GENERAL PURPOSE AGRICULTURAL STORE.
FOR MR M. BARNEY AT NEAMLEA NURSERY,
BOSTON ROAD GOSBERTON.

BLOCK PLAN
SCALE 1:1250.