





South (Front) Elevation

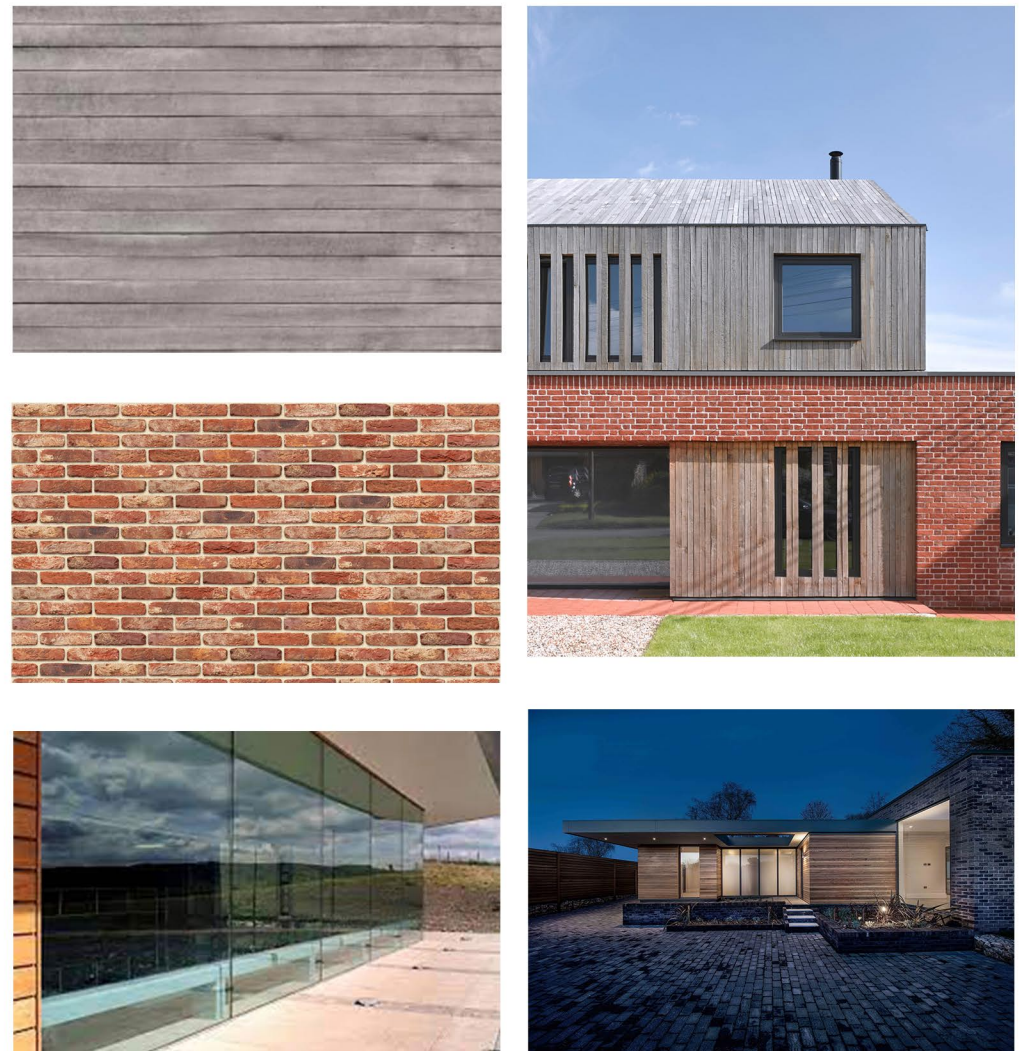

Images showing material pallet




East (Side) Elevation

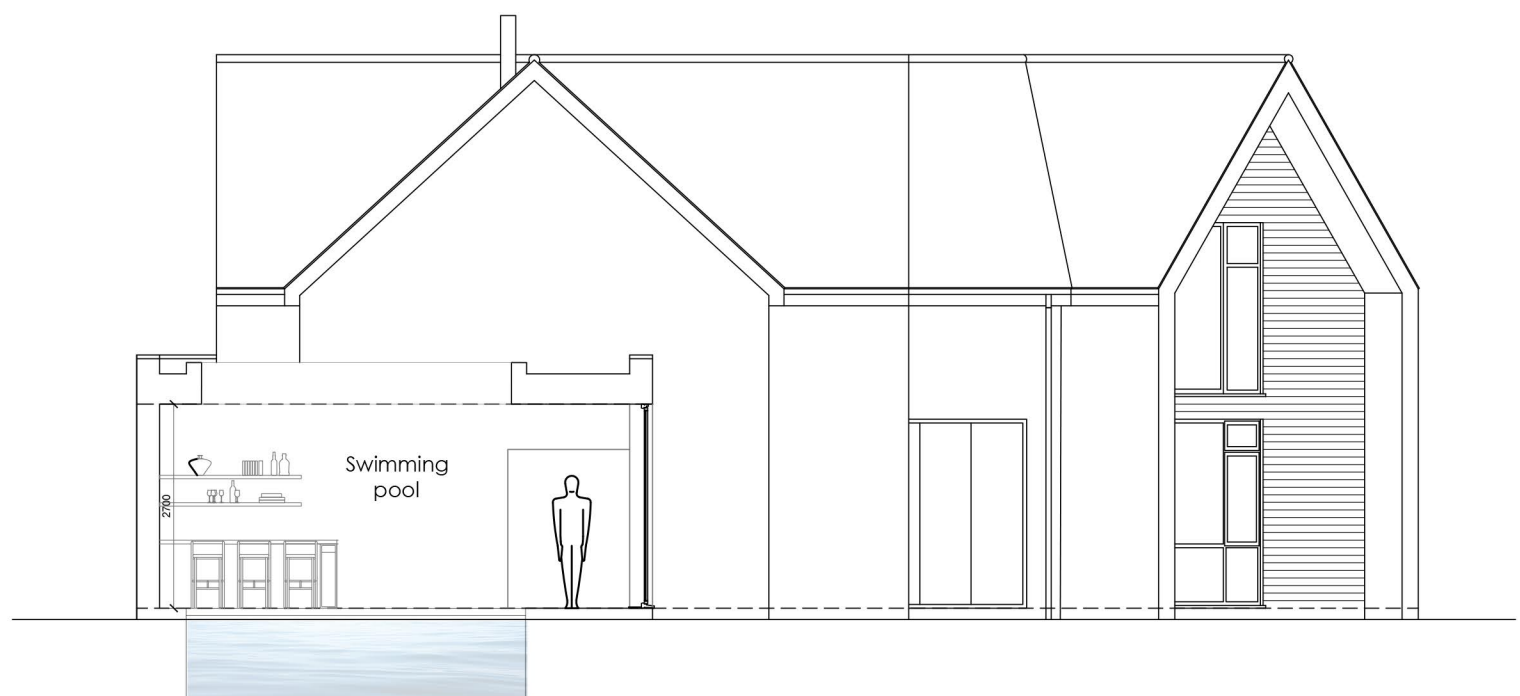

Section A-A



West (Side) Elevation

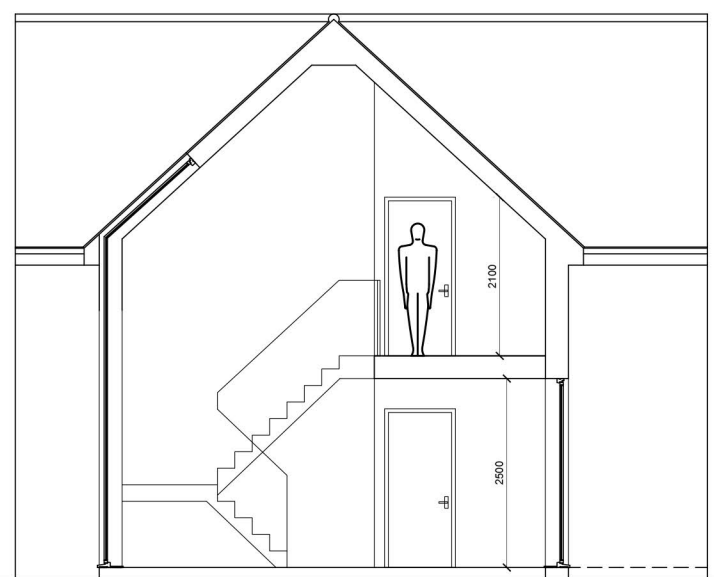

Section B-B



North (Back) Elevation

- KEY
1. Slate tiles
 2. Brick
 3. Timber Cladding
 4. UPVC or Aluminum windows
 5. Timber or UPVC Door
 6. Metal Cladding
 7. Dray RWP