STUDIO 11 ARCHITECTURE

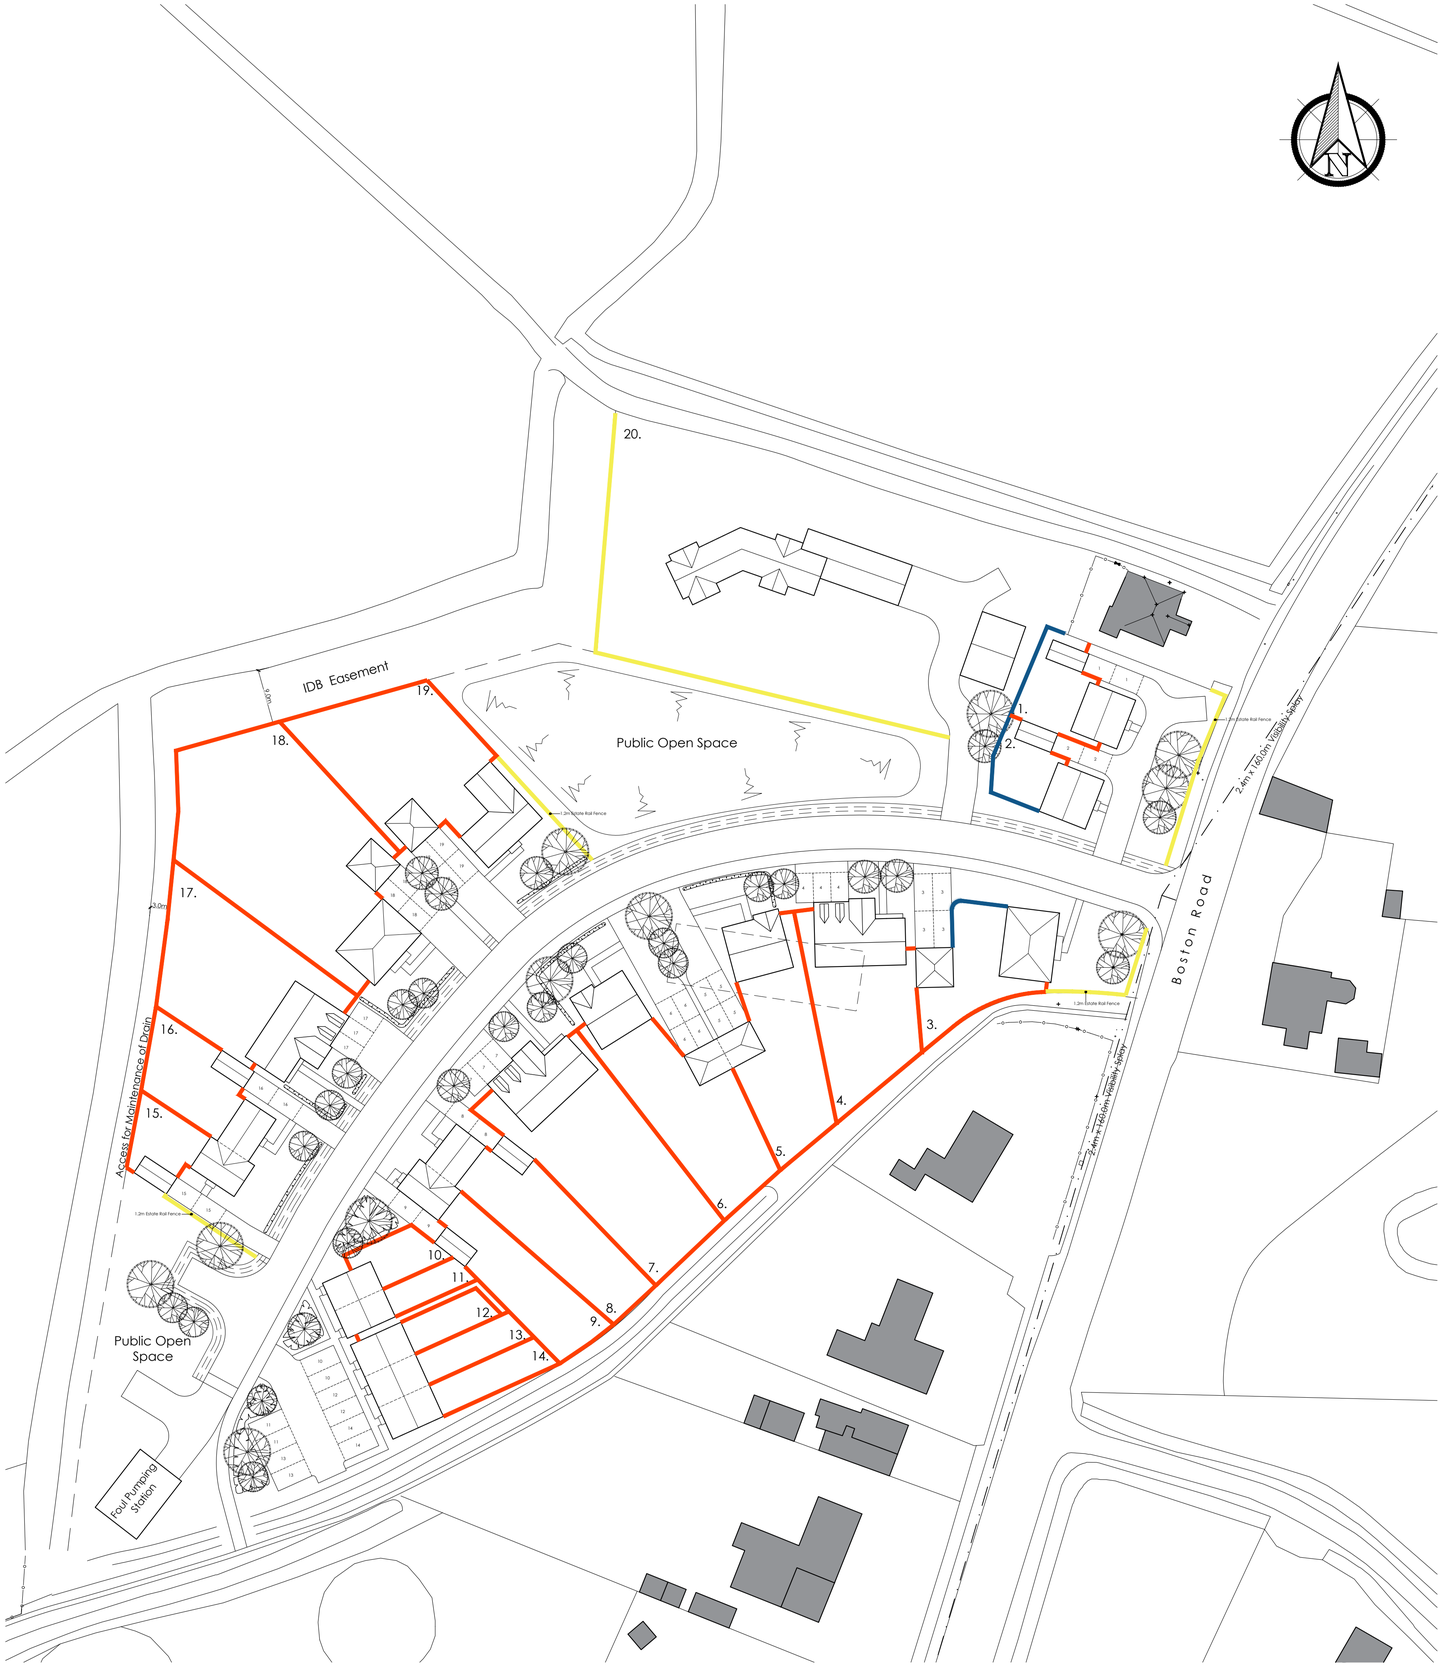

All discrepancies are to be brought to the attention of the below office.

The copyright to this drawing is owned by studio 11 architecture.

Key

- 1.2m Post & Rail Fence
- 1.8m Close Boarded Fence
- 1.8m Brick Wall

10m 0 10 20 30
1:500

REVISION	DATE	DRAWN	DESCRIPTION

STUDIO11 architecture
KING'S LYNN INNOVATION CENTRE,
INNOVATION DRIVE, KING'S LYNN,
PE30 5BY

T: 01553 970033
E: design@studio11architecture.co.uk
W: www.studio11architecture.co.uk

CLIENT RTW Construction & Developments Ltd

PROJECT Proposed Residential Development on land off Boston Road, Gosberton

DRAWING Boundary Treatment Plan

DRAWN	PROJECT DESIGNER	PROJECT DIRECTOR
EG	KB	KB

DATE	SCALE	PAPER SIZE
10.11.2021	1:500	A1

DRAWING NUMBER 525.BT.01

Working in partnership with **Ralph Charman Associates** & **Eleven Consultants**

ARCHITECTURE