This drawing is copyright and may not be altered, traced, copied, photographed or used for any purpose other than that for which it is issued without consent of Mark Dennis Architectural Services.

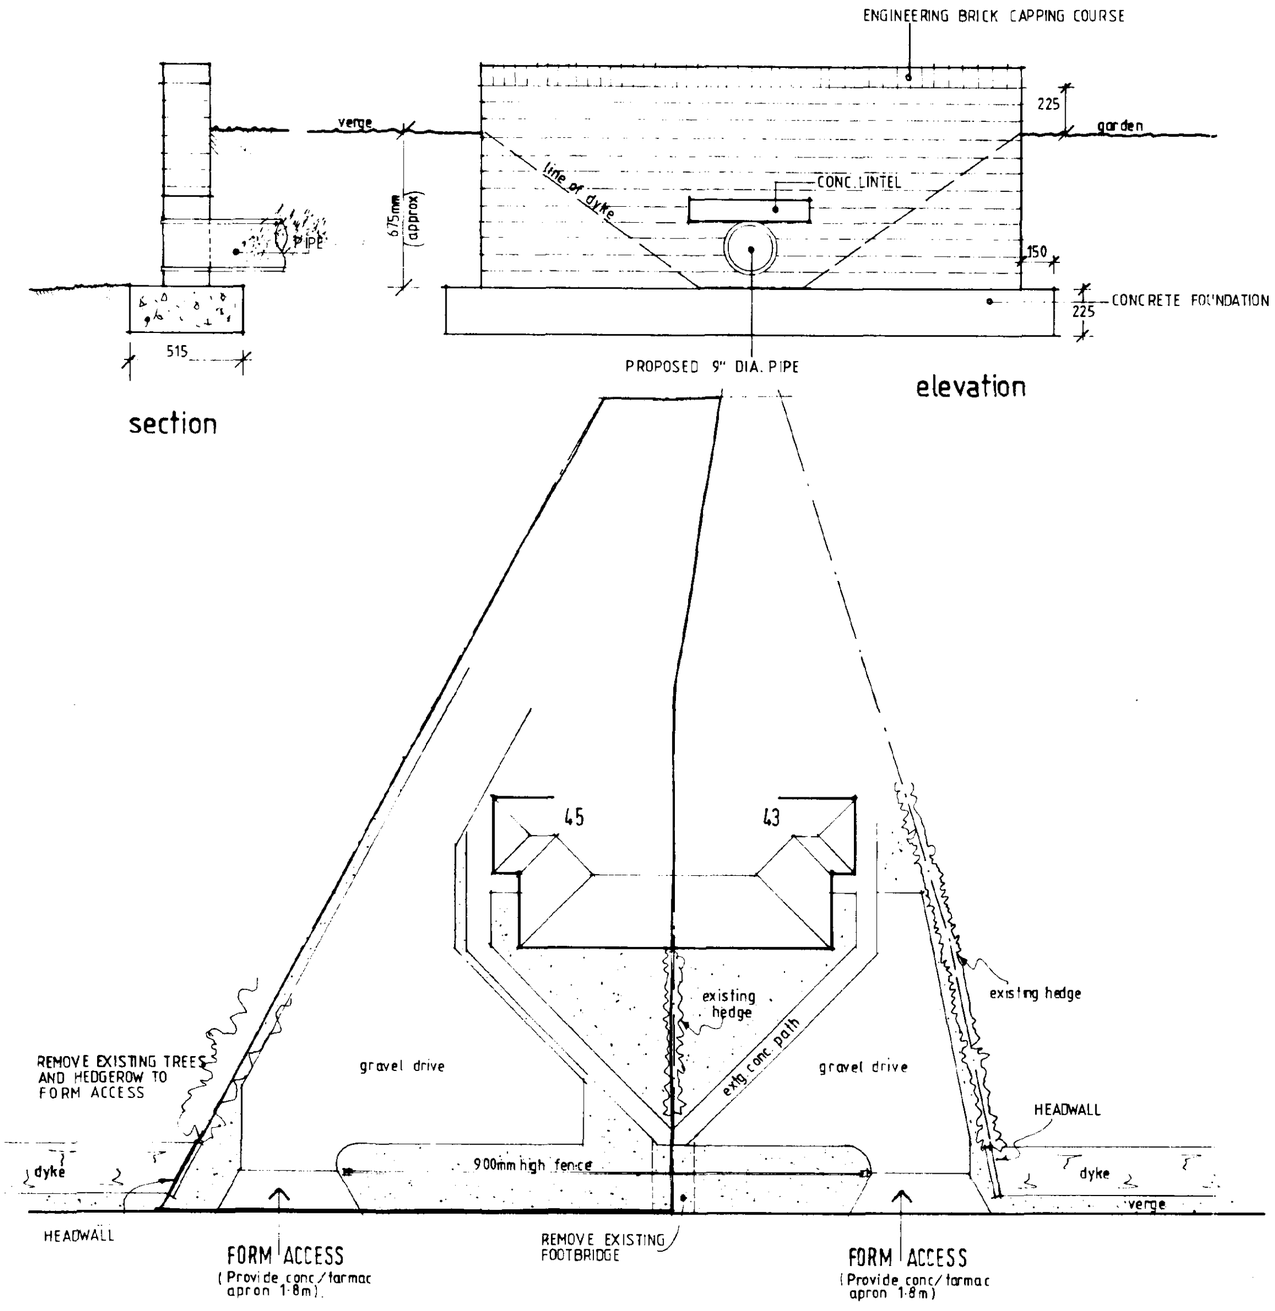

BLOCK PLAN 1:200

Notes:

1. Foundations to be C25P concrete
2. Provide precast reinforced concrete lintel over pipe (4No 12mm dia Bars @ 50mm ctrs)
3. Any Brickwork to be FL quality facing bricks or Class B engineering bricks to B.S. 3921.
4. *Proposed pipe to be 225mm dia. with 150mm gravel bed and surround.* (Fall of pipe to be agreed with drainage board)

Detail and specification is subject to approval from Welland & Deeping Internal Drainage Board and South Holland District Council.

DETERMINED PLAN

SOUTH HOLLAND DC HOUSING & PLANNING 29 SEP 2000 Ref: 1189/00

MARK DENNIS
architectural services
90 STATION ROAD – SURFLEET – SPALDING
LINCOLNSHIRE – PE11 4DB
TEL: 01775 680183 FAX: 01775 680183

PROJECT TITLE

Proposed new vehicular accesses at No 43 & 45 Belchmire Lane, Gosberton, Spalding, Lincs.

for: Mr K Smith & Mr T Houghton

Block Plan and Details.

REV	DESCRIPTION	DATE	BY

SCALE 1:200 1:20

DRAWN MD

DATE SEP 2000

DRAWING No. 00.027/01