



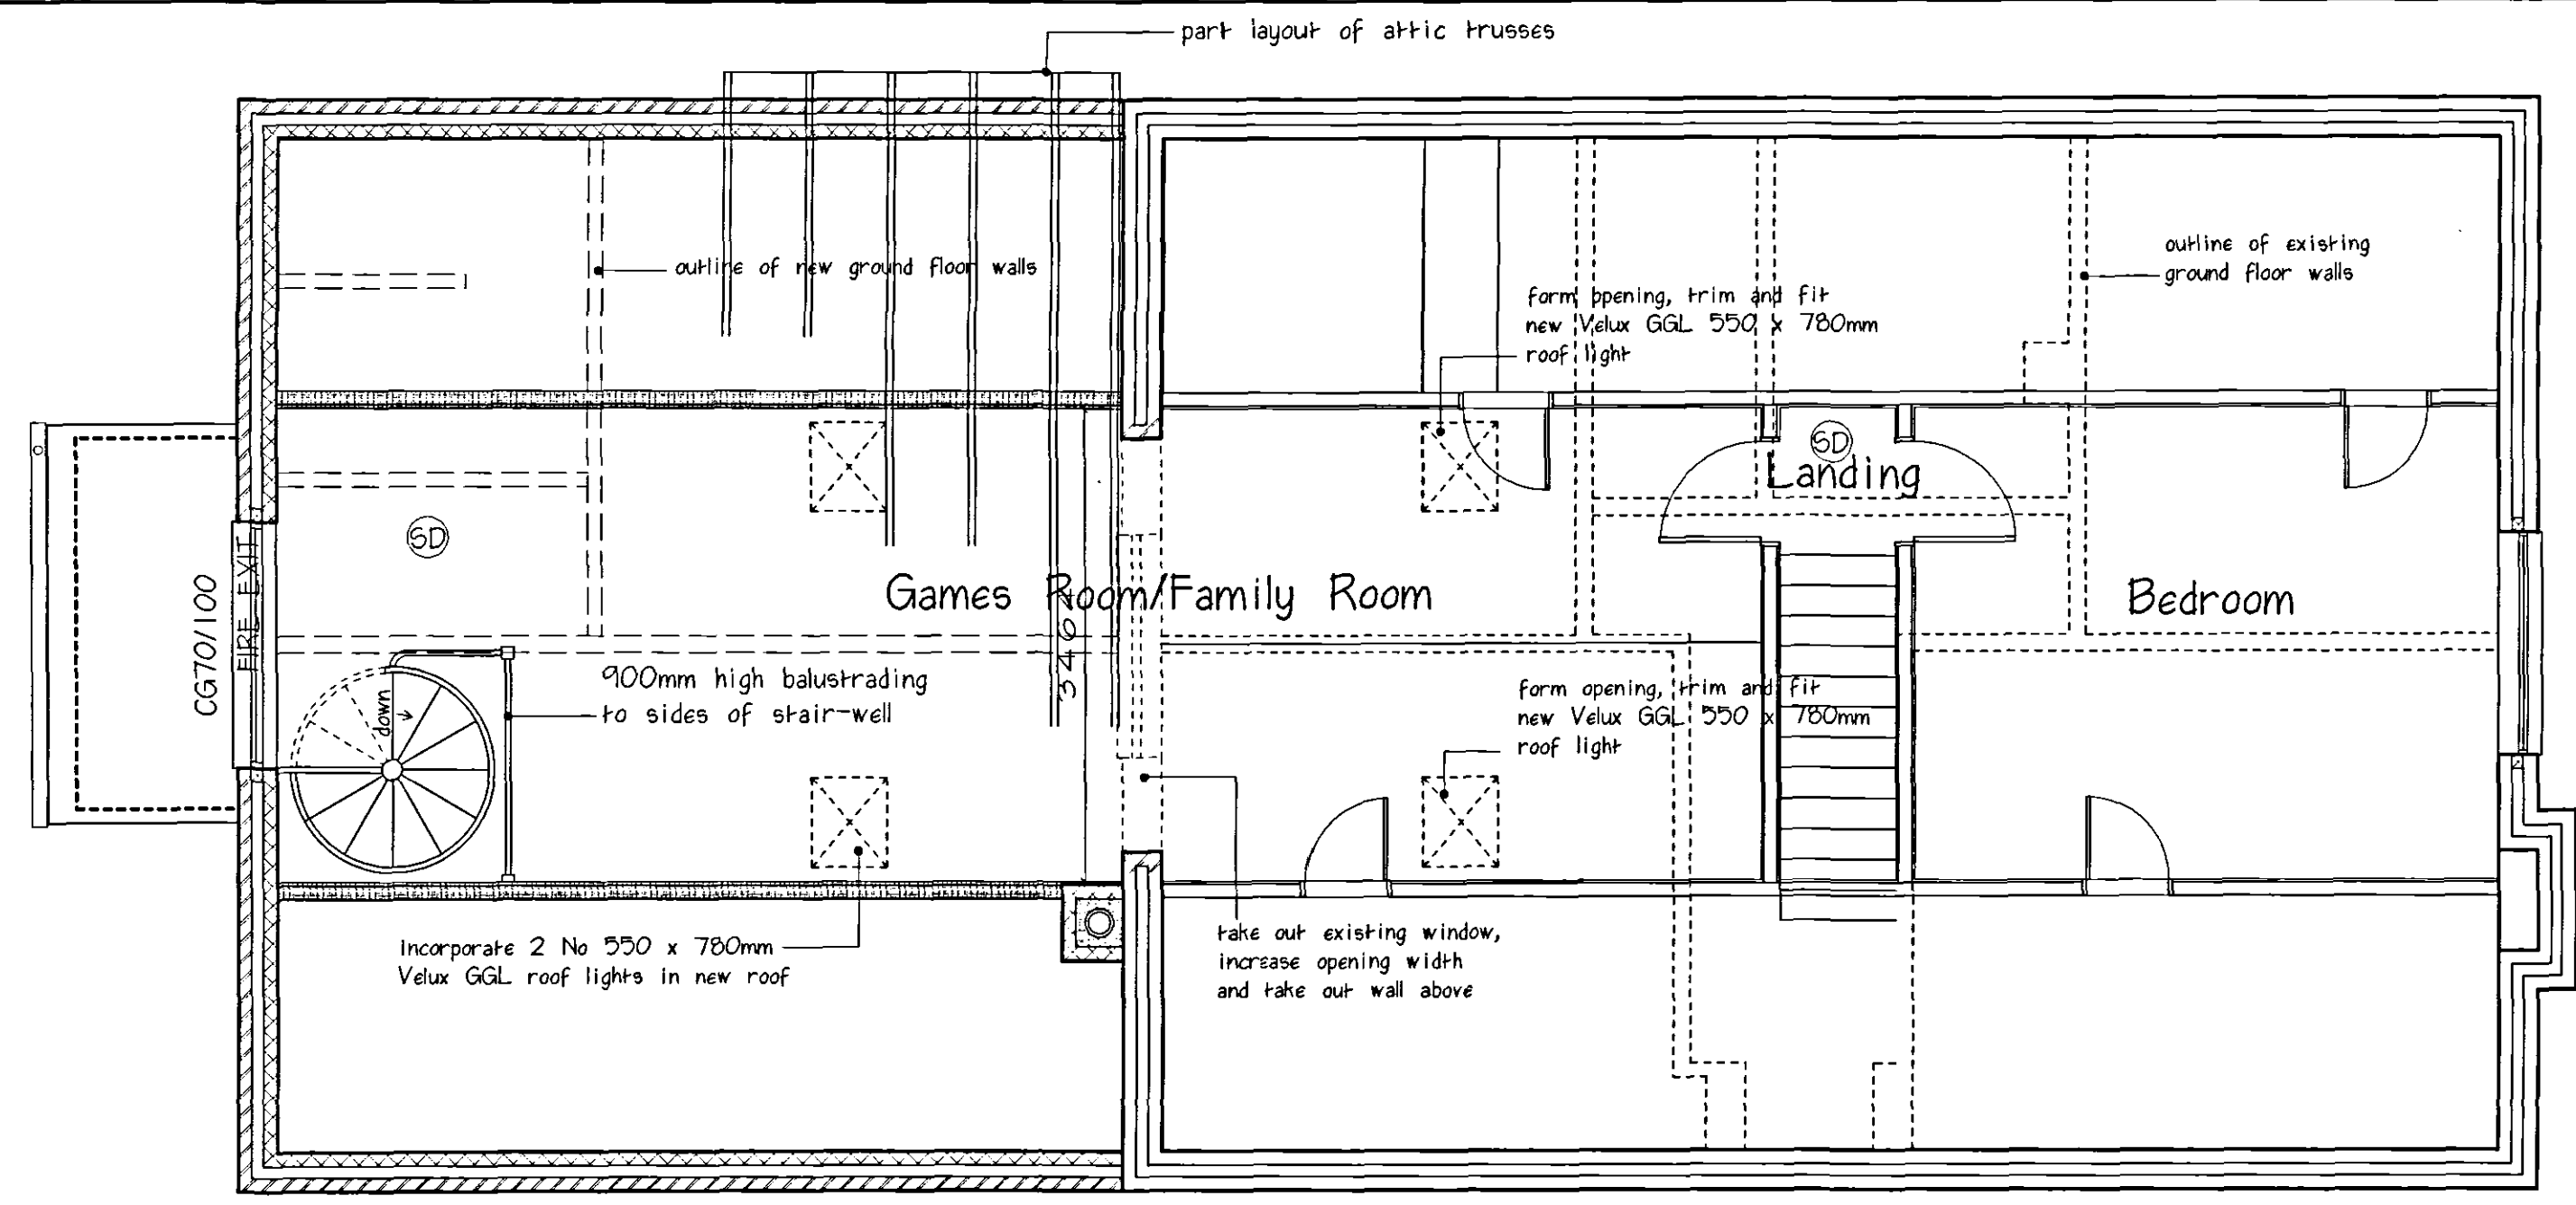


First Floor Layout

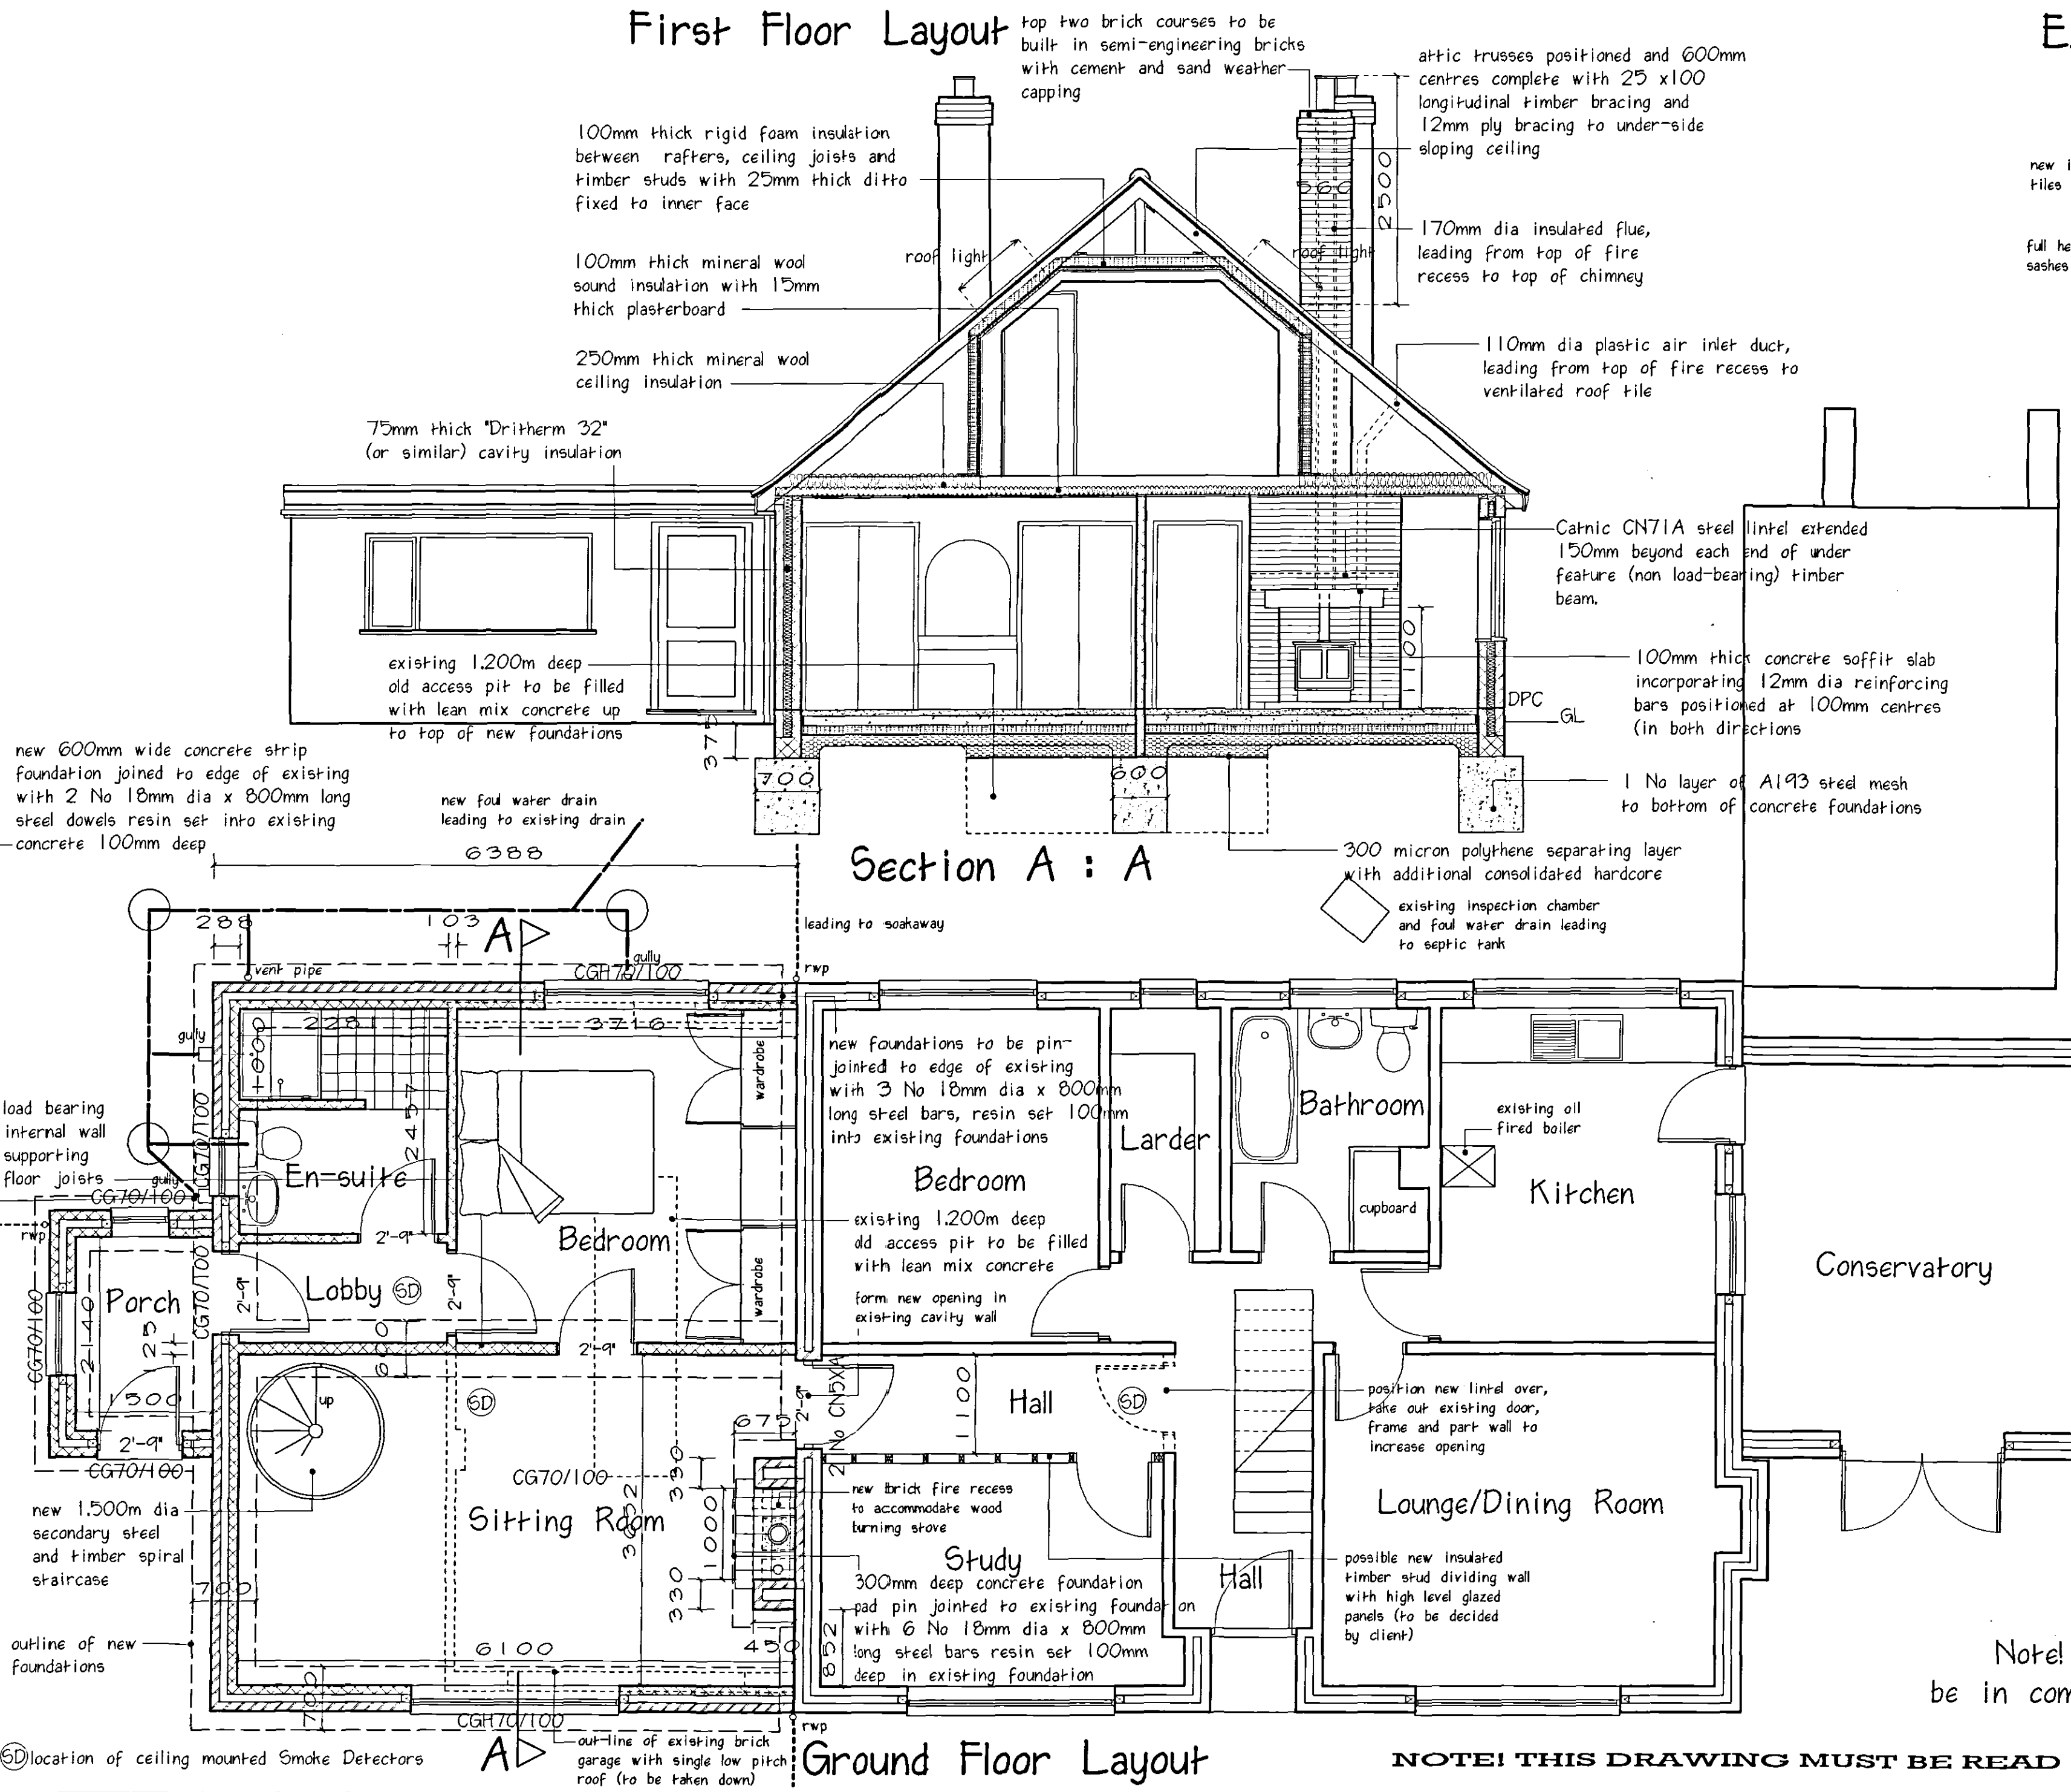


Section A : A

Ground Floor Layout

NOTE! THIS DRAWING MUST BE READ IN CONJUNCTION WITH SEPARATE SPECIFICATION NOTES

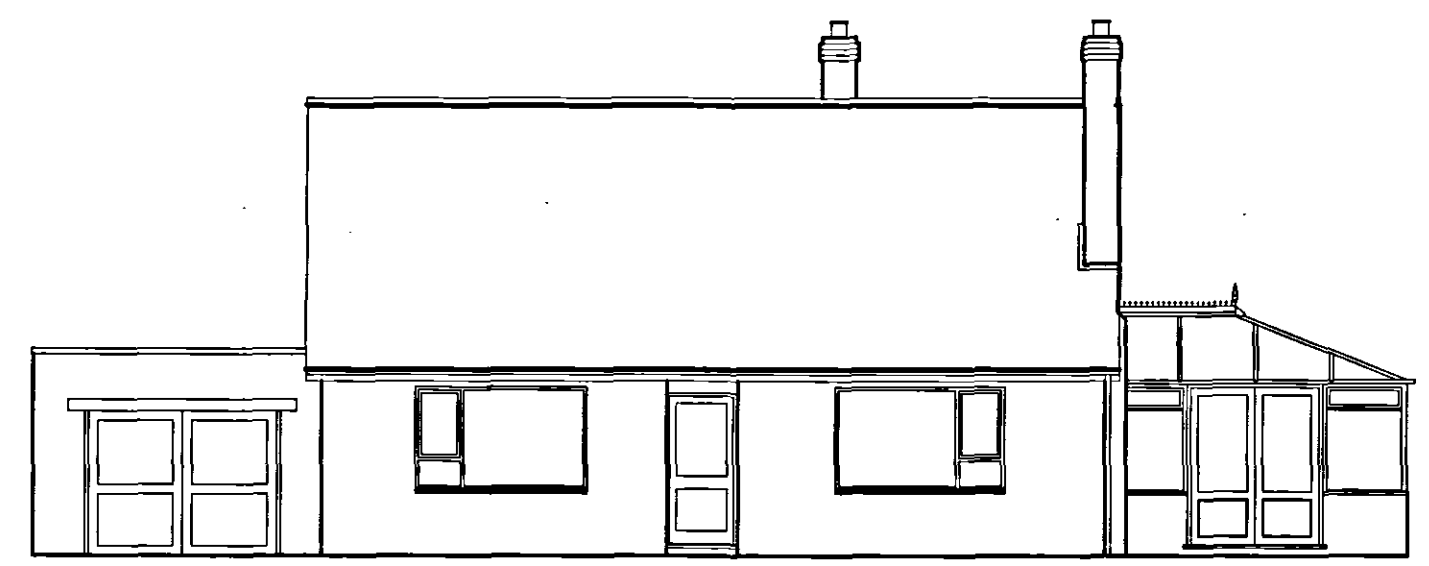

Existing Front Aspect

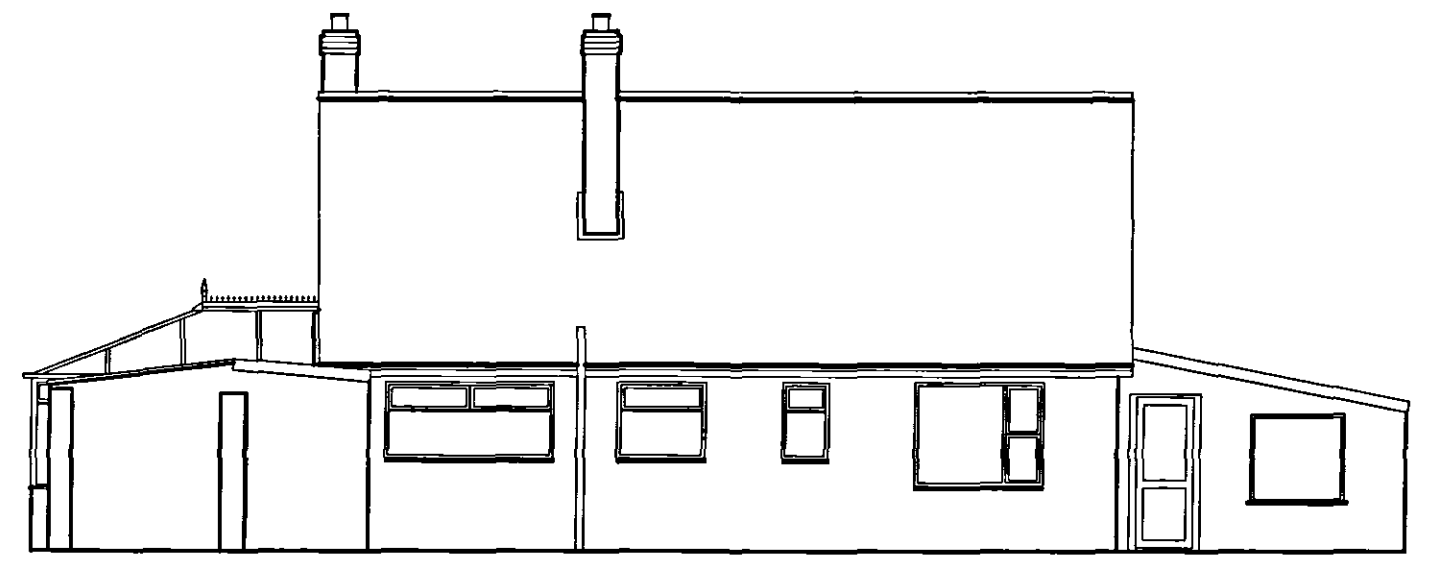


Existing Rear Aspect




Existing North Aspect



Proposed North Aspect

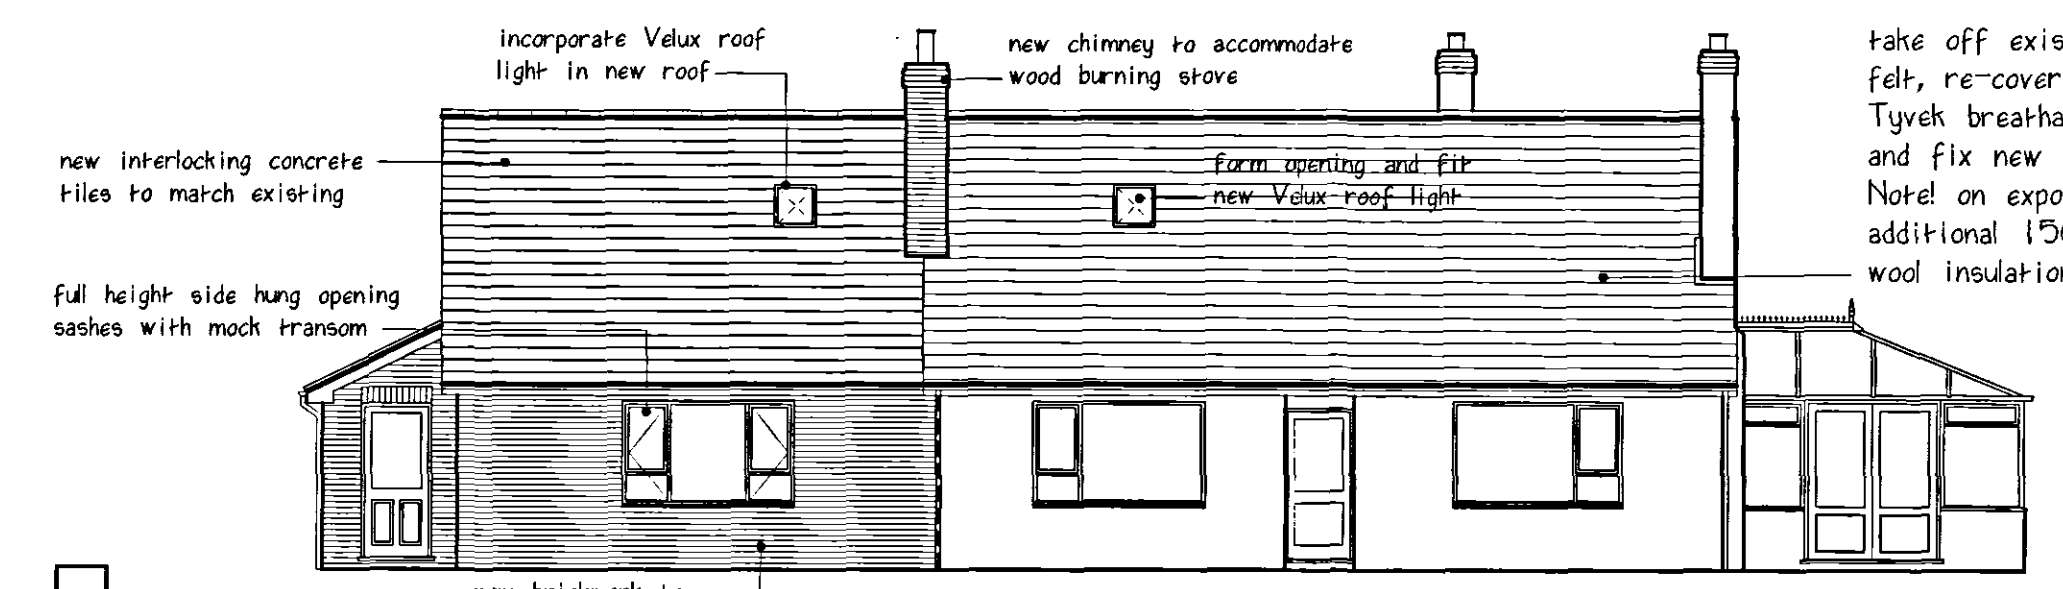


Proposed Front Aspect

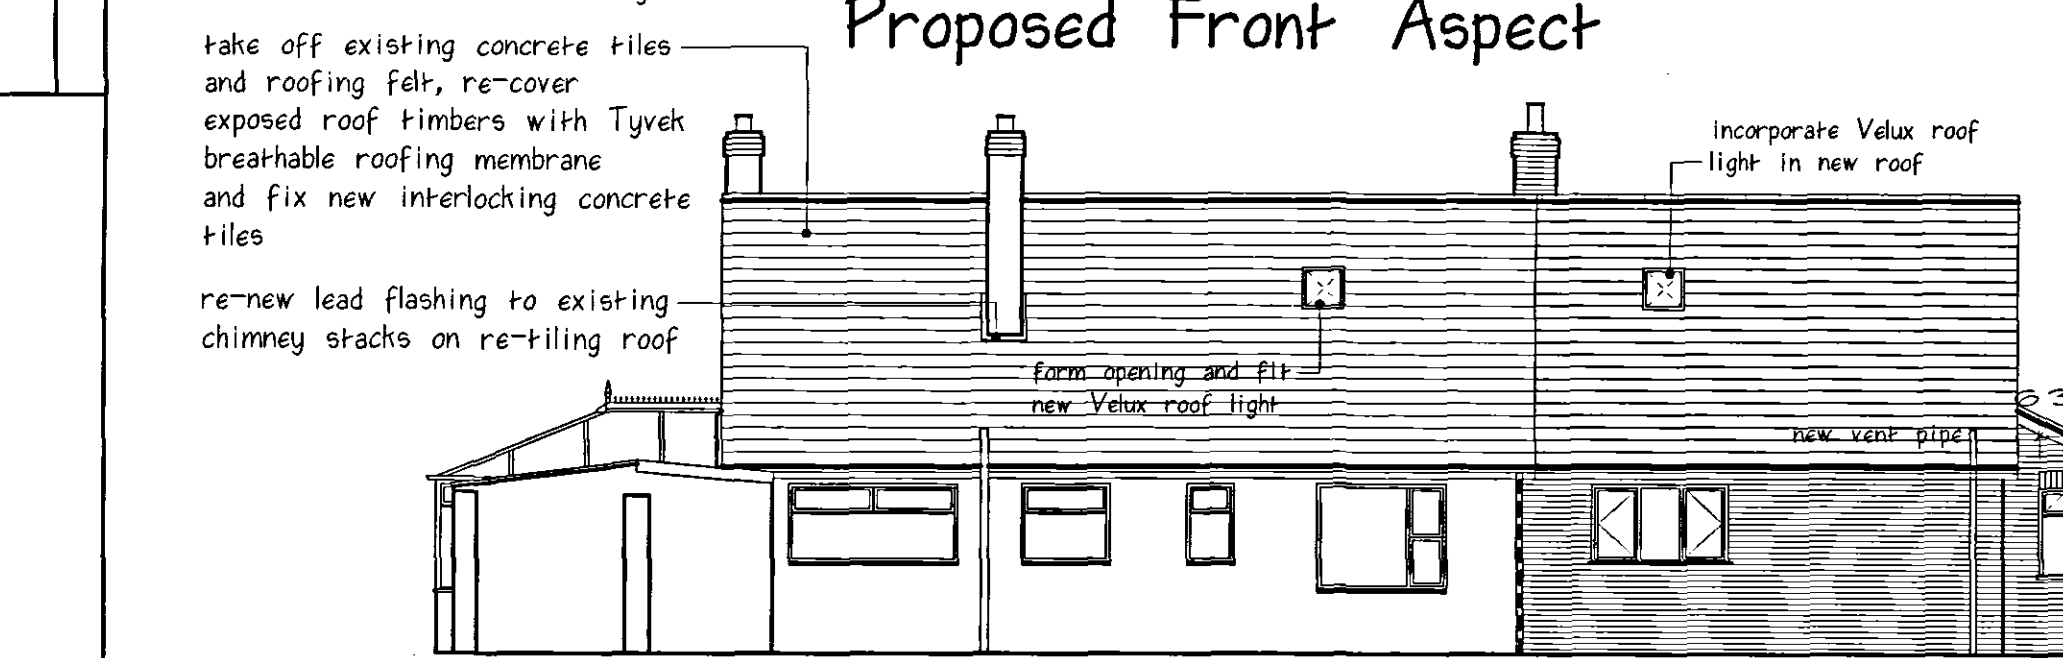

Proposed Rear Aspect

01A - Addition of Side Porch

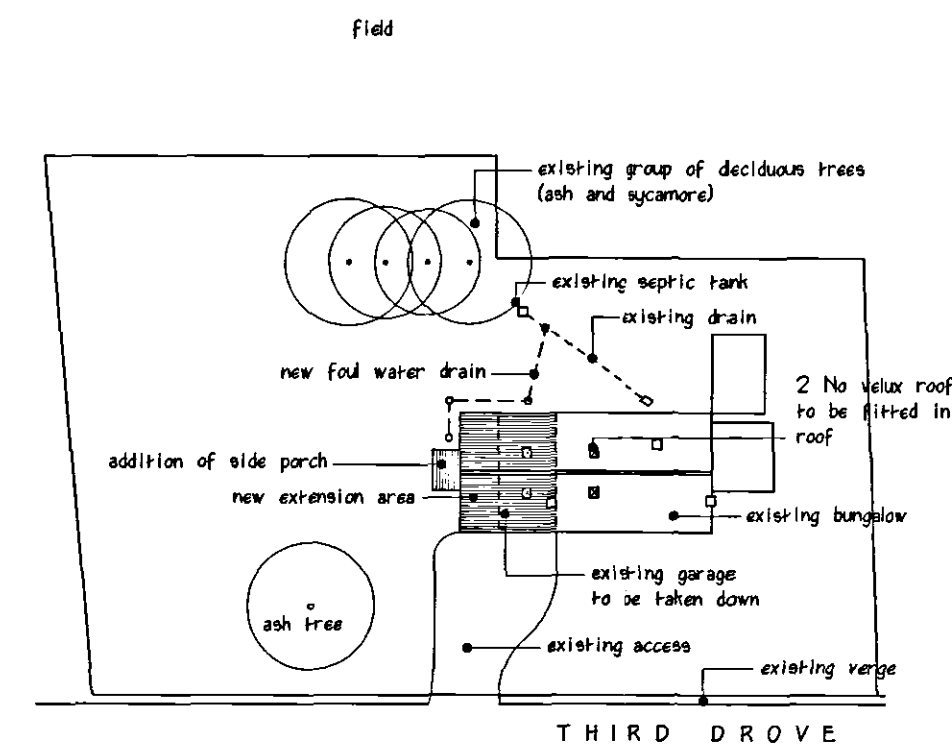

Site Layout Plan

Note! construction additional new porch to be in compliance with original Specification Notes


Client
Mr & Mrs R R Leverton

Project
Proposed alterations and extension to existing bungalow at No 1 Third Drove Gosberton Clough Spalding Lincs

Drawing No
TS.AGC.2006.01A

Scale
1:50, 1:100, 1:500

Date
4.8.2006

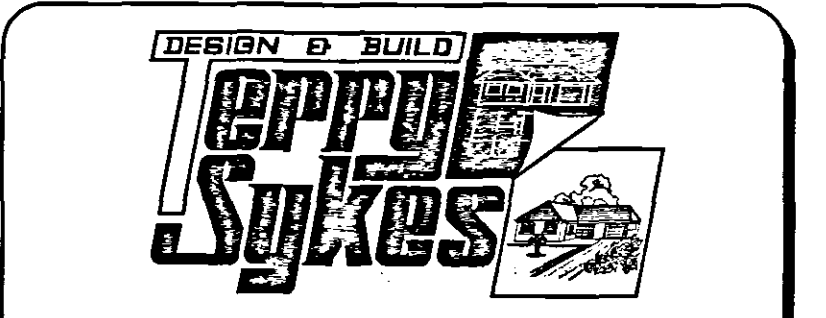

Tel: (01205) 306831 Fax: (01205) 307482

Drawing: T. Sykes MCIQB, FFB