



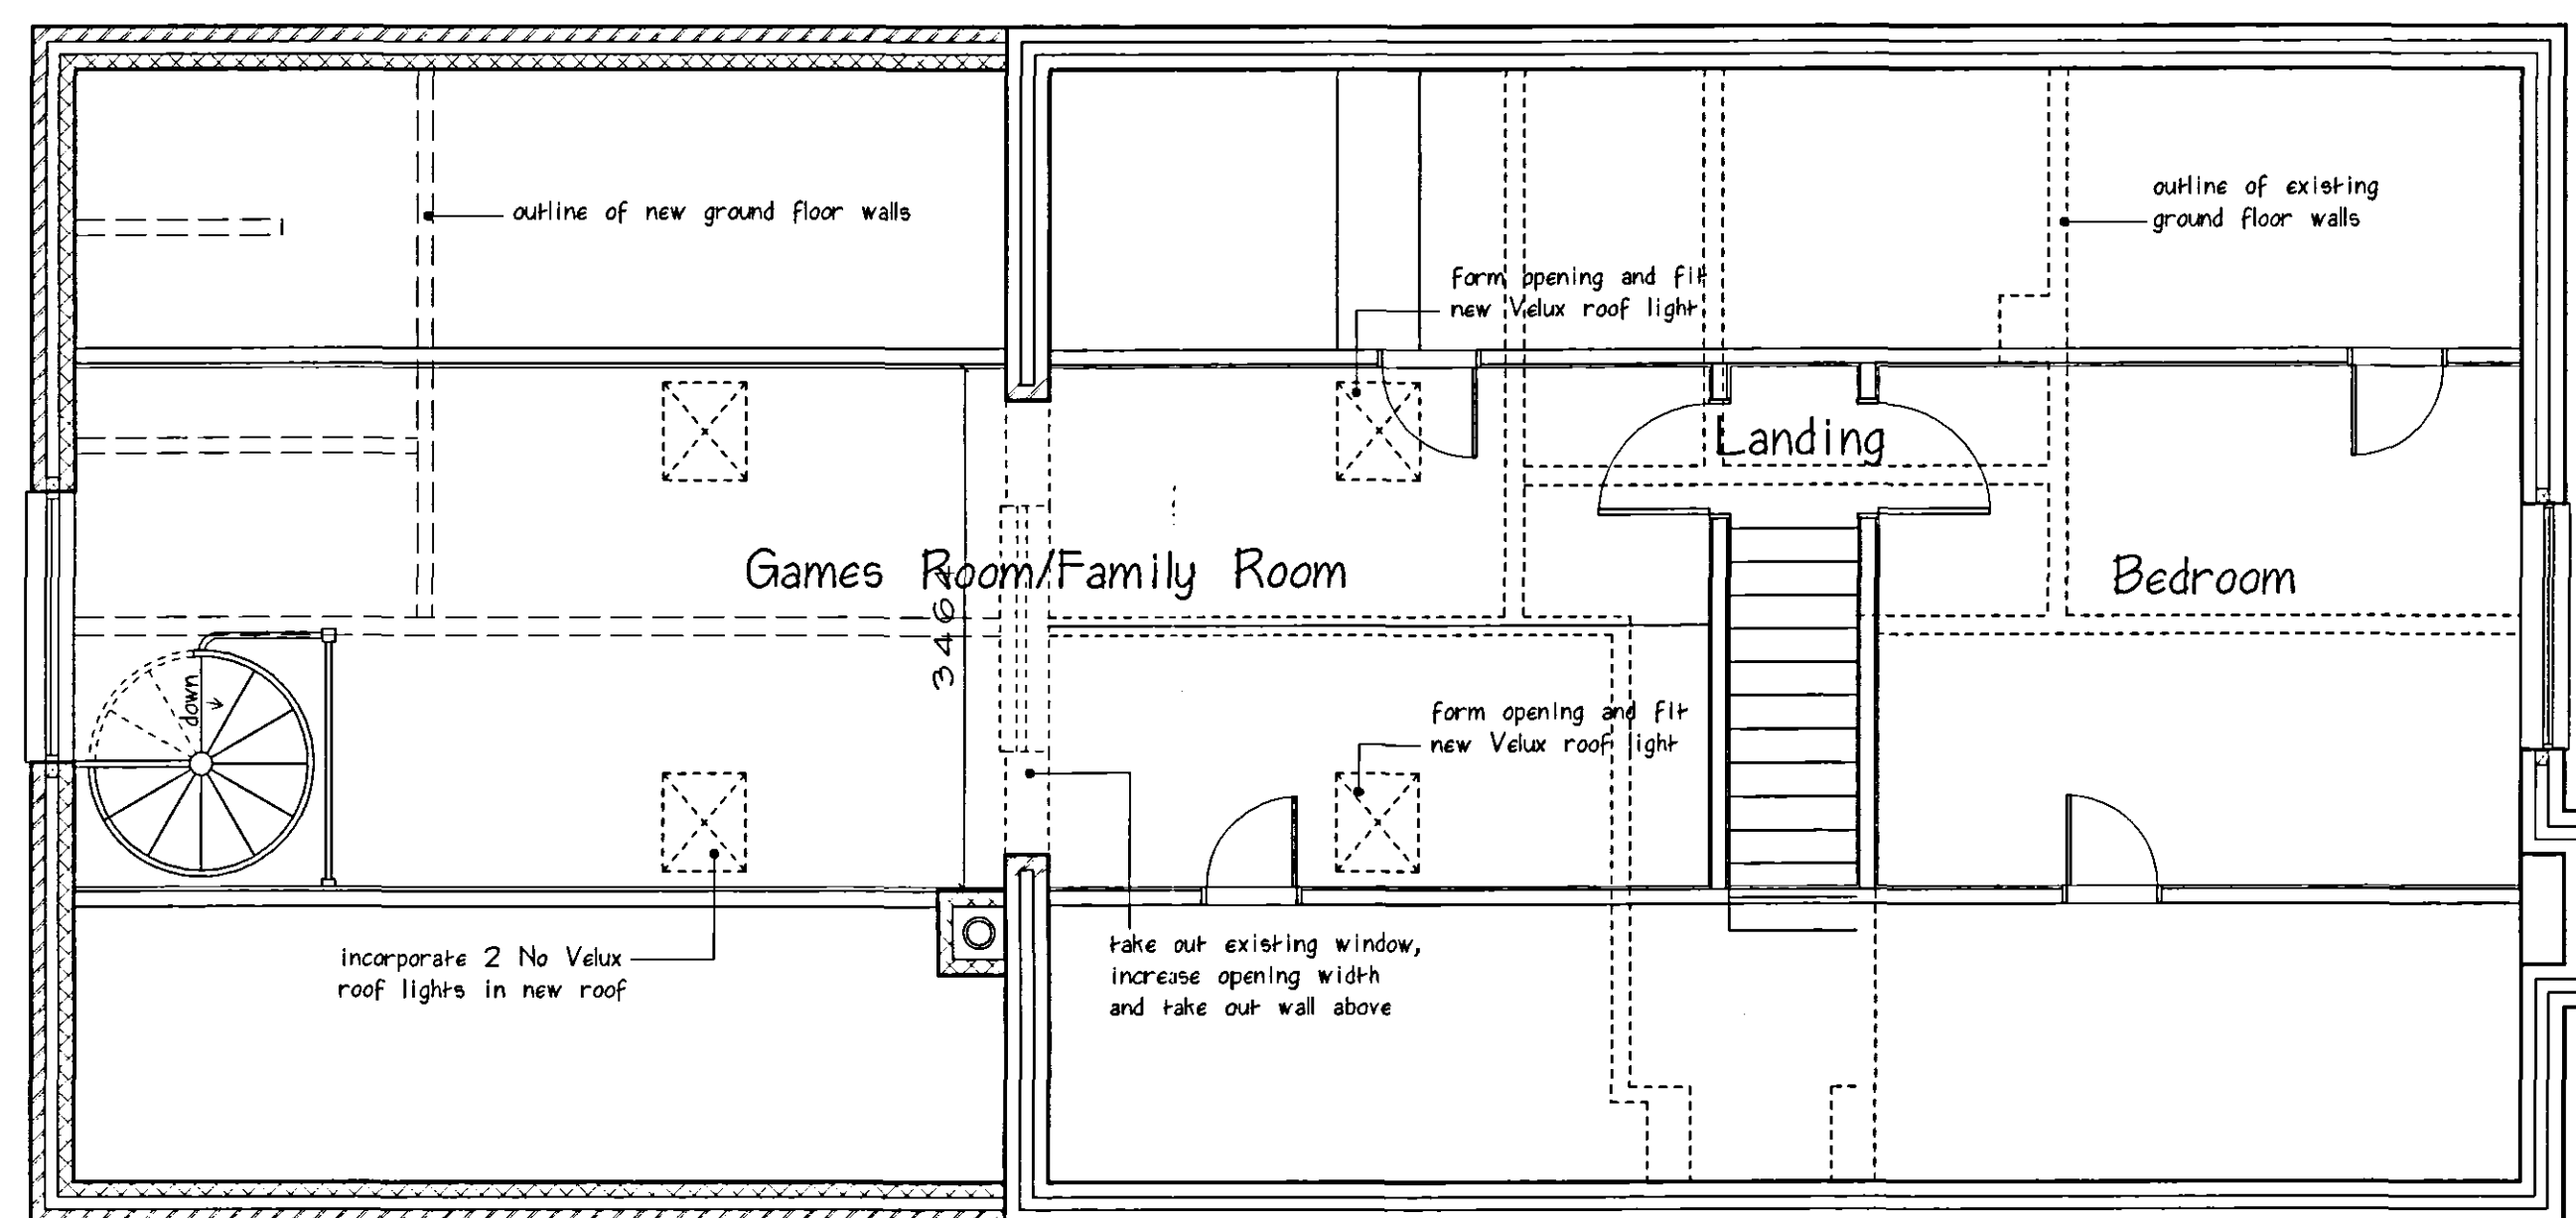


First Floor Layout

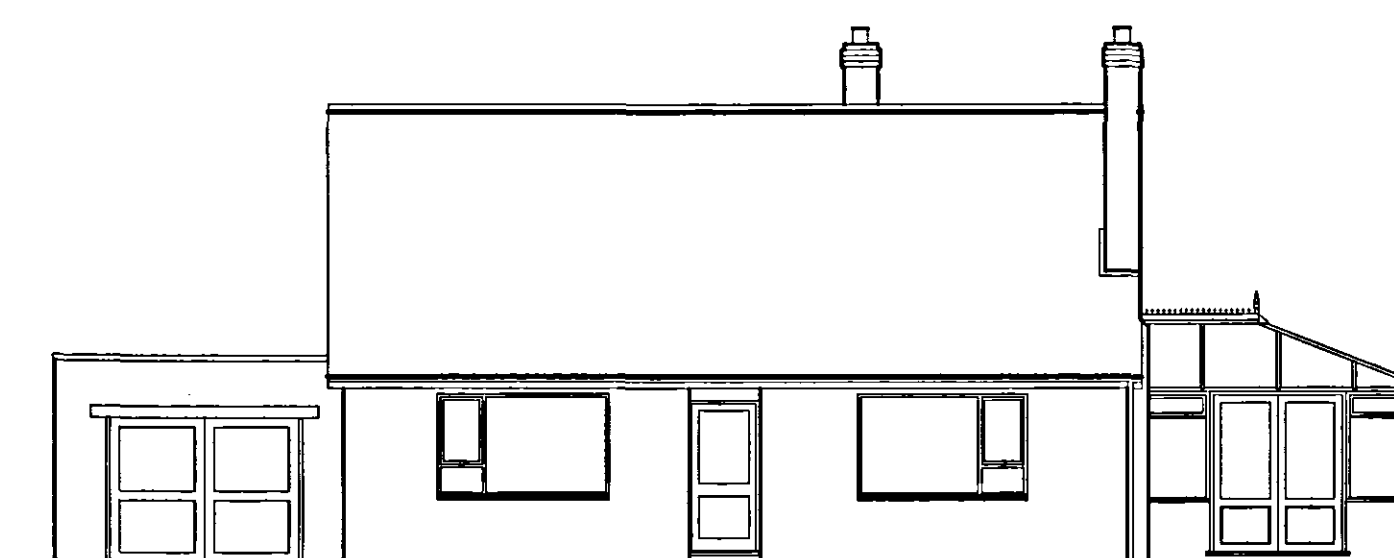

Existing Front Aspect




Existing North Aspect

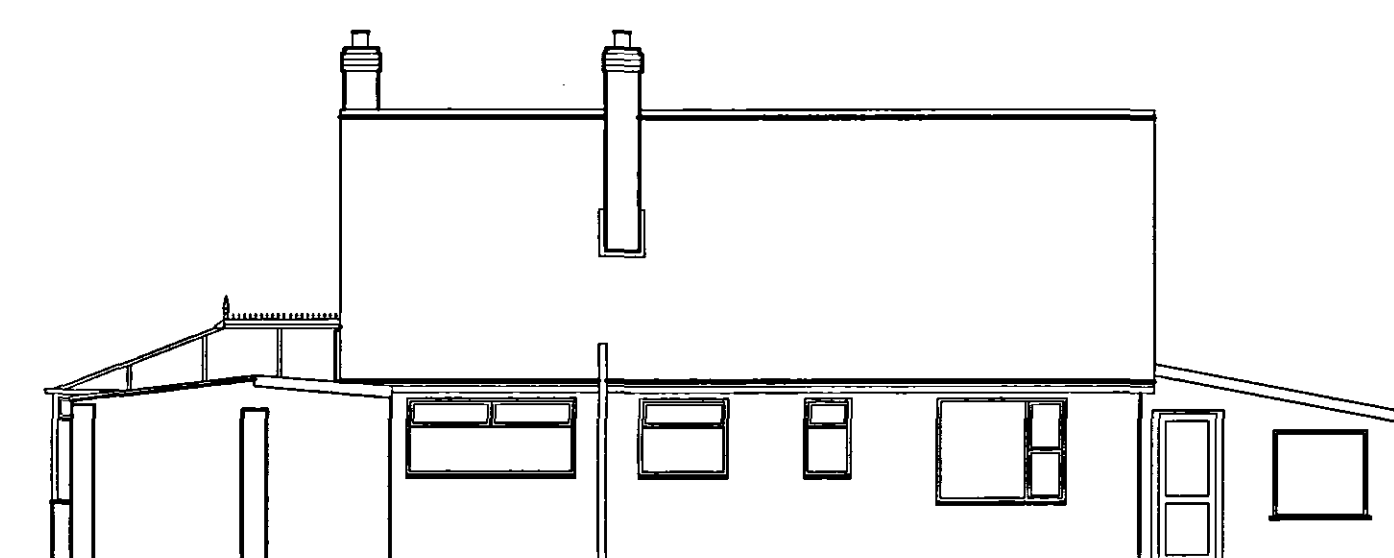


Existing Rear Aspect



Proposed North Aspect

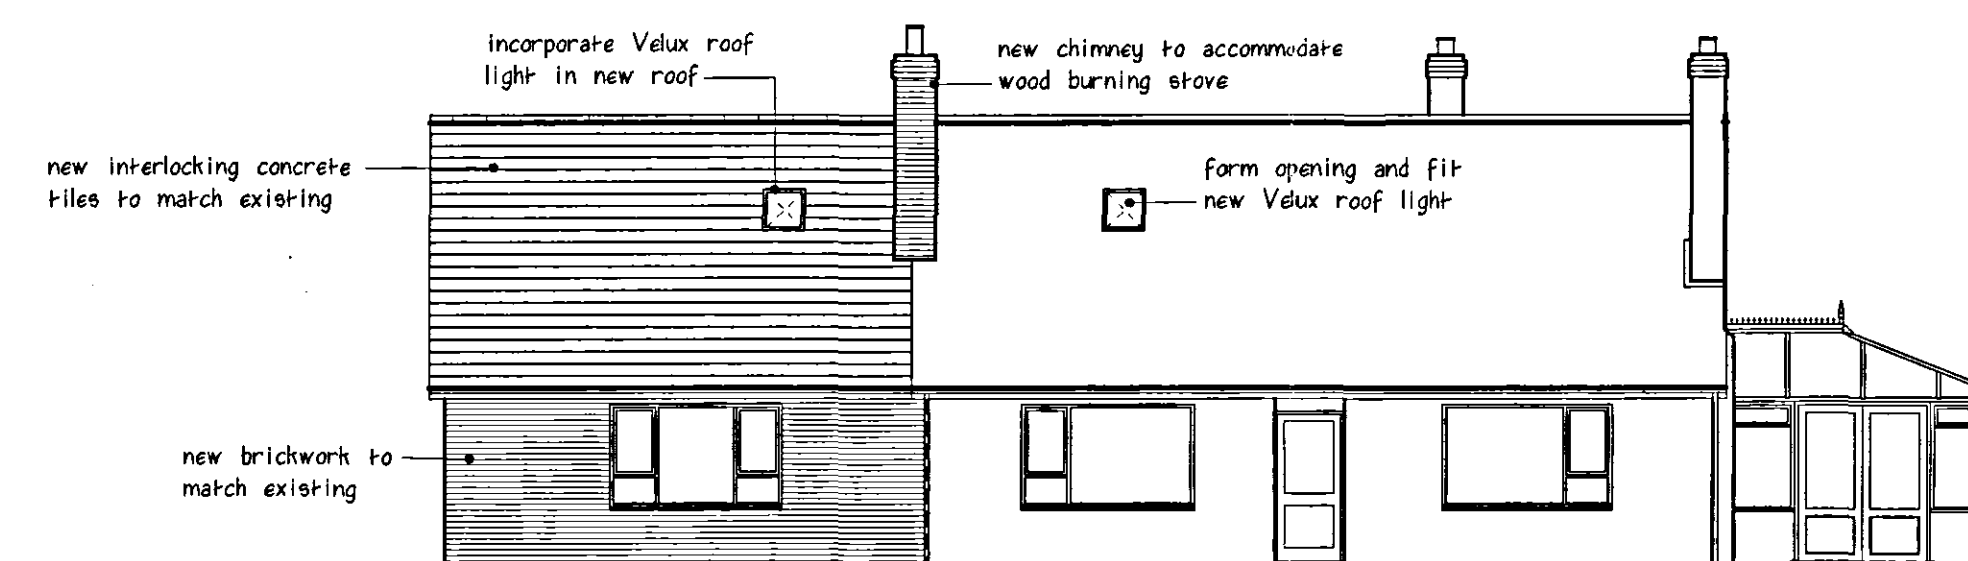


Proposed Front Aspect

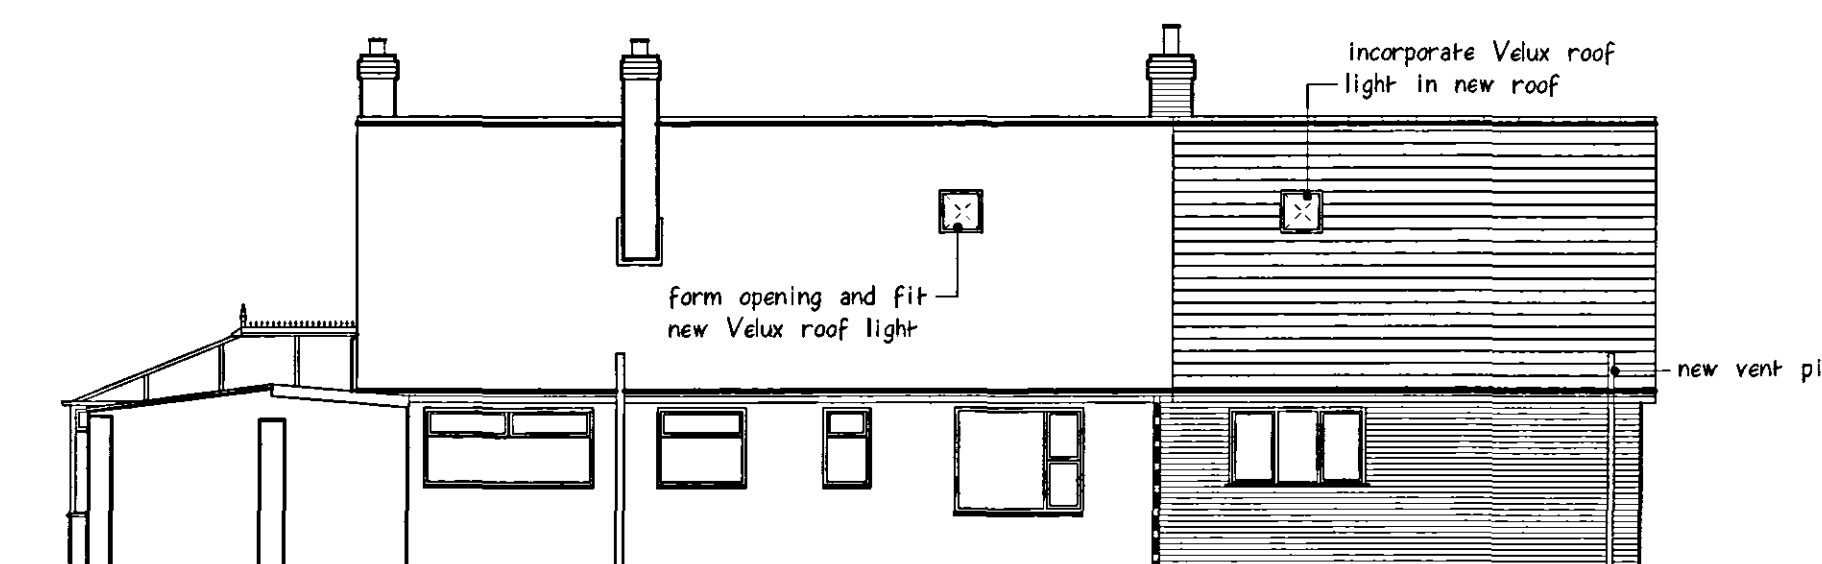


Proposed Rear Aspect

SHDC
PLANNING & DEVELOPMENT
29 AUG 2006
Ref. 1193106

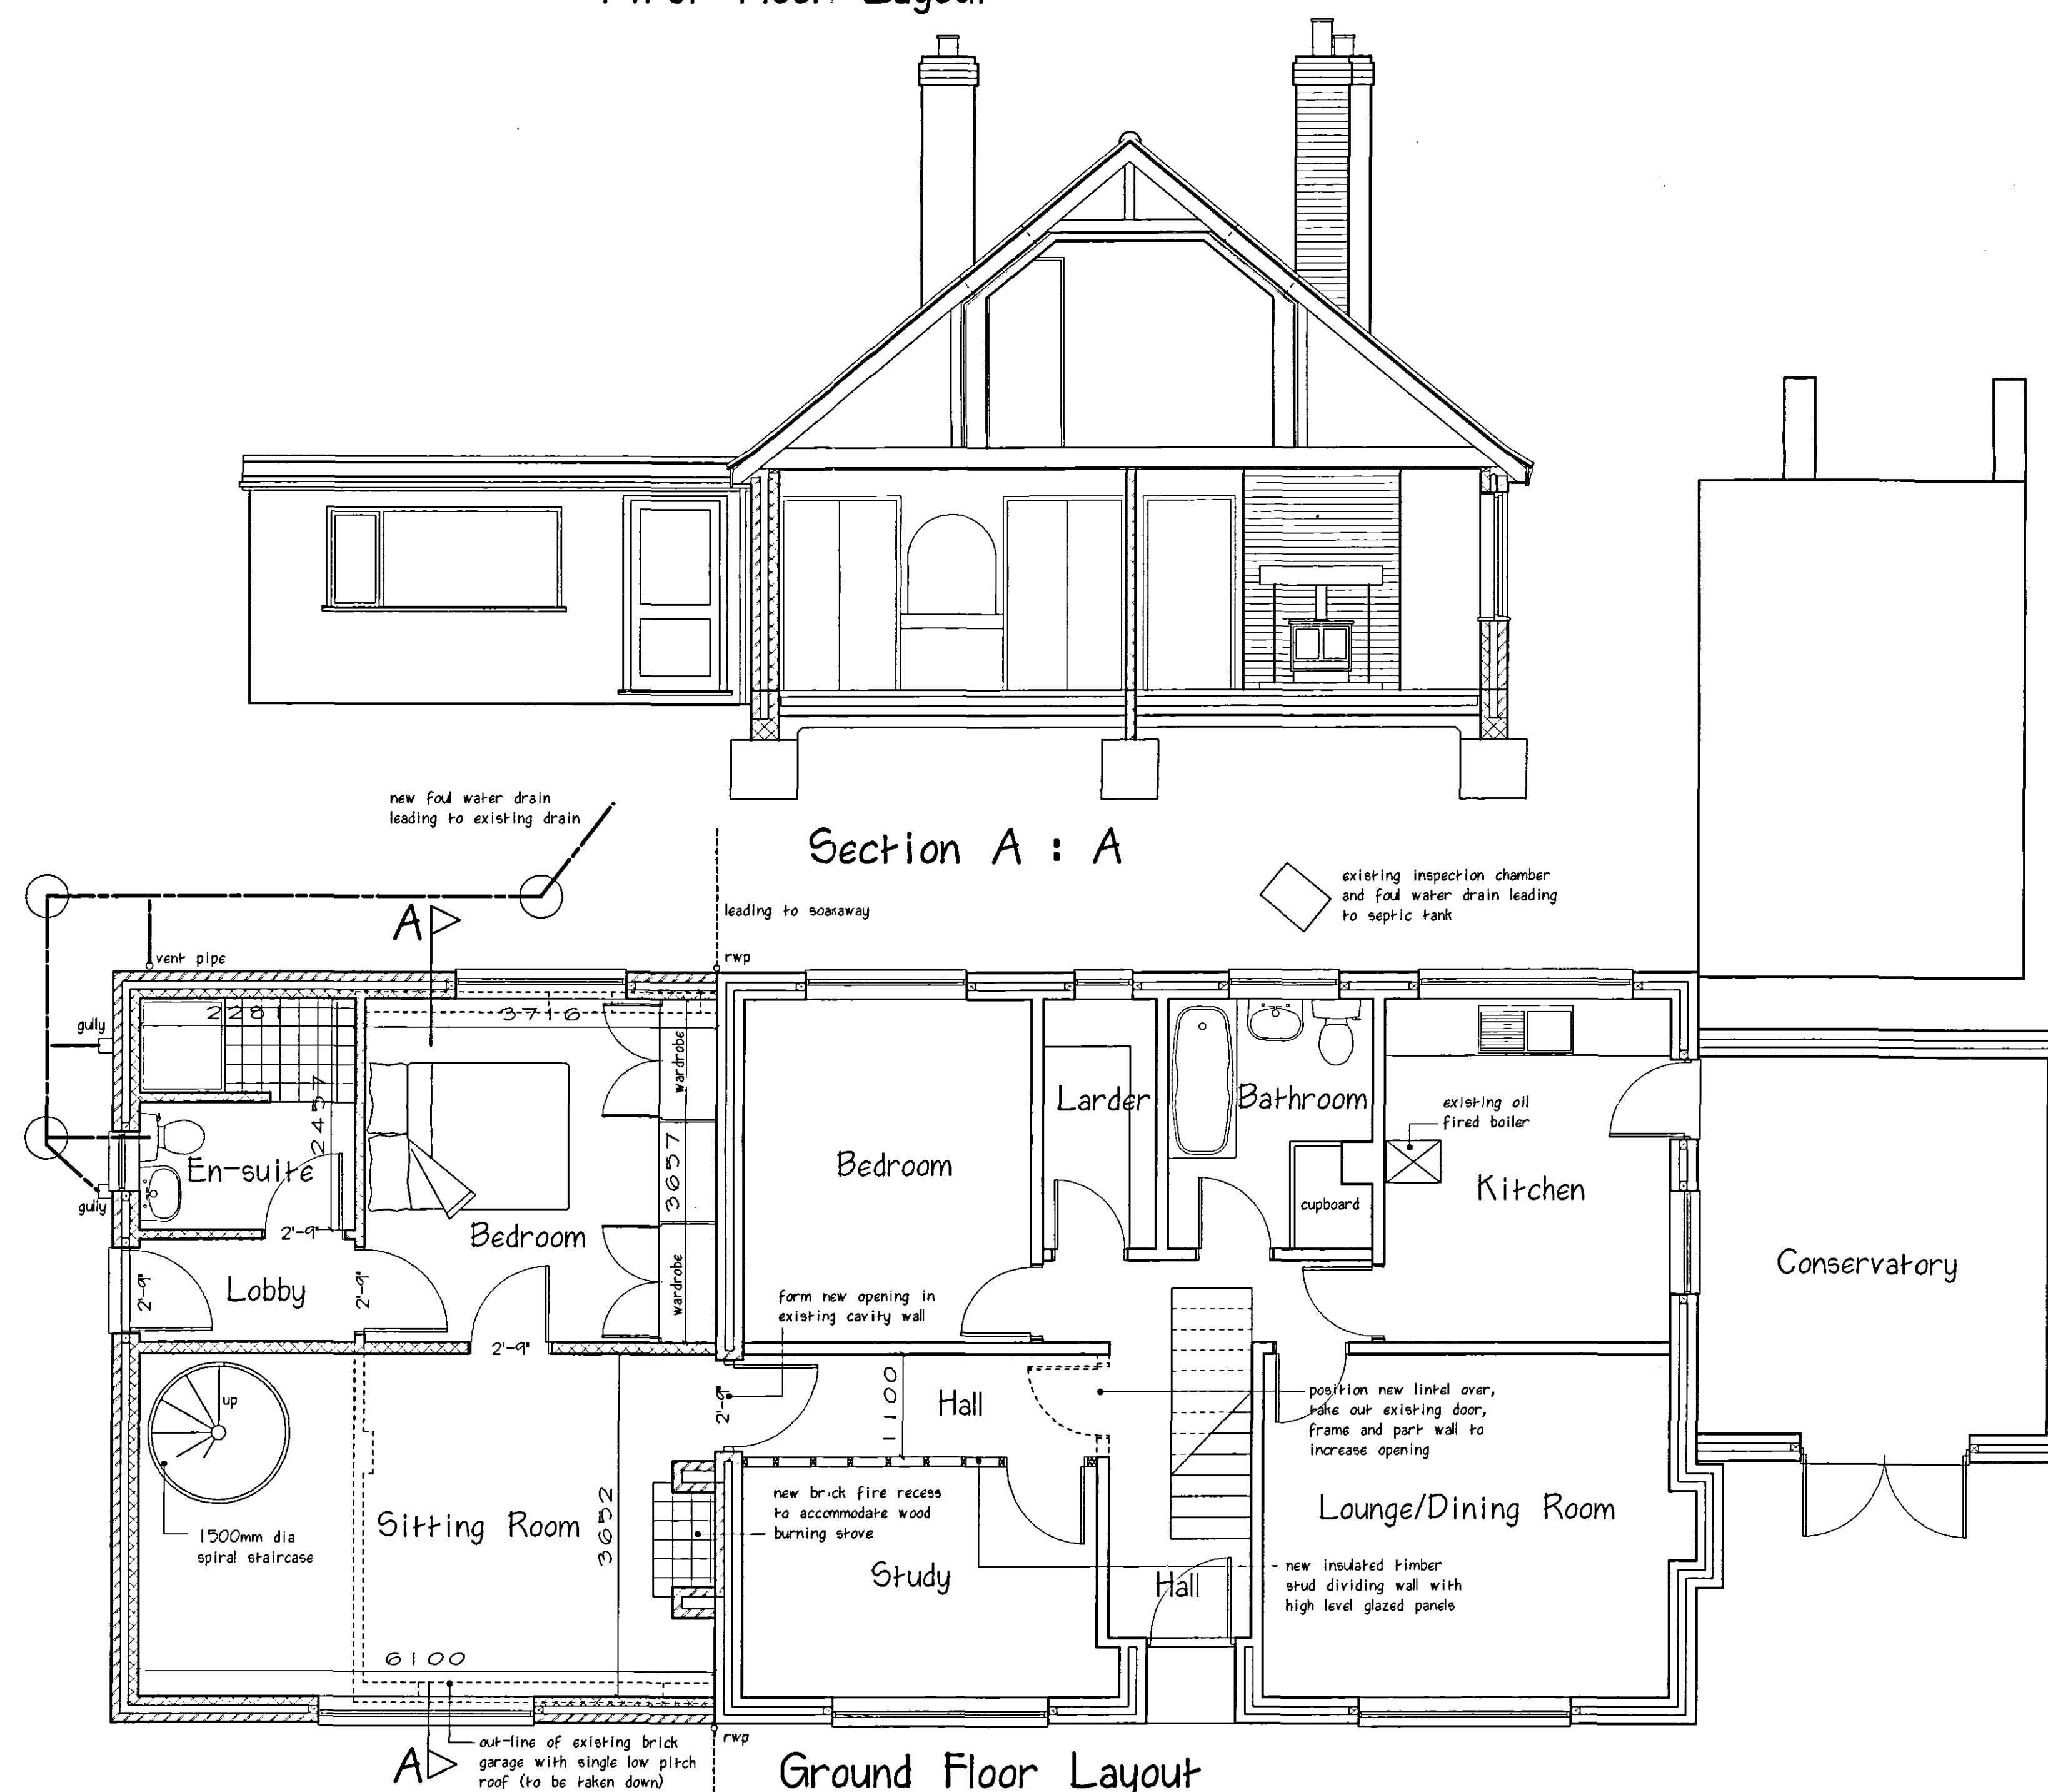

Ground Floor Layout

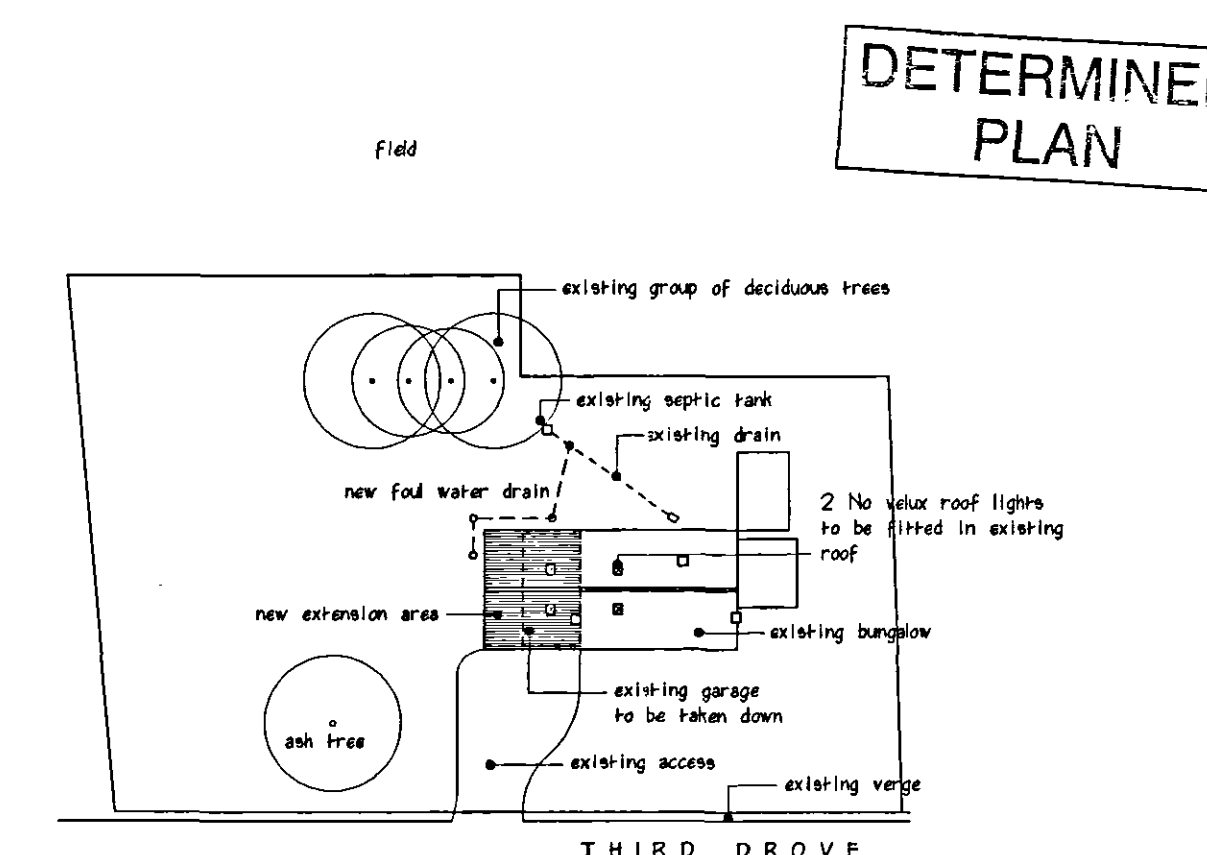


Site Layout Plan

Client
Mr & Mrs R R Leverton

Project
Proposed alterations and extension to existing bungalow at No 1 Third Drove Gosberton Clough Spalding Lincs

Drawing No **TS.AGC.2006.01**

Scale **1:50, 1:100, 1:500** Date **4.8.2006**

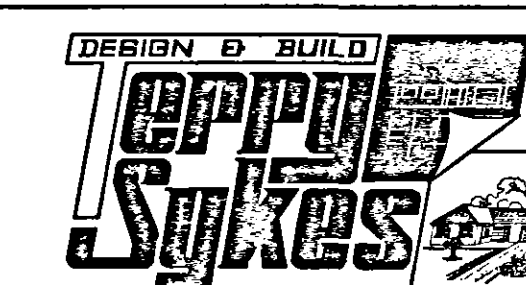

Tel: (01205) 366531 Fax: (01205) 367482

Drawing: T. Sykes MCIQB, FFB