



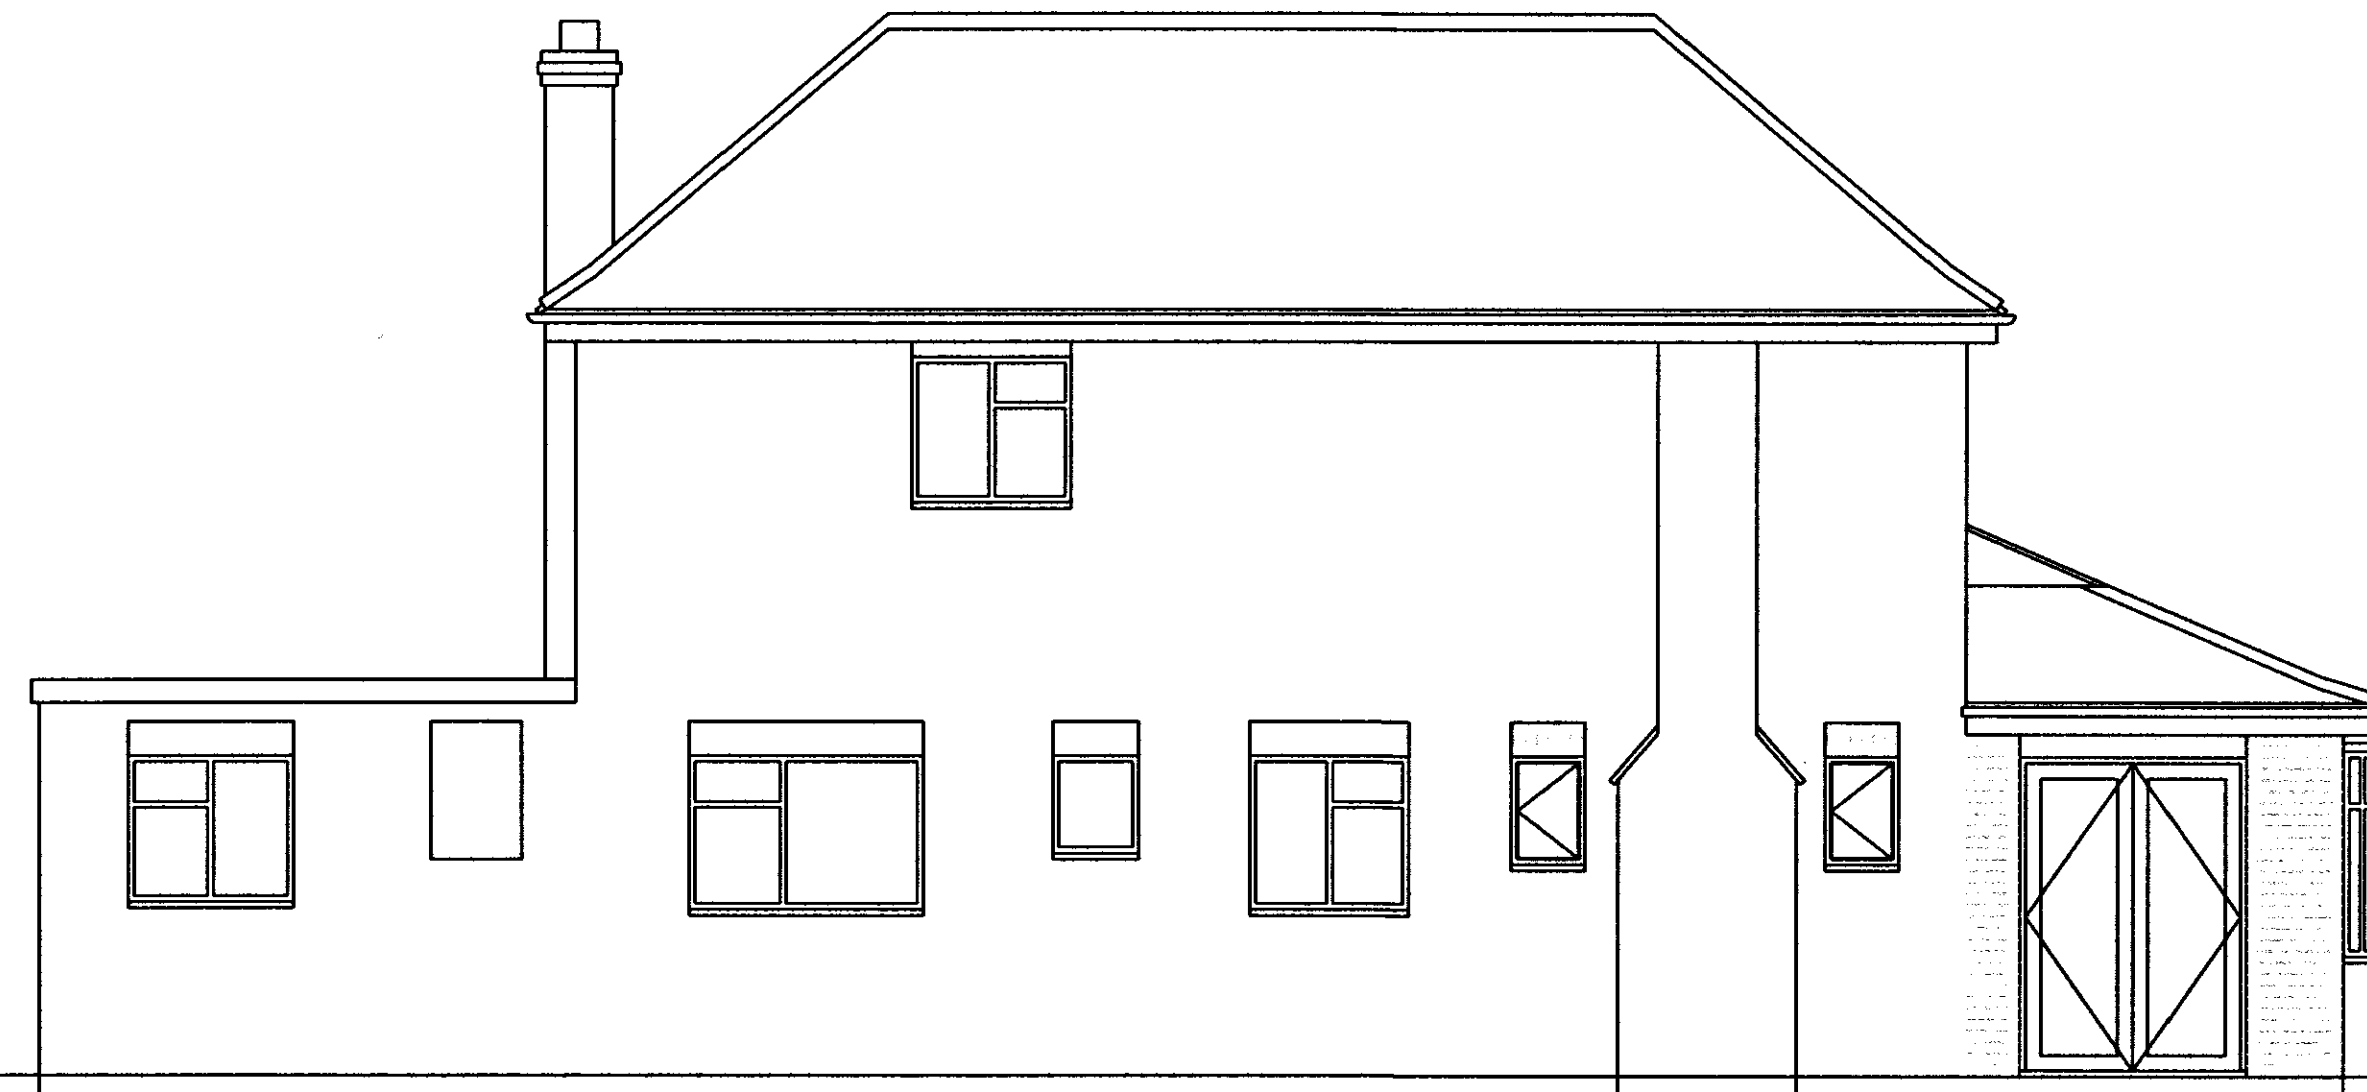


proposed front elevation

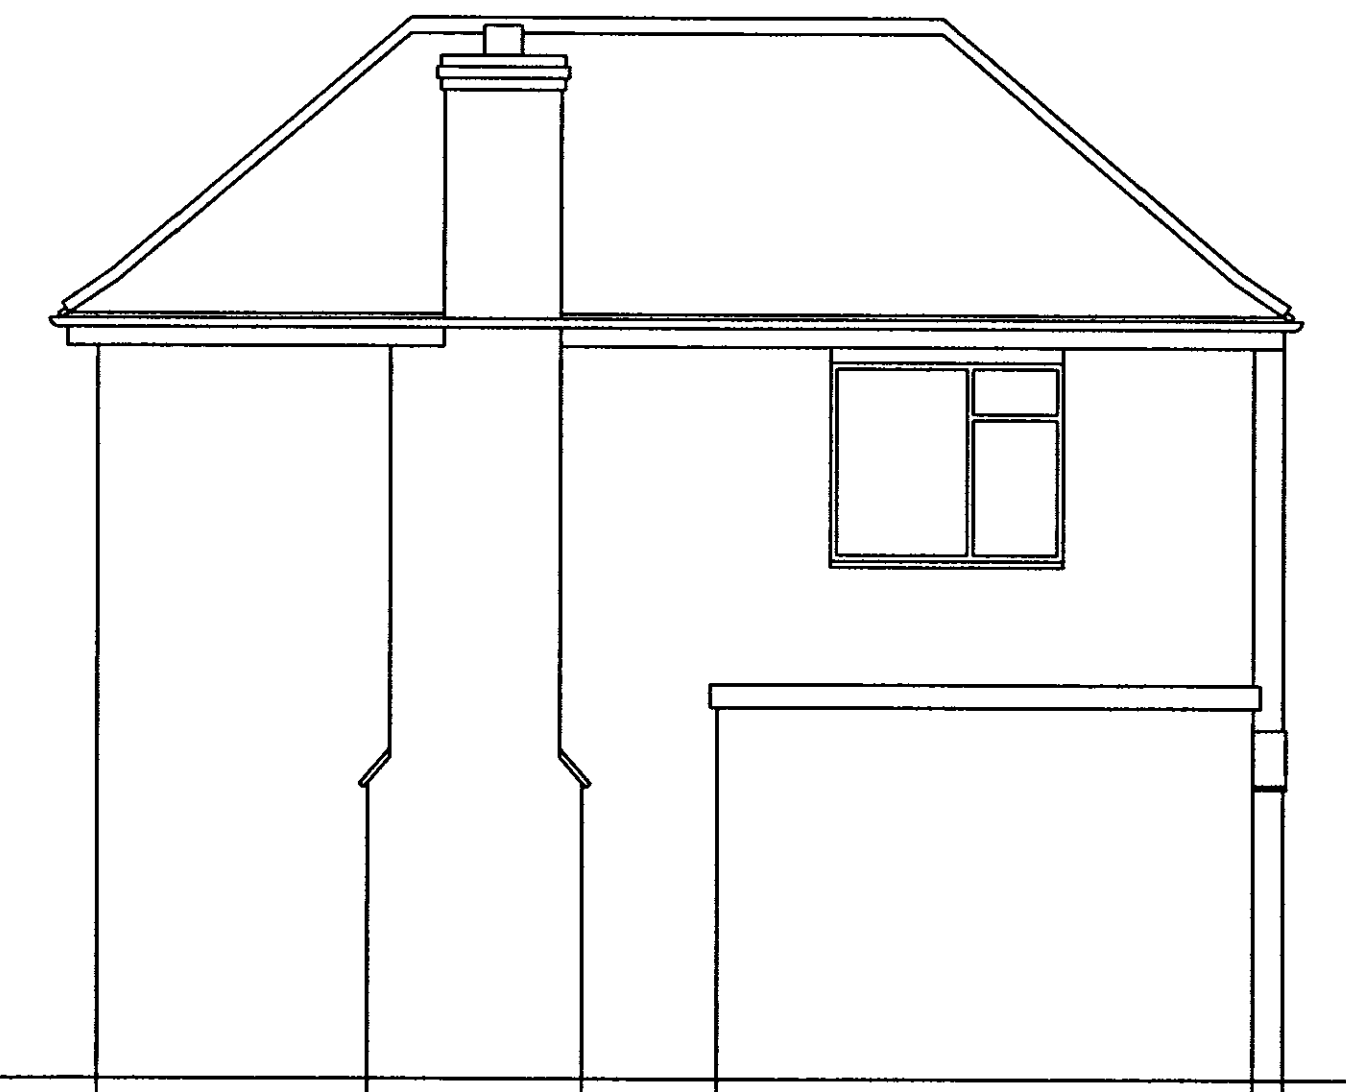

proposed side elevation



existing/proposed rear elevation

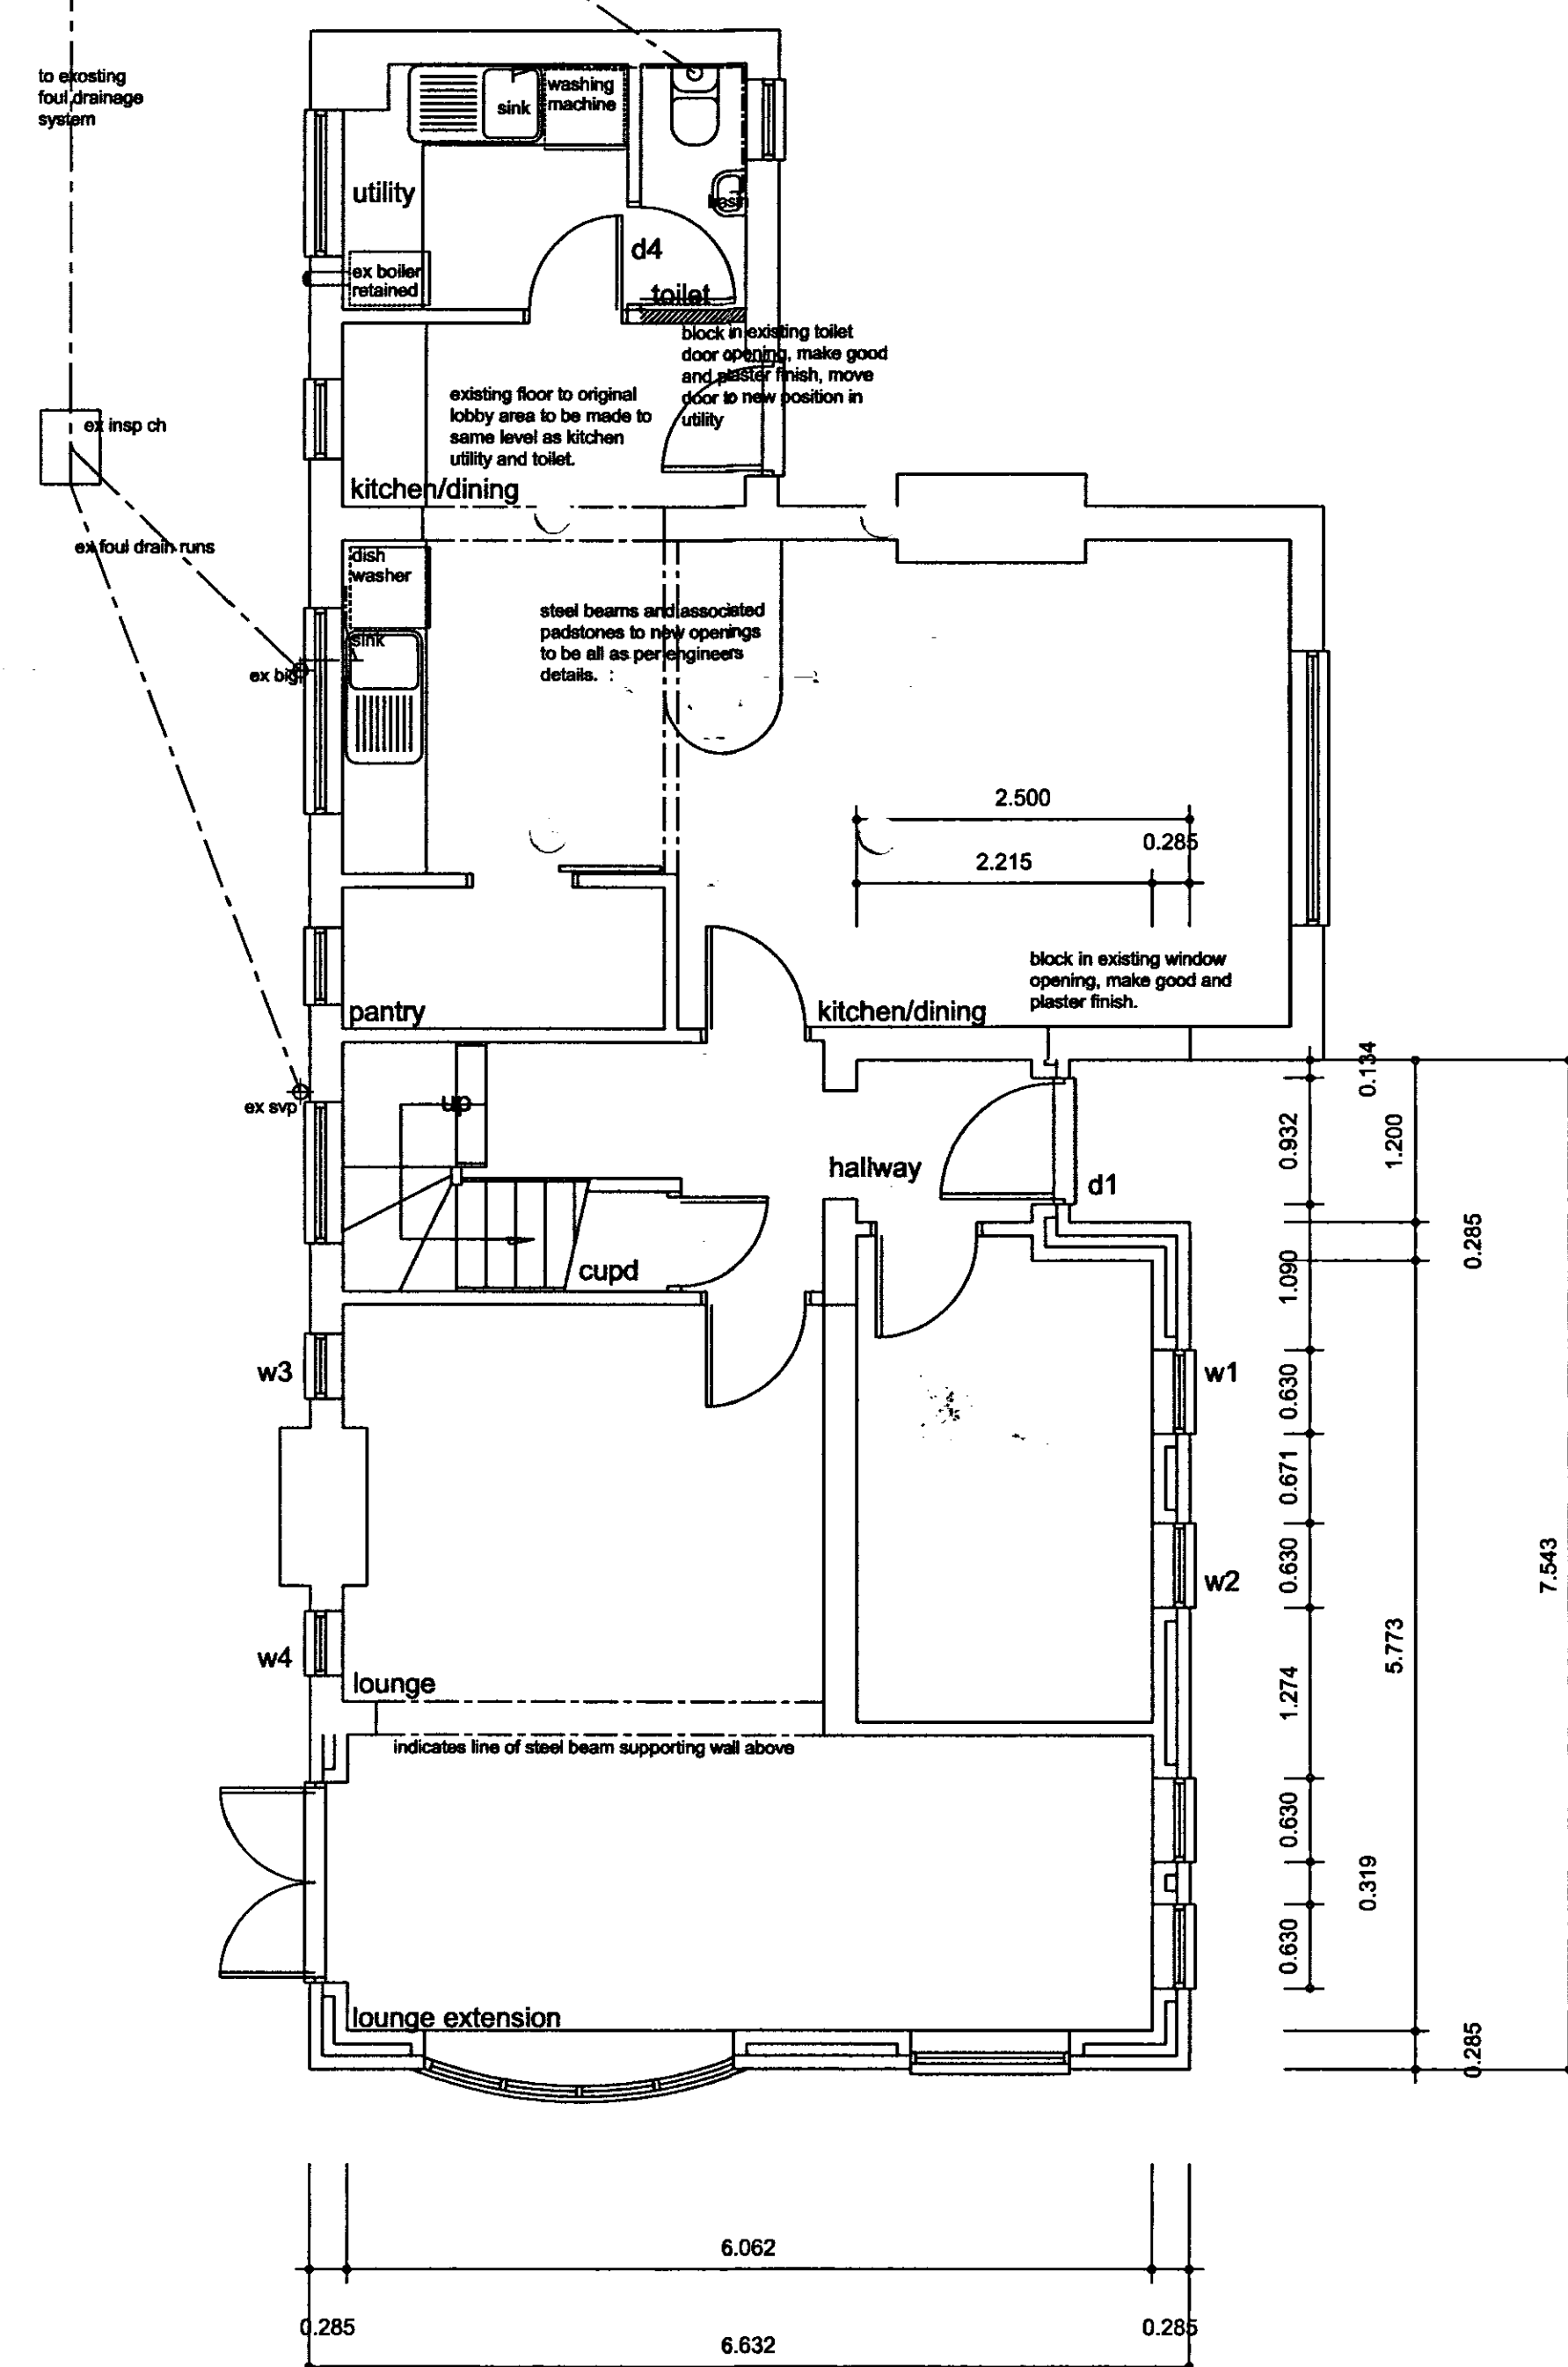

proposed side elevation

TJ Designs.

Tony Fitzjohn
7 Rudyard Grove, Gunthorpe, Peterborough, PE4 7UJ.
Telephone/Fax 01733-573239

PROJECT
Proposed Single Storey
Extension & Conservatory
at :-
No 7 Fifth Drove
Gosberton Clough

CLIENT
Mr & Mrs N Bateman

DATE
14-08-2008

SCALE
1:25 & 1:50

DRG.No.