


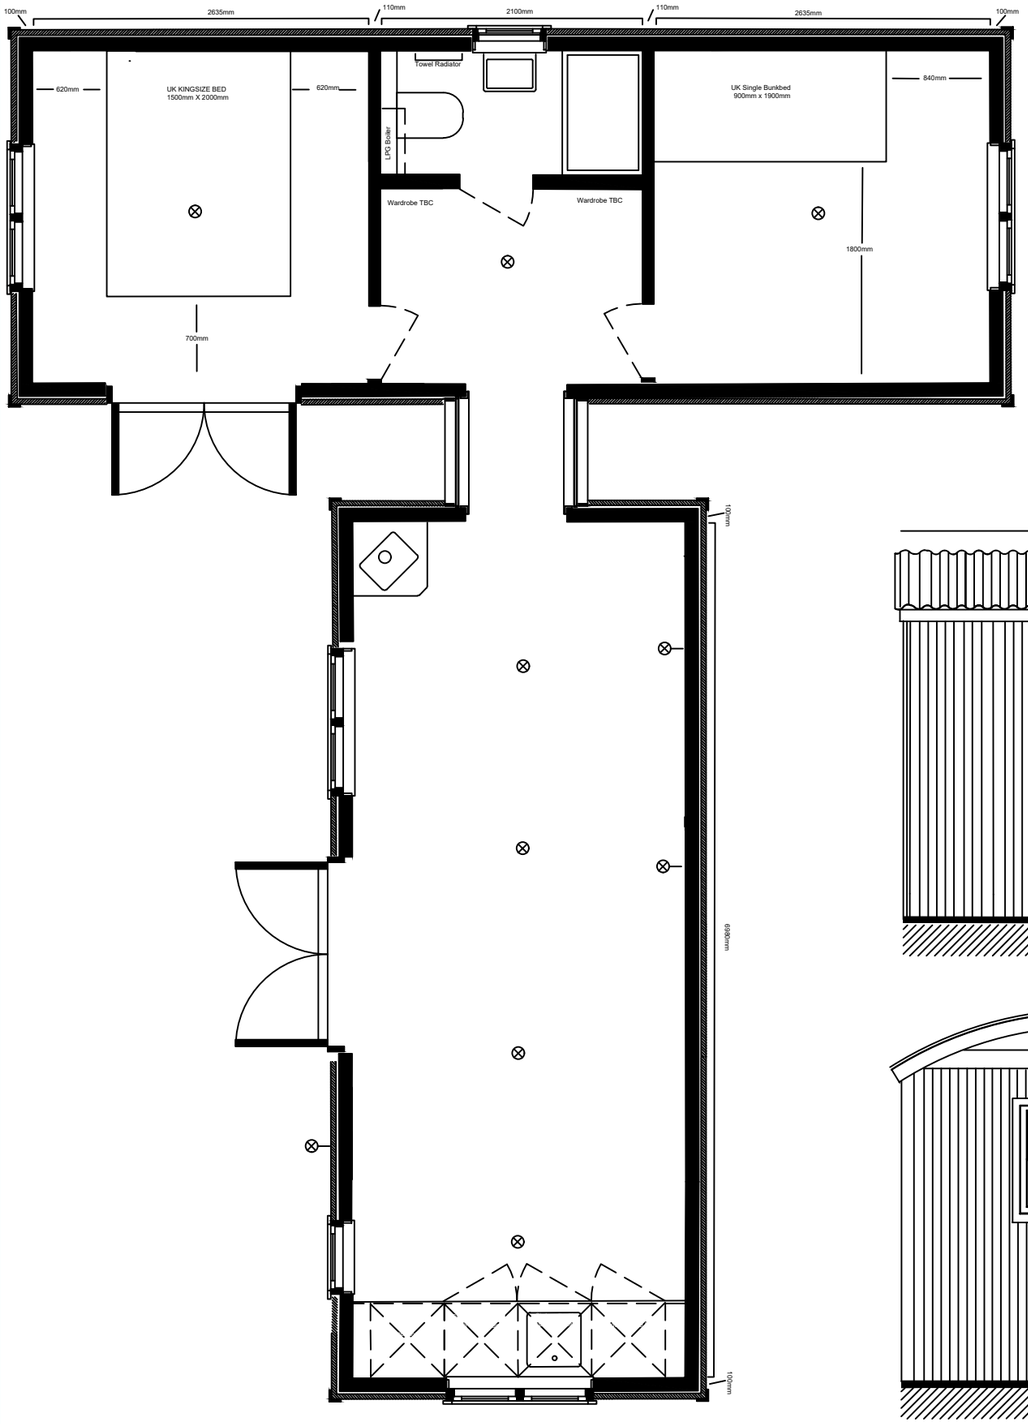


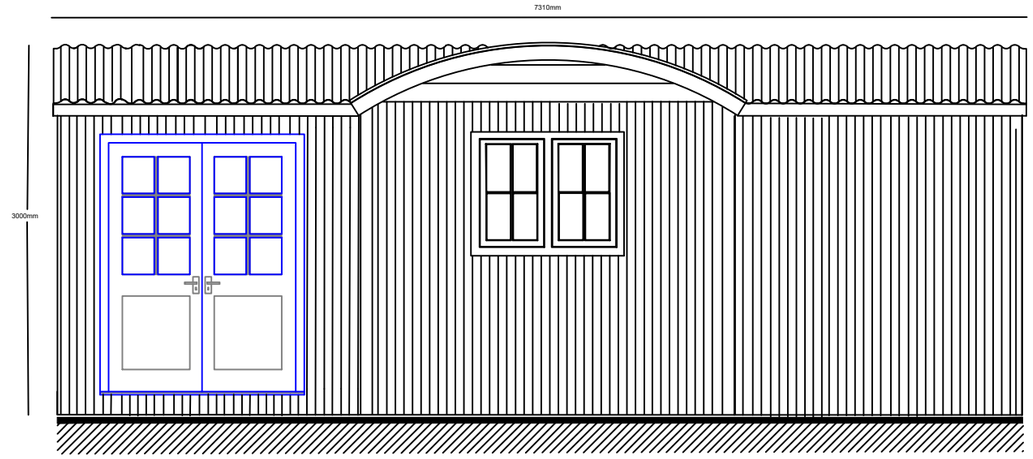

Side elevation

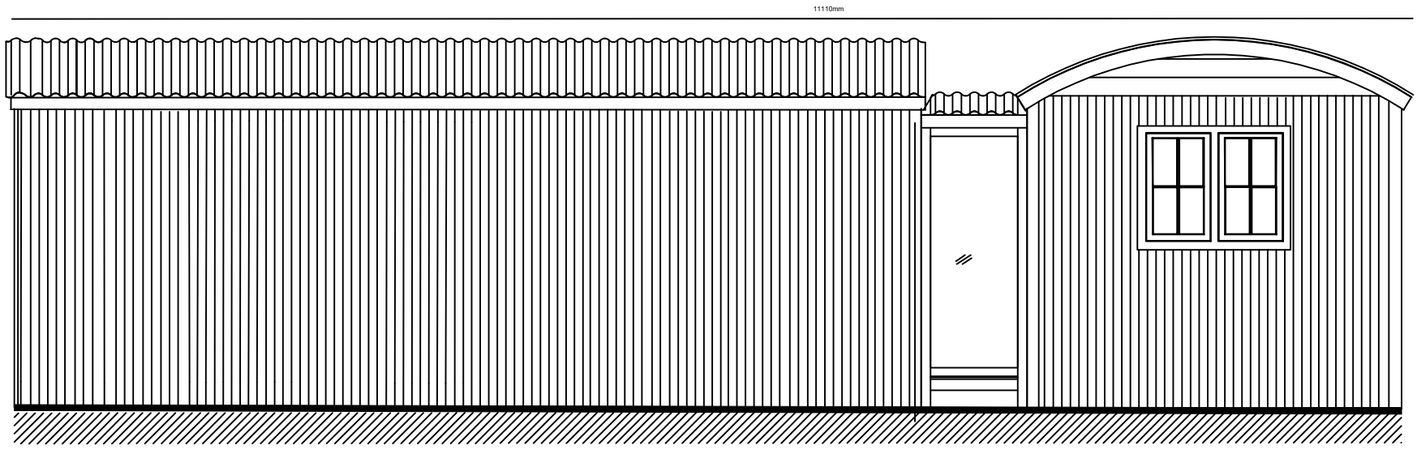

Rear elevation

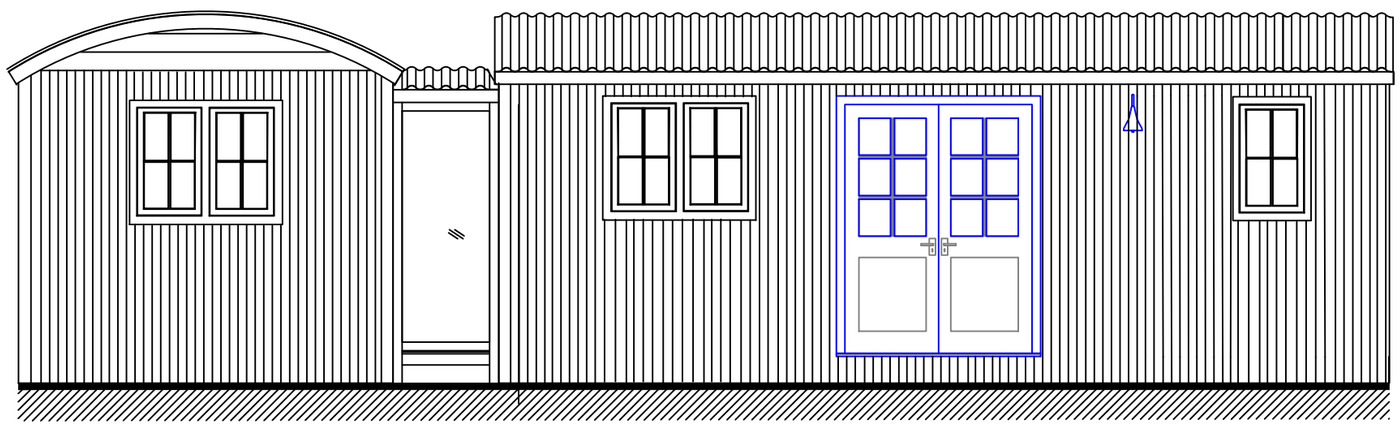

Front elevation

Client name & address	Drawing title	Revision	Issue date	Legend	Contact
Jo Ascough	Hut 1 Floor Plans & Elevations	Drw 01	29/09/25	1:50 @A3 0m 0.5m 1m 1.5m 2m	0117 986 9685 Unit 1B, Pixash Lane, Saltford, Bristol, BS31 1TP info@greendownshepherdhuts.co.uk

...\Custom Office Templates\greendown logo.png