

© LINCS DESIGN GROUP (LDG) LTD 2022
COMPANY REGISTRATION No. 13091711

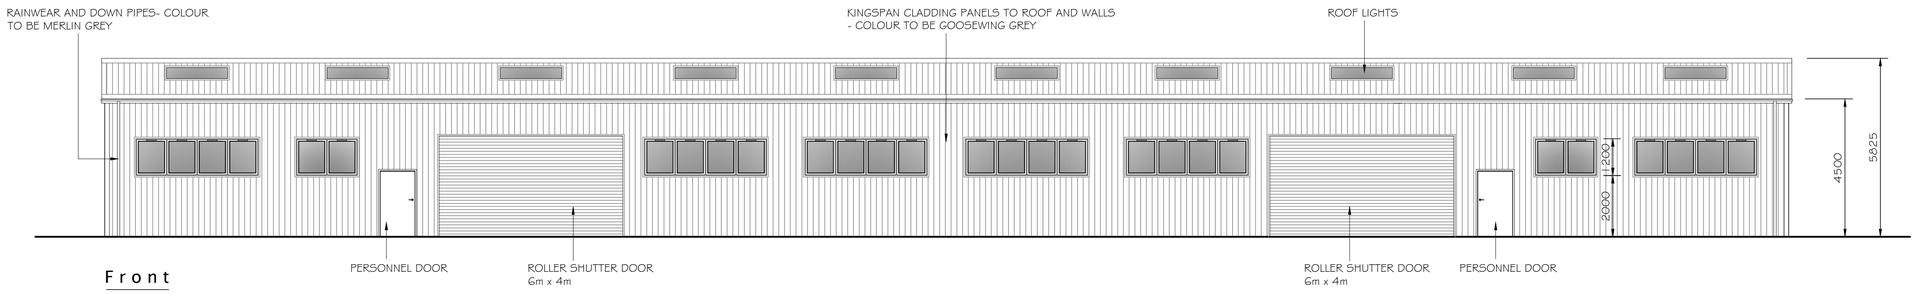

Front

Unit 3 - Elevations (scale 1:100)

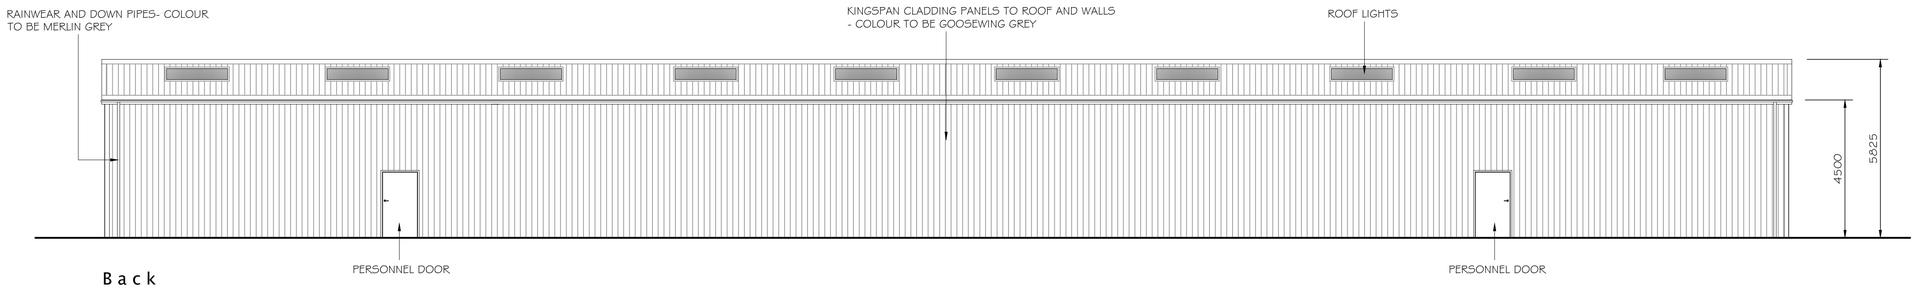


Back






Proposed Visuals (n.t.s)

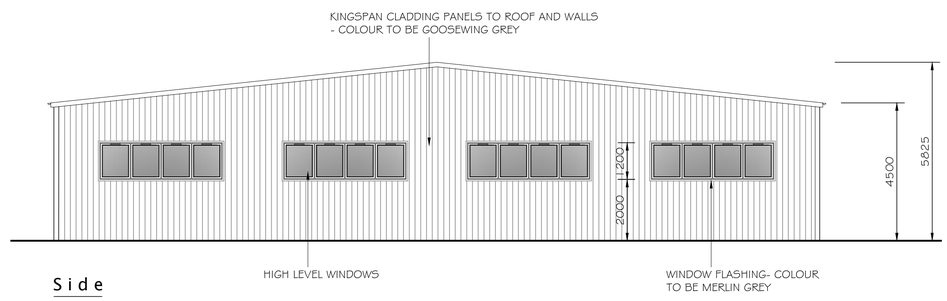

Side

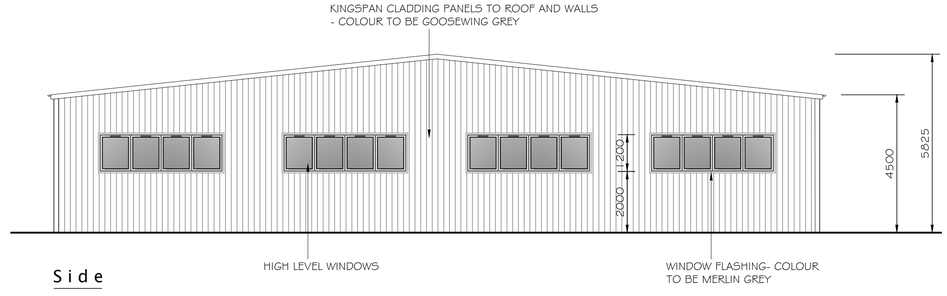

Side

REV	DESCRIPTION	DATE
CLIENT	DUNSER HOUSE LTD.	
PROJECT	DUNSTER HOUSE BELCHMIRE LANE, GOSBERTON	
TITLE	UNIT 3 PROPOSED ELEVATIONS	
SCALE	1:100 @ A1 DATE DEC 22	
DRG No.	LDG/22/1587/106 REV.	
STATUS		
DRAWN	CH APPROVED MO	

LINCS DESIGN GROUP
STATION HOUSE,
CHURCH LANE,
SLEAFORD,
NG34 7DF

t: 01529 415111

www.lincsdesigngroup.com

LDG
LINCS DESIGN GROUP