






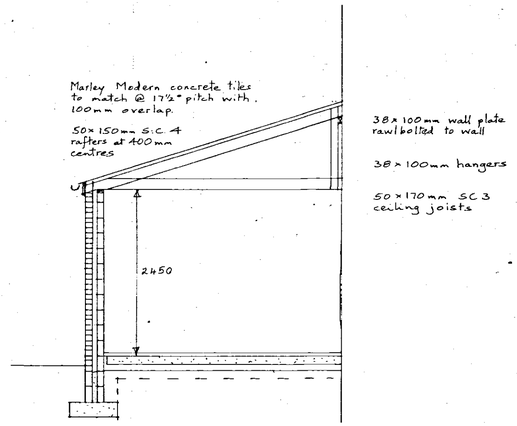

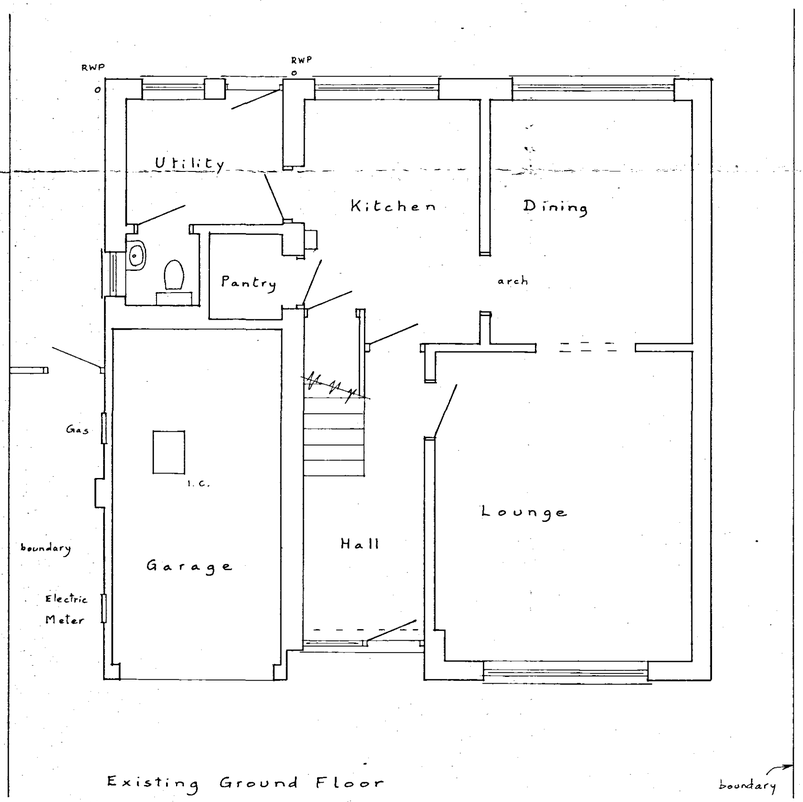


Existing Ground Floor

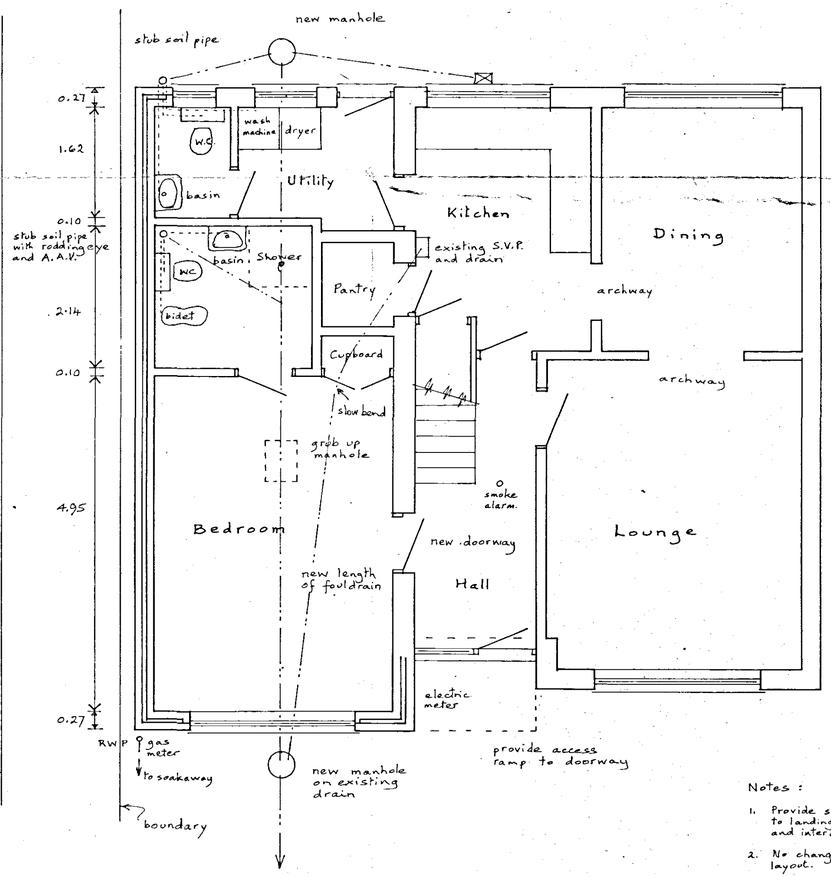


Proposed Ground Floor

Notes :

1. Provide smoke alarm to landing wired to mains and interconnected to Hall
2. No change to first floor layout.

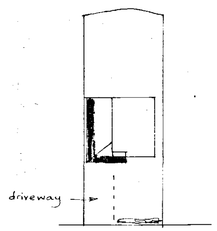

SITE
1:500

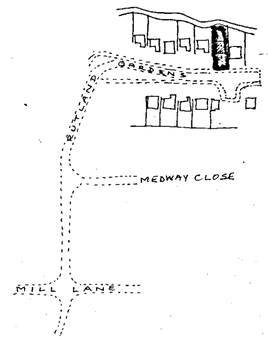

LOCATION 1:2500
O.S. Map ref. TF 24 31

SHDC
Planning & Development
- 5 SEP 2005
Ref: 1229/05

Mr. and Mrs. A. M. Cross
45, Rutland Gardens,
GOSBERTON
Disabled Facilities

DETERMINED PLAN

Written dimensions to be used in preference to scaled, and all measurements to be verified by checking on site.	Scale 1:50
Local Authority Ref. Planning / Building Regulations	Drawing No. 250709
	Date June 2005

A. ROFFE
BUILDING DESIGN & PLANS
1, Green Lane,
SPALDING, Lincs. PE11 2YB
Tel: 01775-723 680 ©