



Notes:
- All dimensions to be checked & confirmed on site prior to commencement of works
- All structural elements to be checked & installed strictly in accordance with structural engineers & Manufactures details & specifications.
- All foul & surface water drainage systems to be checked & confirmed on site prior to commencement of works.

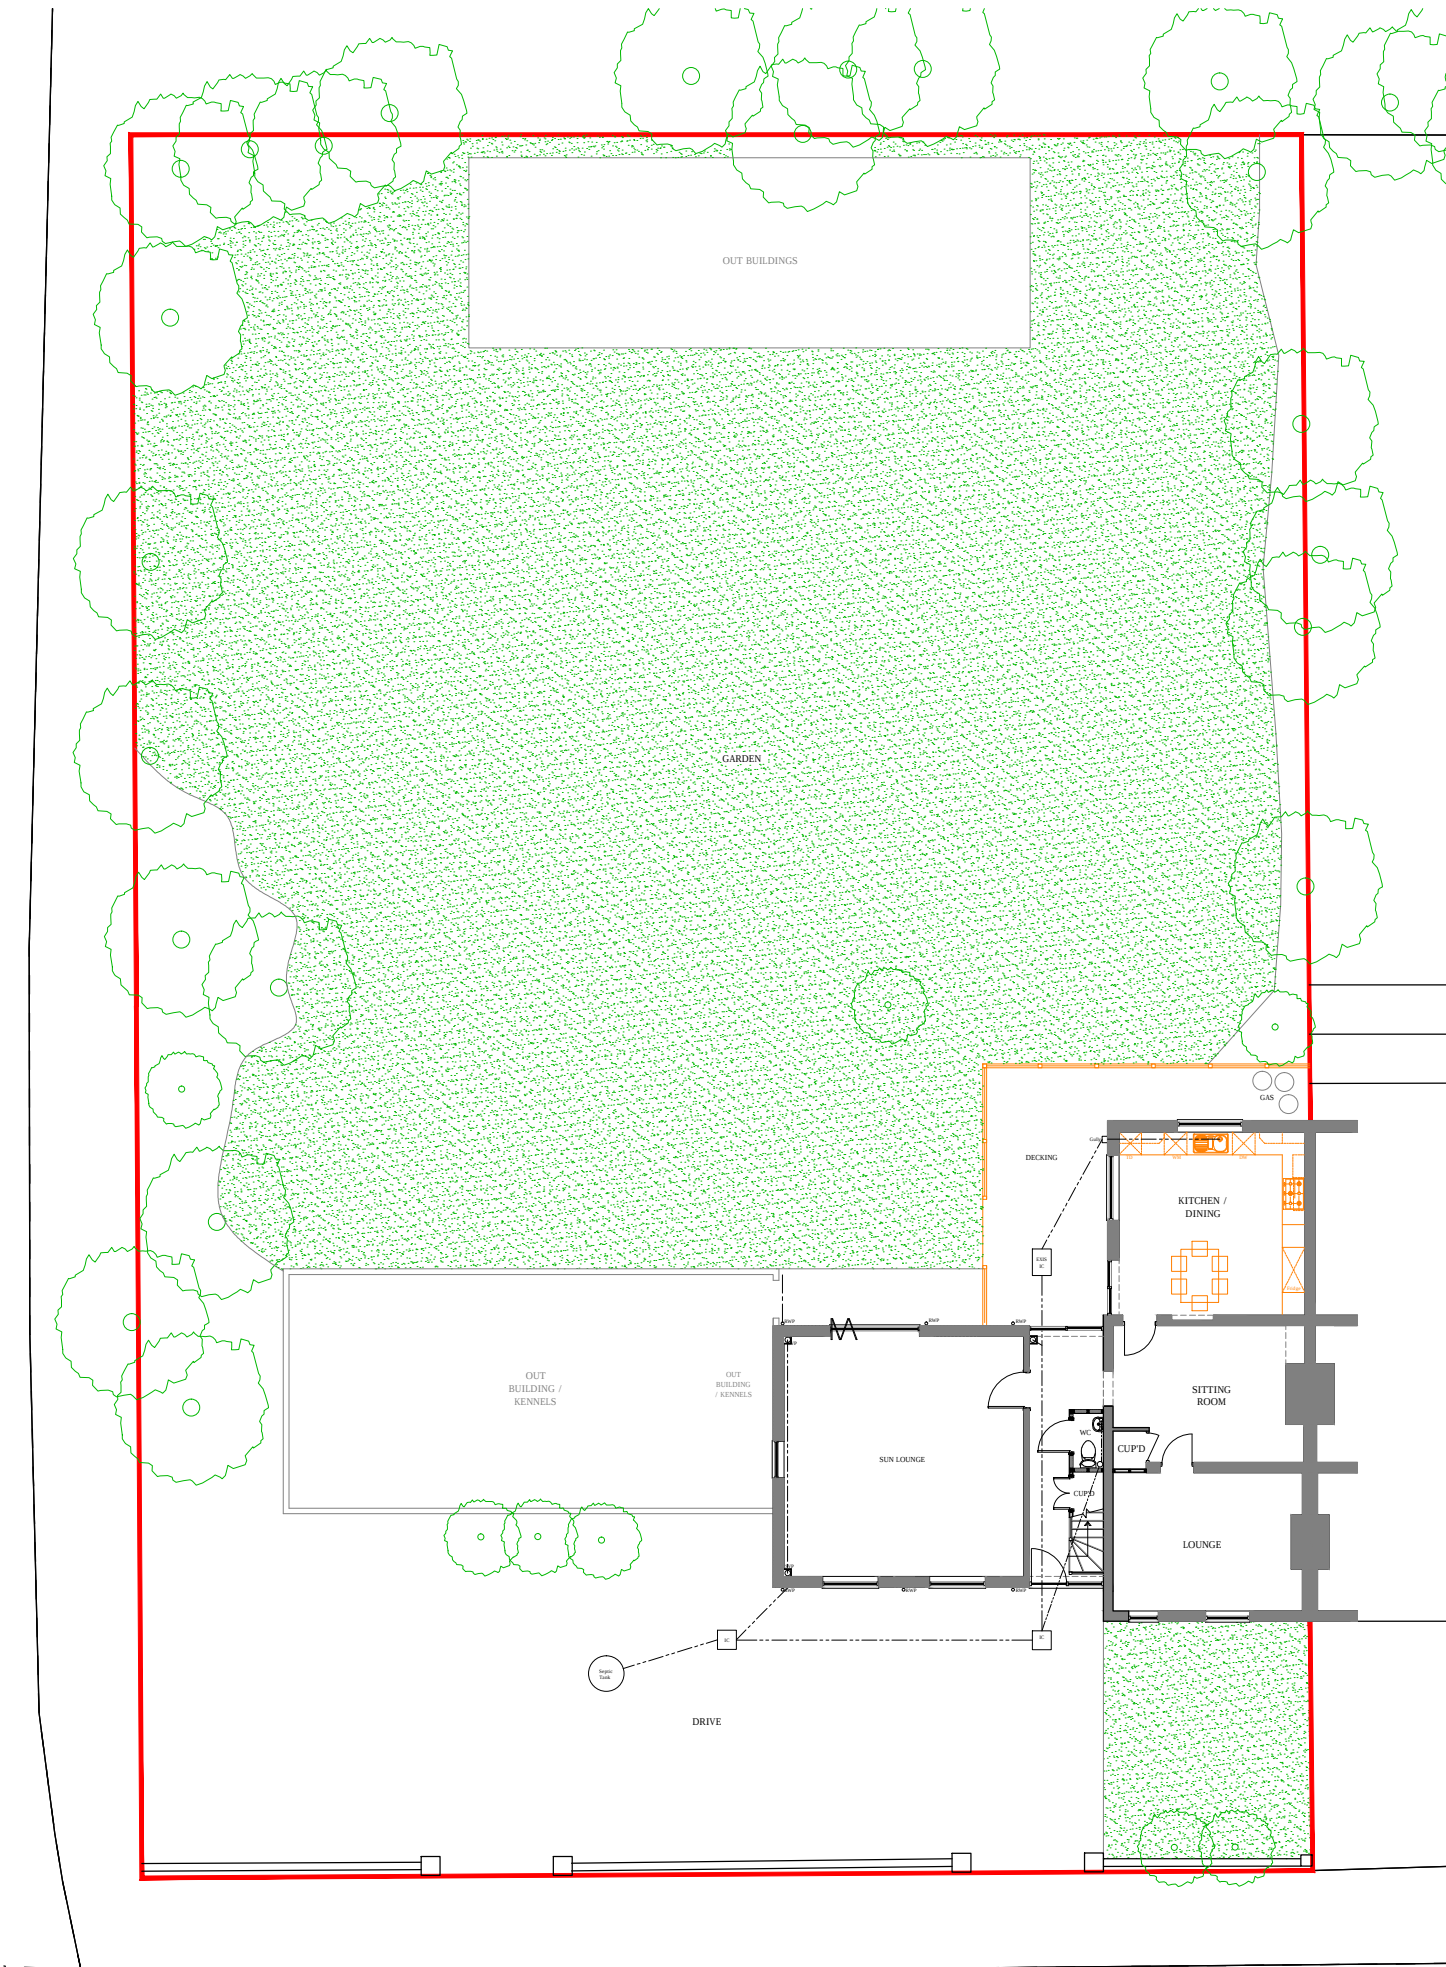


SITE PLAN 1:200

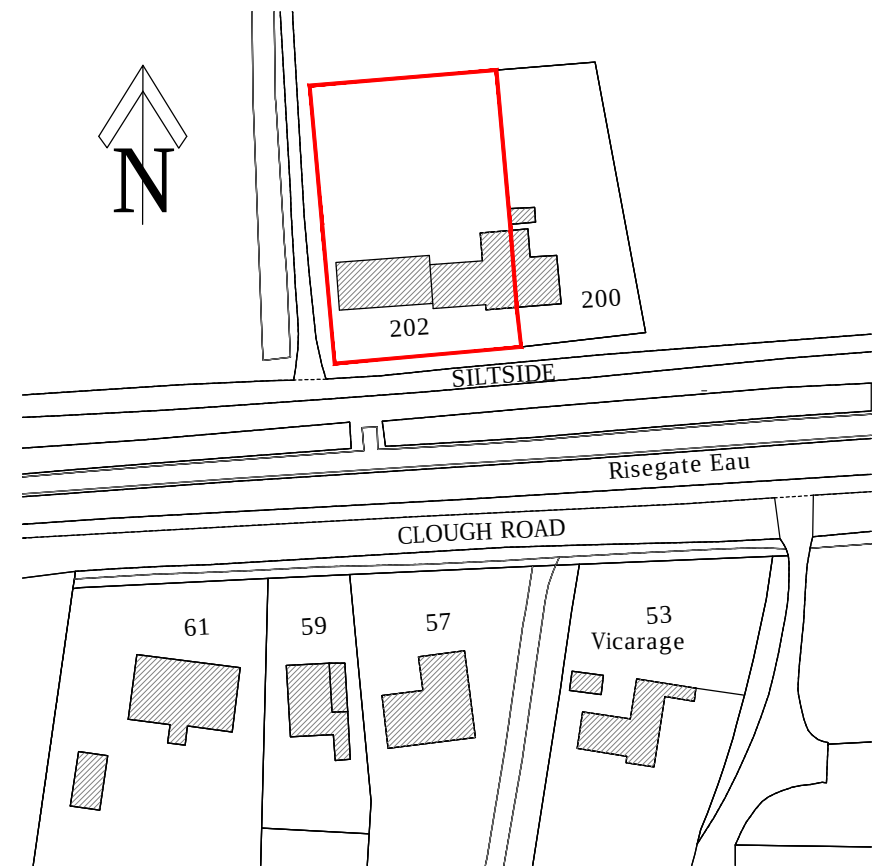

LOCATION PLAN - 1:1250

Note - All to be read in conjunction with others information as part of Planning & Building Regulation applications / Approvals

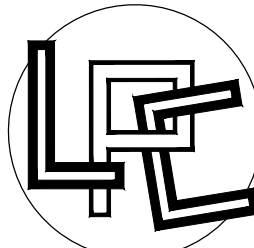REV	Note	Date
A	XXXXXXX	XX-XX-2017
Drawing Status		
PLANNING APPLICATION		
		
ARCHITECTURAL DESIGN		
Project/Site		
DOUBLE GARAGE		
202 Silt Side, Gosberton Risegate		
Client		
Mr & Mrs Mayo		
Title		
EXISTING SITE PLAN AND LOCATION PLAN		
Date		Scale
OCT 2018		1:200 @ A3
Drawn	Job No	Rev
LPC	LPC-225-00	--
tel- 07930 915730 email- lee@lpcdesign.co.uk		
web- www.lpcdesign.co.uk		