
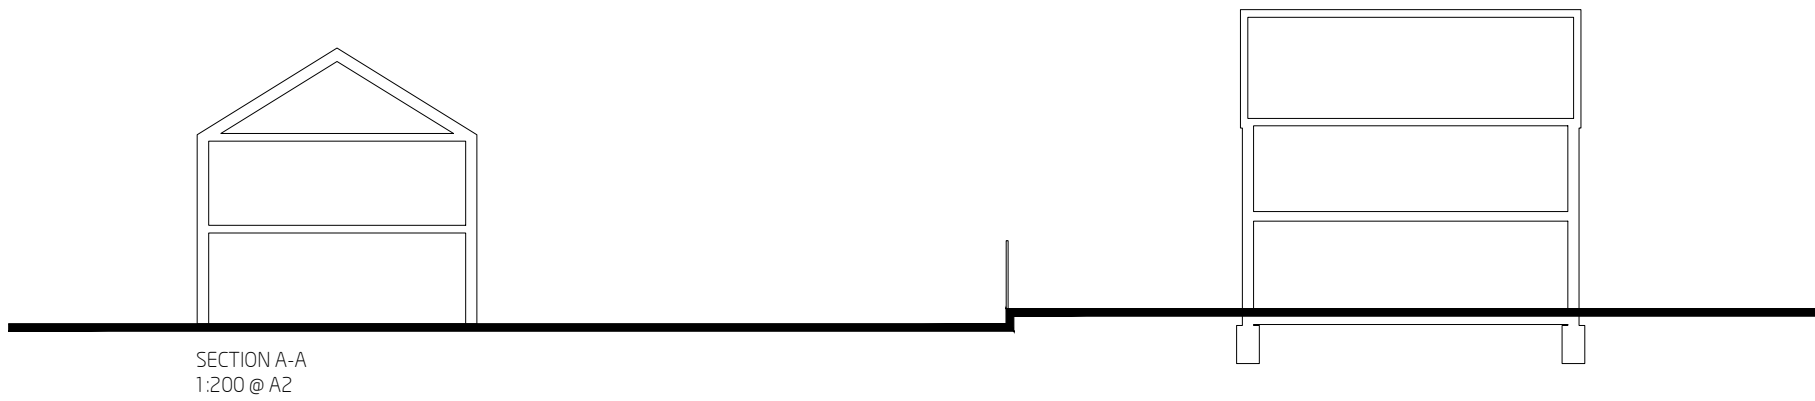
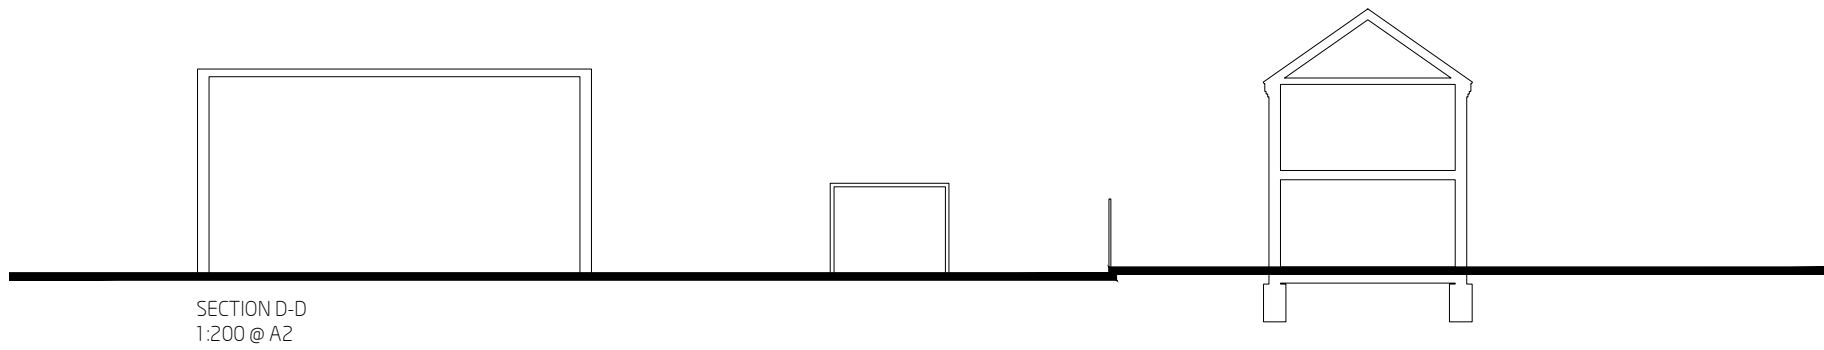
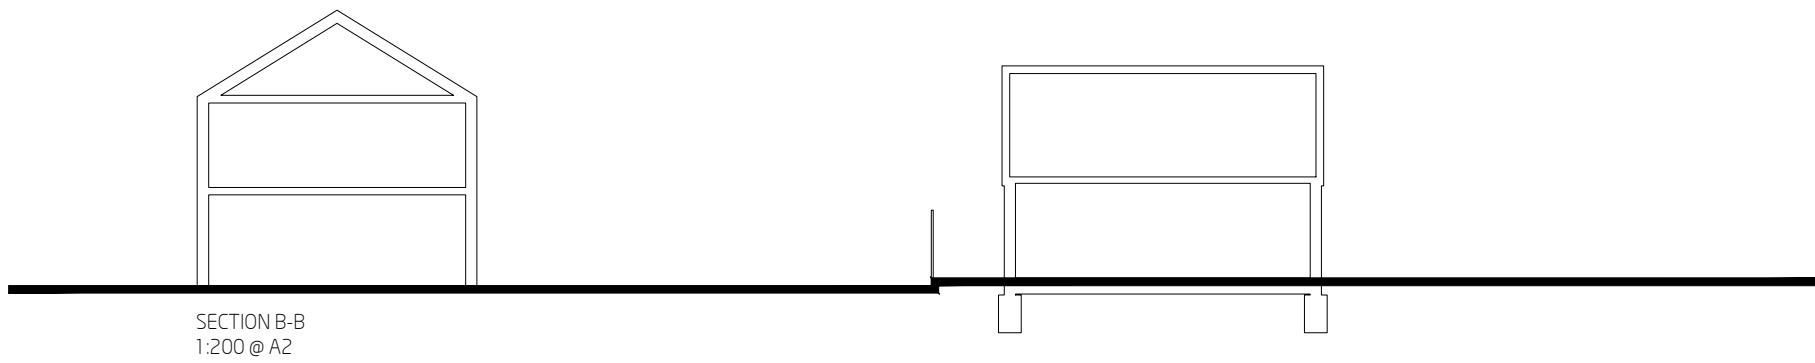
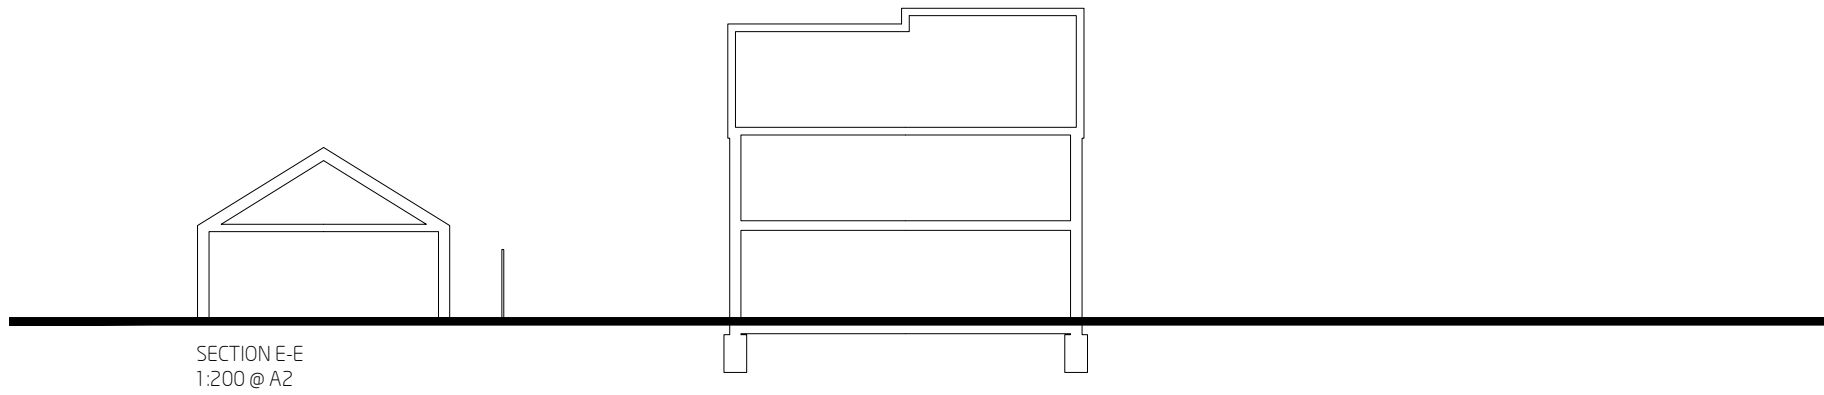
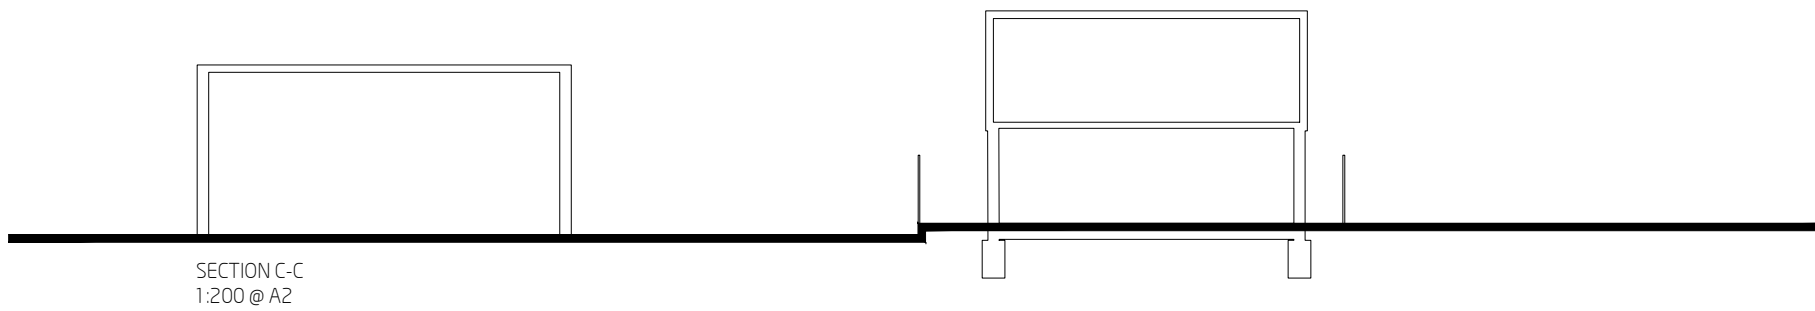


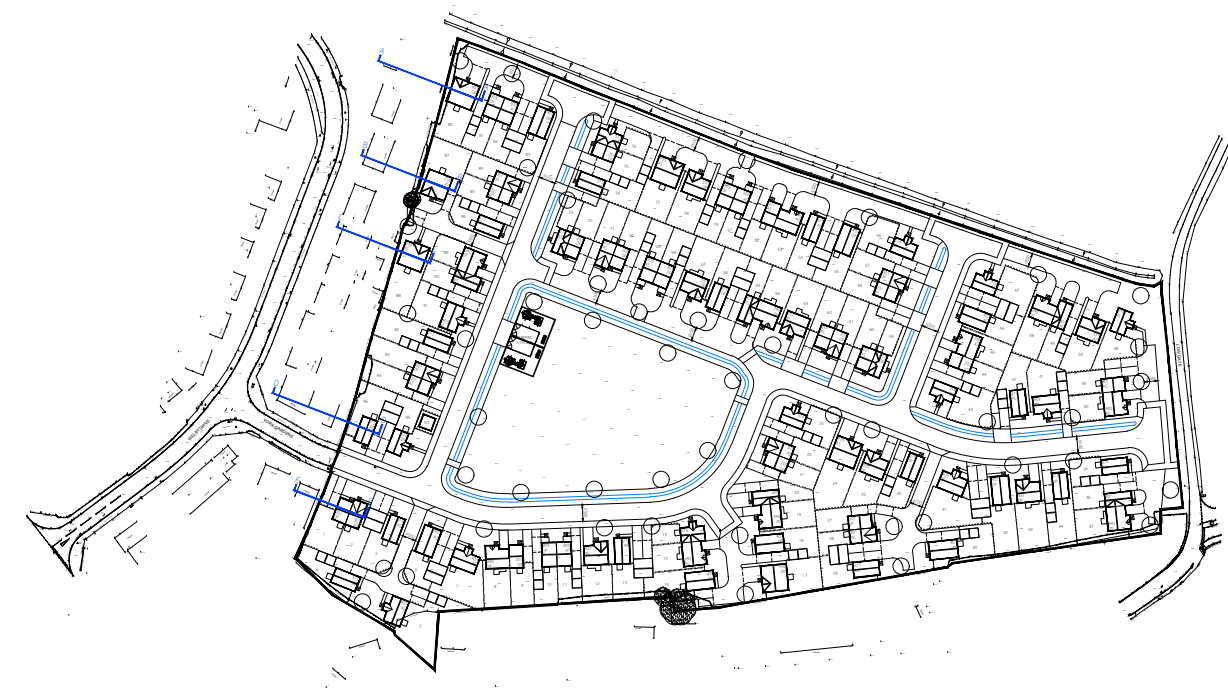


SITE LAYOUT (NTS)

York Gardens, **GOSBERTON**

DO NOT SCALE - ALL DIMENSIONS & LEVELS TO BE CHECKED ON SITE - THIS DRAWING IS COPYRIGHT

ISSUE STATUS
subject to structural review
subject to accurate measured survey

revision	date	content	initials
project PROPOSED RESIDENTIAL YORK GARDENS, GOSBERTON			
client GLEESON DEVELOPMENTS			
title SITE SECTIONS			
date 15.12.21	scale 1:200@A1	drawn ED	
drawing number 3378-1-002		checked	

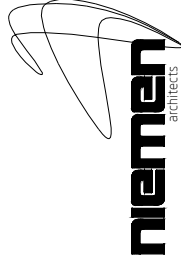

Niemen Architects
Deck 2 - The Waterscape
42 Leeds & Bradford Road
Kirkstall Leeds LS5 3EG
Tel: 0113 239 5400
Fax: 0113 239 5401
office@niemen.co.uk
www.niemen.co.uk