
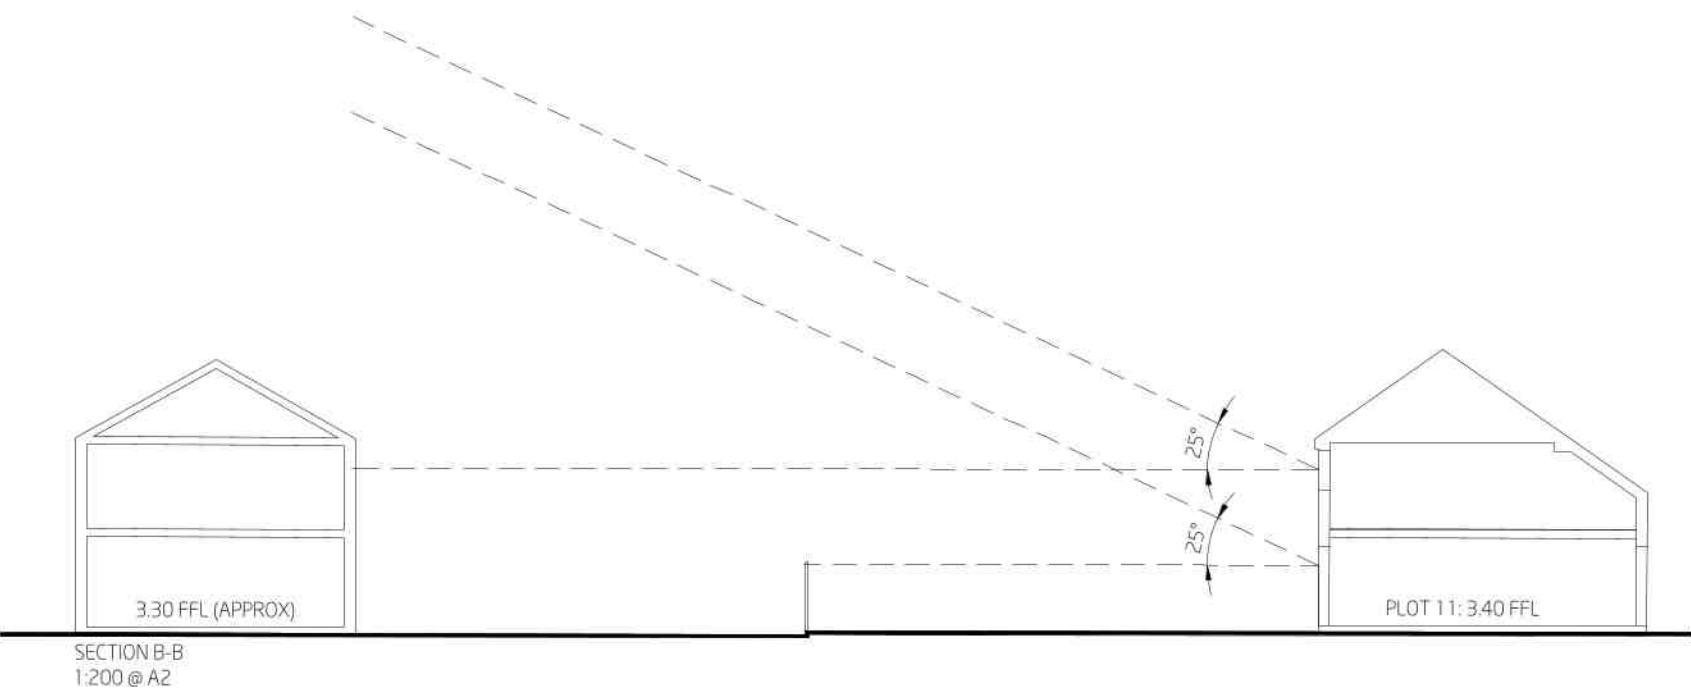
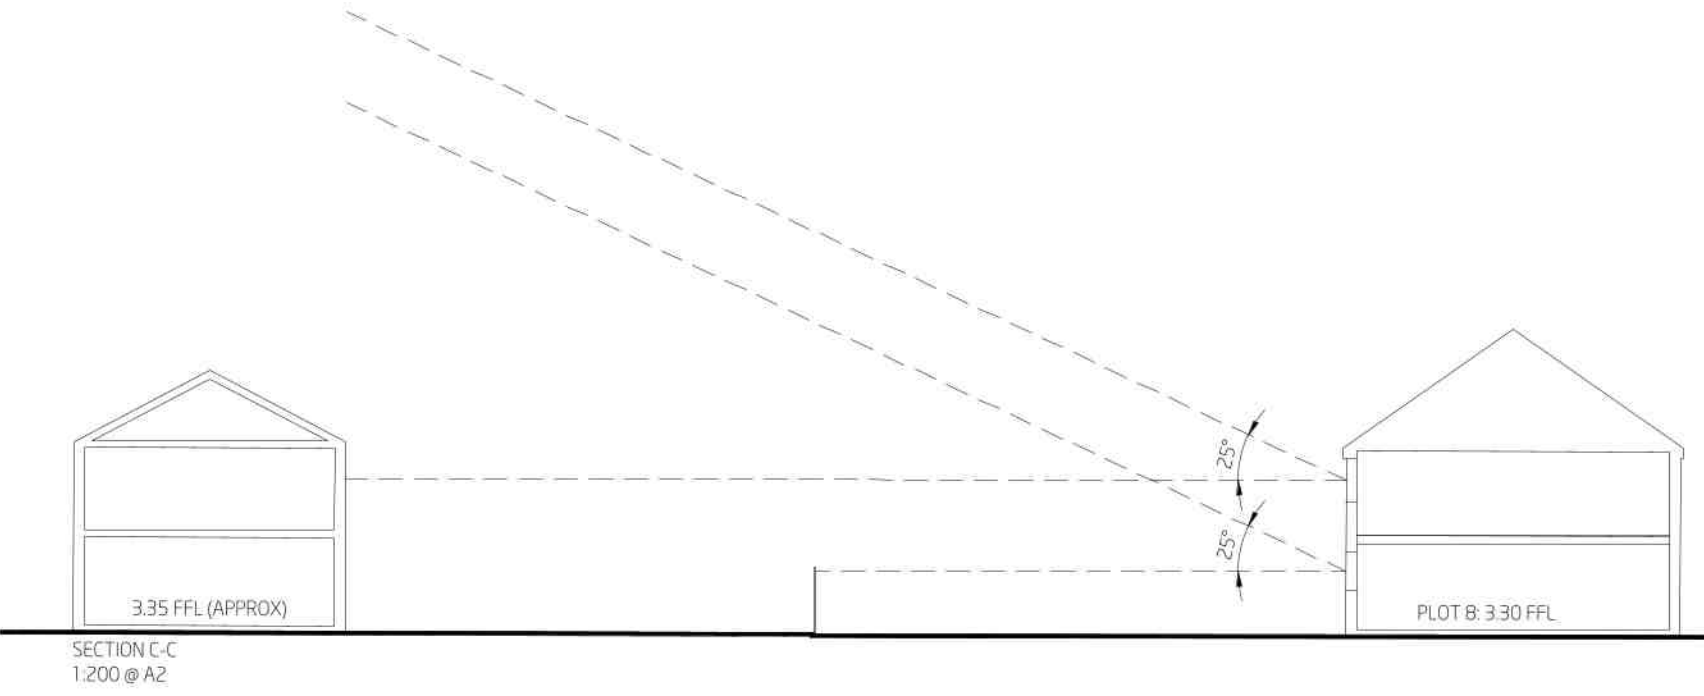
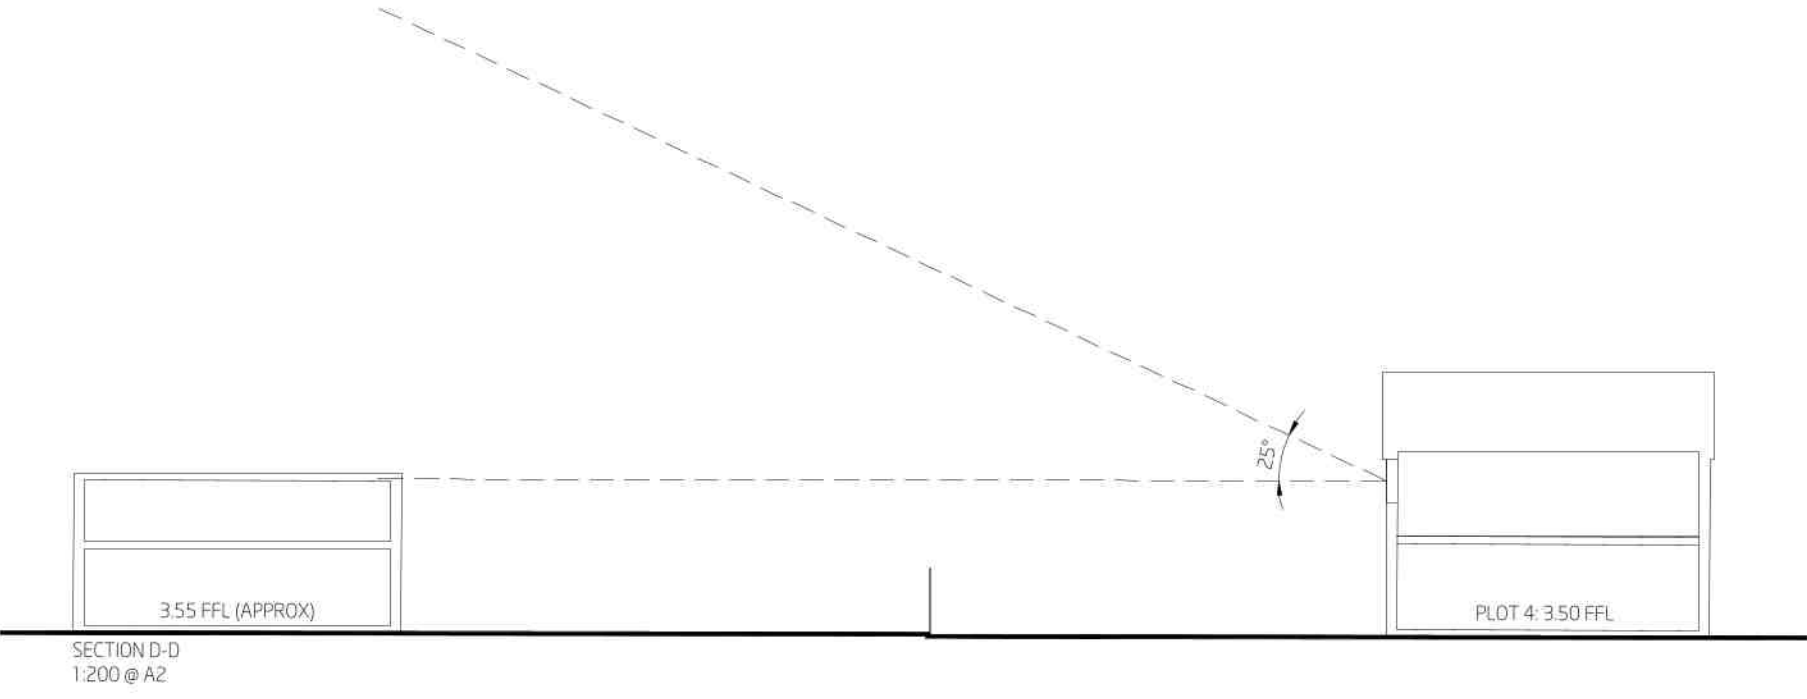
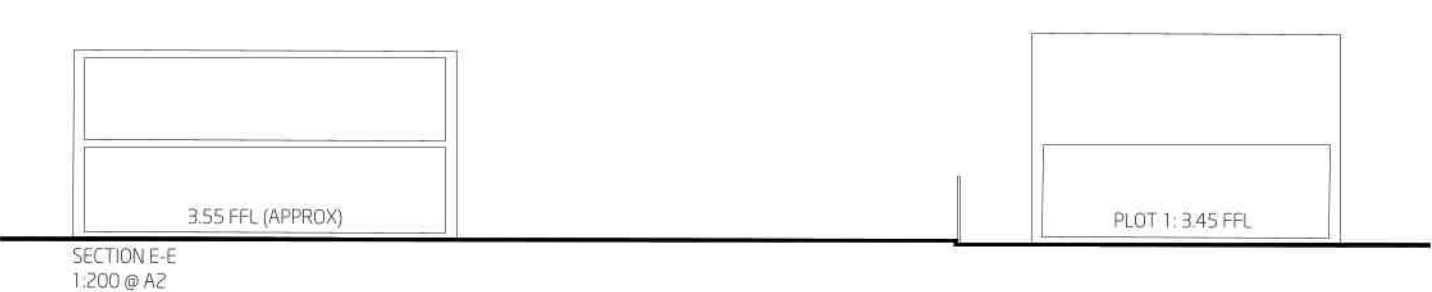
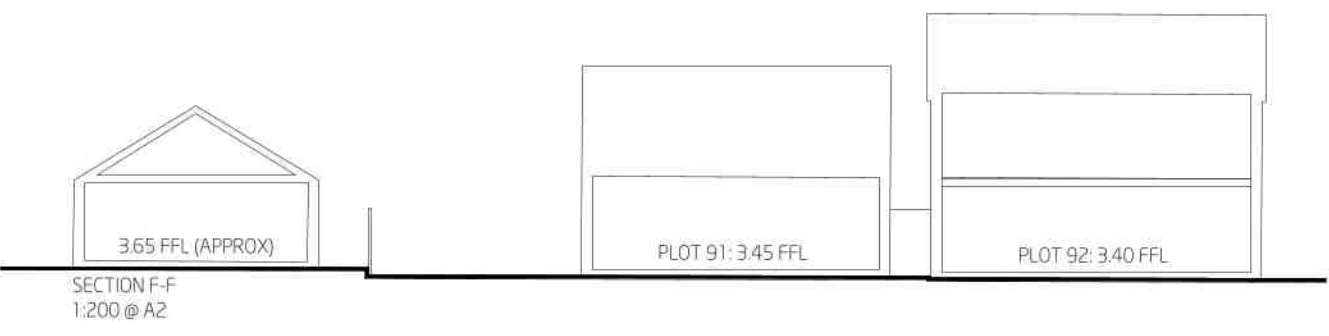
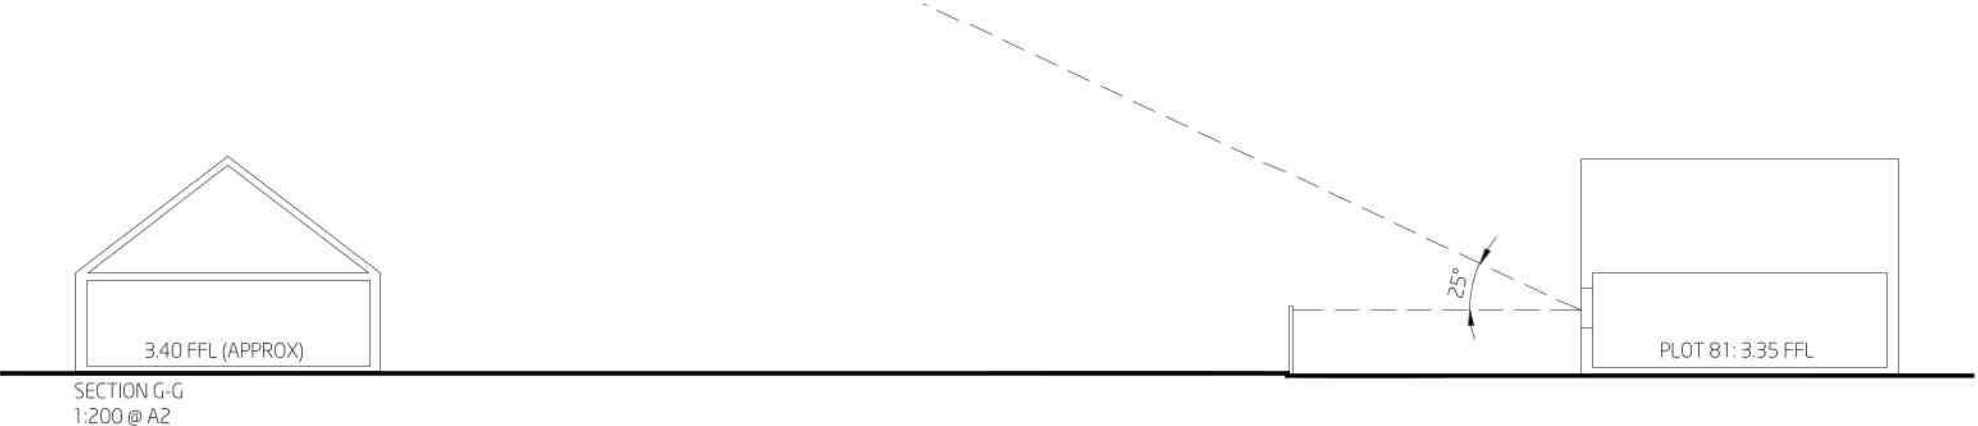
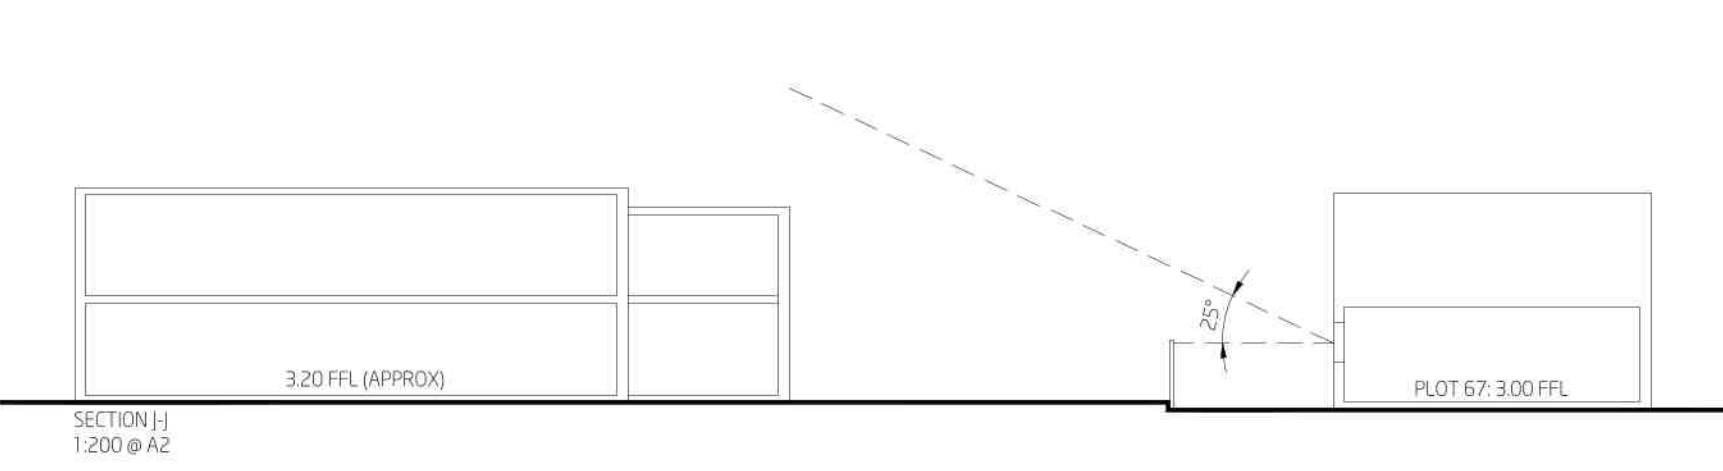
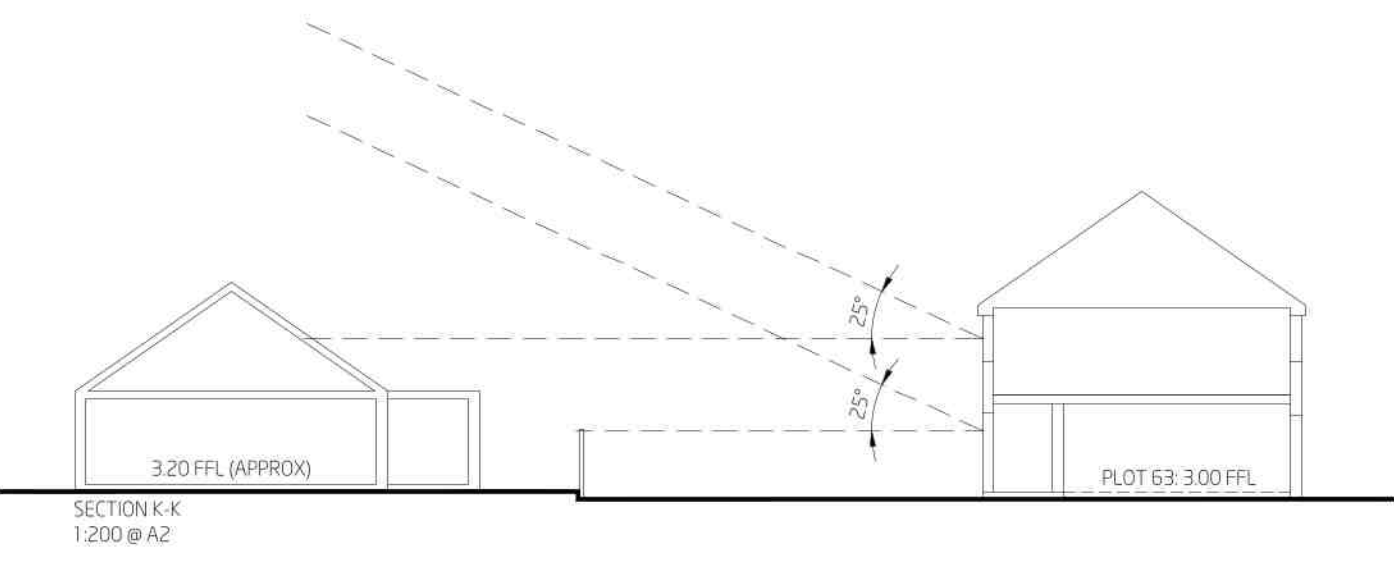


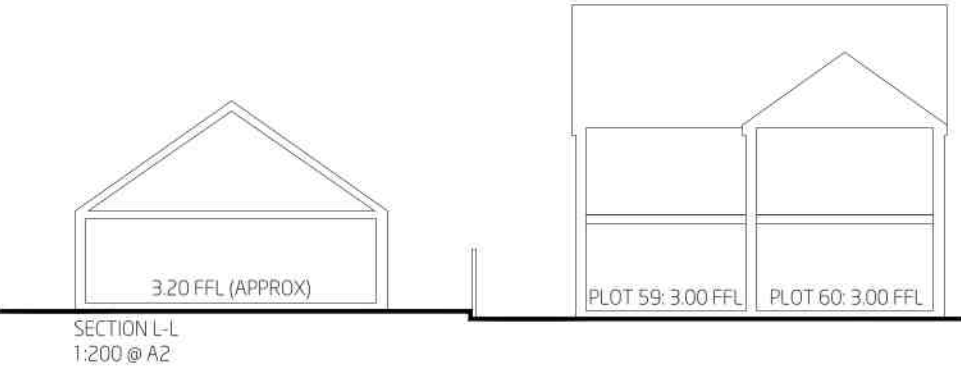


York Gardens, **GOSBERTON**

DO NOT SCALE - ALL DIMENSIONS & LEVELS TO BE CHECKED ON SITE - THIS DRAWING IS COPYRIGHT

PLANNING
subject to structural review
subject to accurate measured survey

B	29.02.24	SITE LAYOUT UPDATED TO CURRENT REVISION MINOR AMENDMENTS TO		JB
A	17.01.23	HOUSE TYPE SECTIONS.		JB
revision	date	content	ADDITIONAL SECTIONS ADDED.	initials
project				
PROPOSED RESIDENTIAL YORK GARDENS, GOSBERTON				
client			GLEESON DEVELOPMENTS	
title				
SITE SECTIONS				
date	15.12.21	scale	1:200@A1	drawn JB
drawing number			checked	
3373-1-002 B			ED	

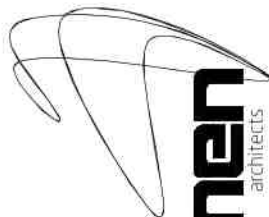

niemen
architects

Niemen Architects
Deck 2 The Waterscape
42 Leeds & Bradford Road
Kirkstall Leeds LS5 3EG
Tel 0113 239 5400
Fax 0113 239 5401
office@niemen.co.uk

www.niemen.co.uk