



N

S


LEGEND:

APPLICATION BOUNDARY


1.8m HIGH FENCE

POST & WIRE FENCE


0.45m HIGH KNEE RAIL FENCE

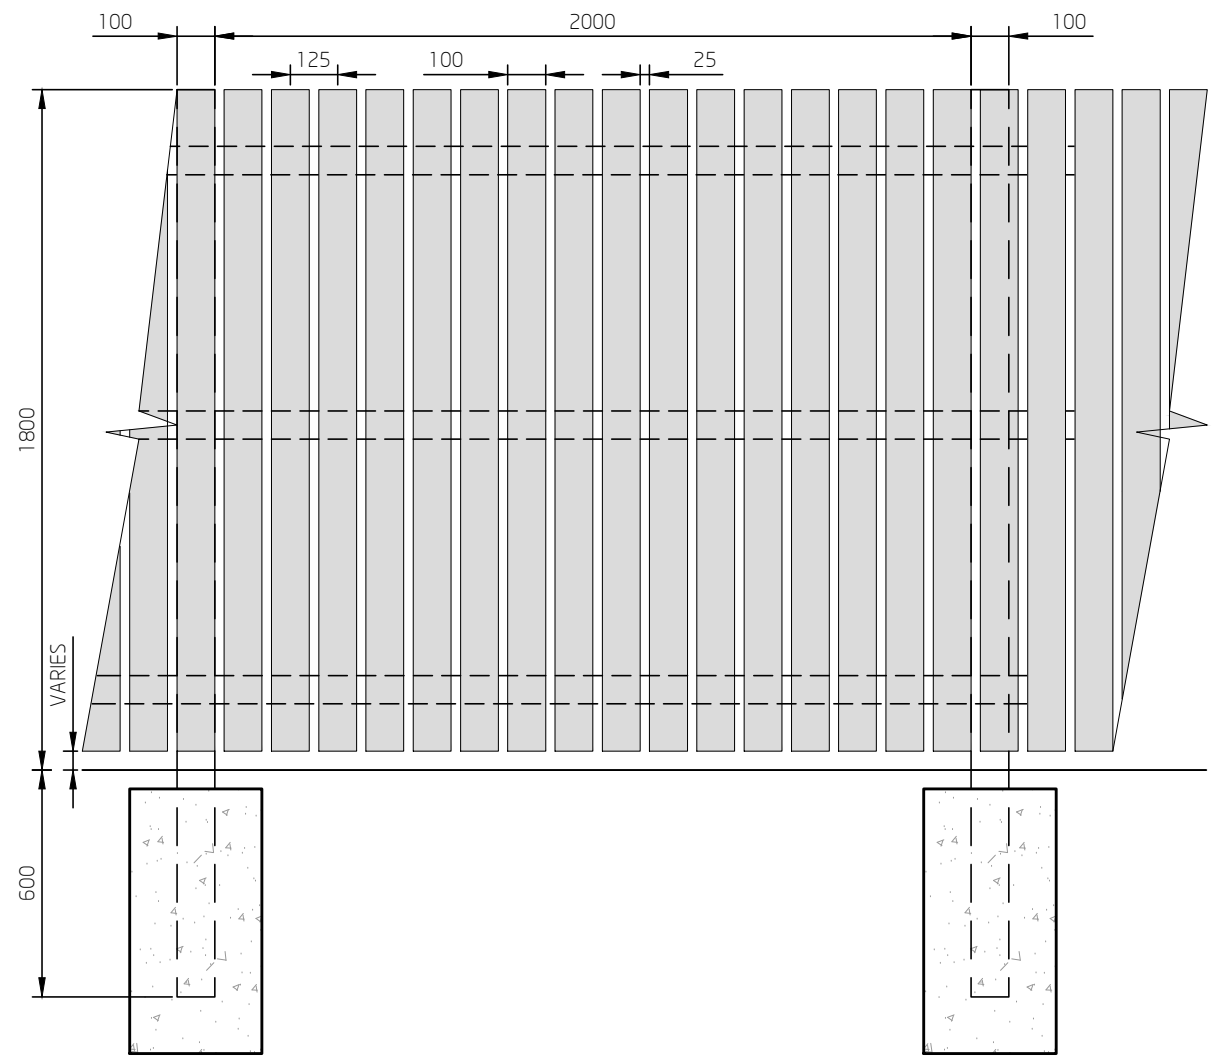

1.8m HIGH FENCE
TYPICAL ELEVATION @ 1:20

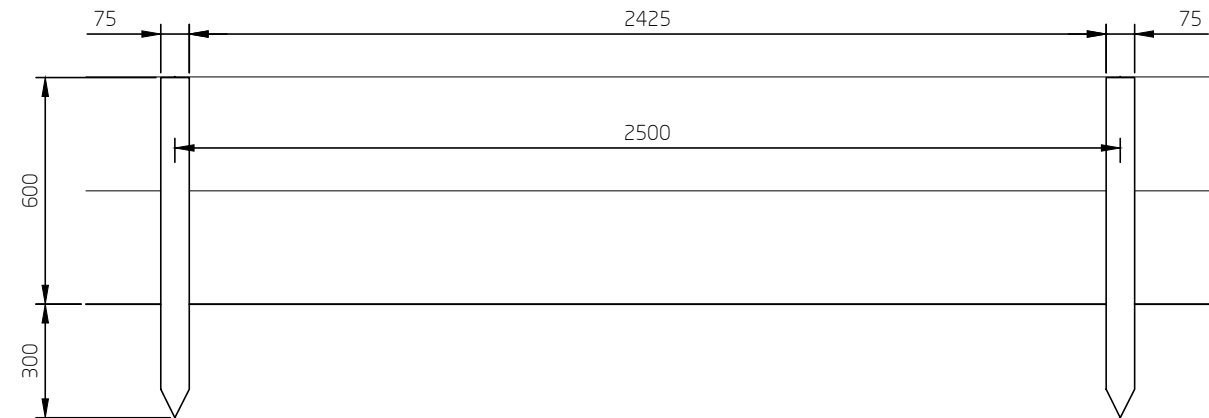

POST & WIRE FENCE
TYPICAL ELEVATION @ 1:20

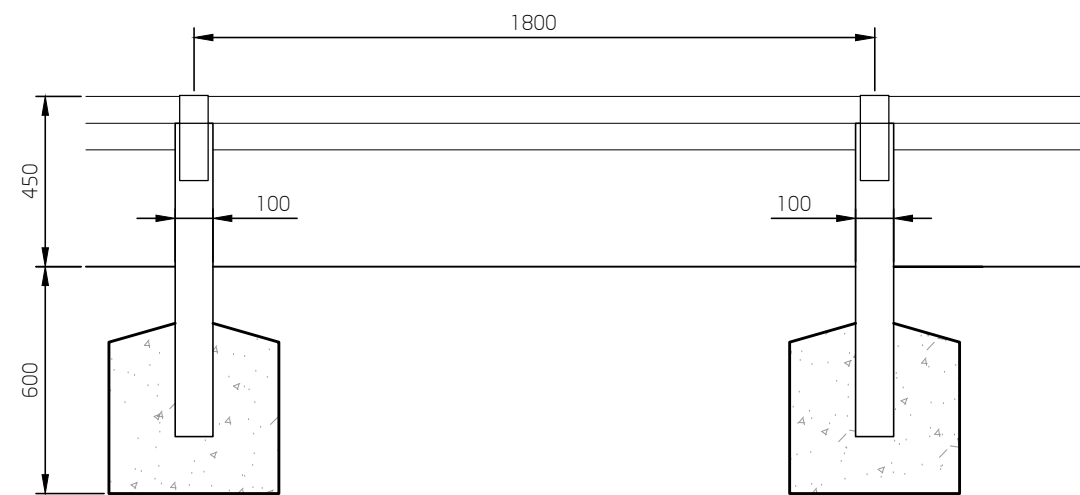

KNEE RAIL FENCE
TYPICAL ELEVATION @ 1:20

York Gardens, **GOSBERTON**

DO NOT SCALE - ALL DIMENSIONS & LEVELS TO BE CHECKED ON SITE - THIS DRAWING IS COPYRIGHT

PLANNING
subject to structural review
subject to accurate measured survey

revision	date	content	initials
project PROPOSED RESIDENTIAL YORK GARDENS, GOSBERTON			
client GLEESON DEVELOPMENTS			
title BOUNDARY TREATMENT PLAN			
date 26.02.24	scale 1:500@A1	drawn JB	
drawing number 3378-1-006	checked		

Niemen Architects

Deck 2 The Waterscape

42 Leeds & Bradford Road

Kirkstall Leeds LS5 3EG

Tel: 0113 239 5400

Fax: 0113 239 5401

office@niemen.co.uk

www.niemen.co.uk