



N

S


LEGEND:

APPLICATION BOUNDARY


1.8m HIGH FENCE

POST & WIRE FENCE


0.45m HIGH KNEE RAIL FENCE

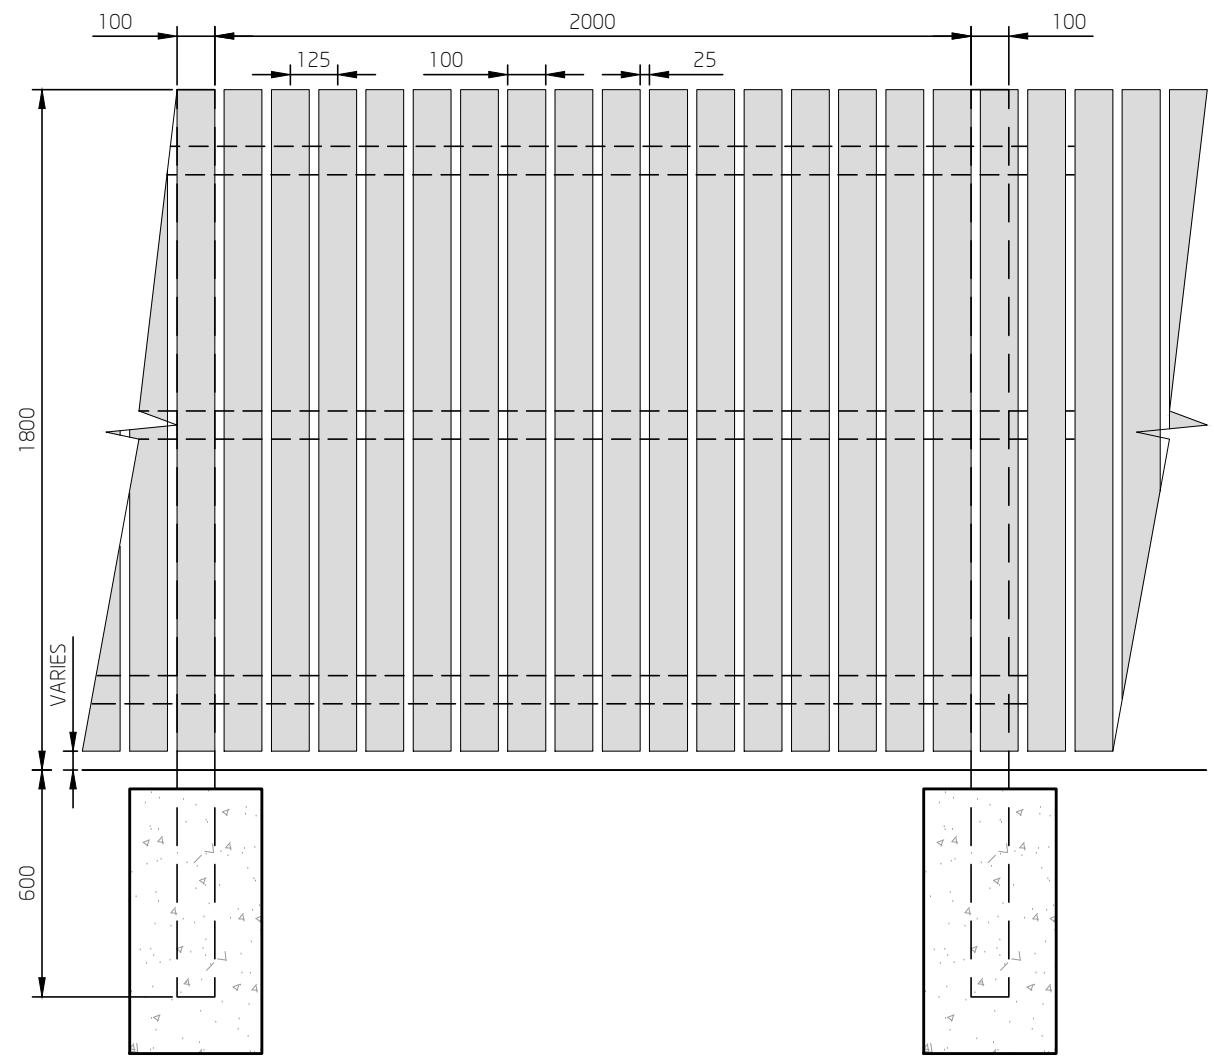

1.8m HIGH FENCE
TYPICAL ELEVATION @ 1:20

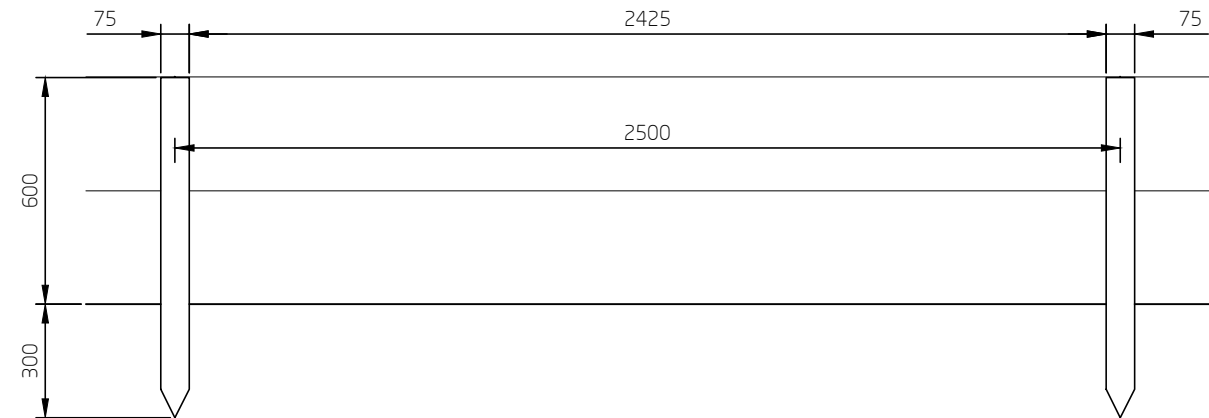

POST & WIRE FENCE
TYPICAL ELEVATION @ 1:20

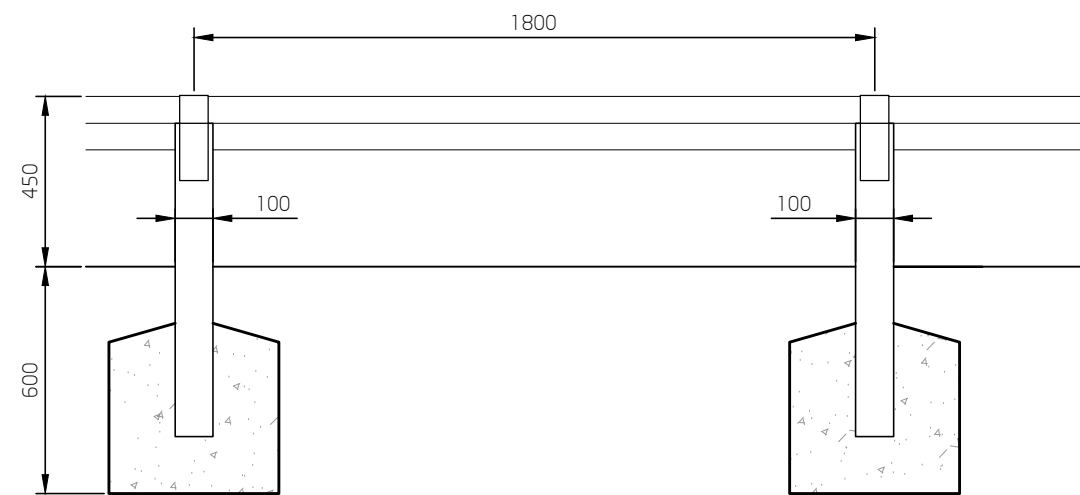

KNEE RAIL FENCE
TYPICAL ELEVATION @ 1:20

York Gardens, **GOSBERTON**

DO NOT SCALE - ALL DIMENSIONS & LEVELS TO BE CHECKED ON SITE - THIS DRAWING IS COPYRIGHT

PLANNING
subject to structural review
subject to accurate measured survey

A revision	21.03.24 date	62 HAND- content	JB initials
project	PROPOSED RESIDENTIAL YORK GARDENS, GOSBERTON		
client	GLEESON DEVELOPMENTS		
title	BOUNDARY TREATMENT PLAN		
date	26.02.24	scale 1:500@A1	drawn JB
drawing number	3378-1-006 A	checked	

Niemen Architects

Deck 2 The Waterscape

42 Leeds & Bradford Road

Kirkstall Leeds LS5 3EG

Tel: 0113 239 5400

Fax: 0113 239 5401

office@niemen.co.uk

www.niemen.co.uk