


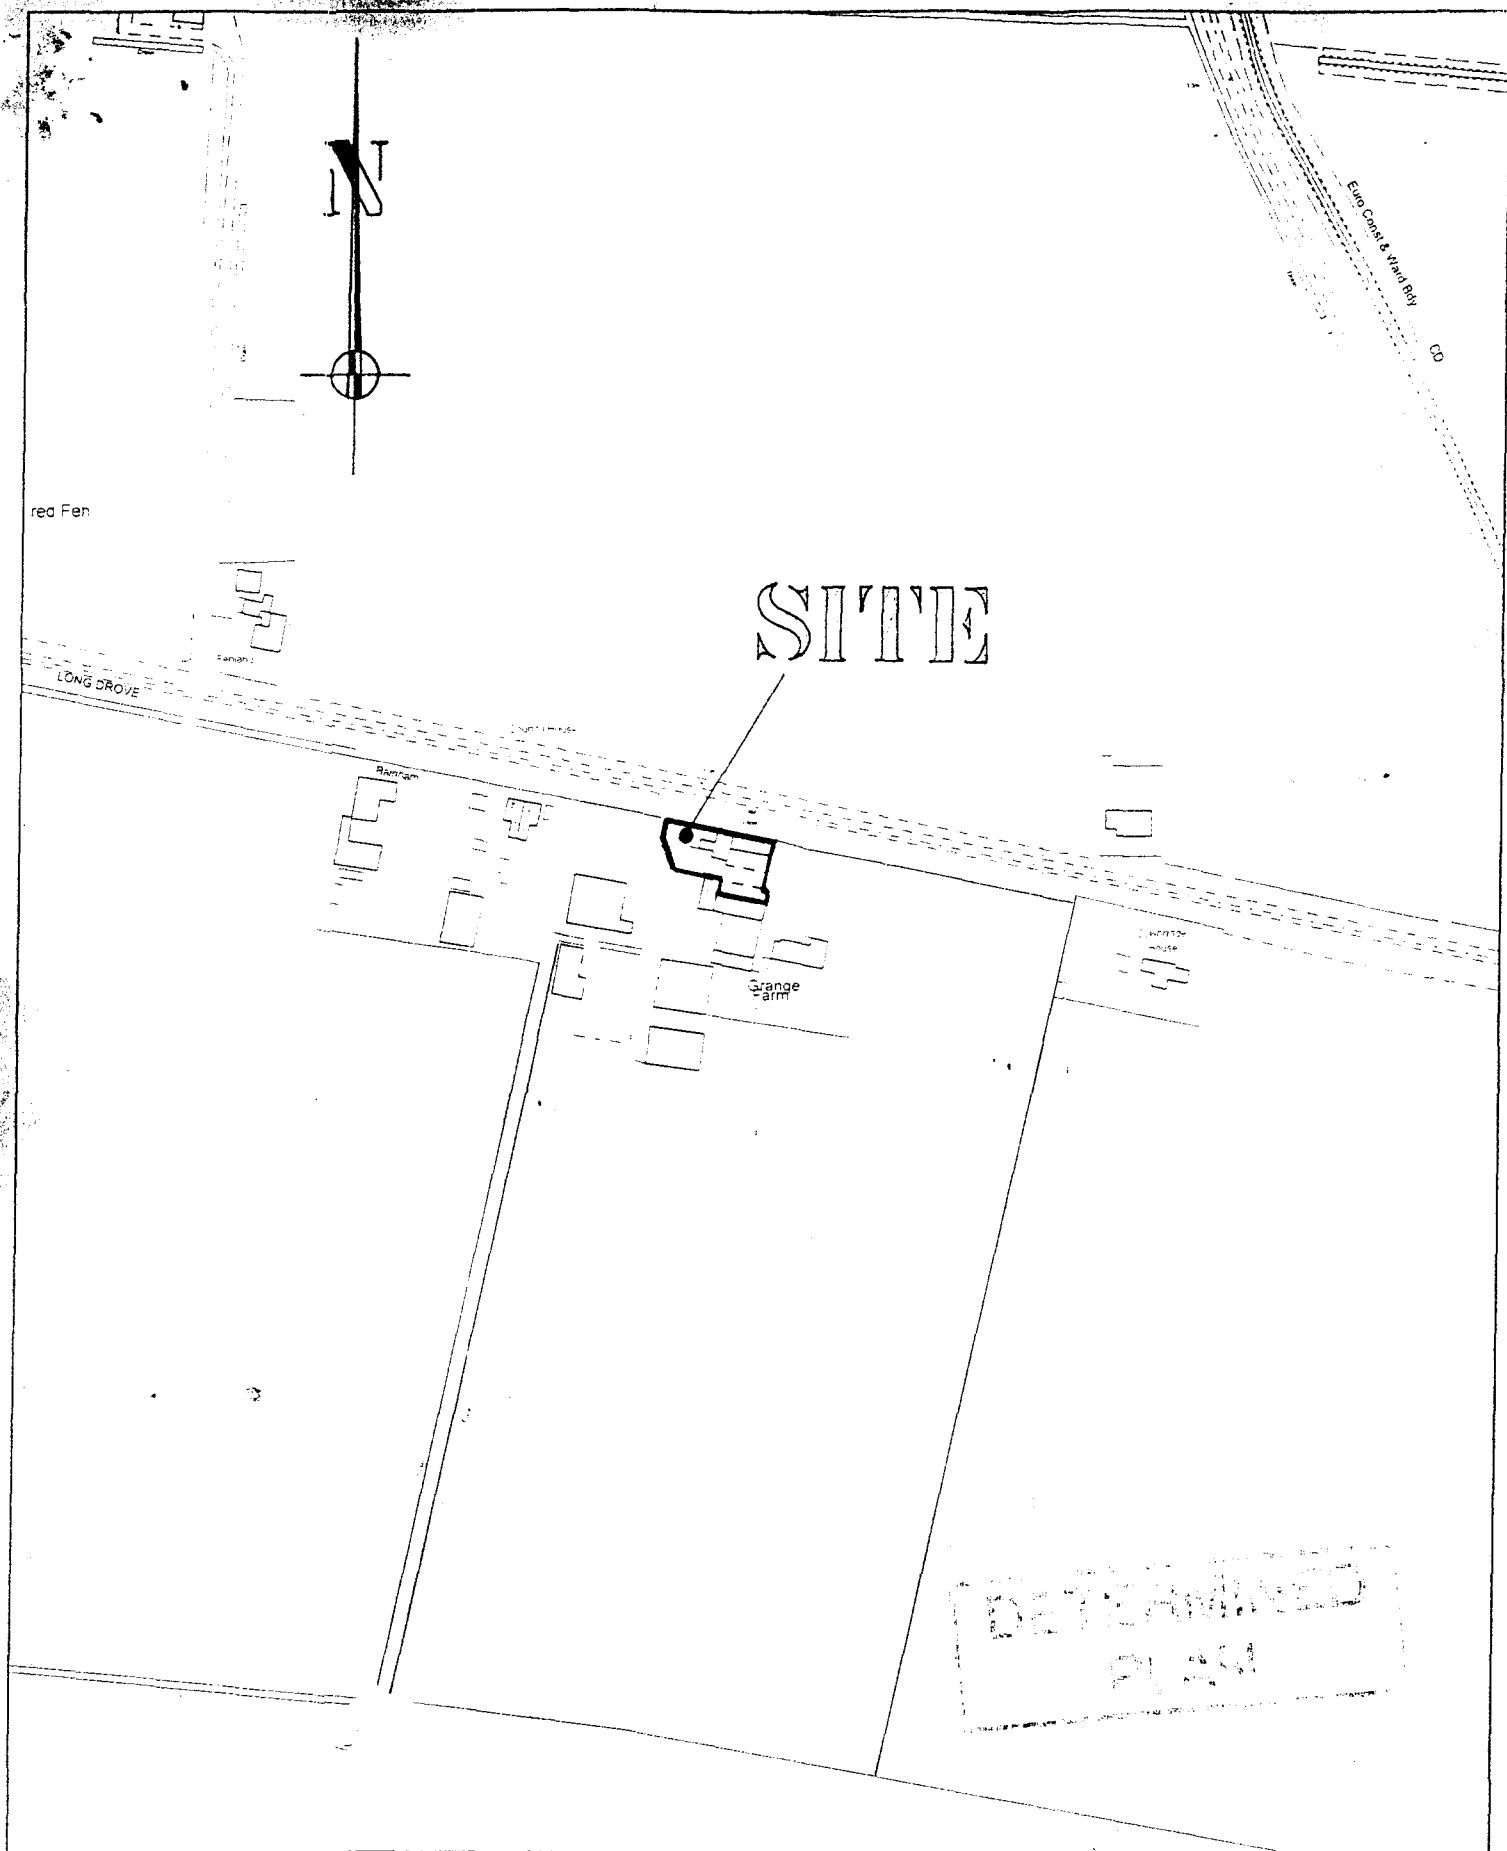

LOCATION PLAN

1 : 2500

1258/00

SITE PLAN

1 : 500

House

SITE

3.3m

2M

3.90m

Grange
Farm

DETERMINED
PLAN

1258/00