DWG. No. 2958 - 003 | ISSUE

ALL DIMENSIONS IN mm DO NOT SCALE : IF IN DOUBT ASK

COPYRIGHT
THIS DRAWING IS PRIVATE AND CONFIDENTIAL AND IS SUPPLIED ON THE EXPRESS CONDITION THAT IT IS NOT TO BE USED FOR ANY PURPOSE OR COPIED OR COMMUNICATED TO ANY THIRD PARTY WITHOUT THE PERMISSION OF PODDINGTONS.



Southwest Elevation.
(Existing) Scale 1:100

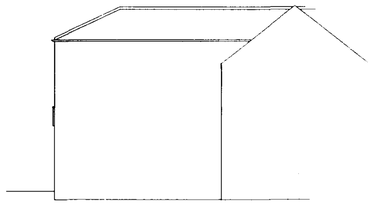

Southeast Elevation.
(Existing)

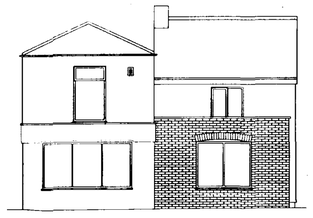

Southwest Elevation.
(Proposed)

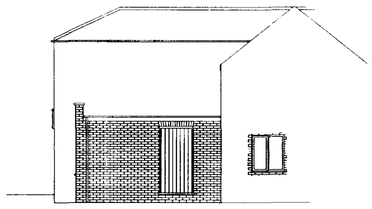

Southeast Elevation.
(Proposed)

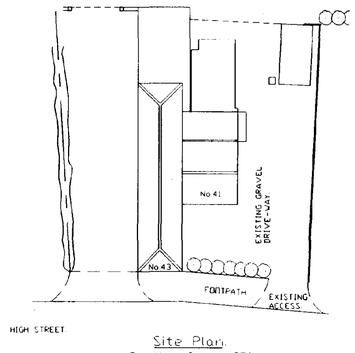

Site Plan.
(Existing) Scale 1:250

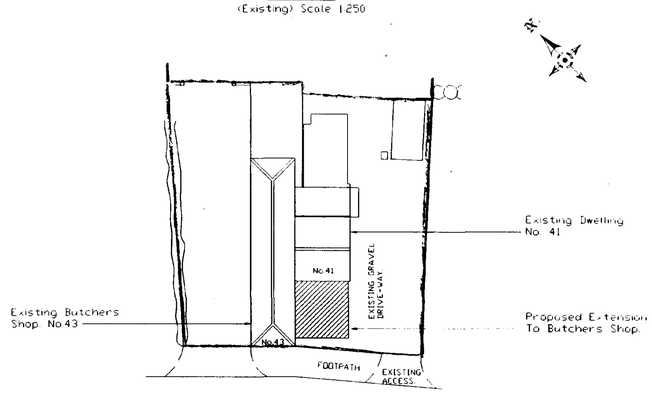

Site Plan.
(Proposed)

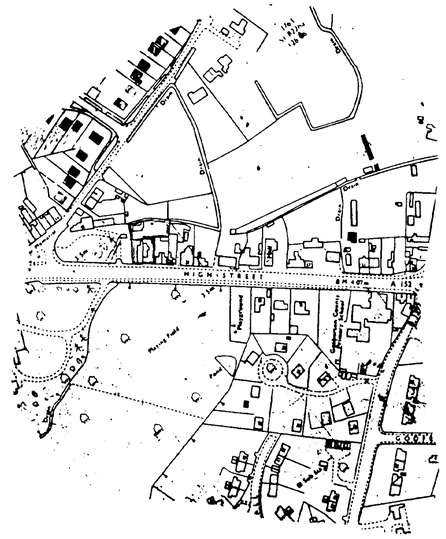

Location Plan.
Scale 1:2500

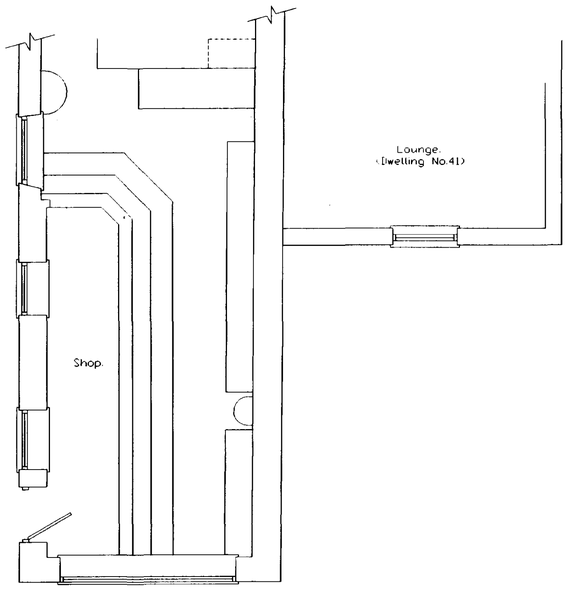

Floor Plan.
(Existing)

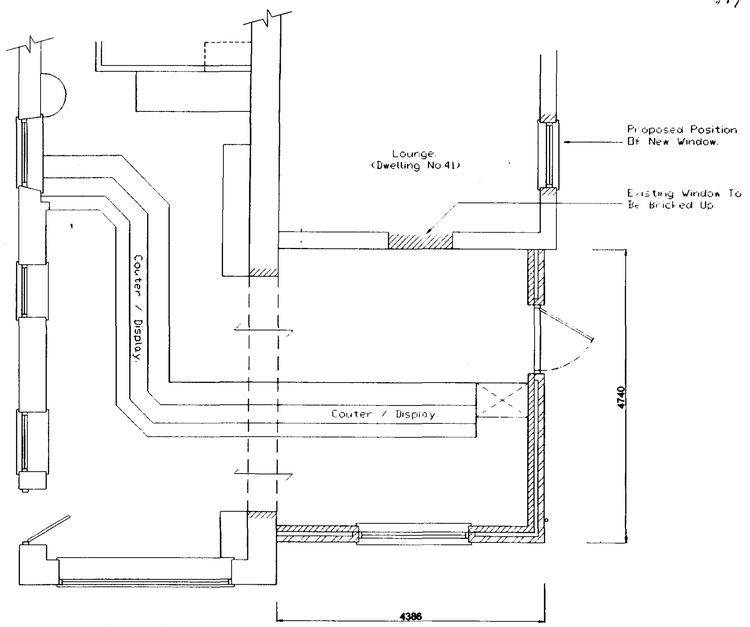

Floor Plan.
(Proposed)

SOUTH KESTEVEN DC
HOUSING & PLANNING
19 OCT 2000
Ref: 1261/00

ISSUE	DESCRIPTION	APPR'd	DATE

PODDINGTONS
Architectural Design Consultants
Est. 1969
Rabbit Hollow, Church Lane, North Rauceby, Sleaford, Lincs. NG34 8QU Tel. (01529) 488033 Fax. (01529) 488044

Client: MR. T. SHARPE.

Project: PROPOSED ALTERATIONS AND EXTENSION TO BUTCHERS SHOP.
41 HIGH ST. GOSBERTON, LINCS.

Drawing: PLAN AS PROPOSED.

Drawn	Scale	Date	Checked	Approved
J.C.P.	1:50	05.10.00		

DWG. No. 2958 - 003 | ISSUE