




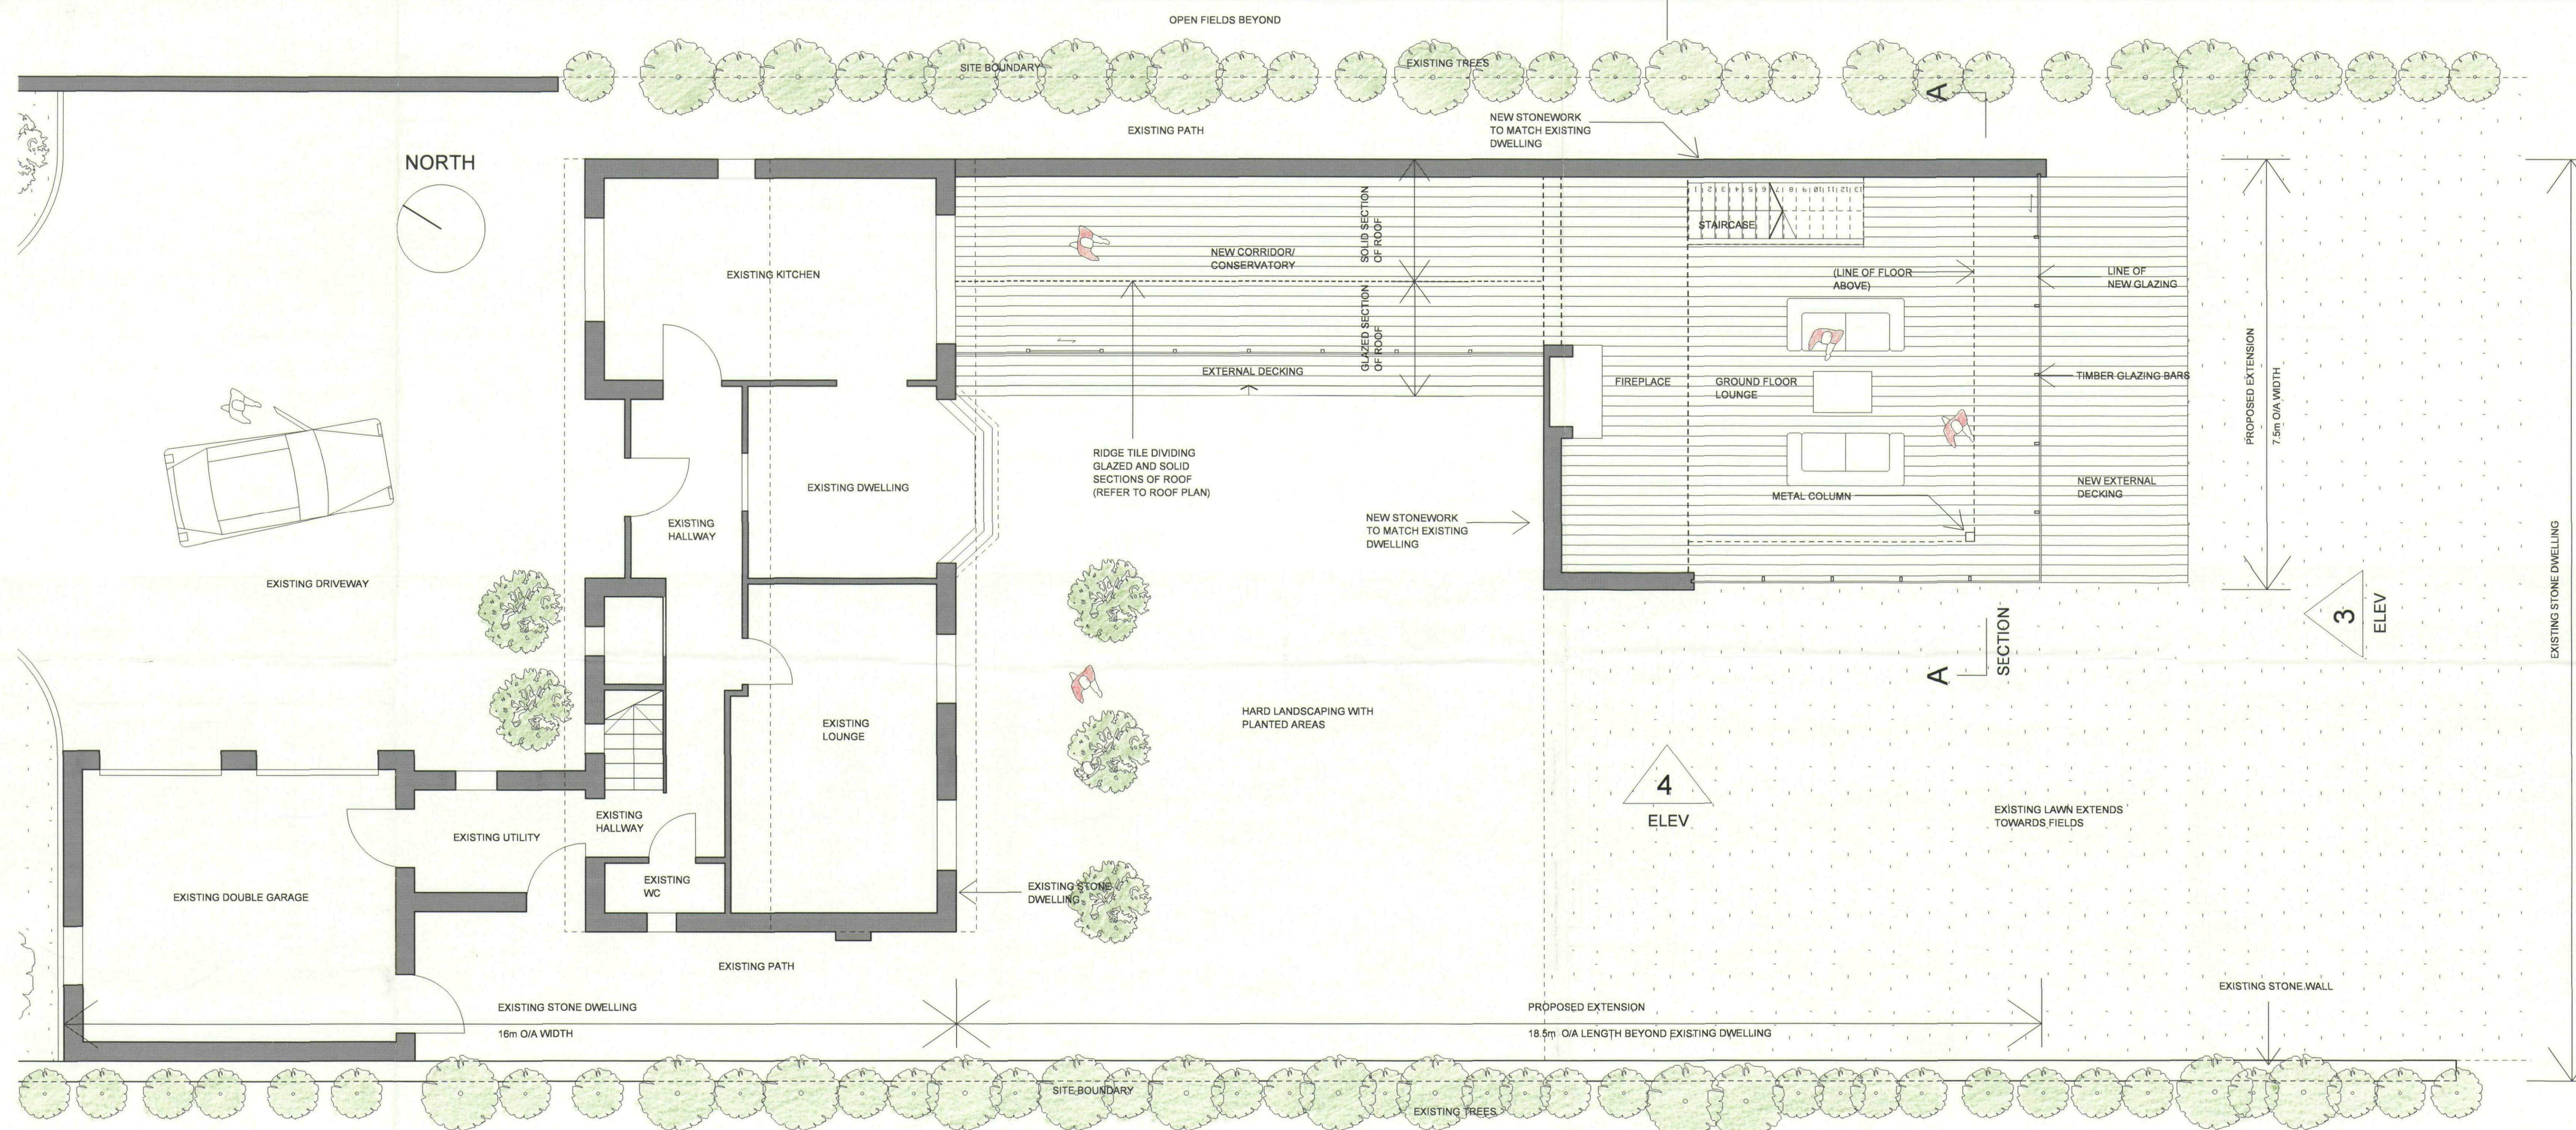


6 GROUND FLOOR PLAN
1:50

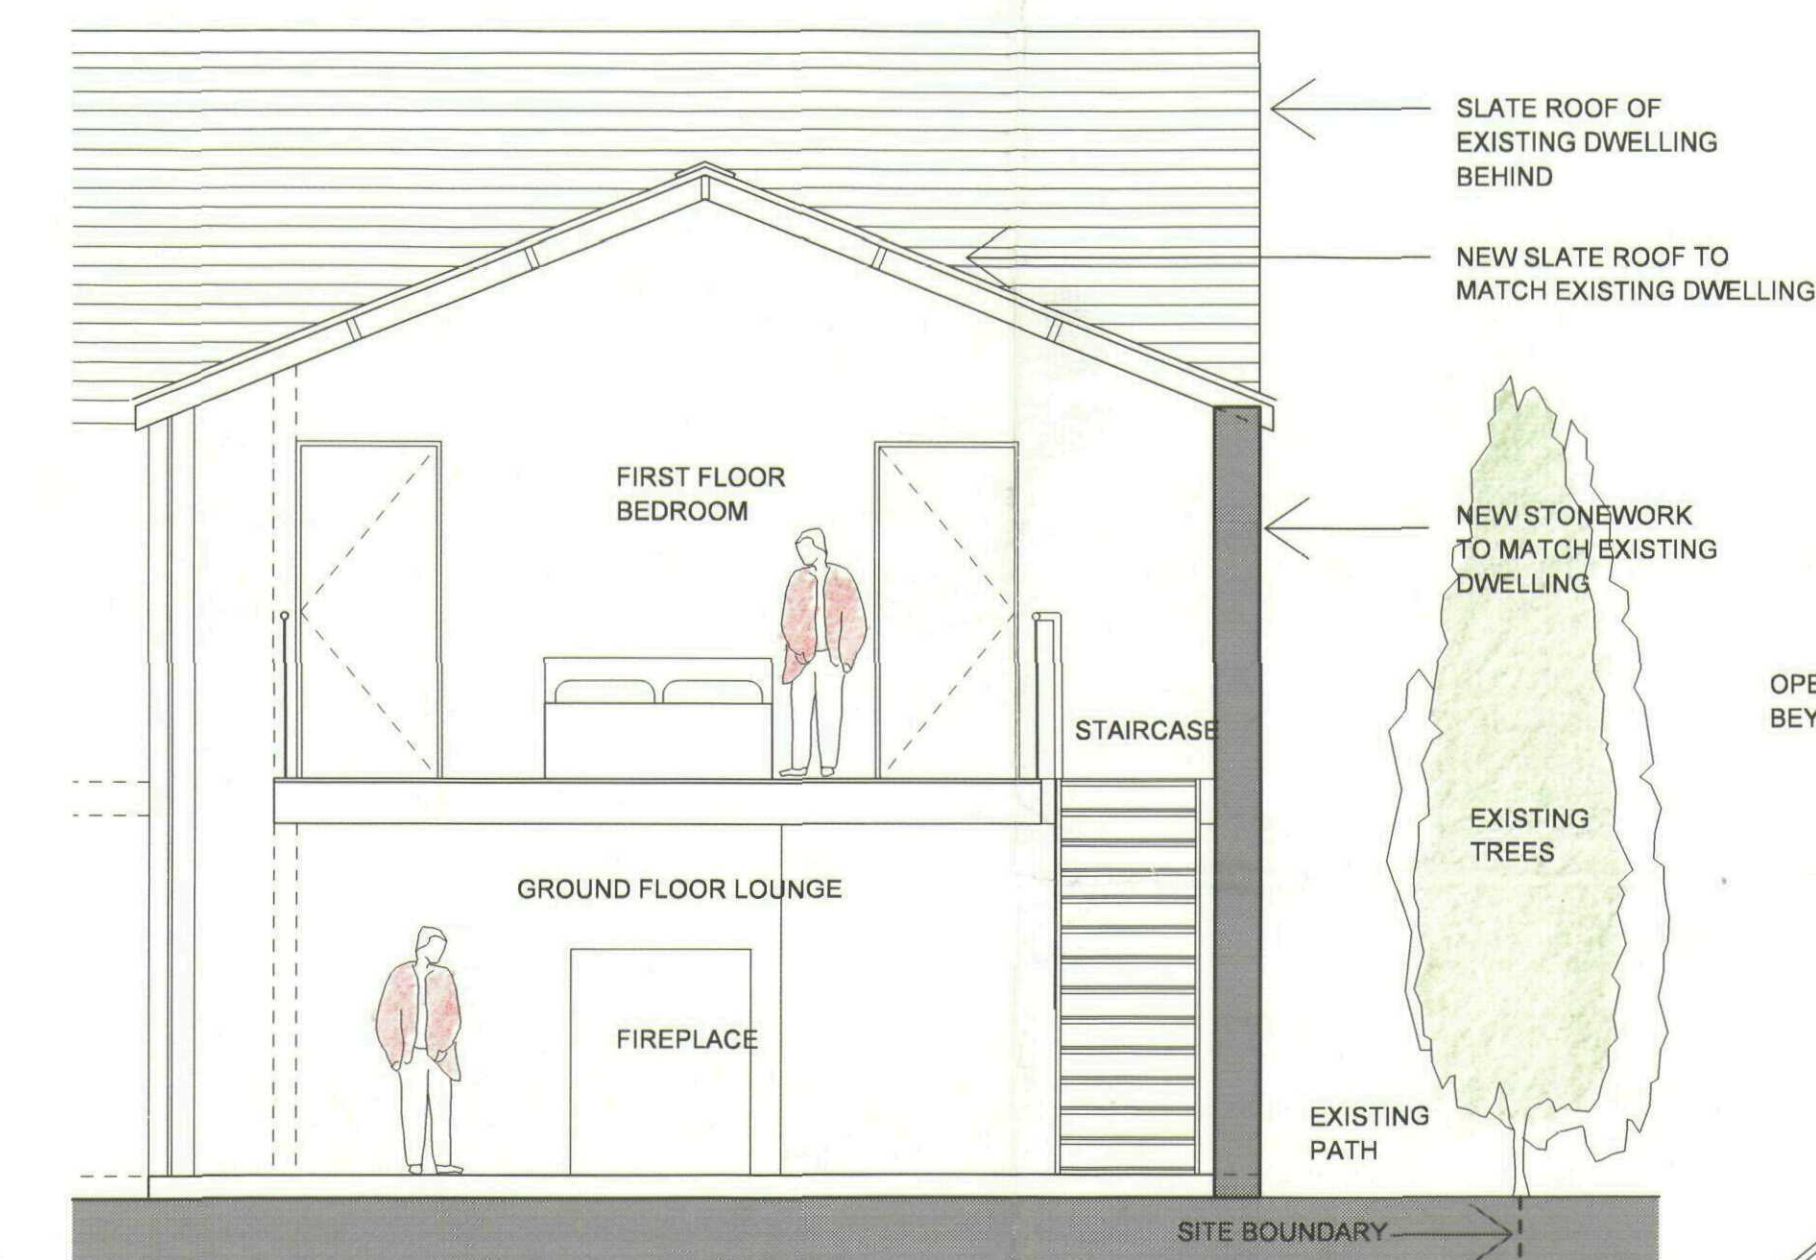


5 SECTION A-A
1:50

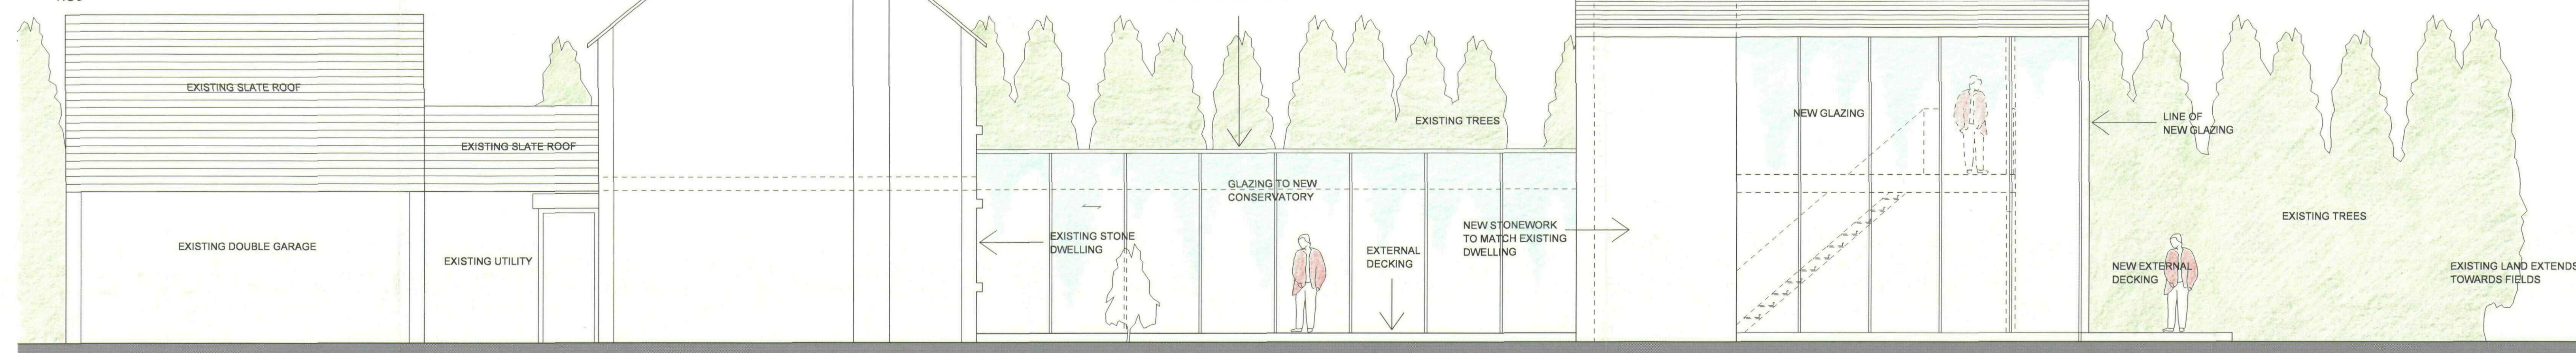


4 WEST ELEVATION
1:50

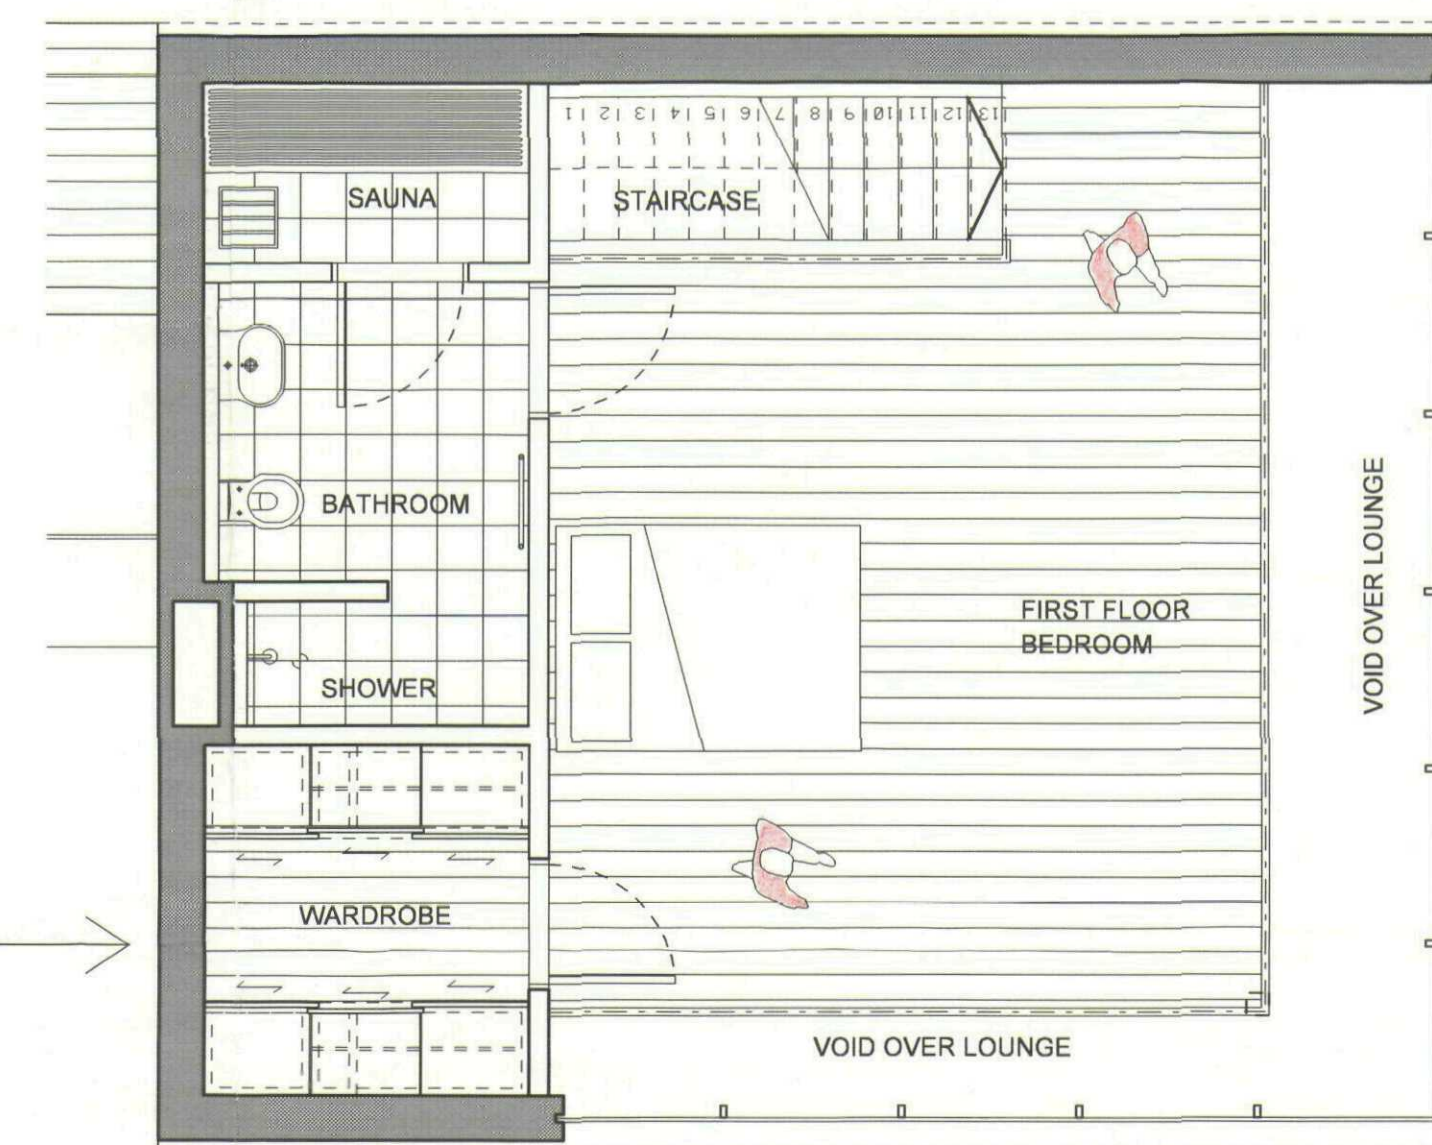


1 FIRST FLOOR PLAN
1:50

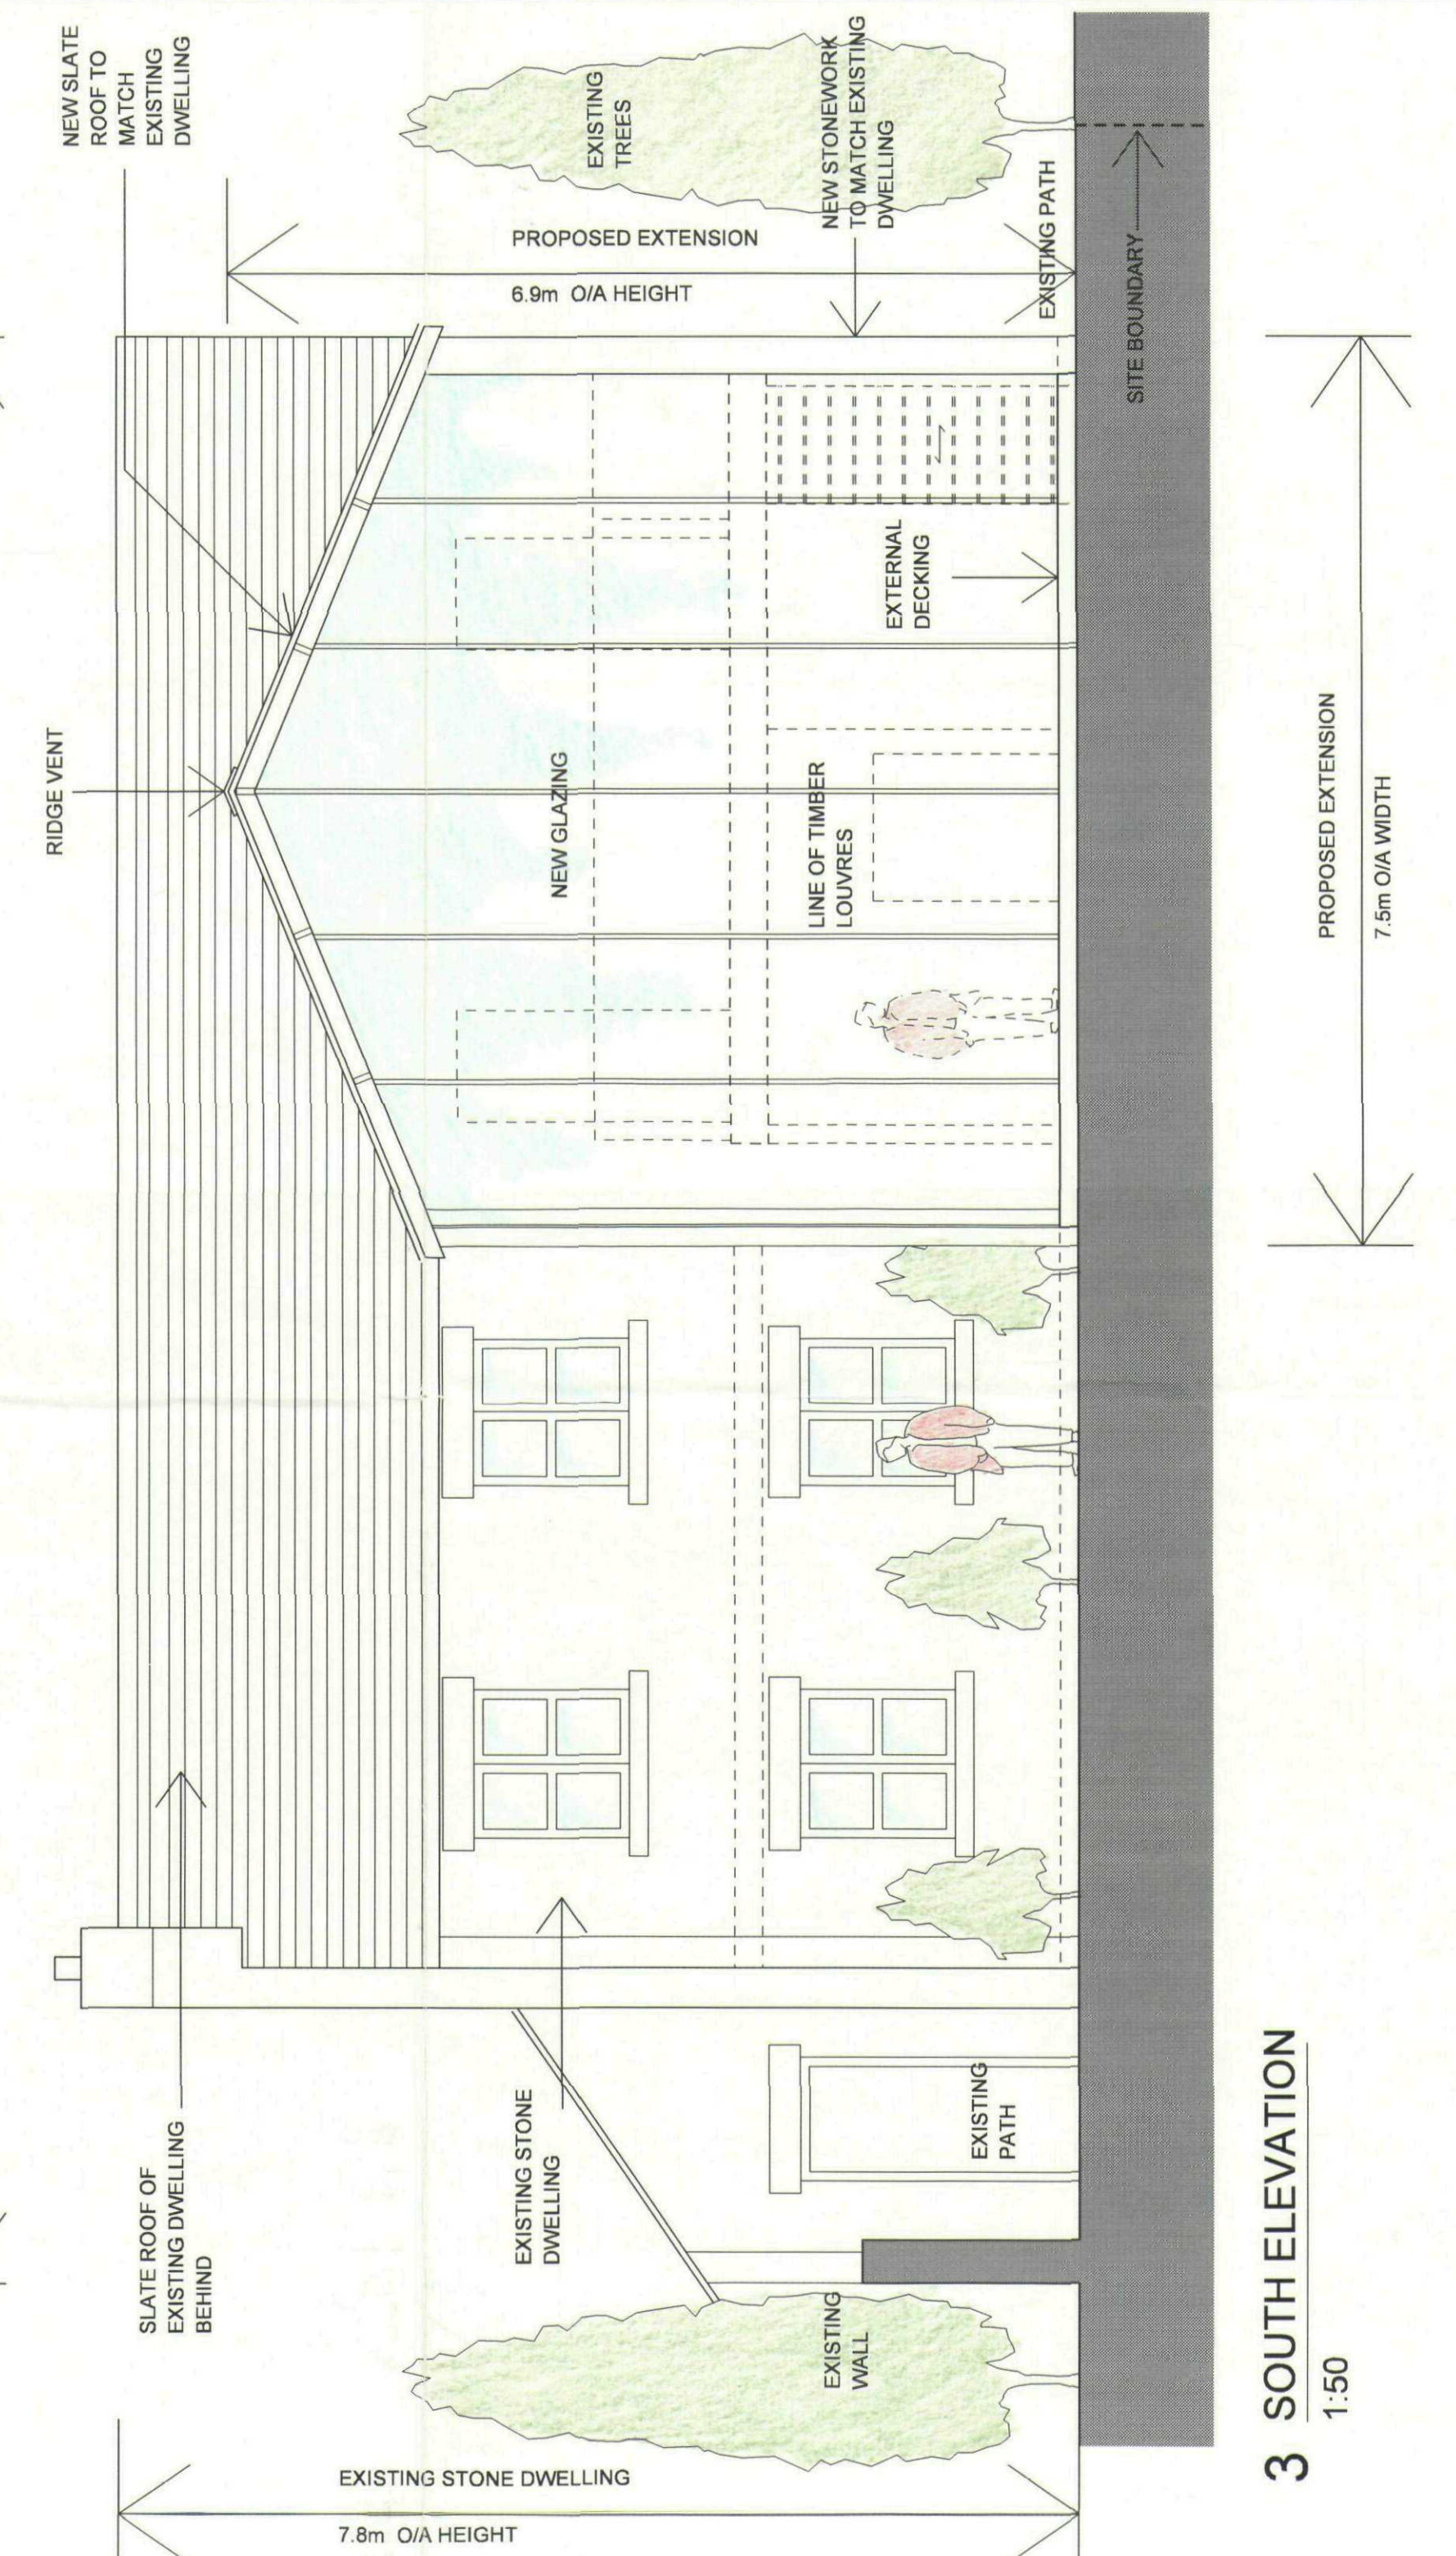

3 SOUTH ELEVATION
1:50

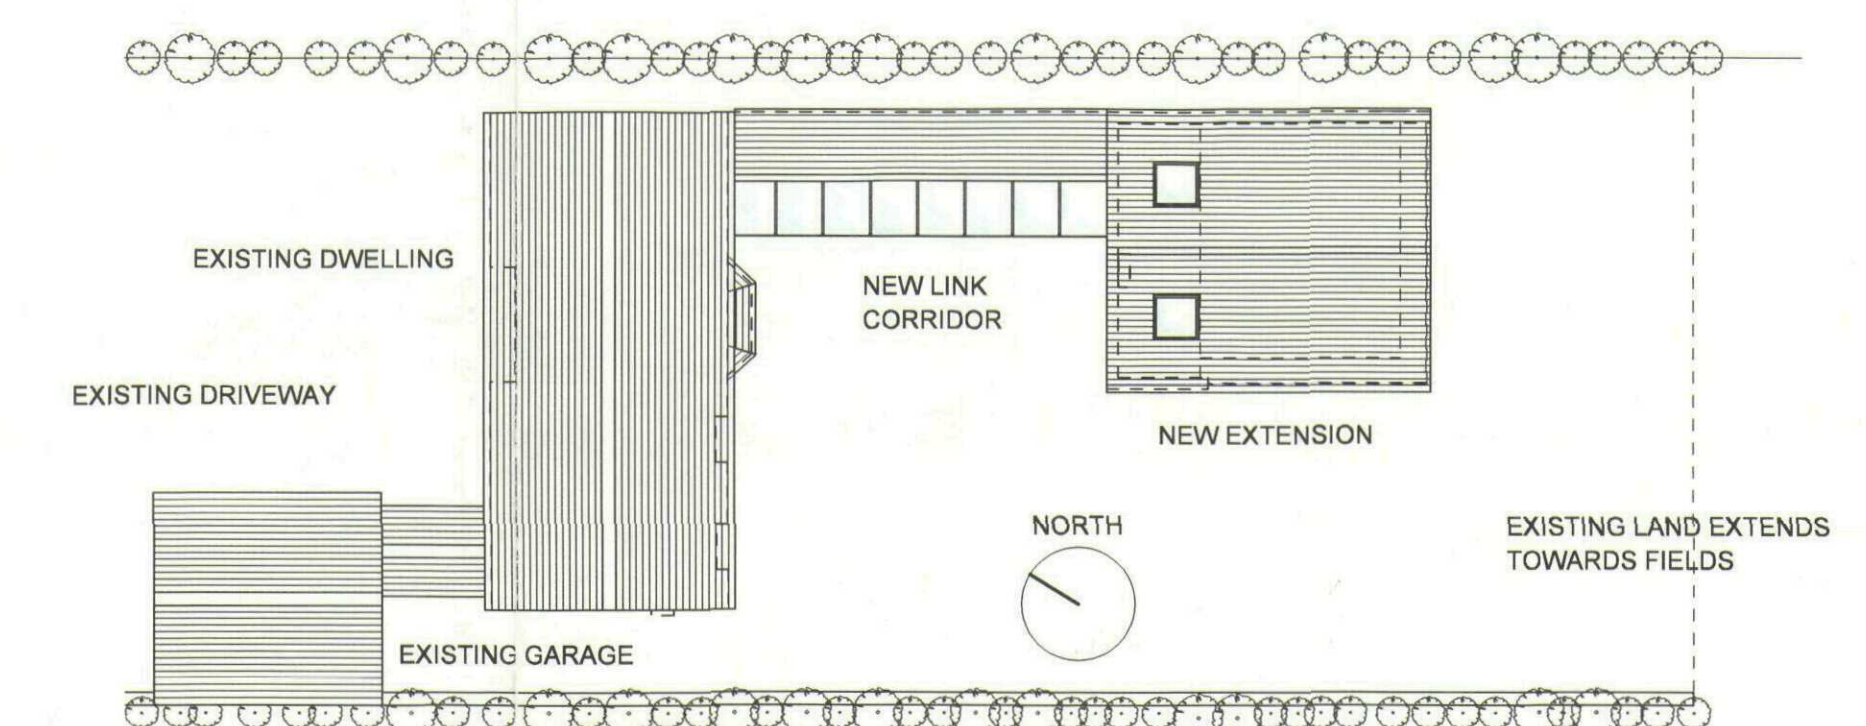

2 BLOCK PLAN - ROOF
1:200

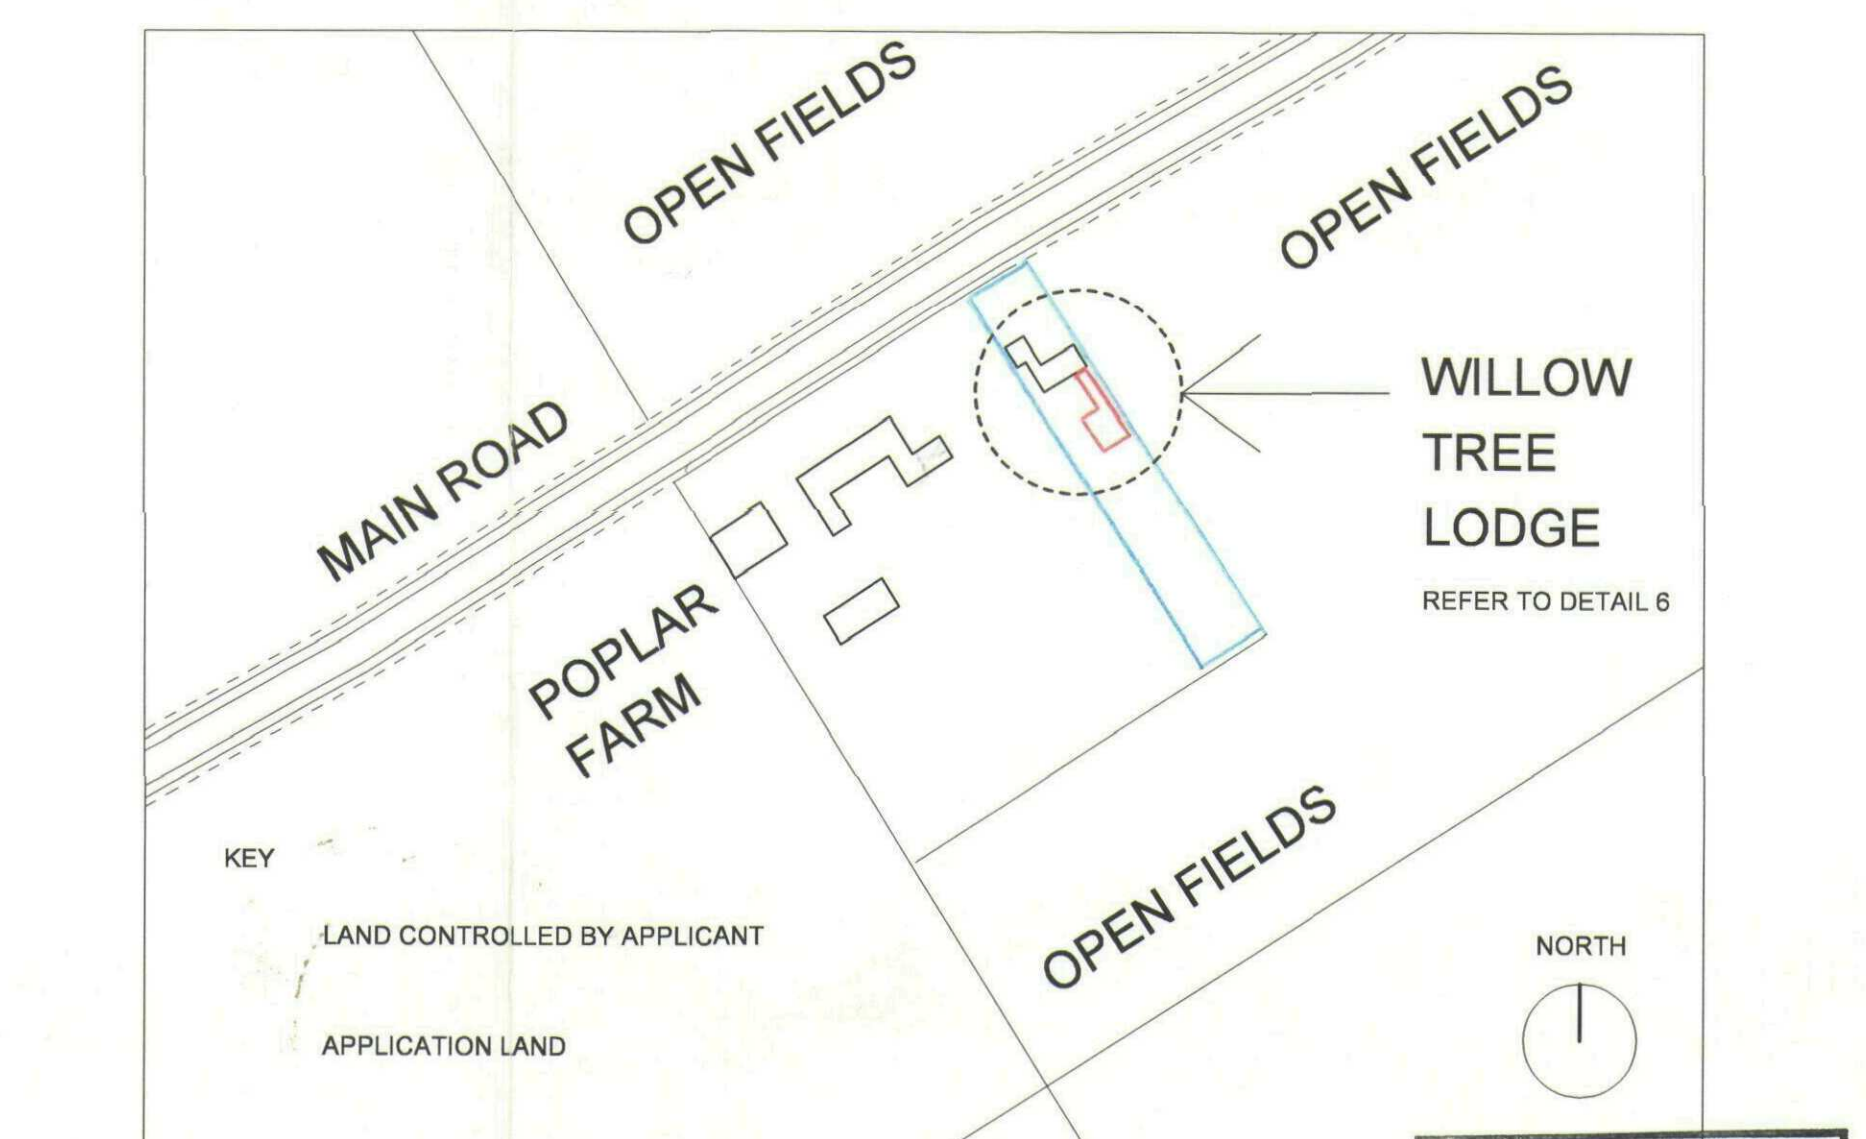



1 LOCATION PLAN
1:2500



PAUL SIMMS
architects
27 FELSTEAD ST
LONDON E9 5LZ
0208 52 52 512
paul@paulsimms.com

EXTENSION TO WILLOW TREE LODGE
MAIN ROAD, DEEPING ST. NICHOLAS
NEAR SPALDING
LINCOLNSHIRE PE11 3DJ

GROUND AND FIRST FLOOR PLANS
ELEVATIONS AND SECTIONS
LOCATION PLAN
BLOCK PLAN

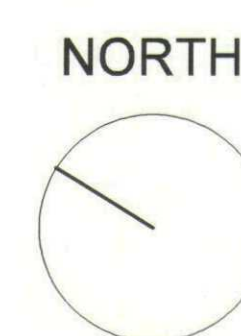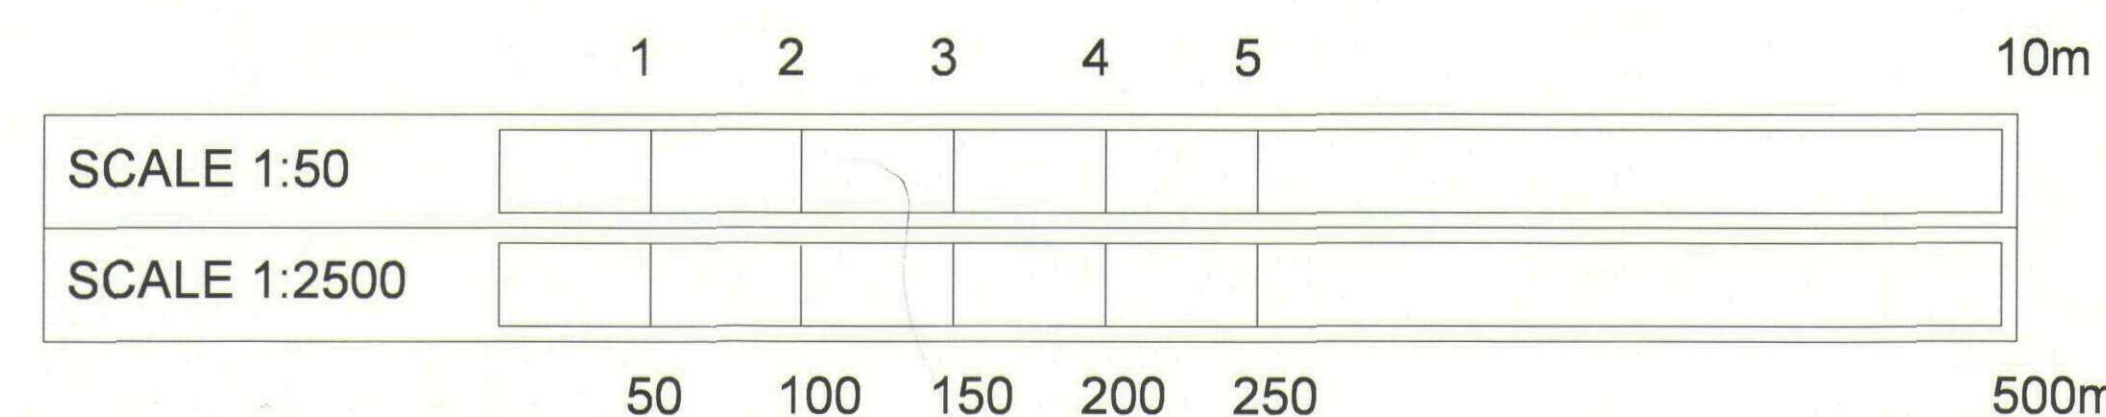

REV	DATE	DRAWING	REV
A	07.10.03	PS/001/P100	A
		DATE	
		01.06.2003	