


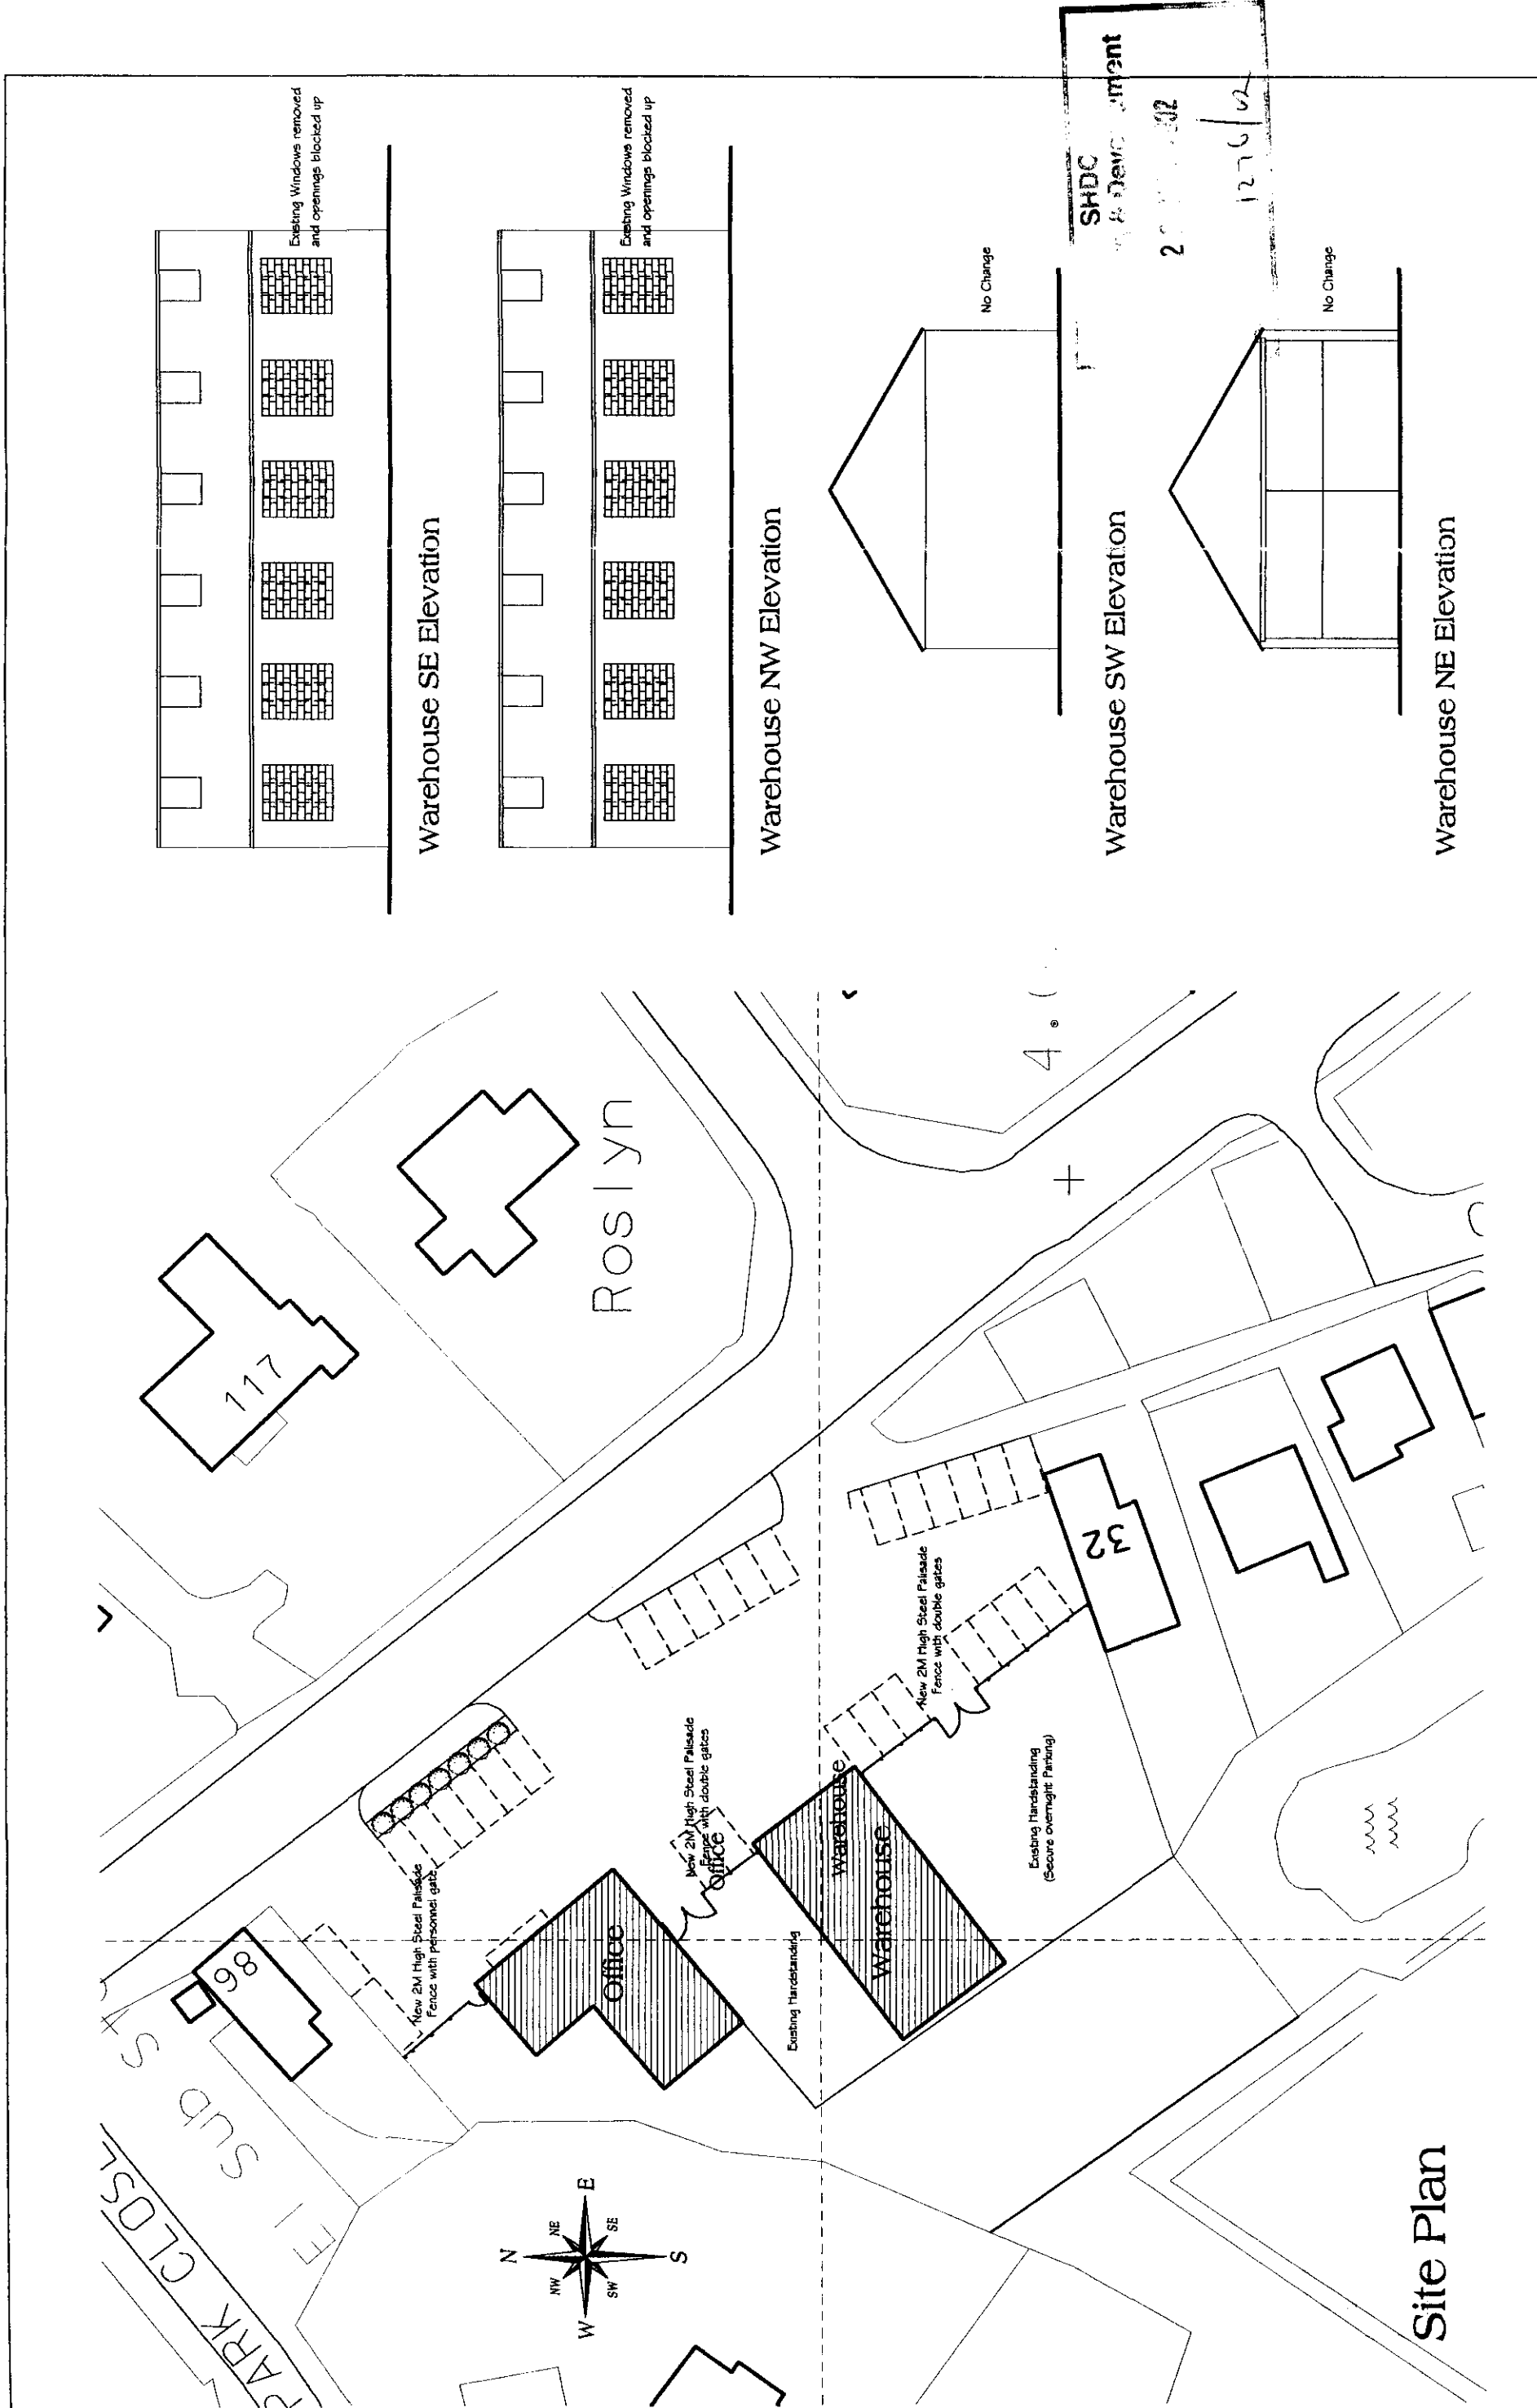



Saunders Boston

Chartered
Architects

Offley House
33 Parkside
Cambridge CB1 1JE
Tel: (01223) 367731
Fax: (01223) 361940
E-mail: office@saundersboston.co.uk

Revisions

No.	
1.	
2.	
3.	
4.	

Notes.

All dimensions to be verified on site by GENERAL CONTRACTOR and any discrepancies to be brought to the attention of the ARCHITECT prior to commencing work or setting out or preparing shop drawings.

Drawings not to be used for any other purpose without the prior written consent of SAUNDERS BOSTON LIMITED.

This drawing and related specifications are for use only in the stated location.

Job 82-84 HIGH STREET
GOSBERTON

Drawing PROPOSED SITE PLAN
AND ALTERATIONS

Number 744 / 02

Scales 1:500
1:200

Drawn RJB

Date 20/11/02

Revision

