


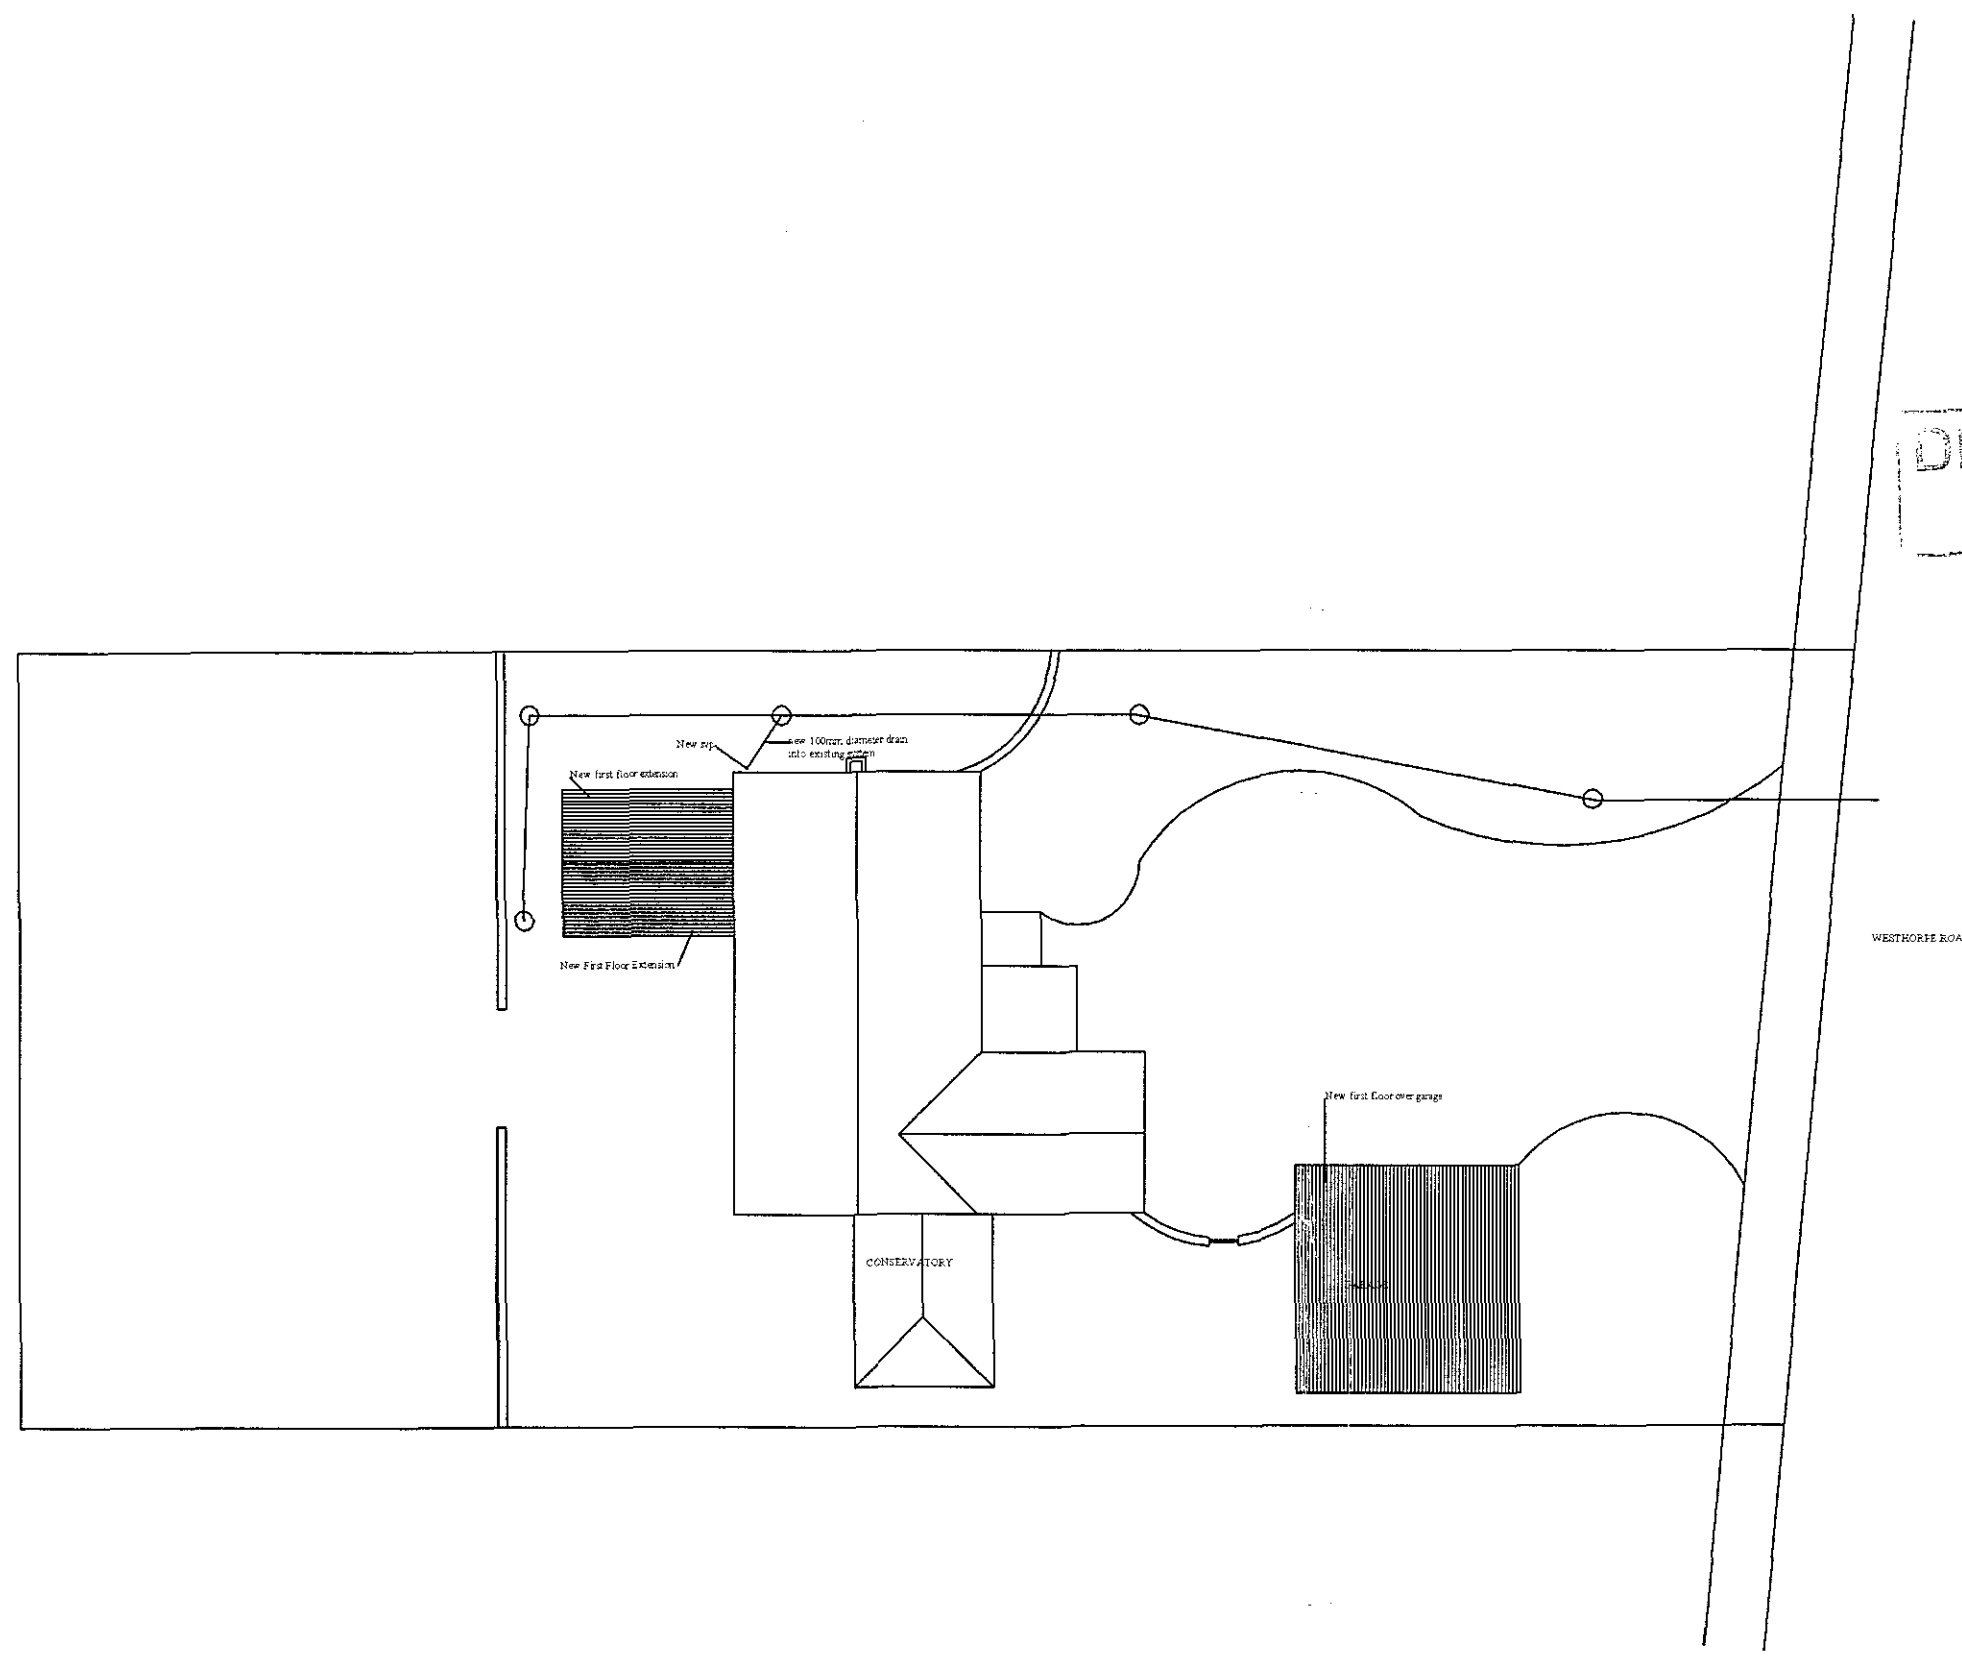

DETERMINED
PLAN

General Notes

THIS DRAWING SHALL BE
READ IN CONJUNCTION
WITH THE SEPERATE
BUILDING REGULATION
SPECIFICATION NOTES

ALL DIMENSIONS SHALL BE
CHECKED ON SITE AND
UNDER NO CIRCUMSTANCES
SHALL DIMENSIONS BE
TAKEN FROM THE
DRAWINGS AND USED
FOR TENDERING ORDERING
OR CONSTRUCTION
PURPOSES WITHOUT
CHECKING THEM ON SITE
FIRST

THIS DRAWING IS THE
COPYRIGHT OF J W MOSES
AND SHALL NOT BE COPIED
WITHOUT EXPRESS
CONSENT

SW/21
Planning & Development
28 SEP 2004
Ref: 1280-10-4

No.	Revision/Issue	Date

Firm Name and Address
JOHN W MOSES M.R.I.C.S.
CHARTERED SURVEYOR
3 PINE COURT
SPALDING
LINCOLNSHIRE
PE12 6FG

Project Name and Address
PROPOSED EXTENSION AND
ALTERATIONS TO
63 WESTHORPE RD
GOSBERTON
LINCOLNSHIRE

Project JWM/CR/WR/014	Sheet BLOCK PLAN
Date 10/8/04	
Scale 1:200	