


Contractor to check all Dimensions on site prior to ordering materials / commencing work.Do Not Scale from this Drawing - If In doubt then please ask



Site Location Plan
Scale 1:1250

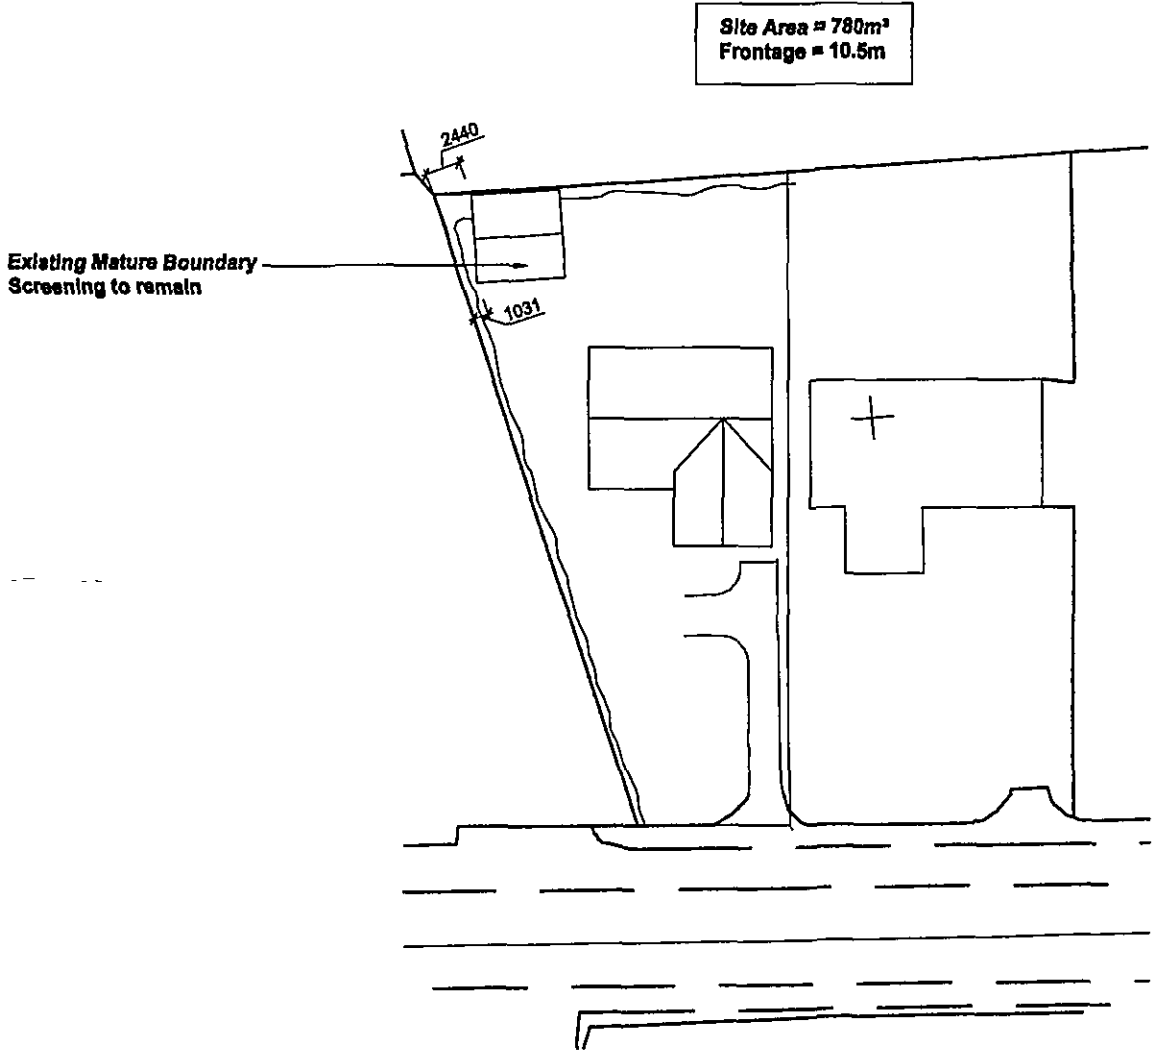

Site Block Plan
Scale 1:500

SUPERSEDED

2 2 DEC 2008
1289/08

rev "B" - 18.12.08 - Garage added

rev "A" - 23.07.08 - Garage omitted to gain Planning Permission

Client :

Mrs C Davidson
117 High Street
Gosberton
PE11 4NA

Site :

Proposed Residential
Development at 98 High
Street, Gosberton

Drawing Title

Site Location &
Block Plan


2 Red Lion Street
Spalding
PE 11 1 S X
Tel / Fax: 01775 768 921
Mobile : 07815 112 058
e-mail: jason@remwaydesign.co.uk

Date : aug07

Scale : As noted

Drawing No:

1500 - 03 "B"

PLEASE NOTE:
Due to areas of the structure being covered, unexposed or otherwise inaccessible the notes / specifications of existing materials are subject to confirmation of site when it is feasible to expose the relevant areas of construction.