
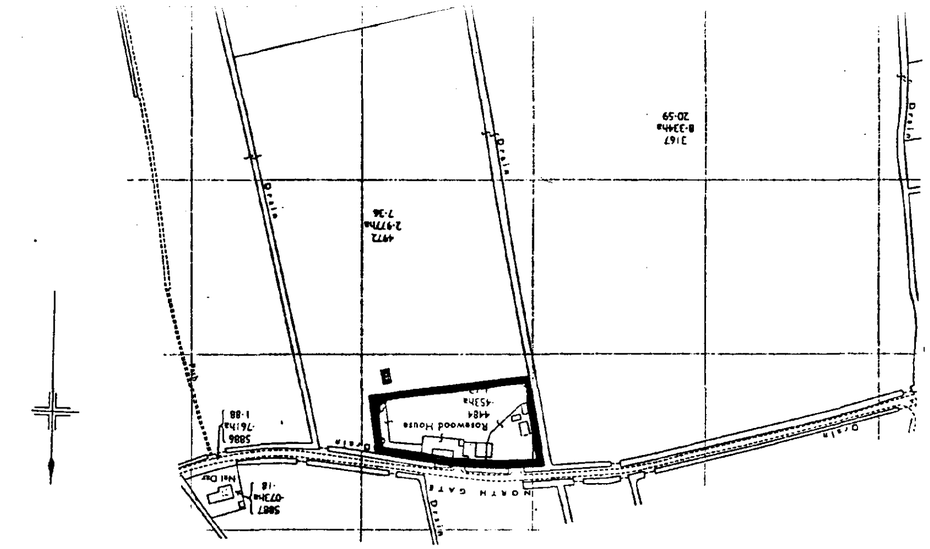


LOCATION PLAN 1:2500

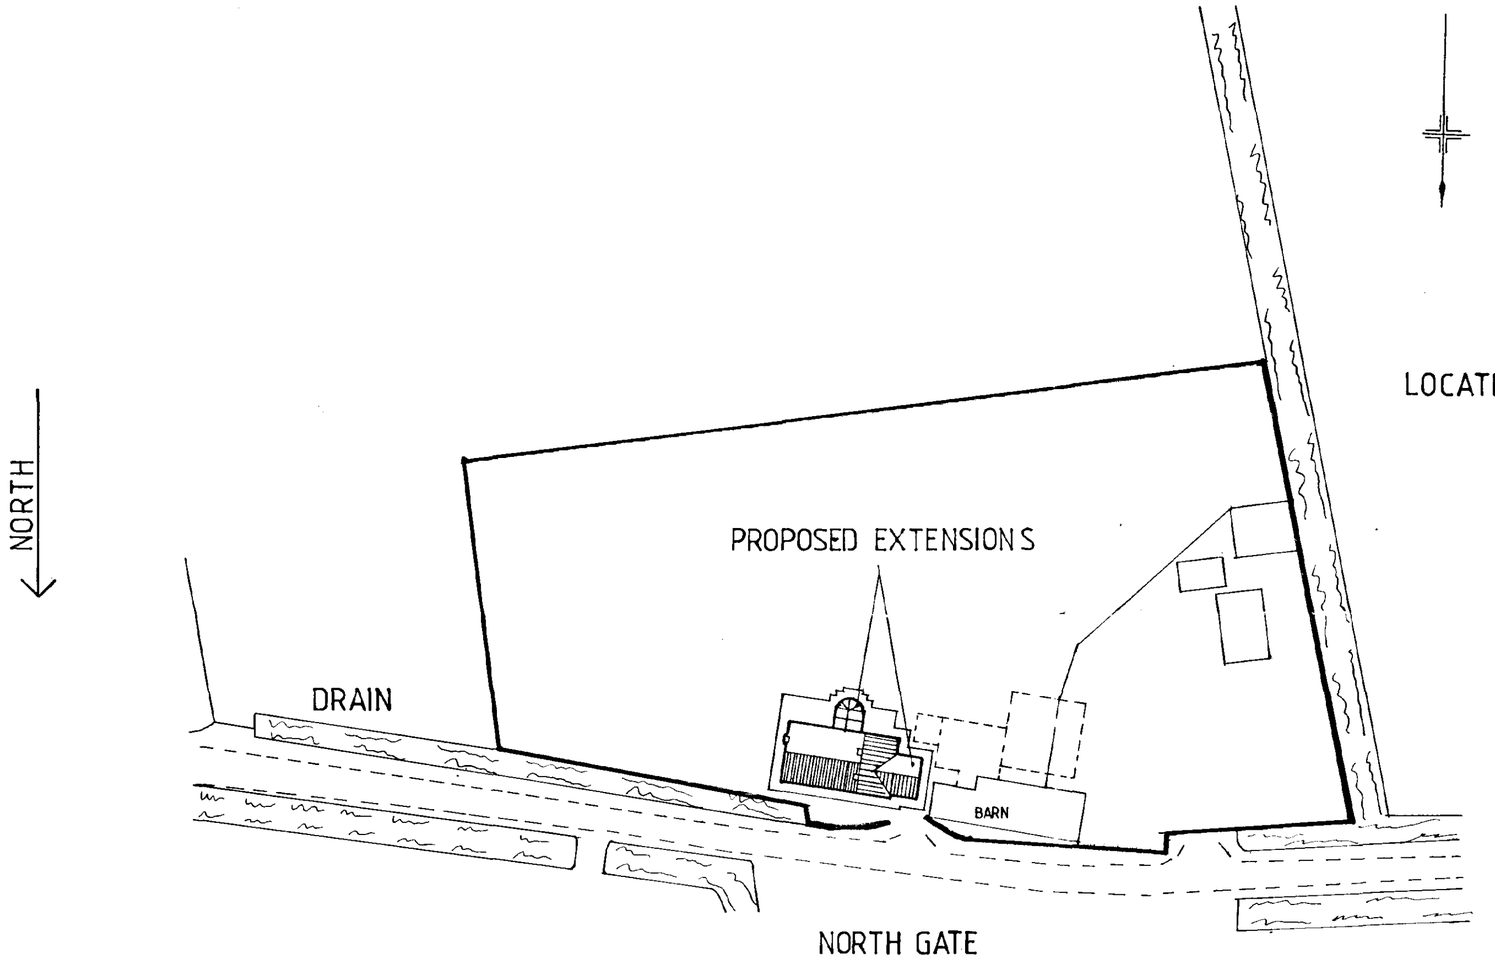

BLOCK PLAN 1:500

All levels and dimensions to be checked on site by general contractor before work is put in hand.

client
MR & MRS T SMITH

job
HOUSE EXTENSION
ROSEWOOD HOUSE
NORTH GATE
GOSBERTON

drawing
LOCATION AND BLOCK PLANS

D B Lawrence & Associates
Architects

30 Handley Street
Sleaford
Lincs
NG34 7TQ

Tel: 01529 302541
Fax: 01529 413960
Email: dbla@eliteuk.net

date	drawn	checked	scale
14·11·01	L.C		1:500/2500

drawing no.
S275-04

PLANNING & BUILDING
16 NOV 2001
Ref: 13/11/01


DETERMINED
PLAN




FRONT ELEVATION



REAR ELEVATION

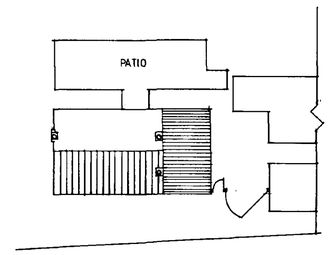


BLOCK PLAN 1:250

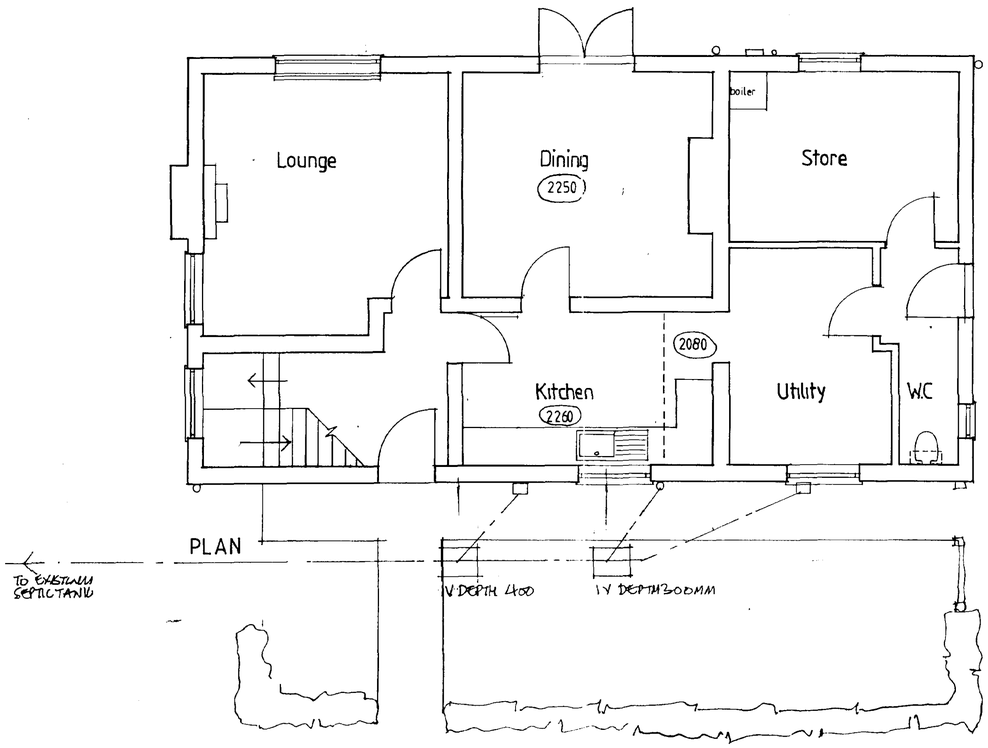

PLAN



SIDE ELEVATION

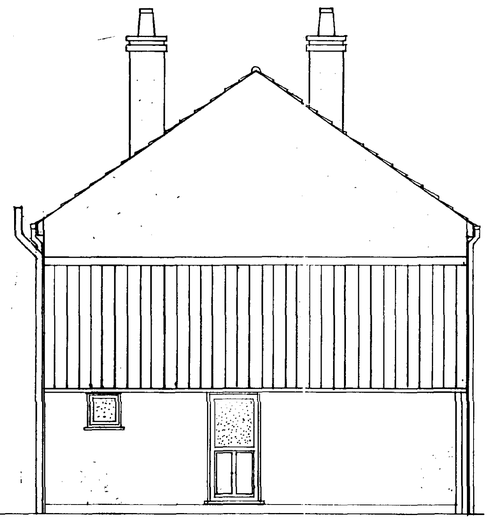

SIDE ELEVATION

LINCOLNSHIRE CC
HOUSING & PLANNING
16 NOV 2001
Ref: 1311/01

DETERMINED PLAN

revisions

All levels and dimensions to be checked on site by general contractor before work is put in hand.

client
Mr & Mrs T Smith

job
House extension - Rosewood House, Northgate
GOSBERTON


drawing
Survey

D. B. LAWRENCE
& ASSOCIATES
CHARTERED ARCHITECTS


Cammack House 30 Handley Street
Sleaford Lincolnshire NG34 7TQ
Tel. 01529 302541 Fax. 01529 413960

date	drawn	checked	scale
26 9 01	L.C		1:50


drawing no.
S 275-01

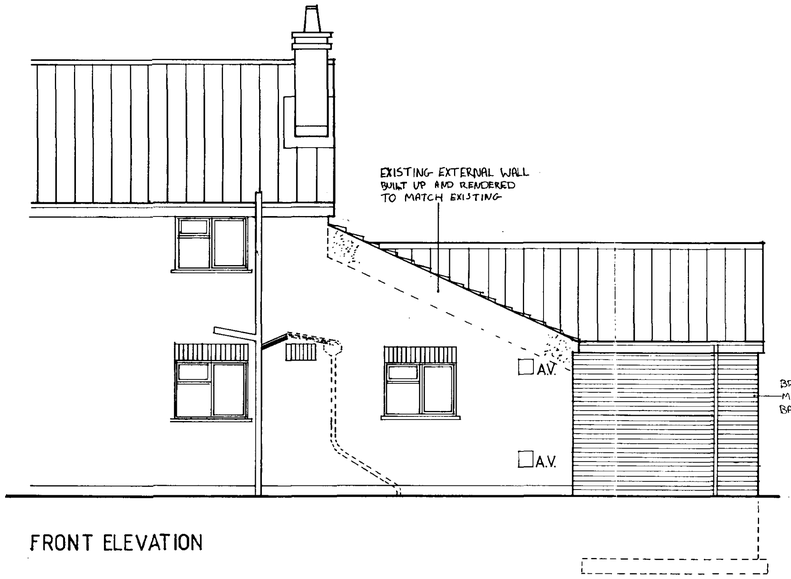


FRONT ELEVATION

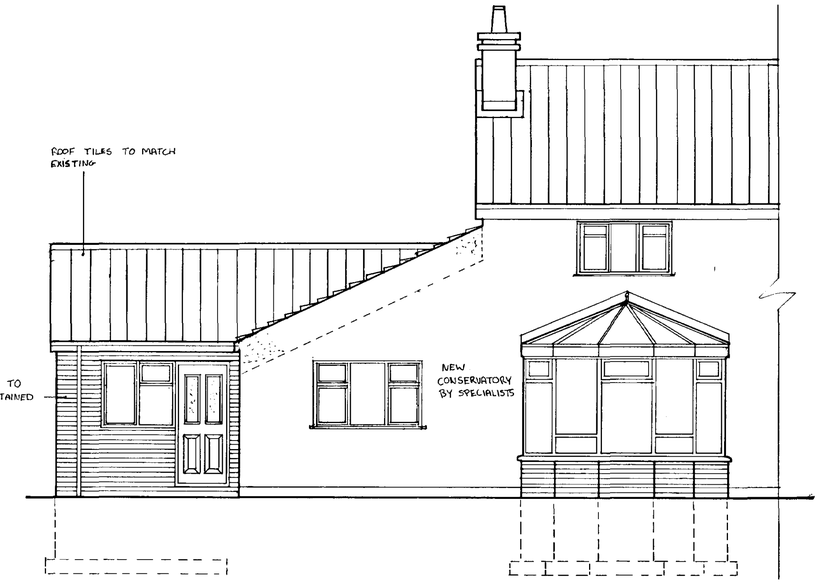

REAR ELEVATION

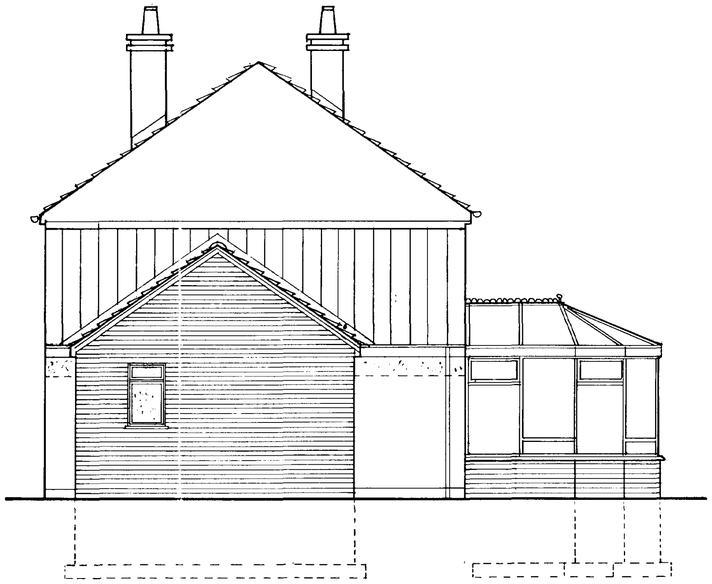

SIDE ELEVATION

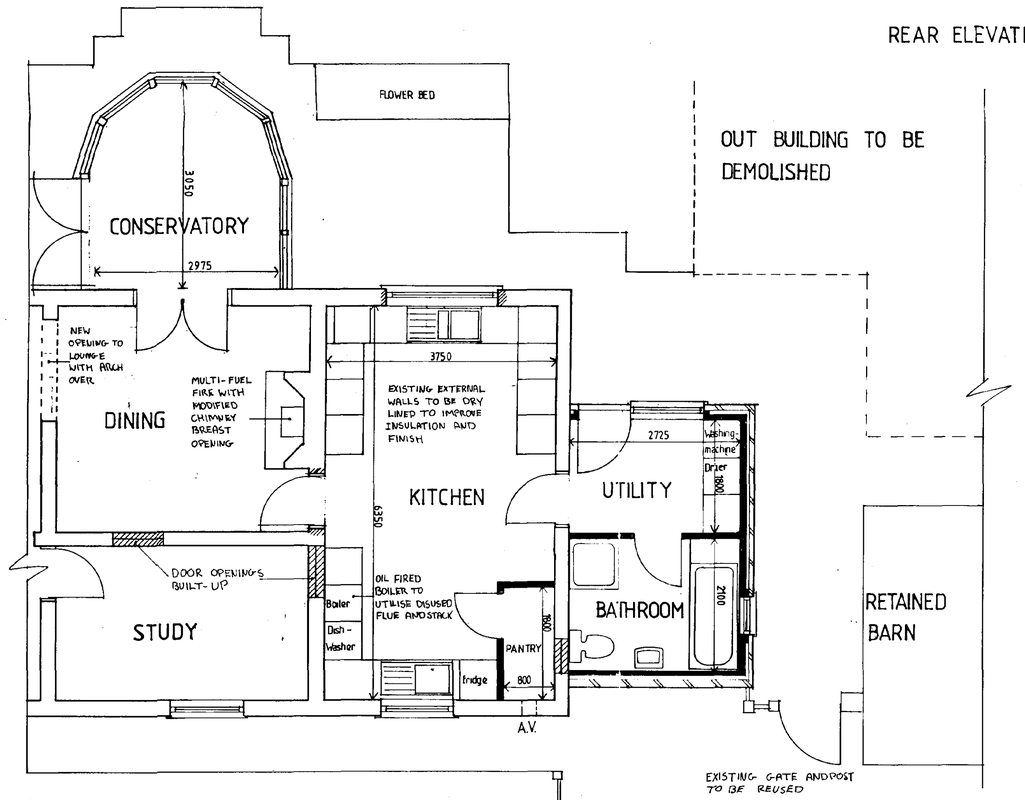

PLAN



SIDE ELEVATION

revisions

All levels and dimensions to be checked on site by general contractor before work is put in hand.

client
MR & MRS T SMITH

job
HOUSE EXTENSION
ROSEWOOD HOUSE
NORTH GATE
GOSBERTON

drawing
SKETCH PLAN

D. B. LAWRENCE
& ASSOCIATES
CHARTERED ARCHITECTS
Cammack House 30 Handley Street
Sleaford Lincolnshire NG34 7TQ
Tel. 01529 302541 Fax. 01529 413960

SOUTH KESTEVEN DC
HOUSING & PLANNING
19 NOV 2001
1311/01
DETERMINED PLAN

date	drawn	checked	scale
24·10·01	L.C		1:50

drawing no.
S275-03