


ELEVATIONS




front existing




front proposed

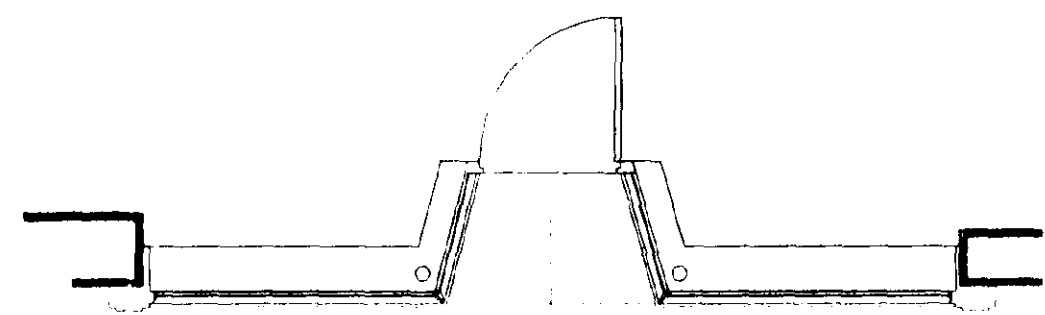

front window plan - existing

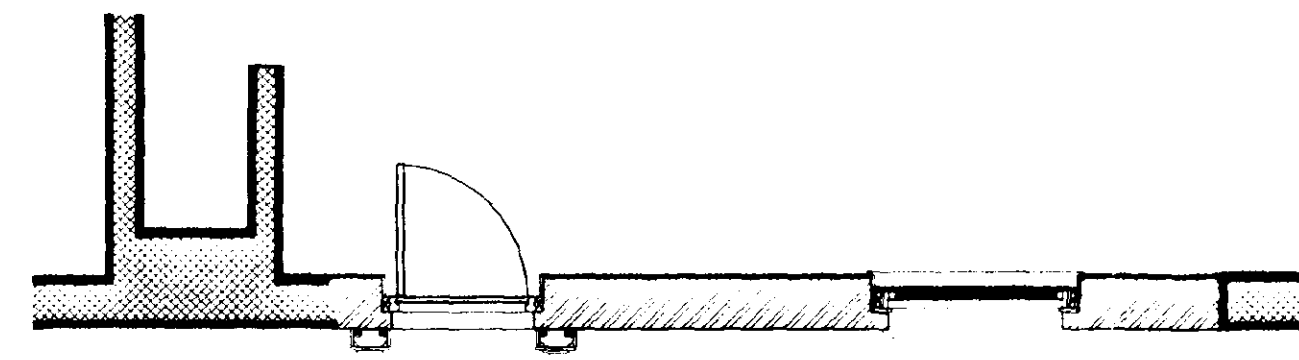

front window plan - proposed

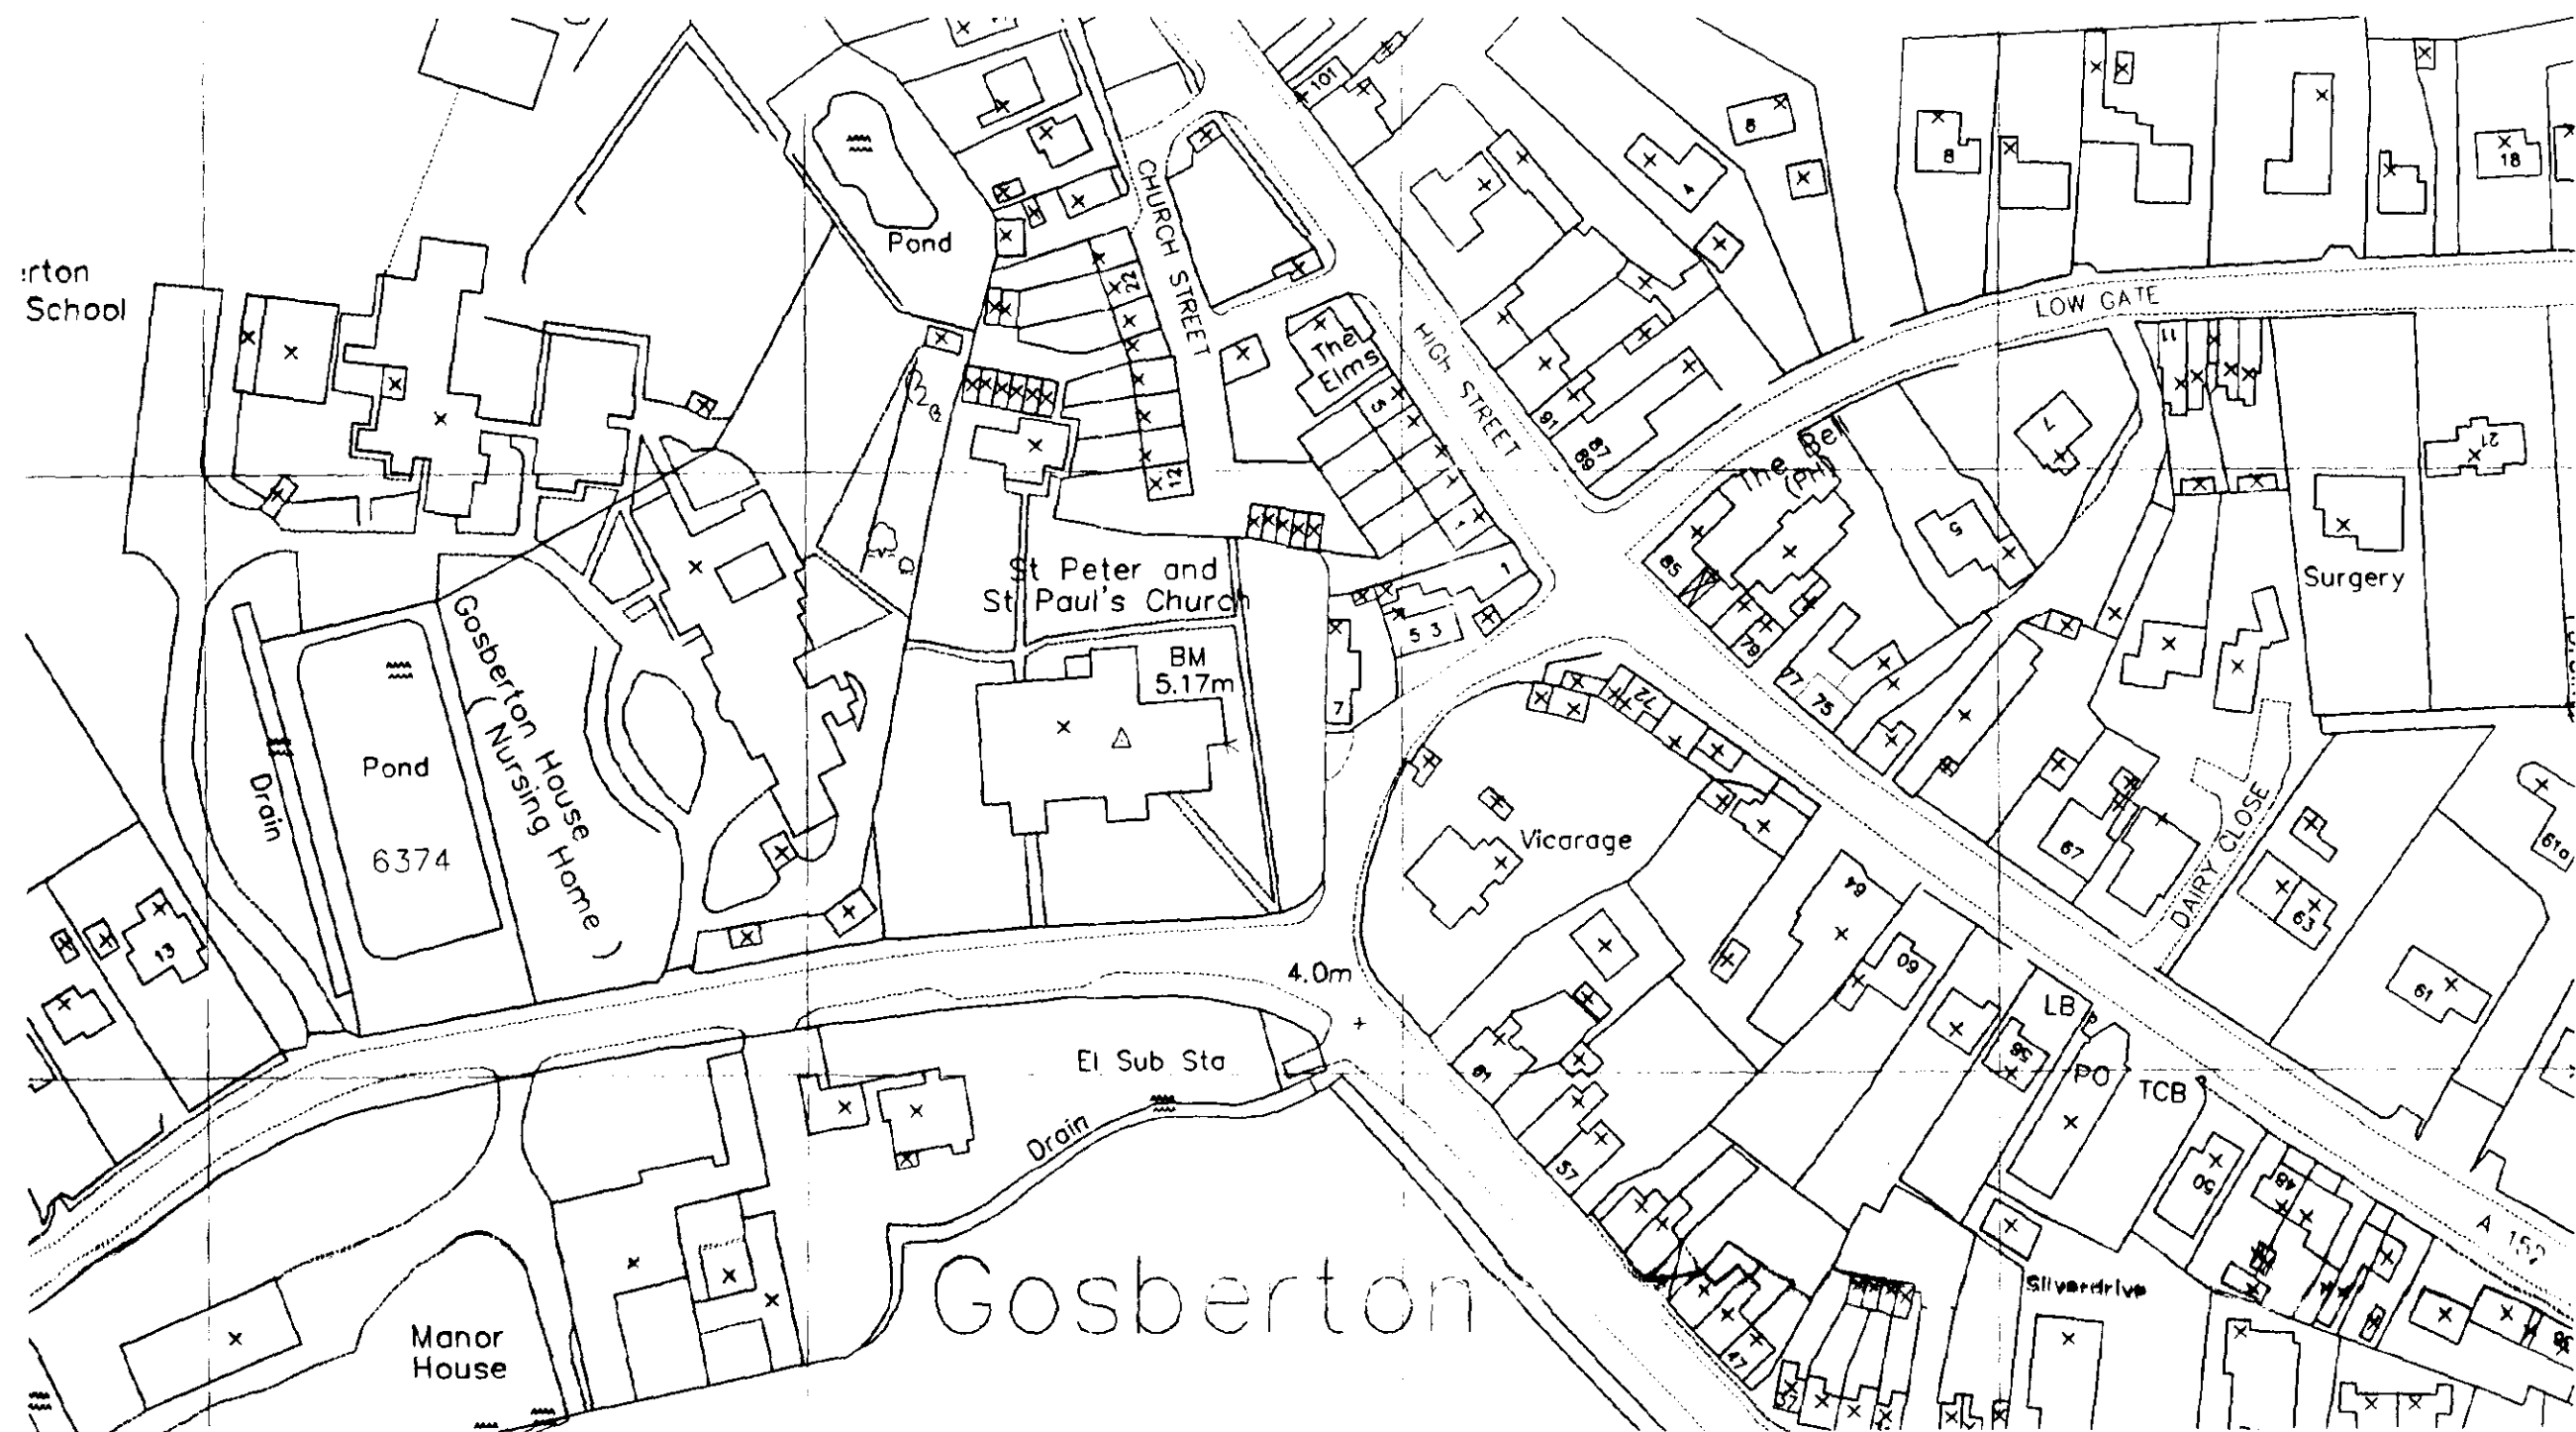

location plan
scale 1/250




block plan
scale 1/500

All dimensions noted in all circumstances to be checked and verified on site by the contractor, sub-contractor and supplier etc as appropriate

AMENDMENTS

A 11.08.2003 Door canopy changed to flat top

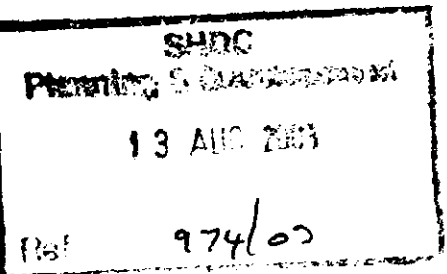

Peter S Lithgow MCIOB MBIAT Member of the Chartered Institute of Building and Member of the British Institute of Architectural Technologists proposed Proposed Alterations to Former Shop at 75 High Street, Gosberton, Spalding, Lincolnshire client MR M WHITMAN	
drawing Design Drawing Alterations to Shop Front Planning Drawing	
date APRIL 2003	scale(s) 1:20 & 1:1250
drawn by Peter Lithgow	checked
job no 02/37	drawing no 05A

section

- Reclaimed bricks in gauged mortar to one and a half brick thick wall in FLEMISH BOND
- IG L1/HD100 lintel with cavity tray material over
- 125mm x 50mm SC3 packing timber with EXPAMET fixed to front as key for plaster finish
- Fibreglass wool packing and insulation
- 100mm x 75mm blocking to top of box sash frame
- Traditionally constructed / purpose made in joinery quality Douglas Fir Box Sash Window

window head and top rail etc

41mm x 20mm glazing bars


Ex 45mm x 75mm splayed and rebated meeting rails

meeting rail


41mm x 20mm glazing bars

lower sash and cill detail


- 25mm x 10mm parting bead
- 68mm x 52mm bottom rail
- 19mm x 27mm staff bead
- Ex 80mm x 175mm sub-cill
- 22mm bulinosed and rebated windowboard
- Galvanised steel water bar 32mm x 6mm
- Cast concrete / reconstituted stone cill

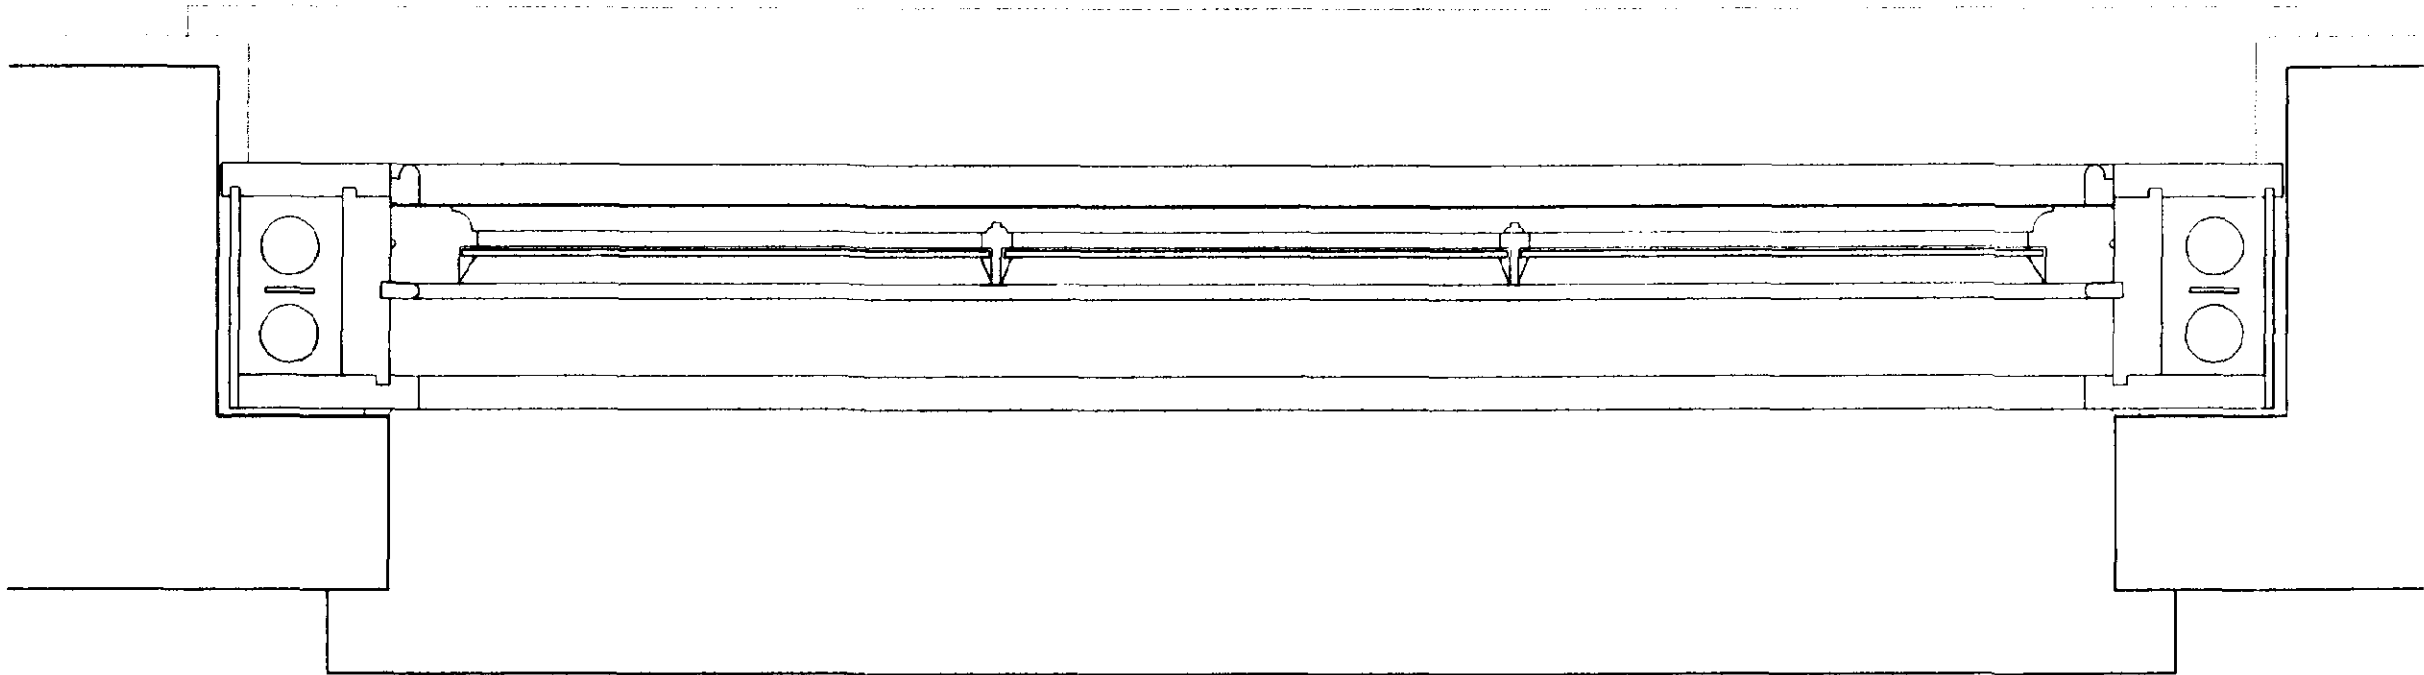

plan on window

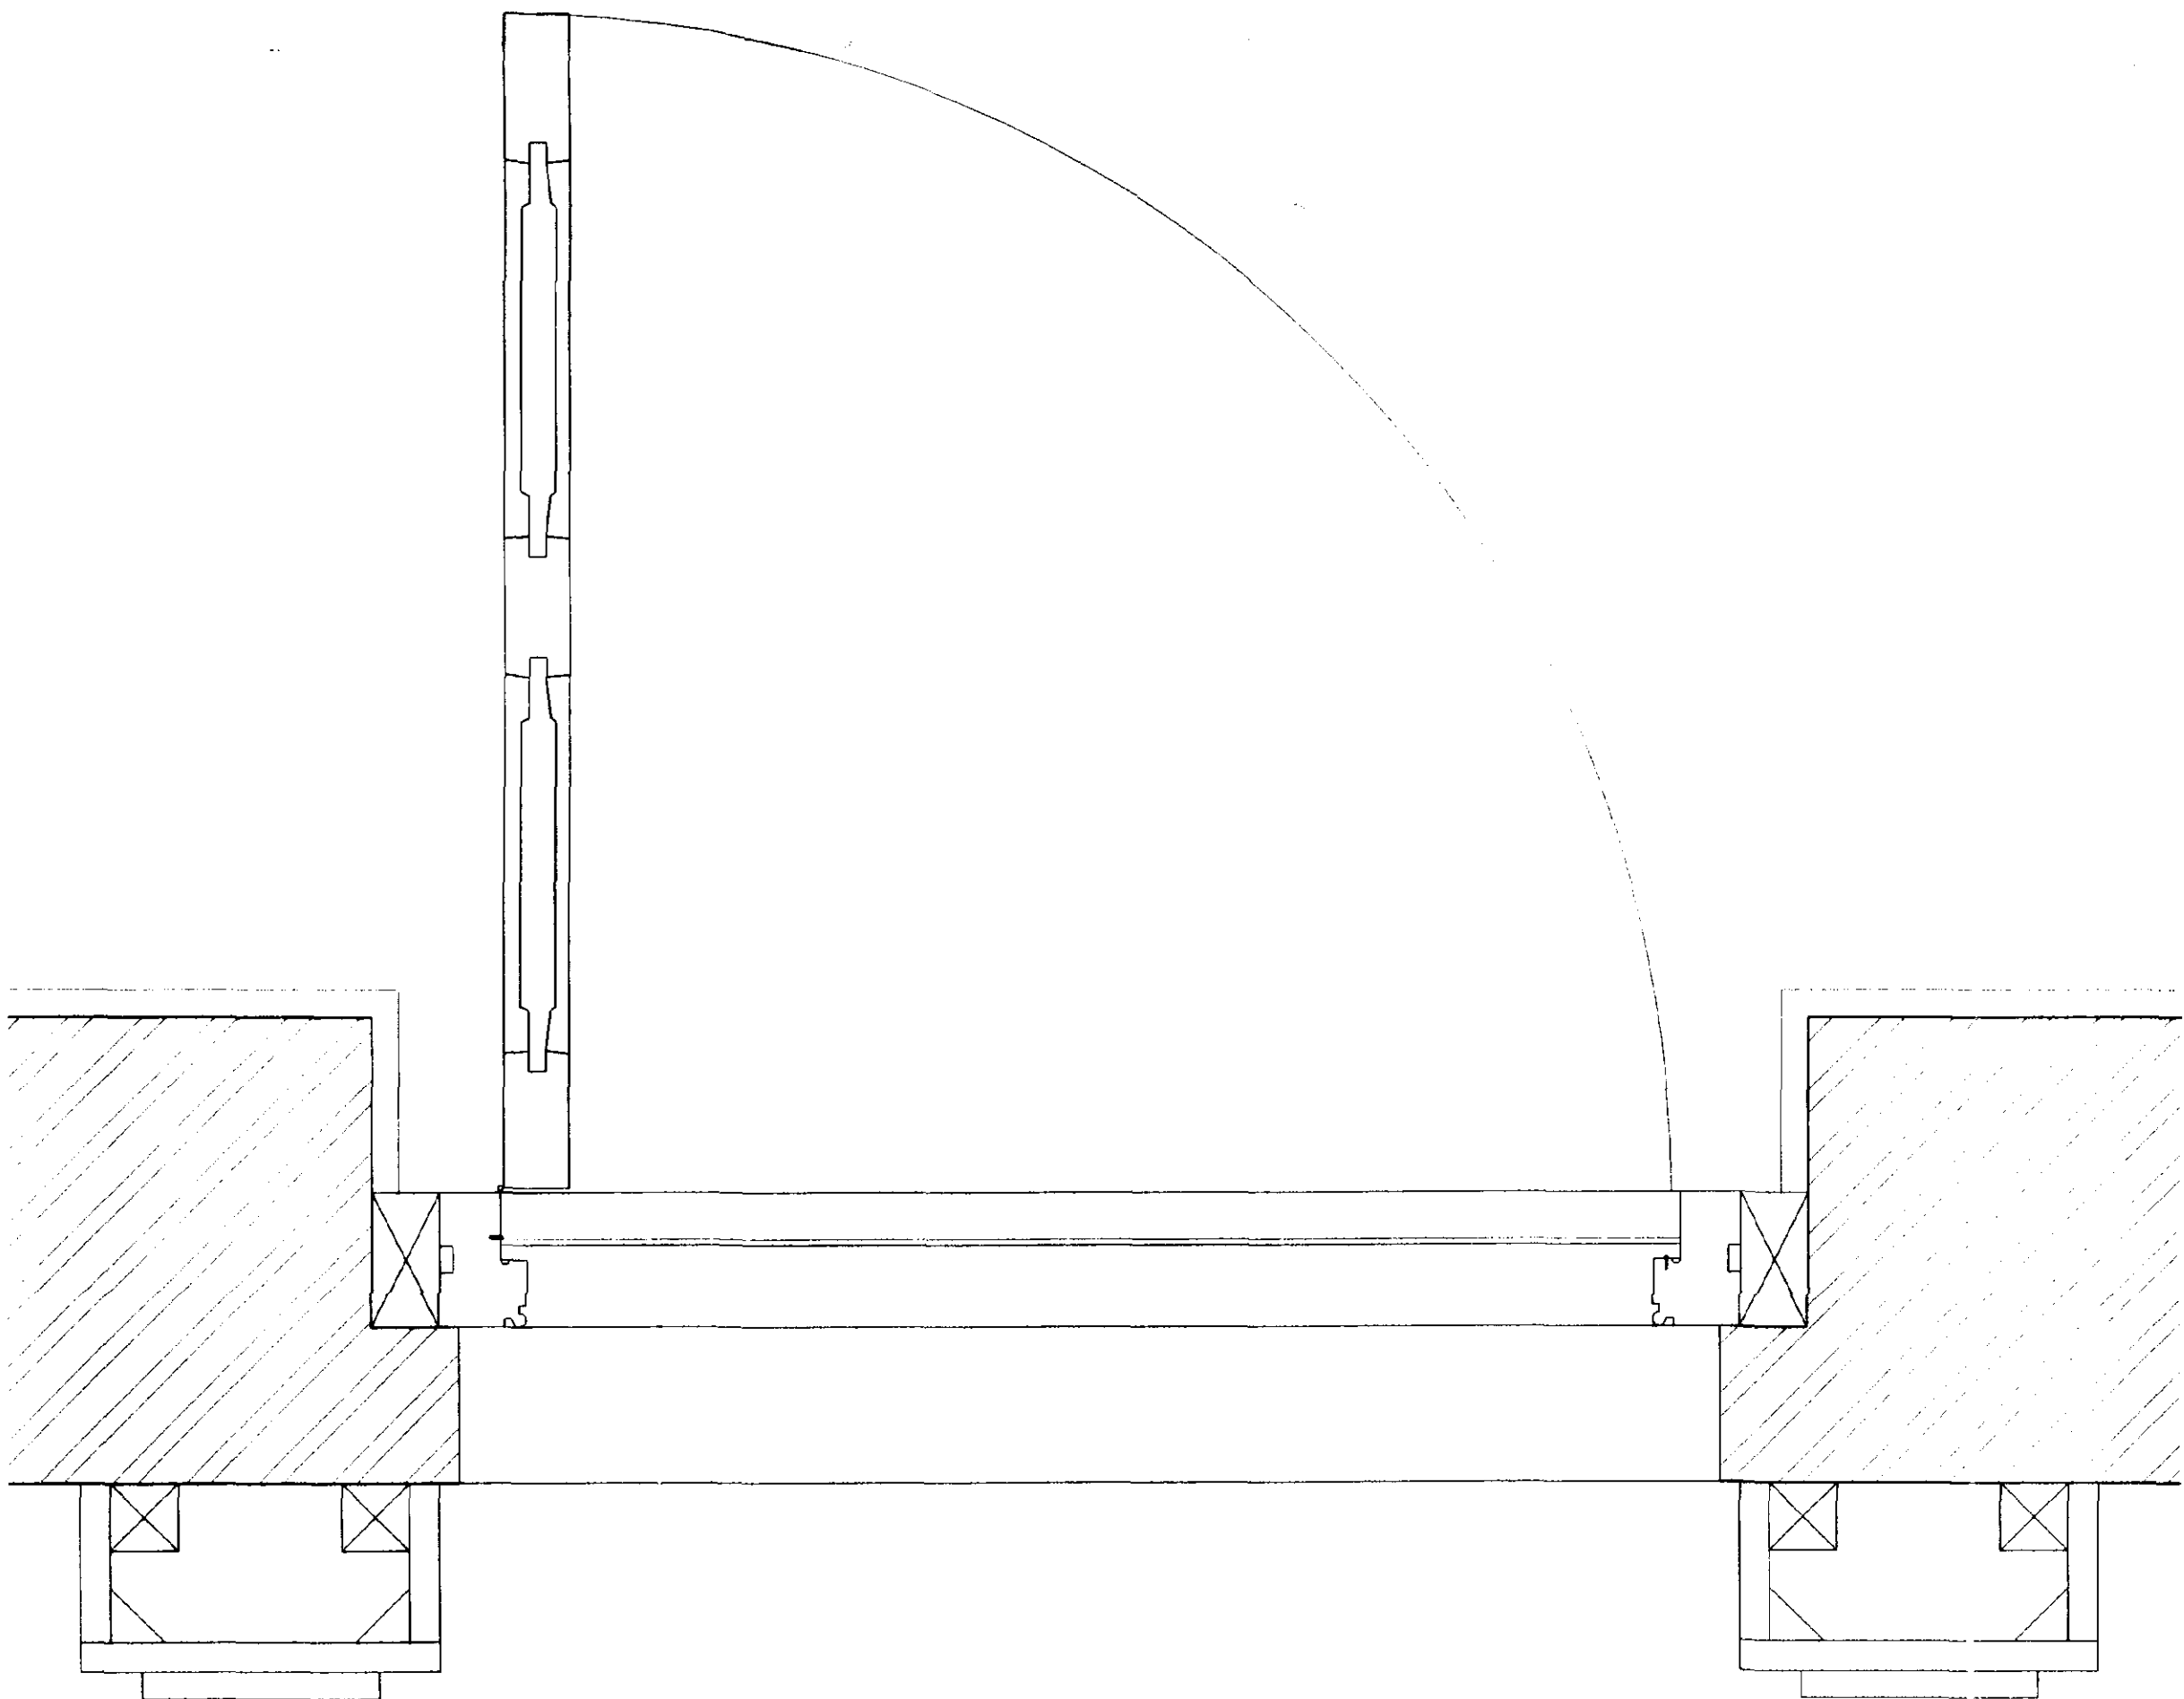

front door plan - proposed

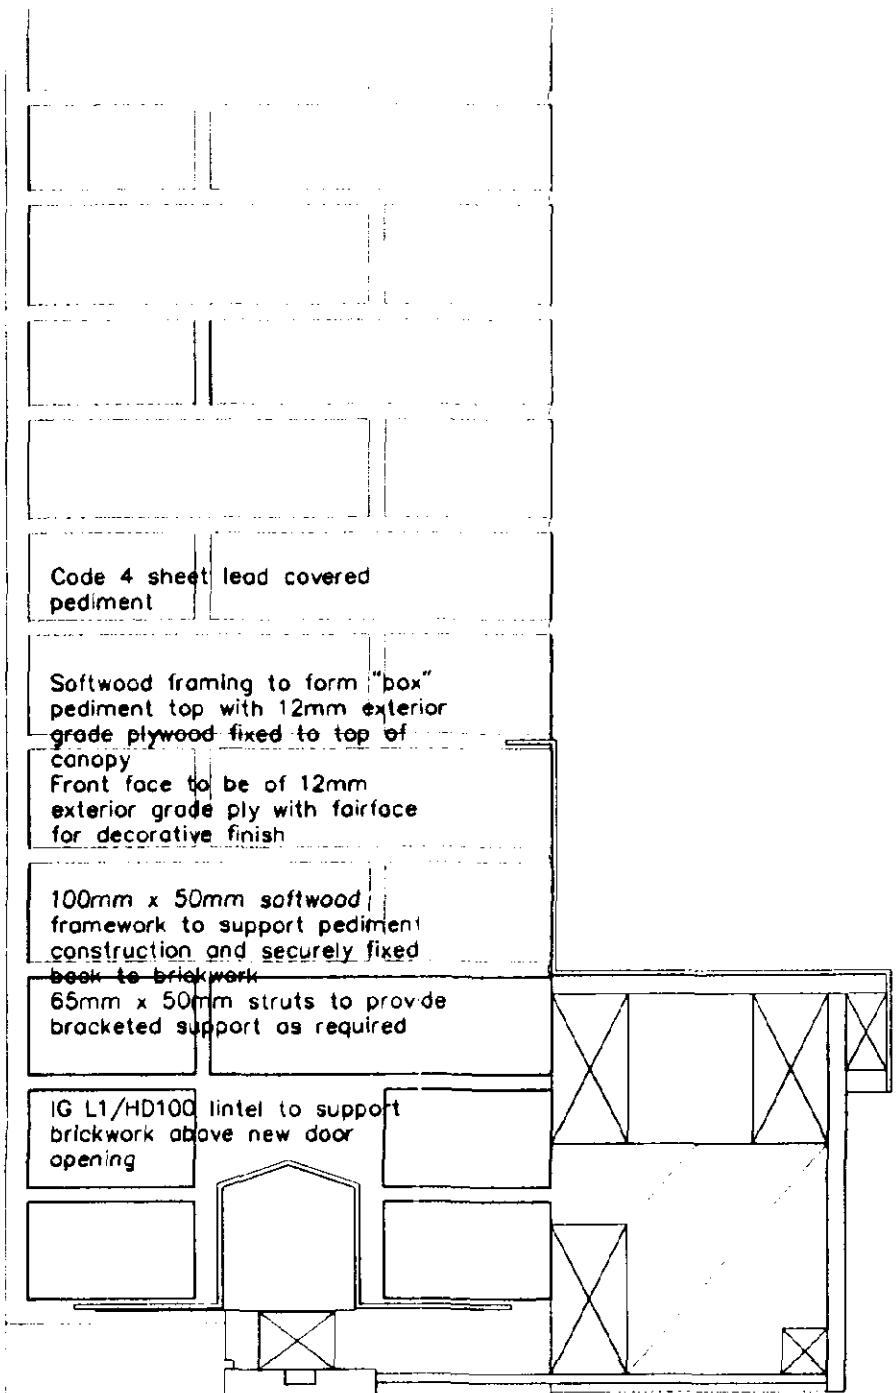

Forlight

Door head
Ex 100mm x 75mm

Toprail
50mm x 110mm


Middle rail
Ex 50mm x 210mm

Raised, bevelled and fielded panels

Wrat 240mm x 50mm bottom rail with weatherboard

Reconstituted stone cill with galvanised steel waterbar

NOTE
All dimensions must in all circumstances be checked and verified on site by the contractor, sub-contractor and supplier etc as appropriate

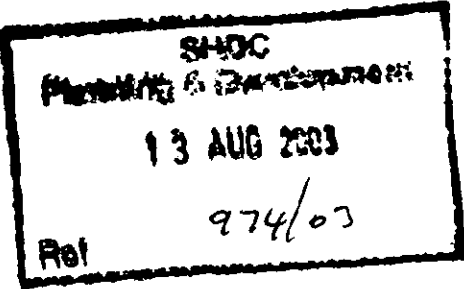

AMENDMENTS

A 11.08.2003 Door canopy amended



Peter S Lithgow MAOB MBIAT

Member of the Chartered Institute of Building and Member of the British Institute of Architectural Technologists

project
Proposed Alterations to Former Shop at 75 High Street, Goeberton, Spalding, Lincolnshire

client

MR M WHITMAN

drawing

Design Drawing
Alterations to Shop Front
Planning Drawing

date

APRIL 2003

drawn by

Peter Lithgow

job no

02/37

scale(s)

1:5

checked


drawing no

06A


ELEVATIONS



front existing

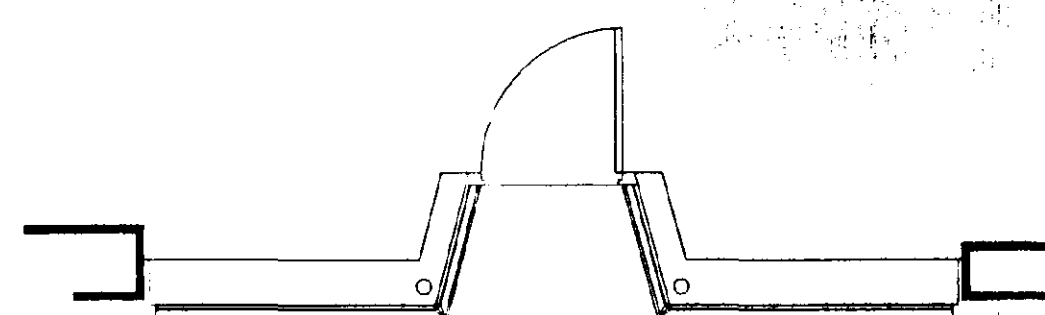


front window plan - existing

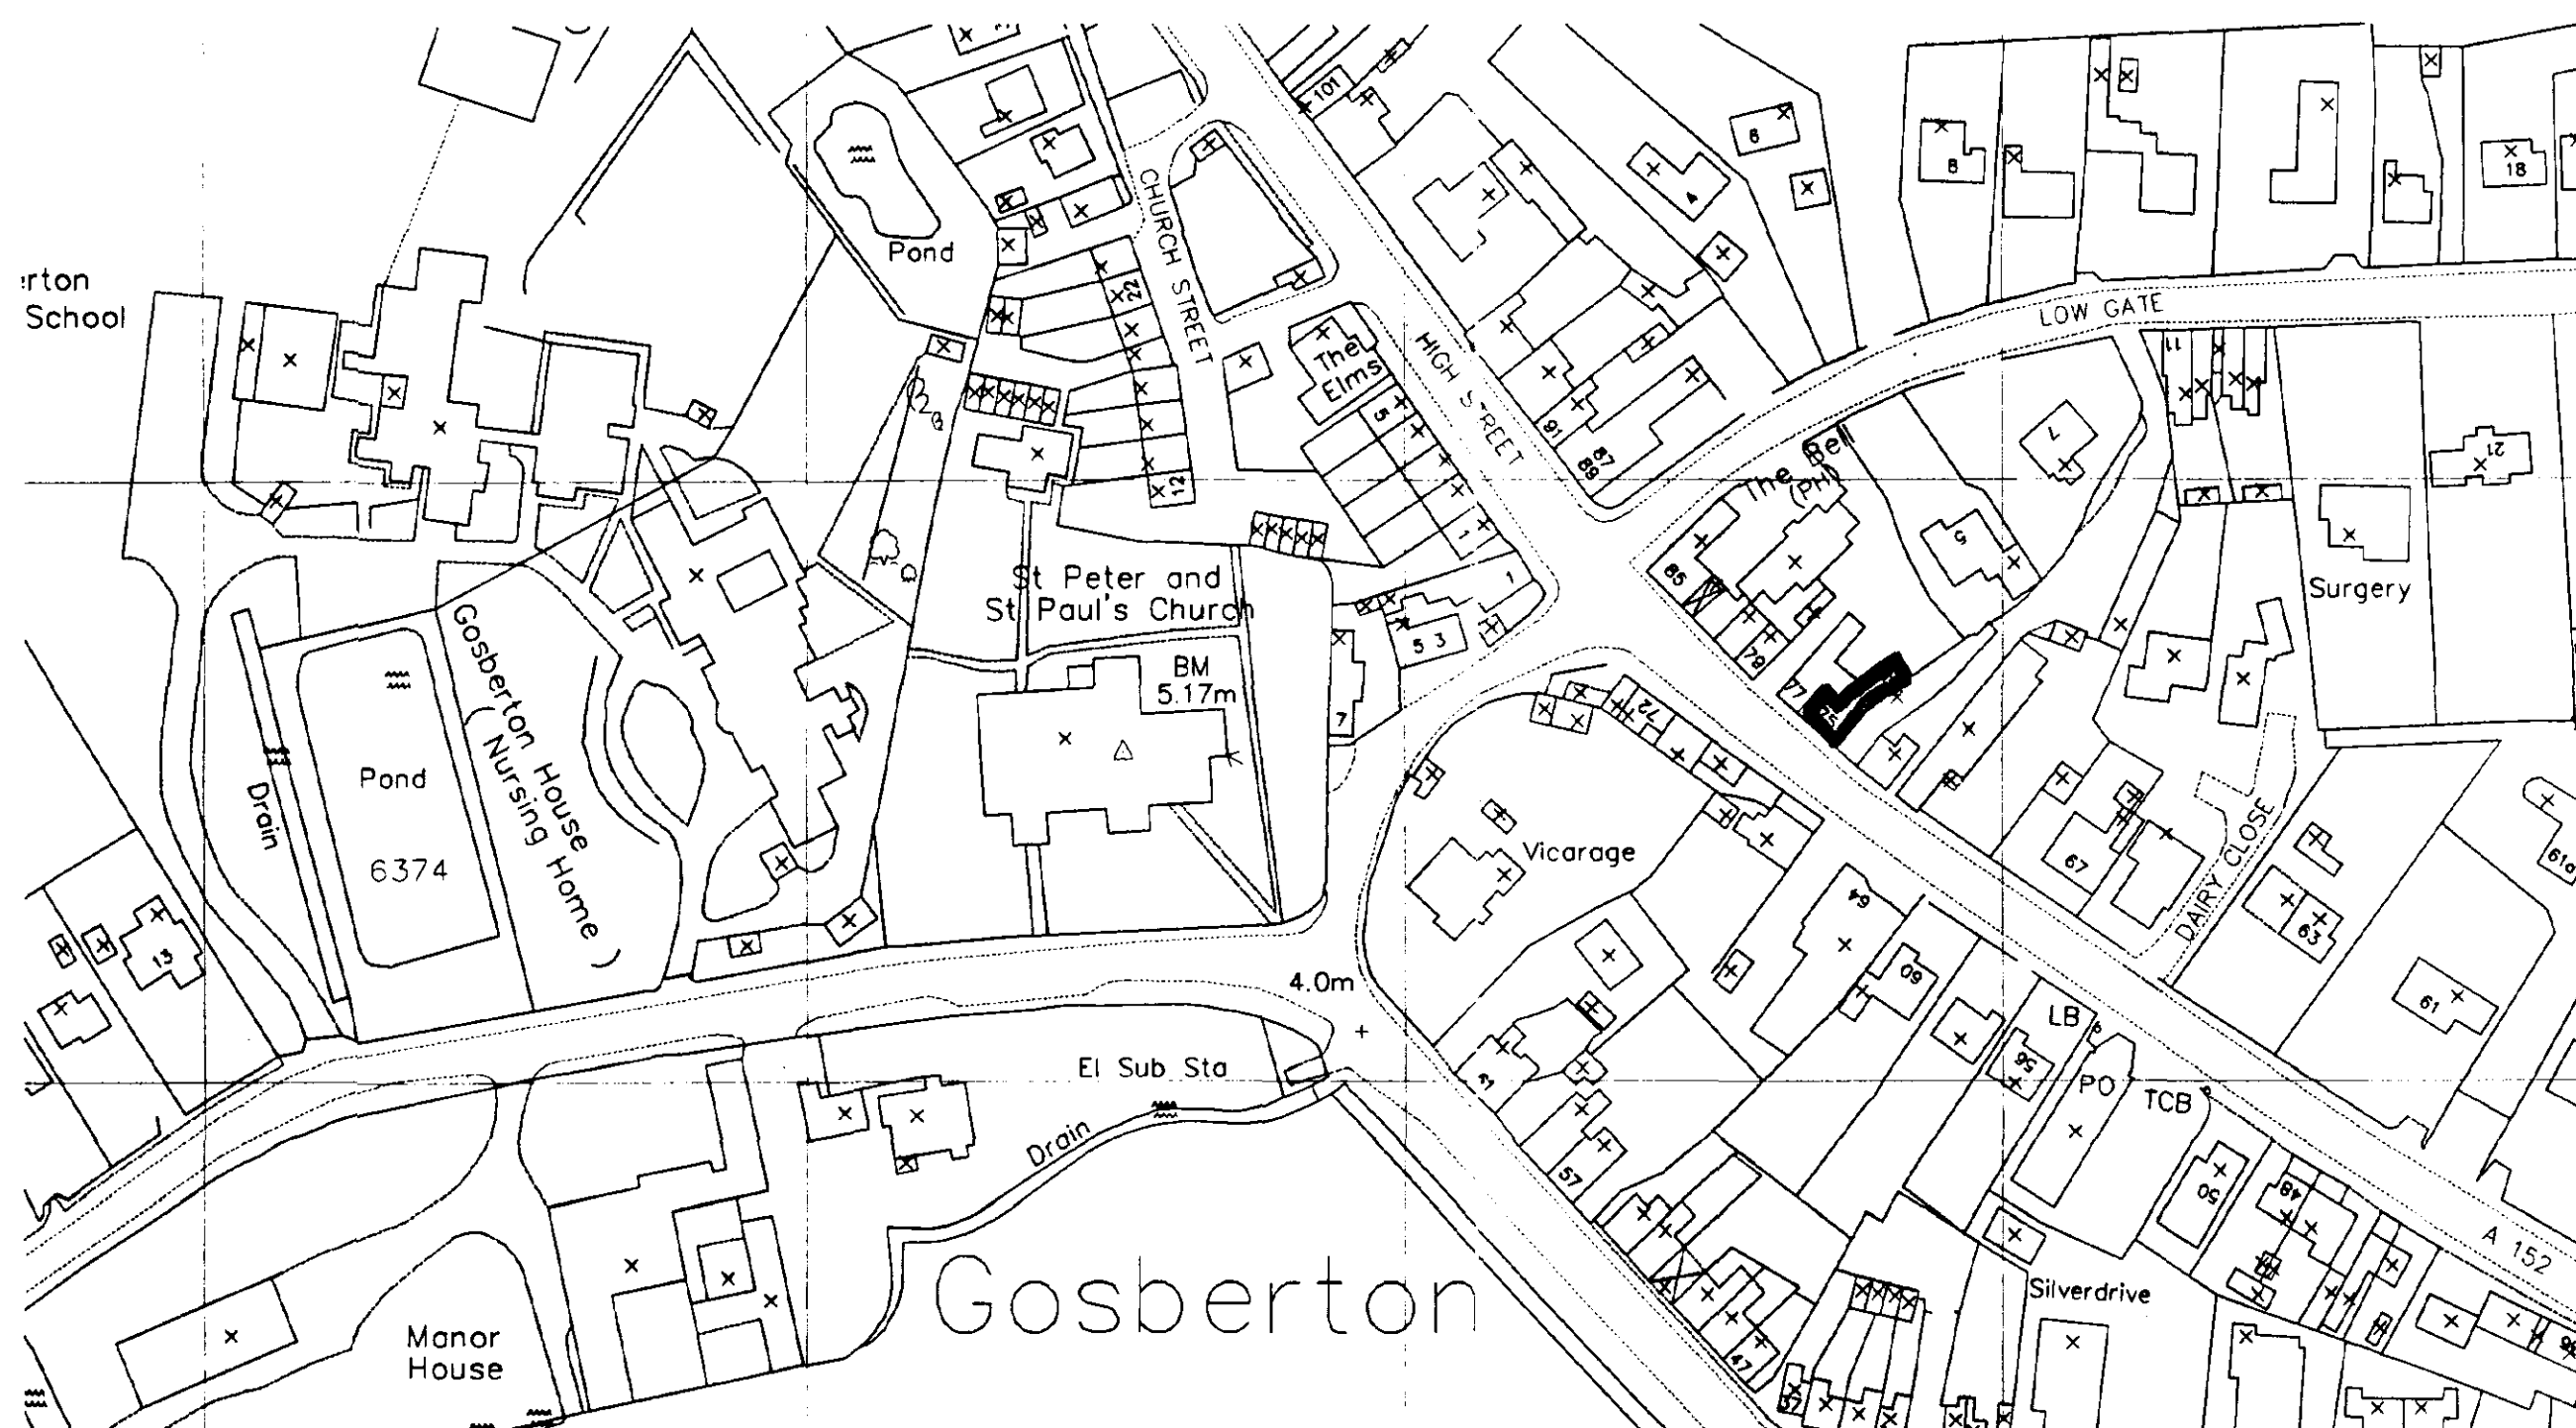


location plan scale 1/1250



front proposed

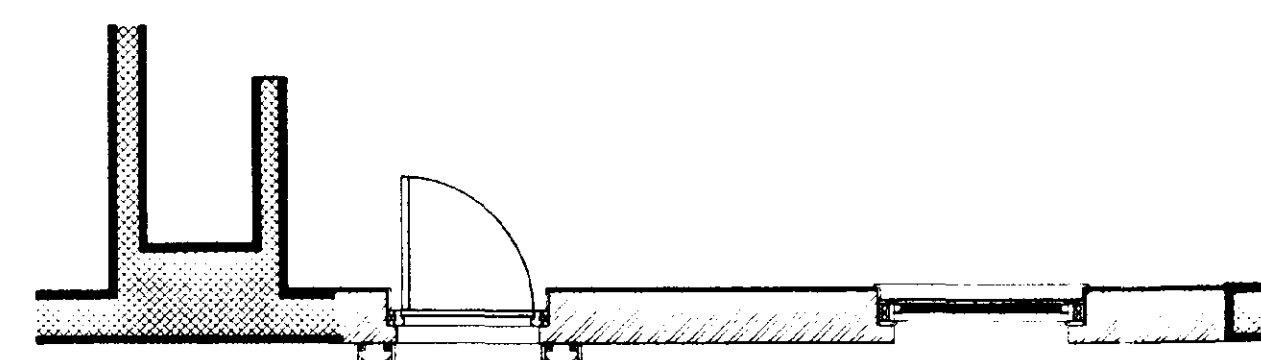

front window plan - proposed

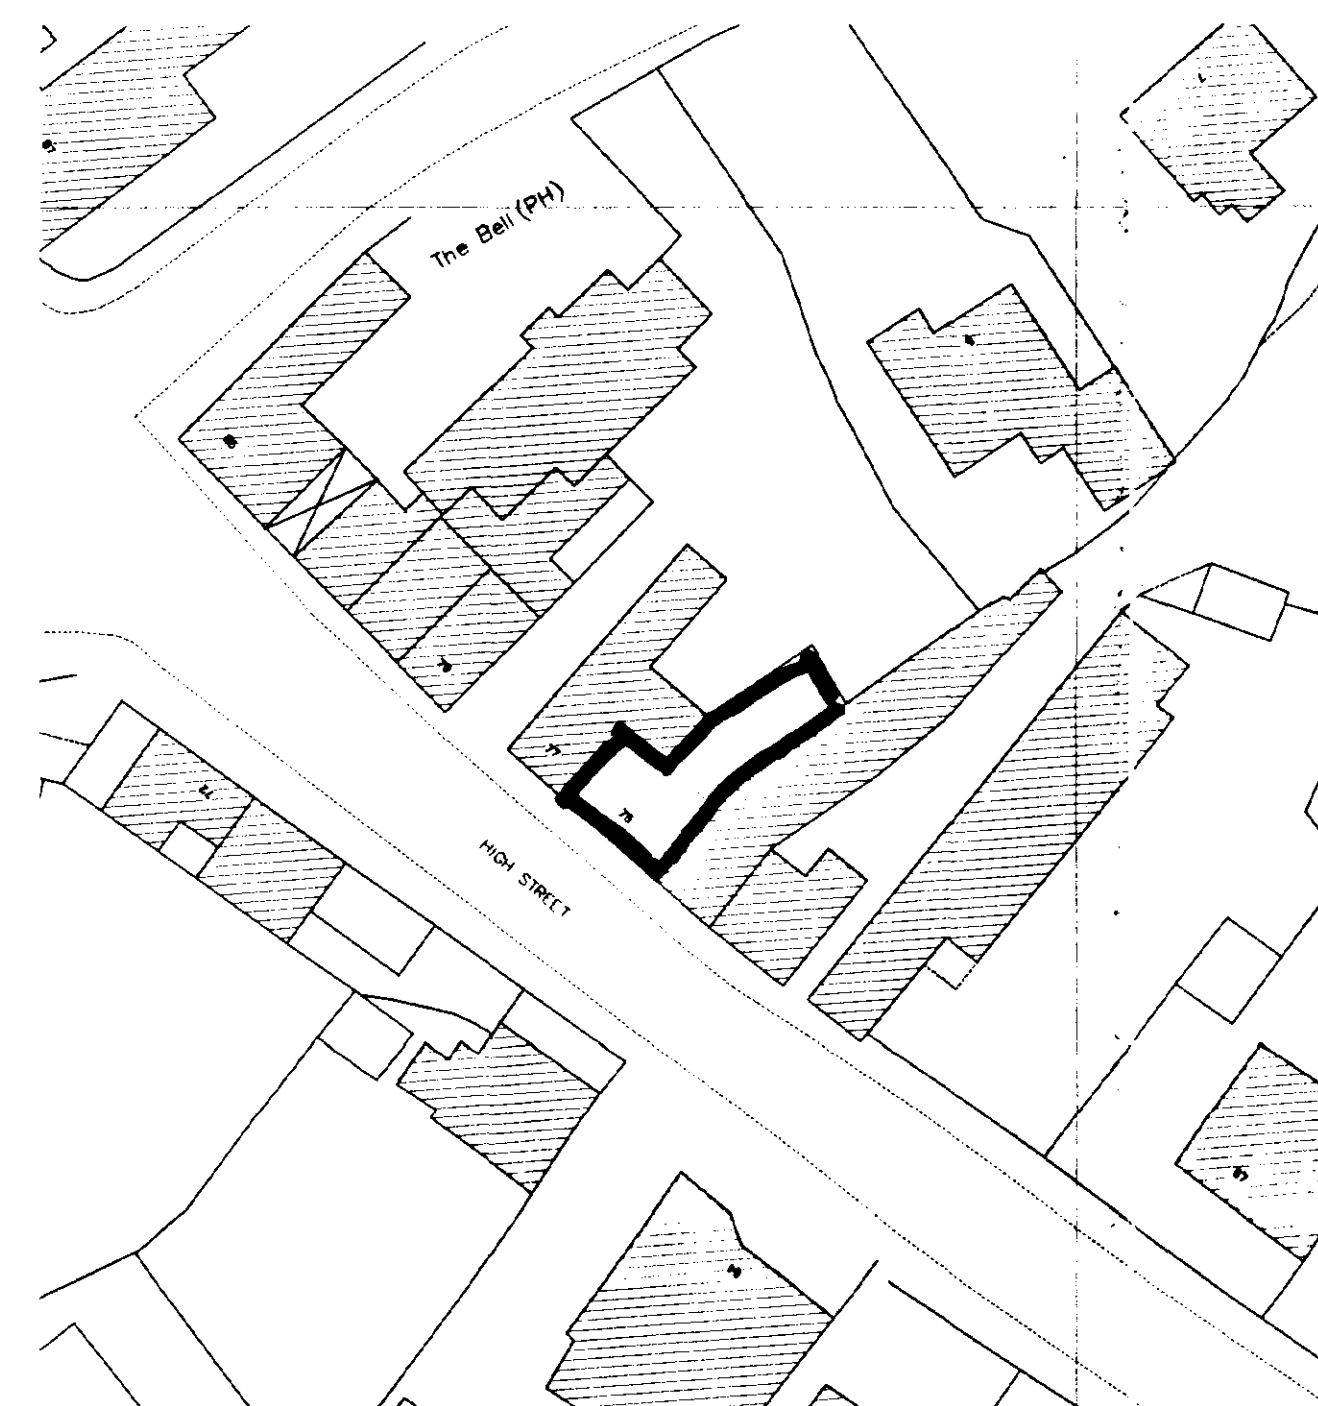

block plan
scale 1/500

NOTE
All dimensions must in all circumstances be checked and verified on site by the contractor, sub-contractor and supplier etc as appropriate

**DETERMINED
PLAN**

SHDC
Planning & Development
29 APR 2003
Ref 1313/02

AMENDMENTS

AMENDED PLAN

Ref. A1

L. A. Building Design

Architectural and Surveying Practice
55 Hannam Boulevard
Spalding
Lincolnshire PE11 1LB
Telephone/Fax: Spalding (01773) 713437

Peter S Lithgow MCIQB MBIAT

Member of the Chartered Institute of Building and
Member of the British Institute of Architectural Technologists

**Proposed Alterations to Former Shop at
75 High Street, Gosberton,
Spalding, Lincolnshire**

client

MR M WHITMAN

drawing

Design Drawing
Alterations to Shop Front
Planning Drawing

APRIL 2003

drawn by
Peter Lithgow

job no
02/37

scale(s)
1:20 & 1:1250

	checked
--	---------

05

section

Reclaimed bricks in gauged mortar to one and a half brick thick wall in FLEMISH BOND

IG L1/HD100 lintel with cavity tray material over

125mm x 50mm SC3 packing timber with EXPAMET fixed to front as key for plaster finish

Fibreglass wool packing and insulation

100mm x 75mm blocking to top of box sash frame

Traditionally constructed / purpose made in joinery quality Douglas Fir Box Sash Window

window head and top rail etc

41mm x 20mm glazing bars

Ex 45mm x 75mm splayed and rebated meeting rolls

meeting rail

41mm x 20mm glazing bars

lower sash and cill detail

25mm x 10mm parting bead

68mm x 52mm bottom roll


19mm x 27mm staff bead

Ex 80mm x 175mm sub-cill


22mm bullnosed and rebated windowboard

Galvanised steel water bar 32mm x 6mm


Cast concrete / reconstituted stone cill

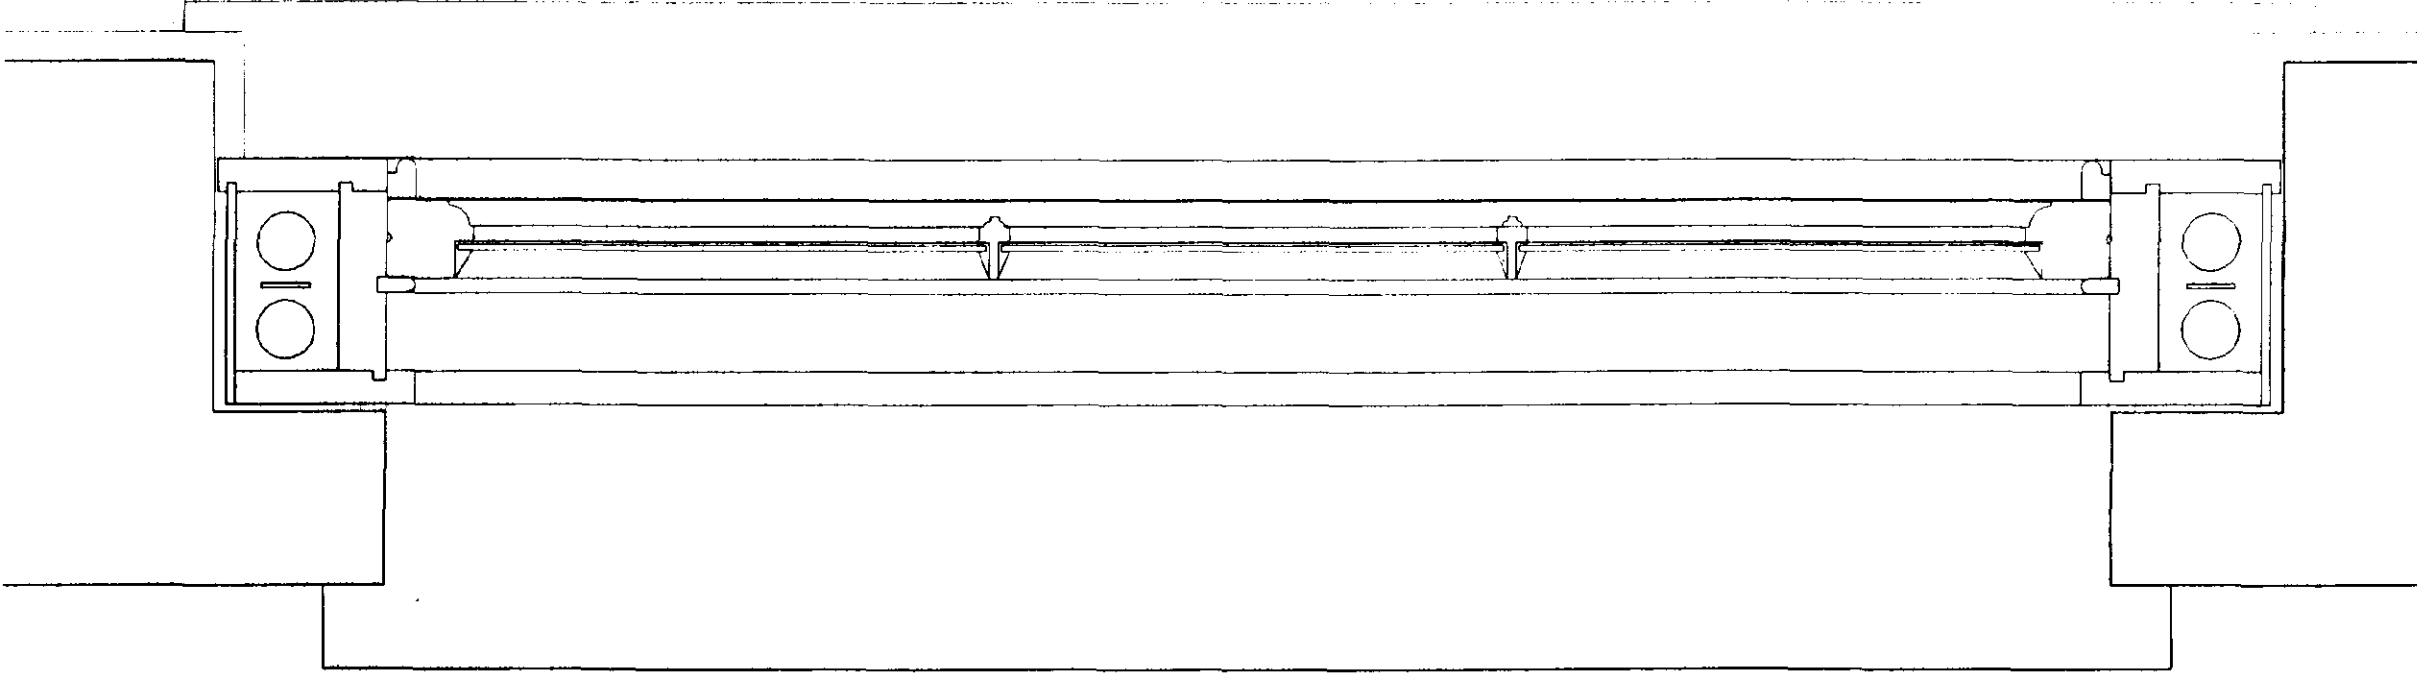

plan on window

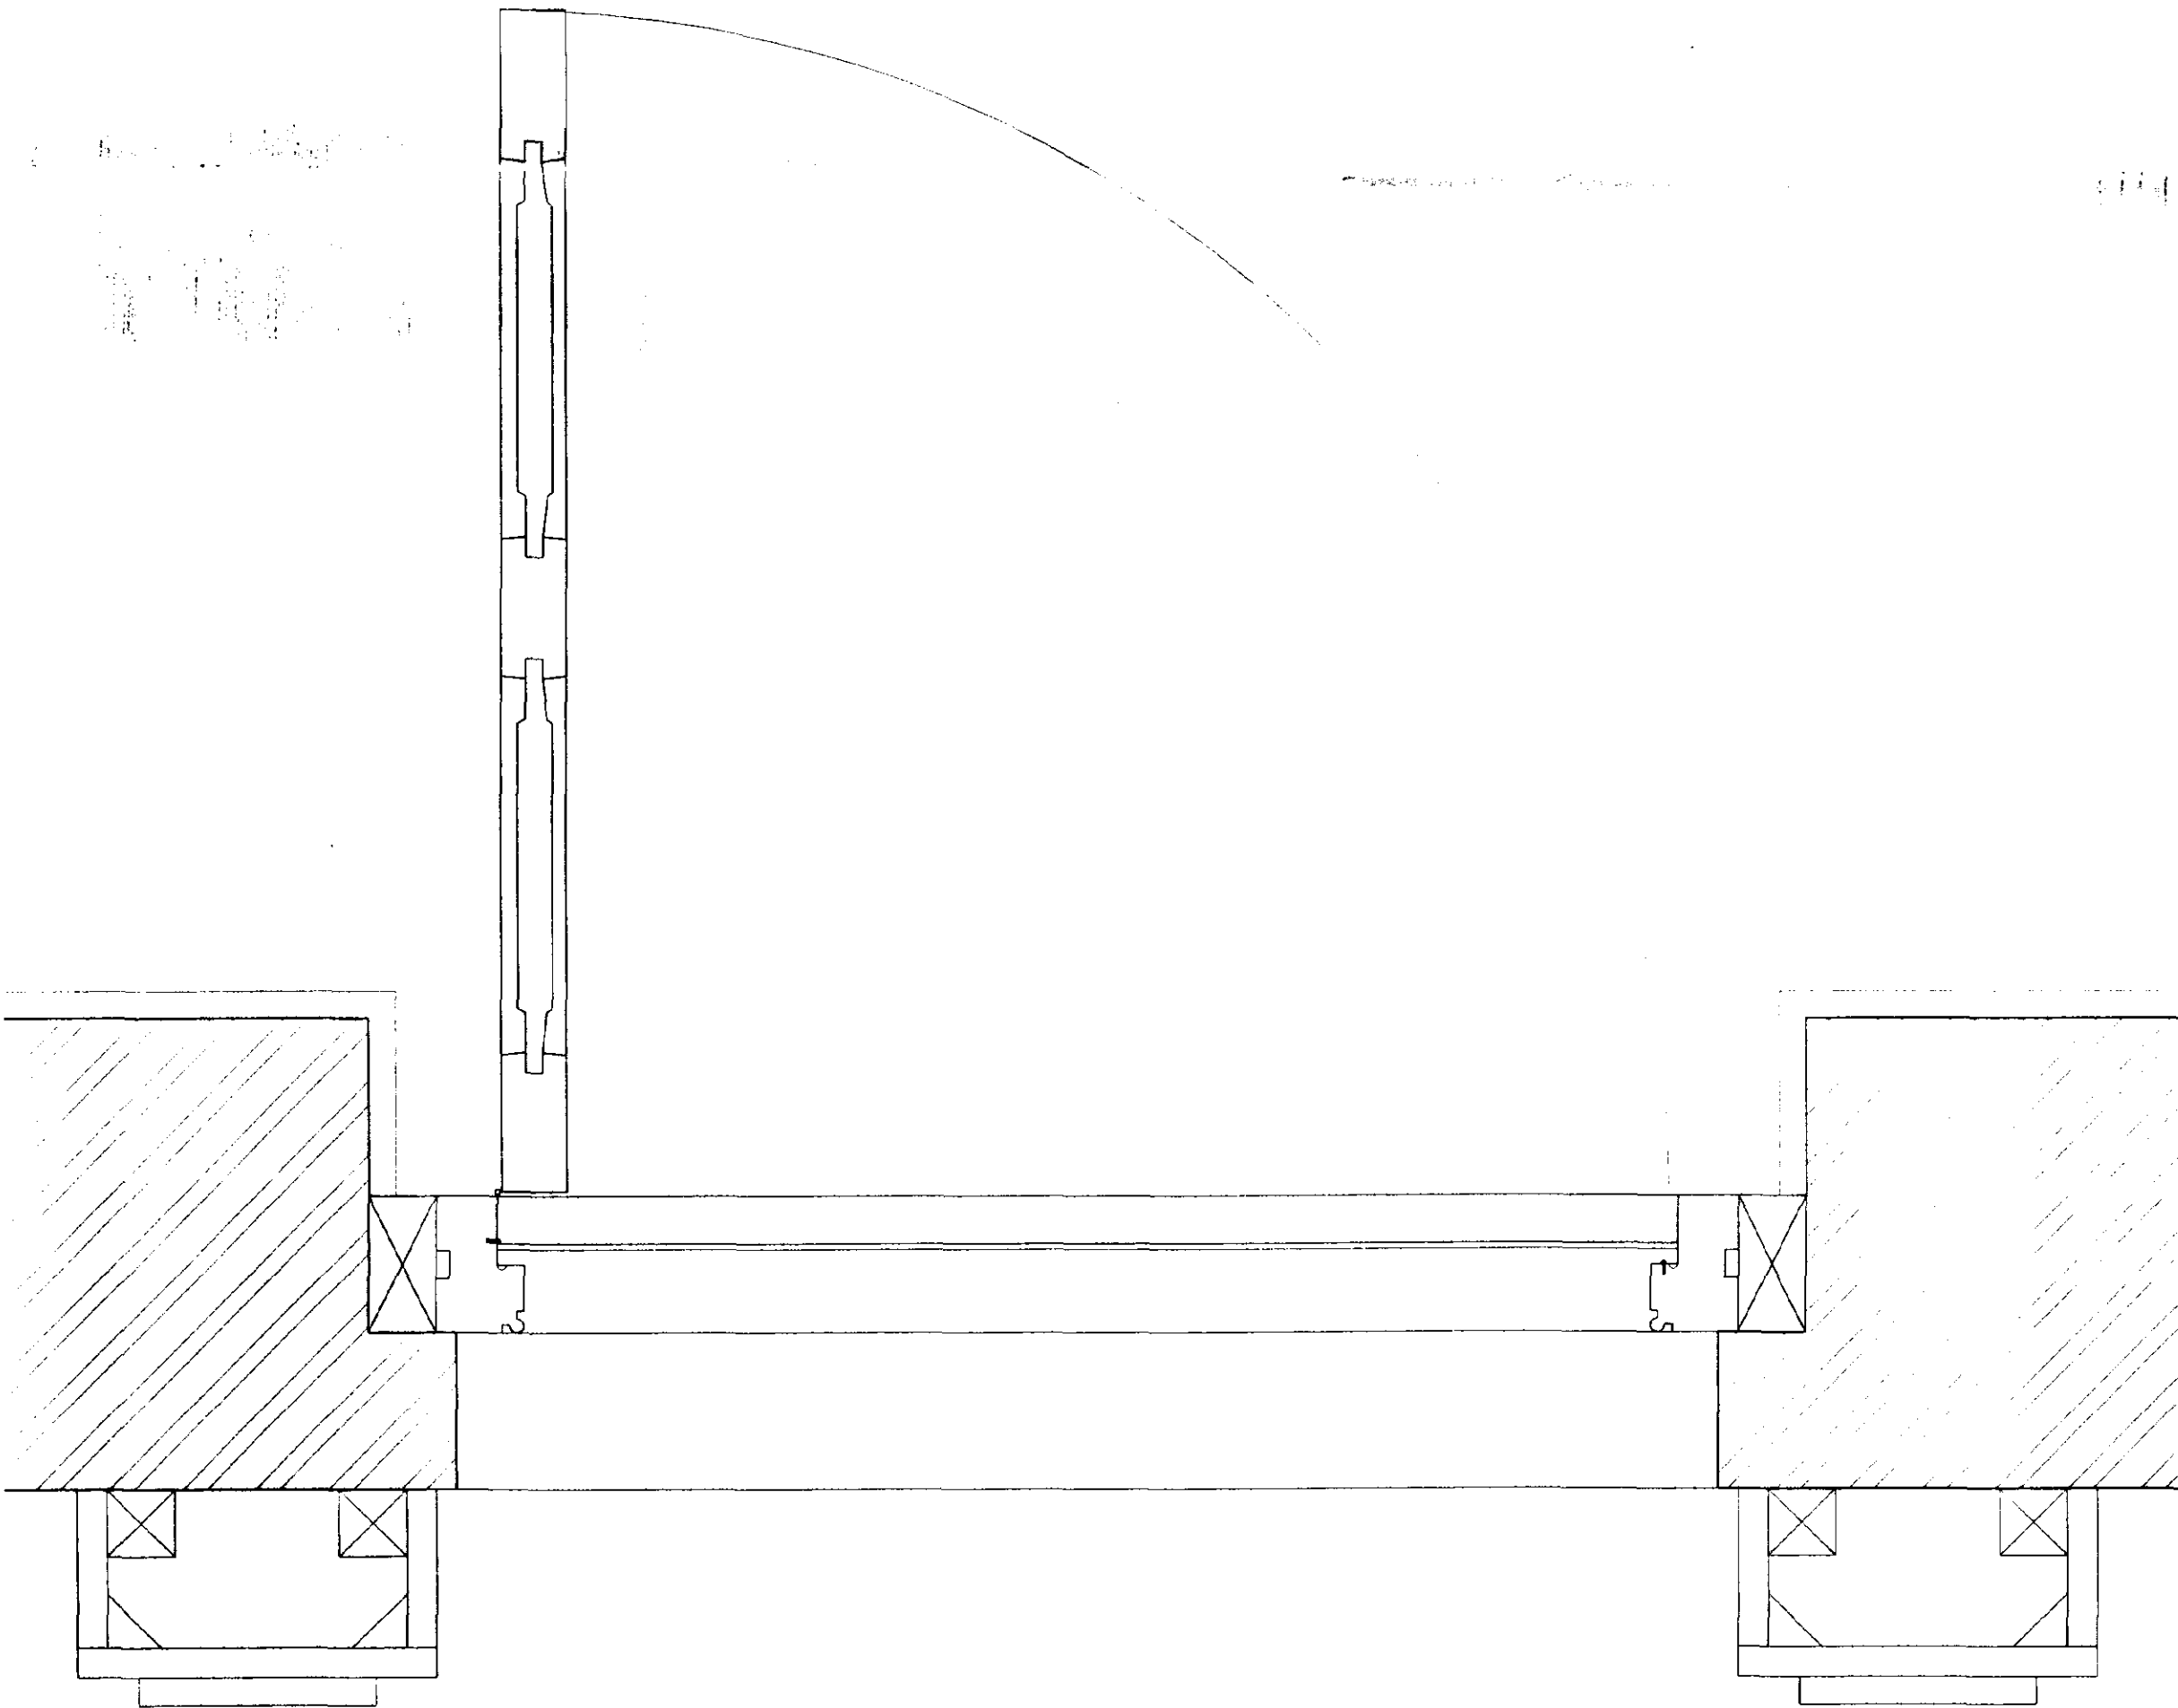

front door plan - proposed

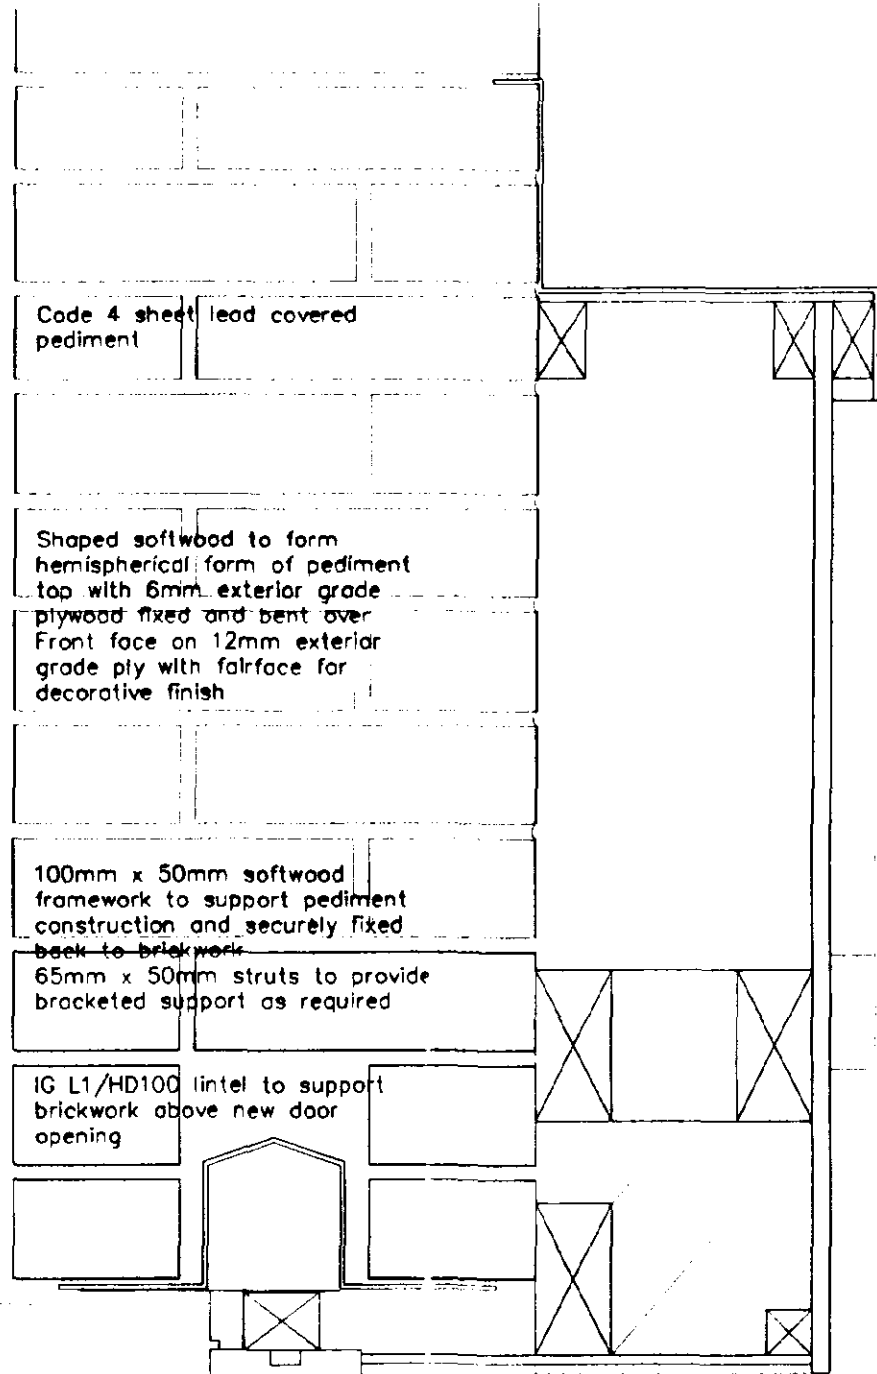

Fanlight

Door head
Ex 100mm x 75mm

Toprail
50mm x 110mm

Middle rail
Ex 50mm x 210mm

Raised, bevelled and fielded panels

Wrat 240mm x 50mm bottom roll with weatherboard

Reconstituted stone cill with galvanised steel waterbar embedded

NOTE
All dimensions must in all circumstances be checked and verified on site by the contractor, sub-contractor and supplier etc as appropriate

SHDC
Planning & Development
29 APR 2003
Ref 1313/02

AMENDMENTS

A

DETERMINED
PLAN

AMENDED PLAN
Ref. A1

L. A. Building Design
Architectural and Surveying Practice
85 Hannam Boulevard
Spalding
Lincolnshire PE11 1LB
Telephone/Fax: Spalding (01775) 711437

Peter S Lithgow MOOB MBIAT

Member of the Chartered Institute of Building and
Member of the British Institute of Architectural Technologists

project
Proposed Alterations to Former Shop at
75 High Street, Gosberton,
Spalding, Lincolnshire

client

MR M WHITMAN

drawing

Design Drawing
Alterations to Shop Front
Planning Drawing

date
APRIL 2003

drawn by

Peter Lithgow

job no

02/37

scale(s)

1:5

checked

drawing no

06