


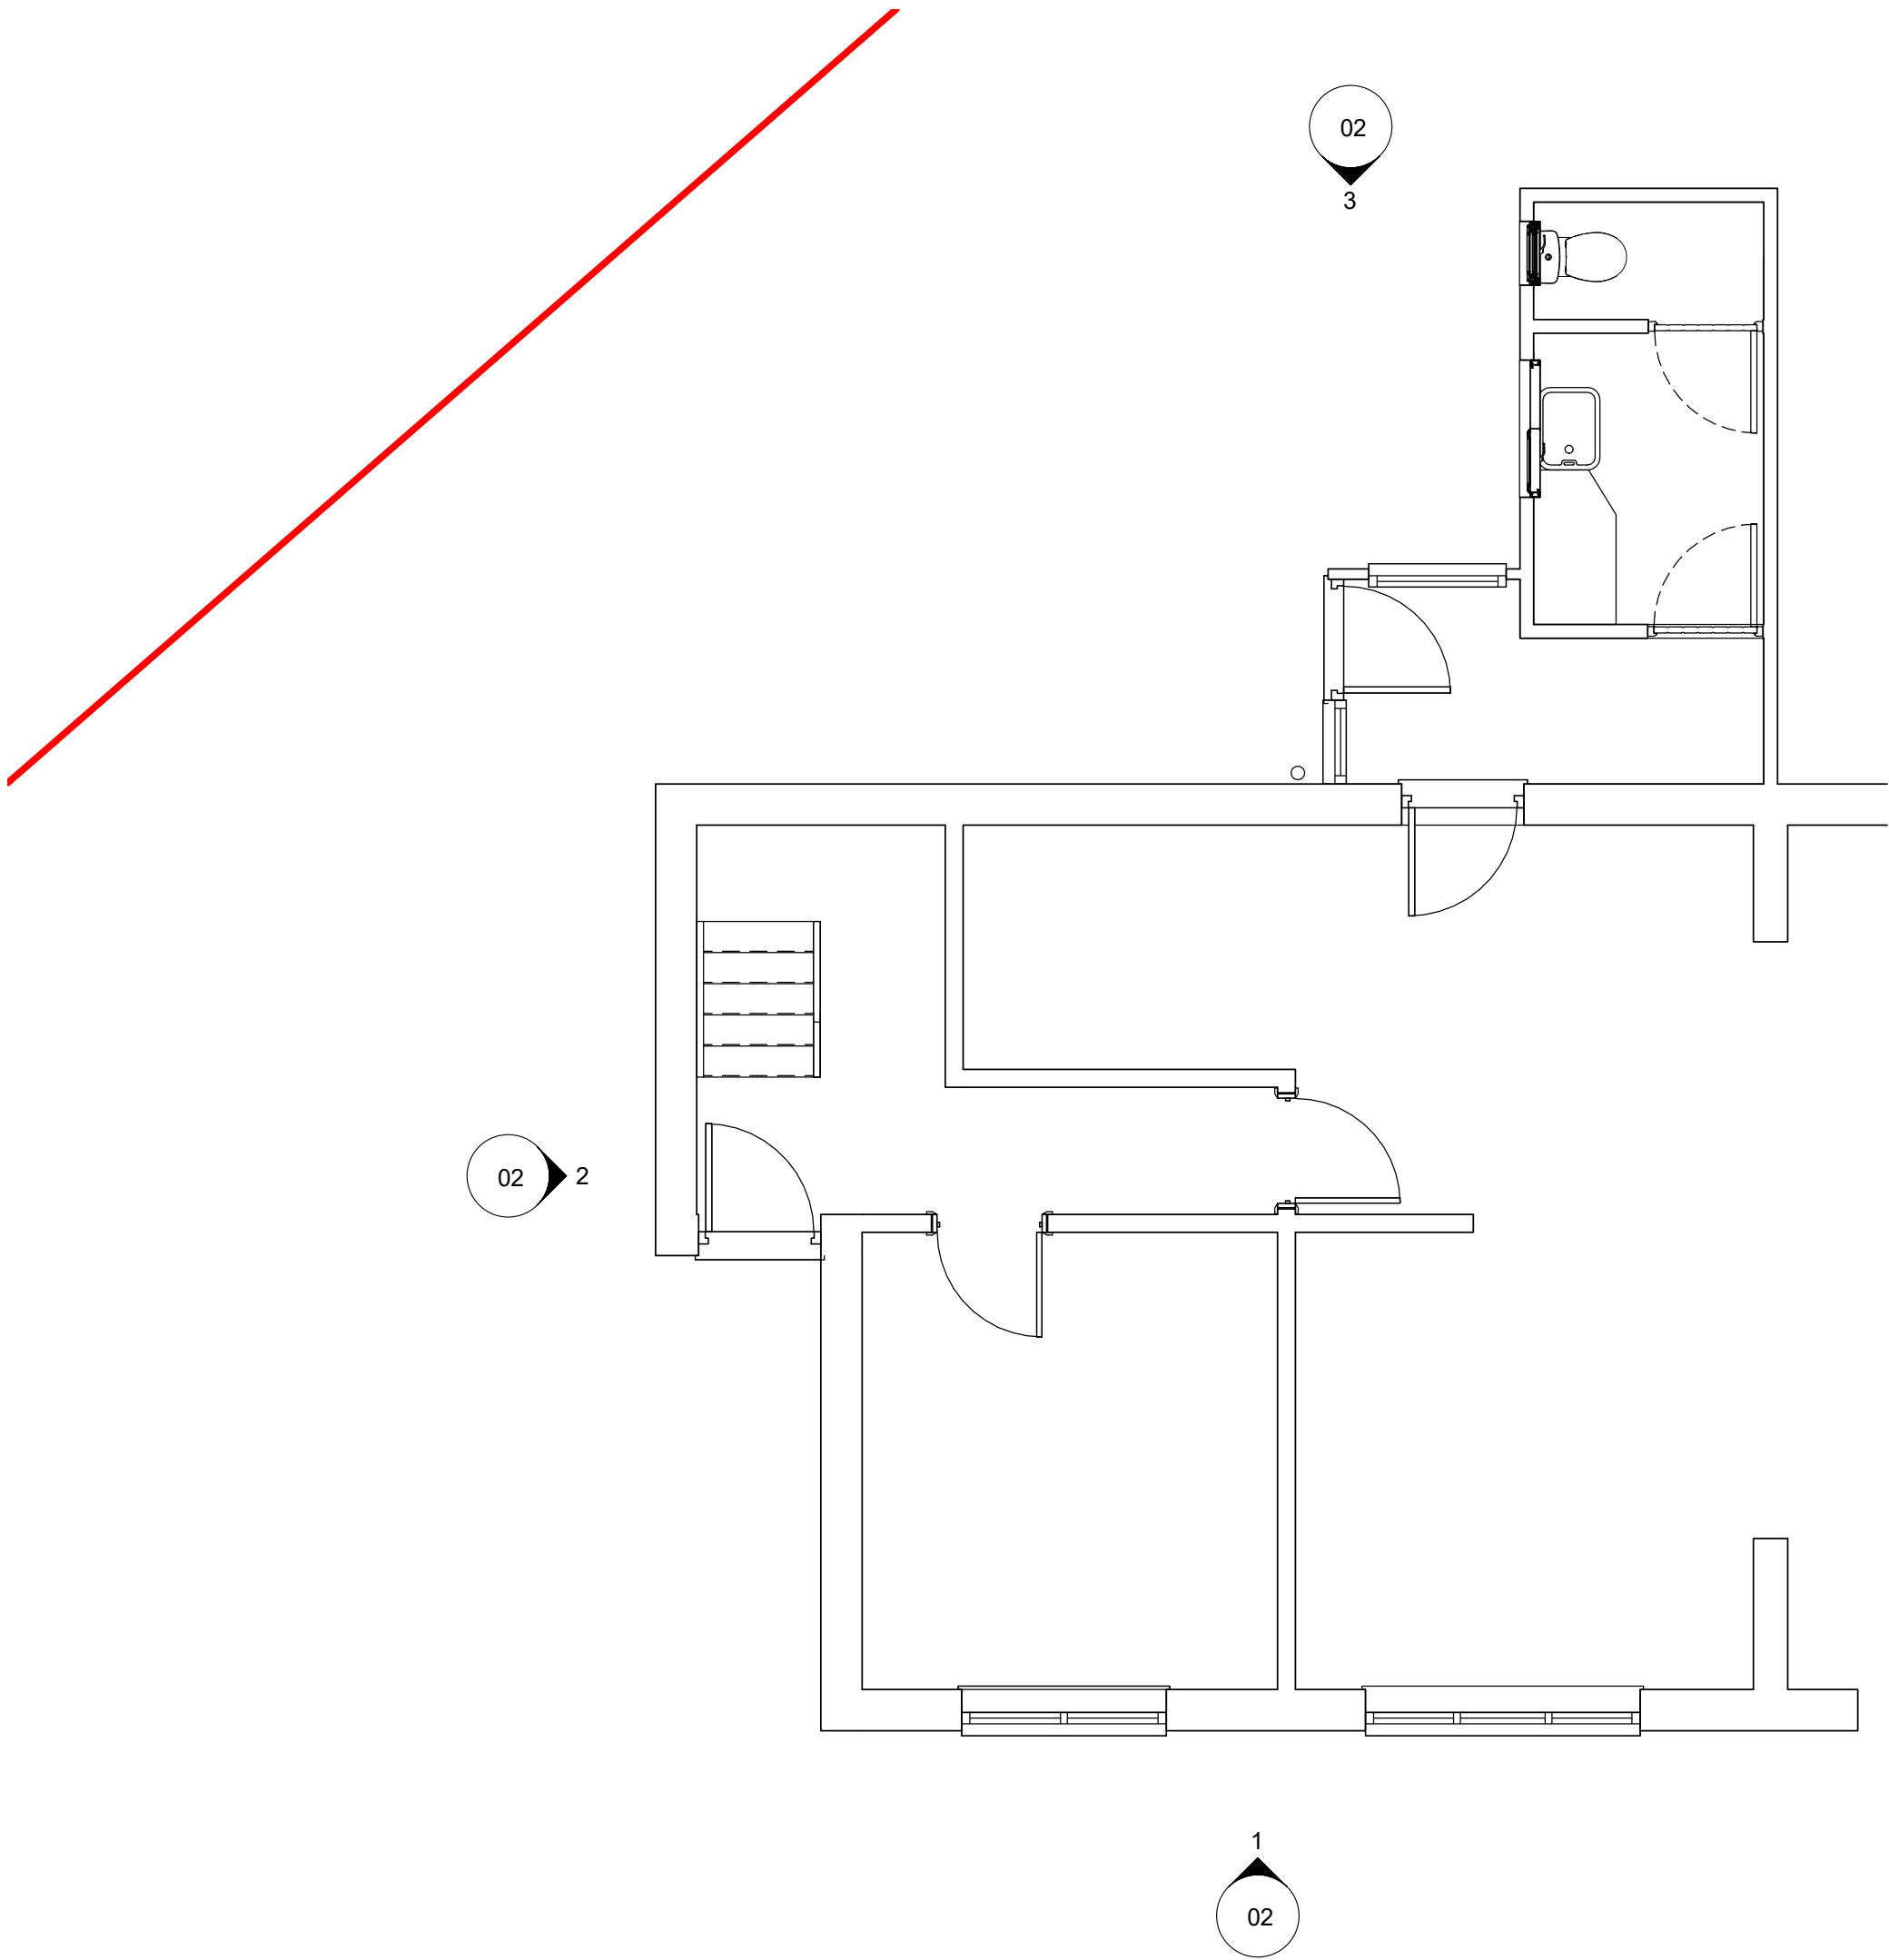

**1** **Ground Floor - (Existing)**  
1 : 50



| Rev. | Description | Date |
|------|-------------|------|
|      |             |      |
|      |             |      |
|      |             |      |

|                   |                                                             |                                      |                    |                               |                        |     |
|-------------------|-------------------------------------------------------------|--------------------------------------|--------------------|-------------------------------|------------------------|-----|
| CLIENT<br>ADDRESS | Mr M Southwell<br>6 Godfrey Avenue<br>Gosberton<br>PE11 4HF | PROJECT<br>Accessibility Adaptations | Date<br>18/11/2021 | Project number<br>DFG/20/1209 | Scale (@ A3)<br>1 : 50 |     |
|                   |                                                             | SHEET<br>Existing Ground             | Drawn by<br>SG     | DRAWING NUMBER<br>01          |                        | REV |