


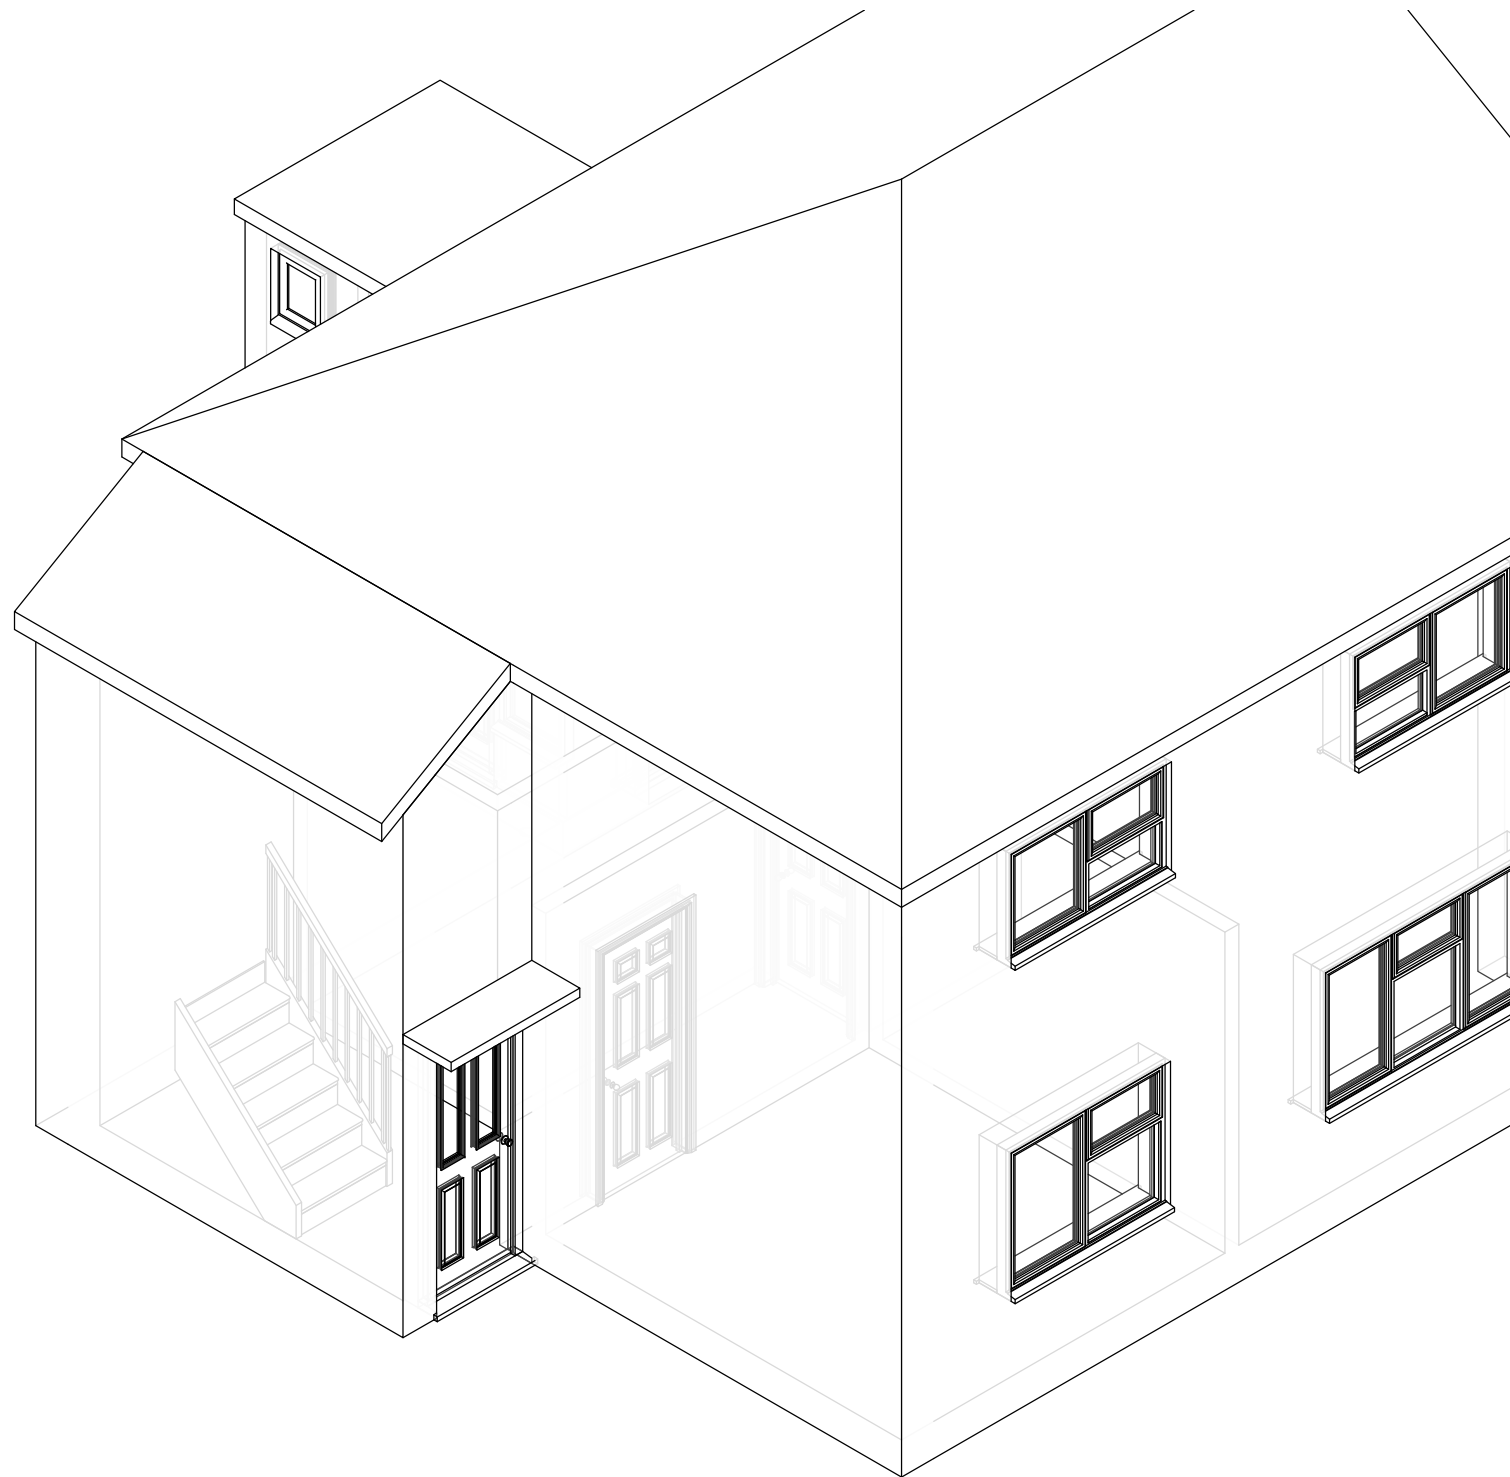

1

# 3D View - (Existing)

| Rev. | Description | Date |
|------|-------------|------|
|      |             |      |
|      |             |      |
|      |             |      |



|                   |                                                             |                                      |                    |                               |              |  |
|-------------------|-------------------------------------------------------------|--------------------------------------|--------------------|-------------------------------|--------------|--|
| CLIENT<br>ADDRESS | Mr M Southwell<br>6 Godfrey Avenue<br>Gosberton<br>PE11 4HF | PROJECT<br>Accessibility Adaptations | Date<br>18/11/2021 | Project number<br>DFG/20/1209 | Scale (@ A3) |  |
|                   |                                                             | SHEET<br>Existing 3D View            | Drawn by<br>SG     | DRAWING NUMBER<br>03          | REV          |  |