


Keynote Legend	
Key Value	Keynote Text
801	Excavate av 175mm dp and lay 100mm th GEN3 concrete paving on 75mm th consolidated hardcore. Apply stipple finish and border finish to extremities. Expansion joints in compressible wood fibre as necessary.

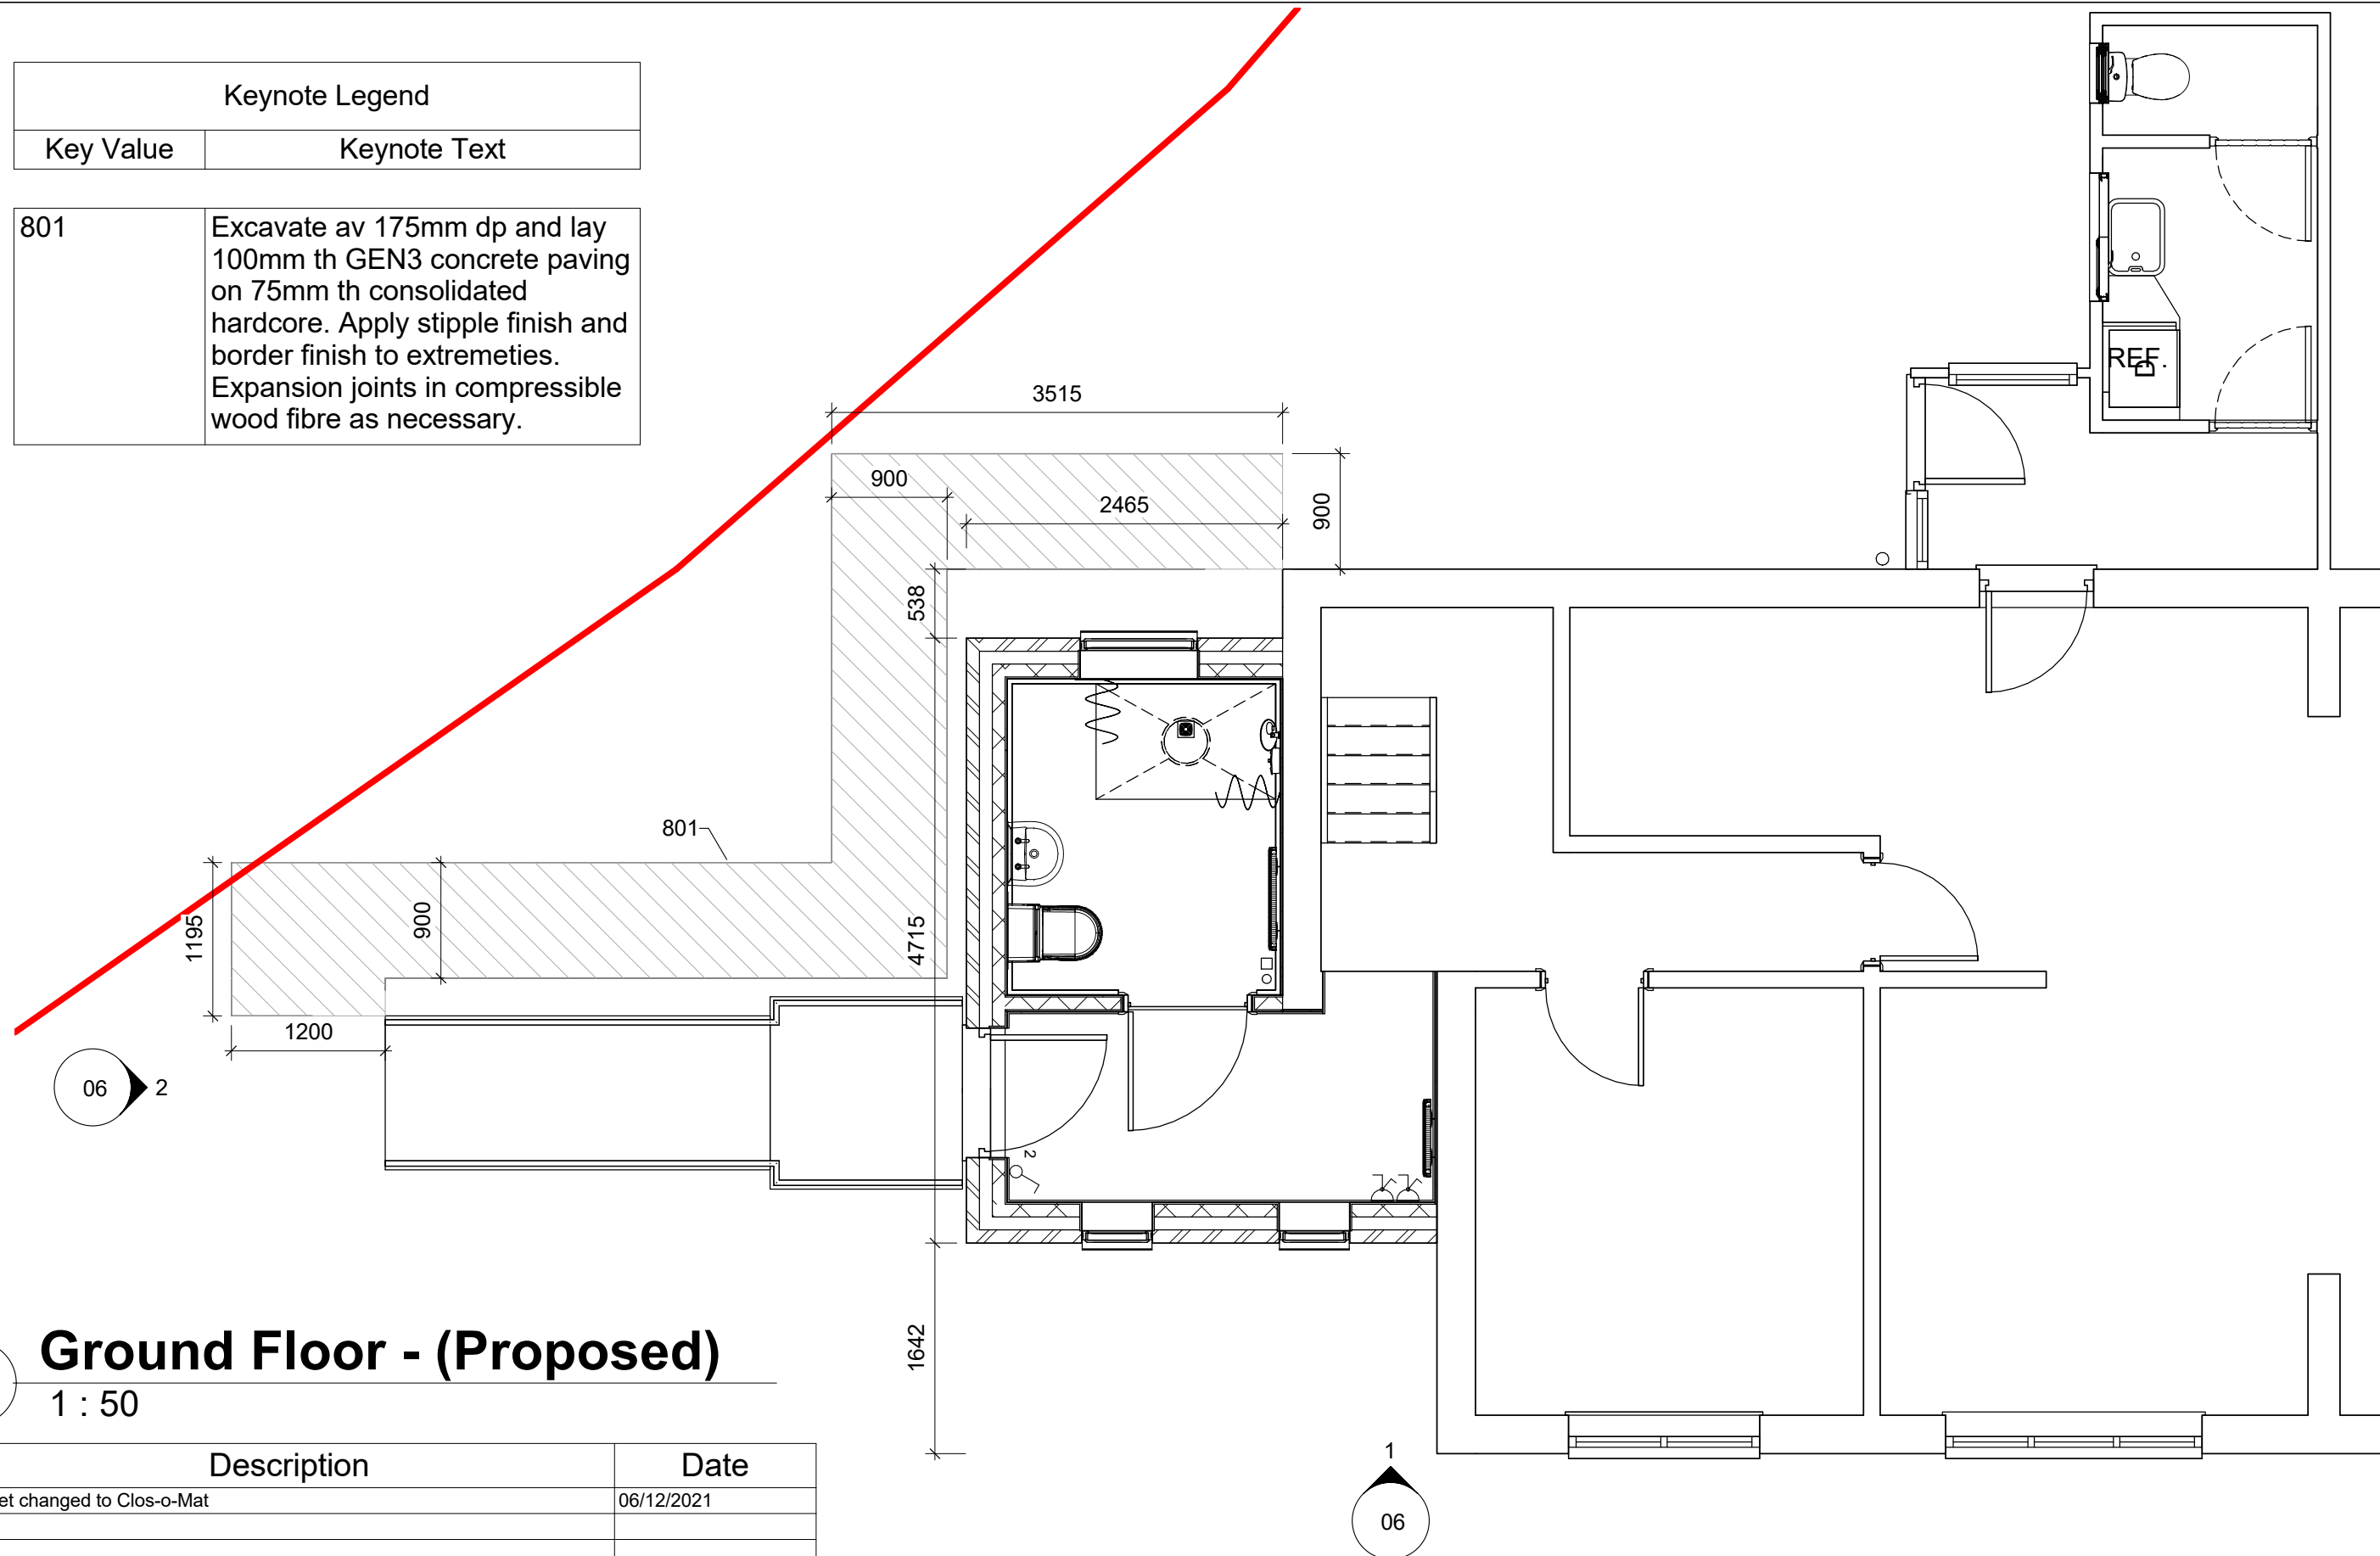

1 Ground Floor - (Proposed) 1 : 50

Rev.	Description	Date
A	Toilet changed to Clos-o-Mat	06/12/2021



CLIENT	Mr M Southwell	PROJECT	Accessibility Adaptations	Date	18/11/2021	Project number	DFG/20/1209	Scale (@ A3)	1 : 50
ADDRESS	6 Godfrey Avenue Gosberton PE11 4HF	SHEET	Proposed Ground	Drawn by	SG	DRAWING NUMBER	05	REV	A