


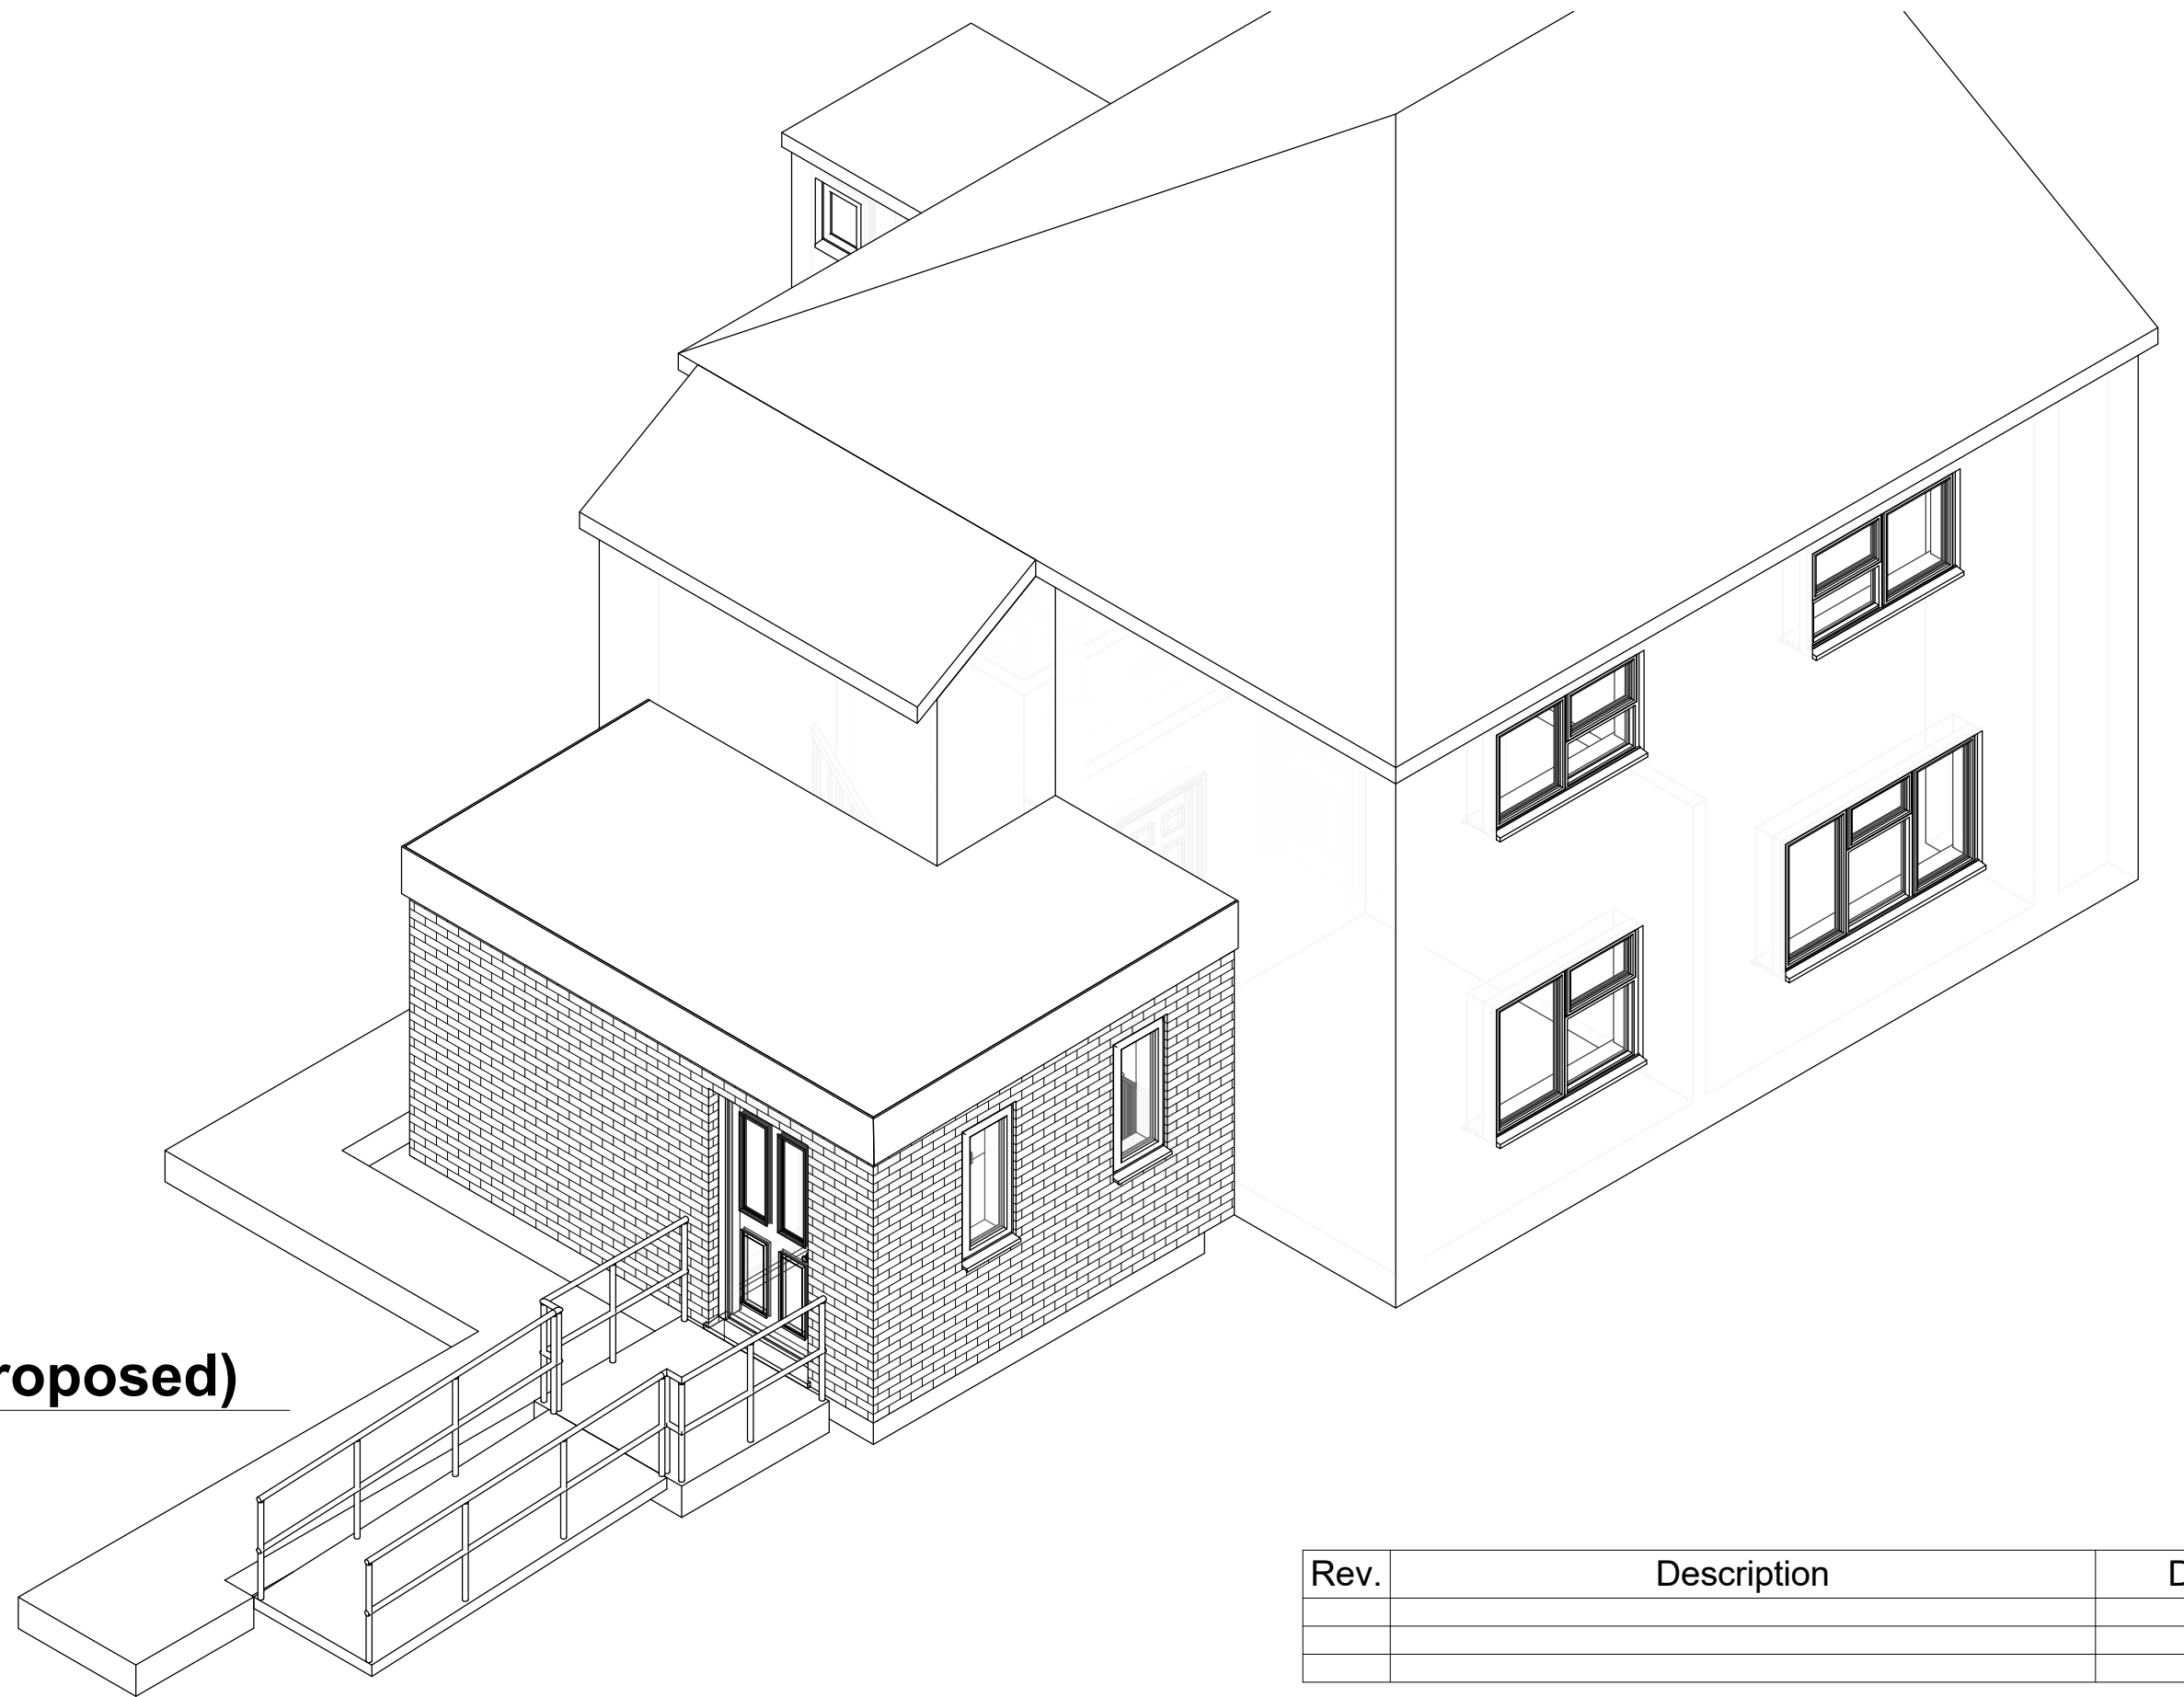

1 3D View - (Proposed)

Rev.	Description	Date

CLIENT	Mr M Southwell	PROJECT	Accessibility Adaptations	Date	18/11/2021	Project number	DFG/20/1209	Scale (@ A3)	
ADDRESS	6 Godfrey Avenue Gosberton PE11 4HF	SHEET	Proposed 3D View	Drawn by	SG	DRAWING NUMBER	07	REV	