


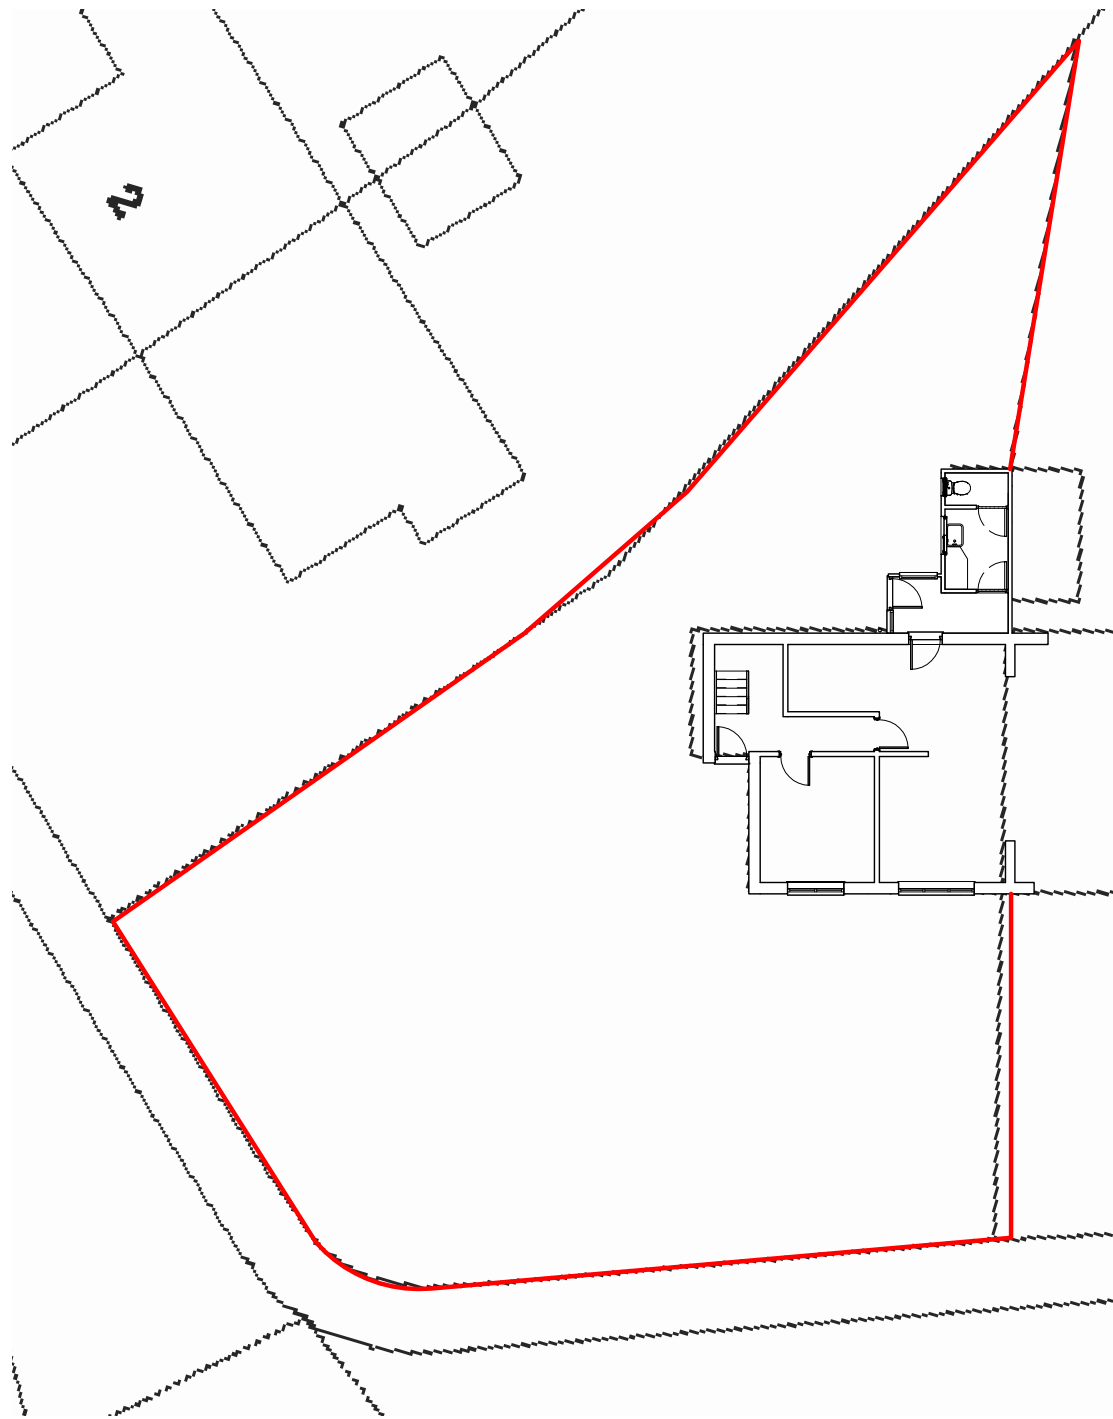

1

Block Plan - (Existing)

1 : 200

Rev.	Description	Date



CLIENT

Mr M Southwell
6 Godfrey Avenue
Gosberton
PE11 4HF

ADDRESS

PROJECT

Accessibility Adaptations

SHEET

Existing Block Plan

Date

18/11/2021

Project number

DFG/20/1209

Scale (@ A3)

1 : 200

Drawn by

SG

DRAWING NUMBER

17

REV