


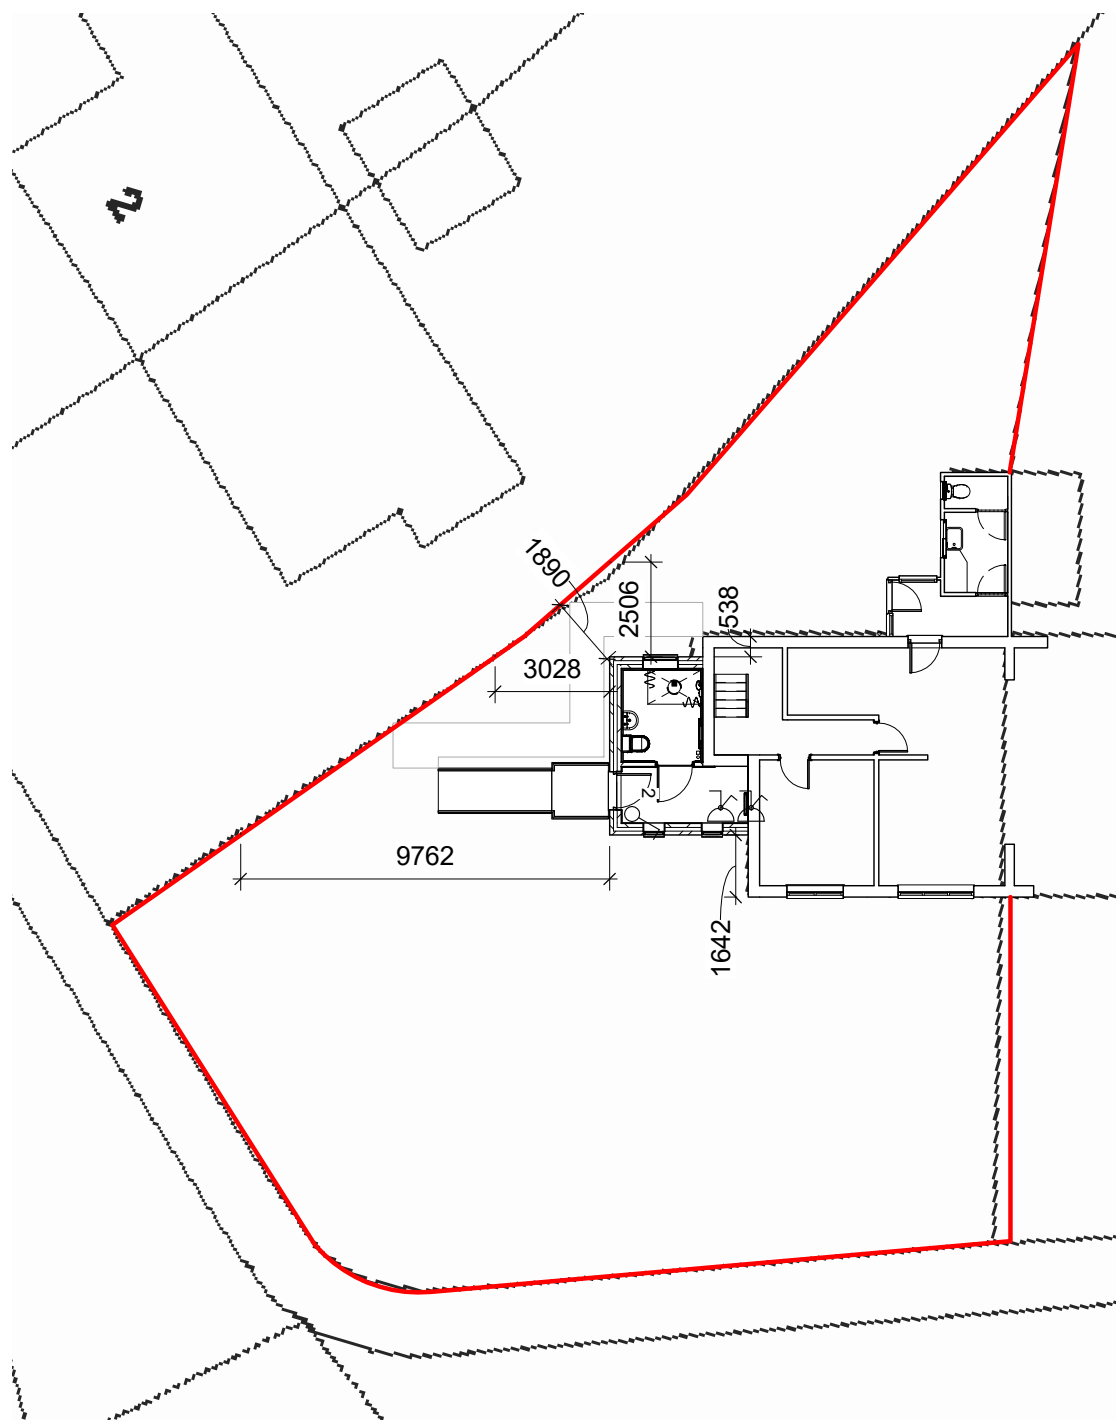

1

Block Plan - (Proposed)

1 : 200

Rev.	Description	Date
A	Details added	06/12/2021



CLIENT ADDRESS Mr M Southwell 6 Godfrey Avenue Gosberton PE11 4HF	PROJECT Accessibility Adaptations	Date 18/11/2021	Project number DFG/20/1209	Scale (@ A3) 1 : 200
	SHEET Proposed Block Plan	Drawn by SG	DRAWING NUMBER 18	REV A