



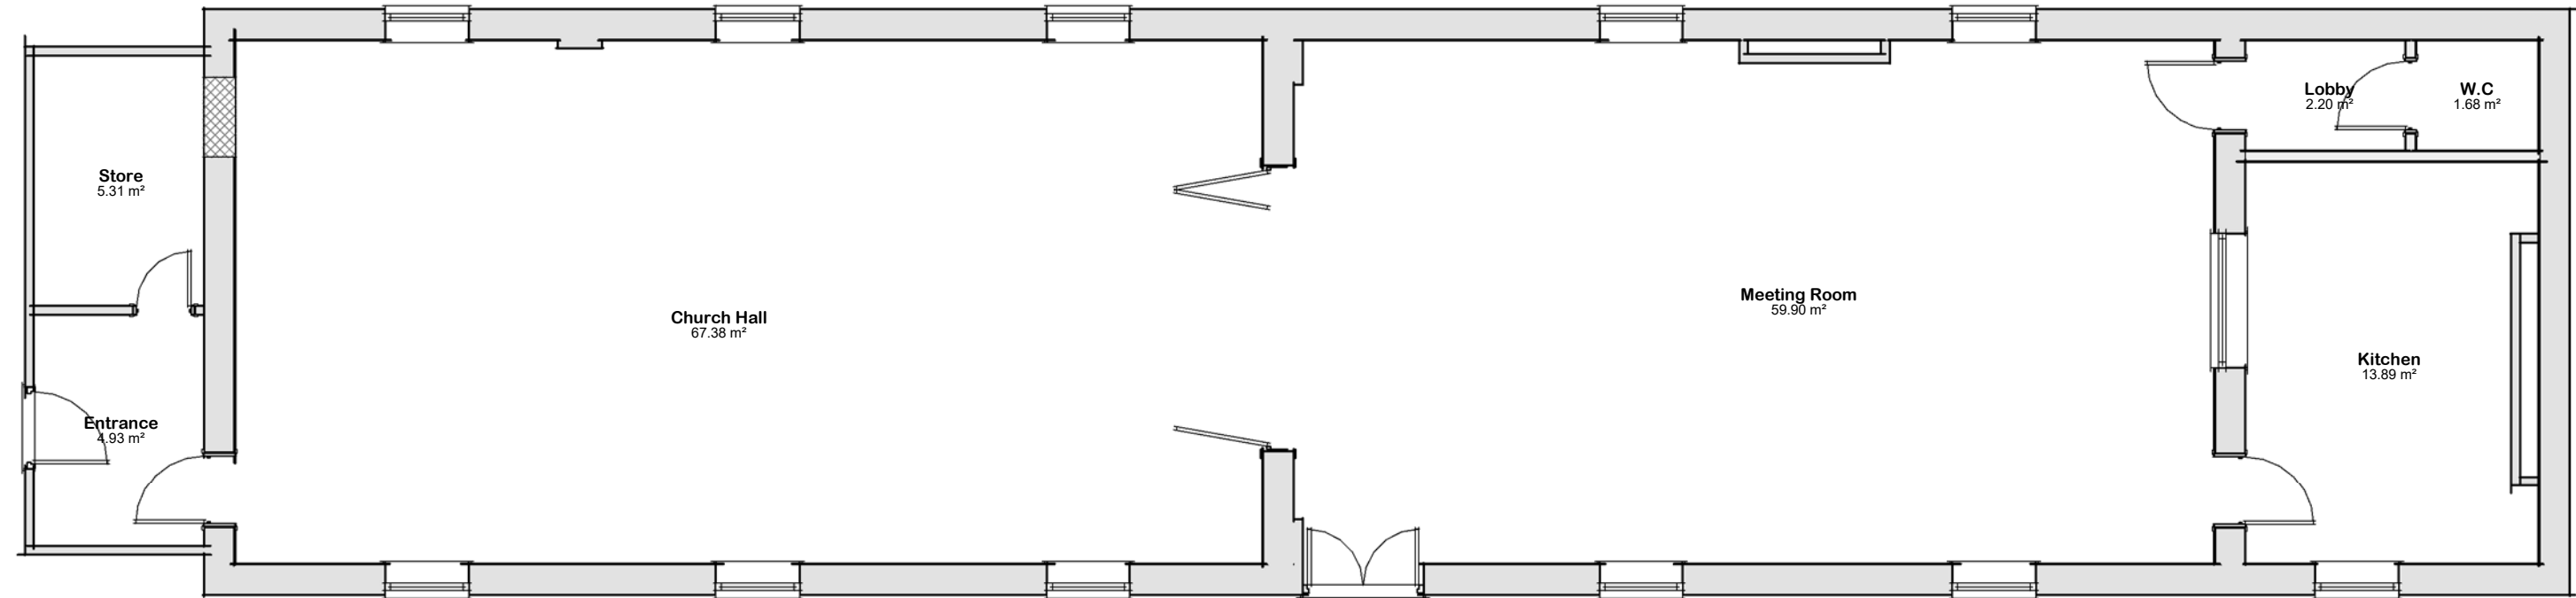

Plan 01 - Ground
1 : 75

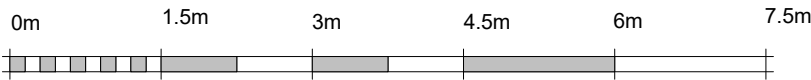

VISUAL SCALE 1:75 @ a3

Schedule 08 -Ground Floor Rooms		
Name	Area	Perimeter
Church Hall	67.40 m²	34.9 m
Entrance	4.95 m²	9.0 m
Kitchen	13.90 m²	16.2 m
Lobby	2.20 m²	6.0 m
Meeting Room	59.90 m²	32.8 m
Store	5.30 m²	9.4 m
W.C	1.70 m²	5.2 m
Grand total: 7	155.30 m²	113.5 m