

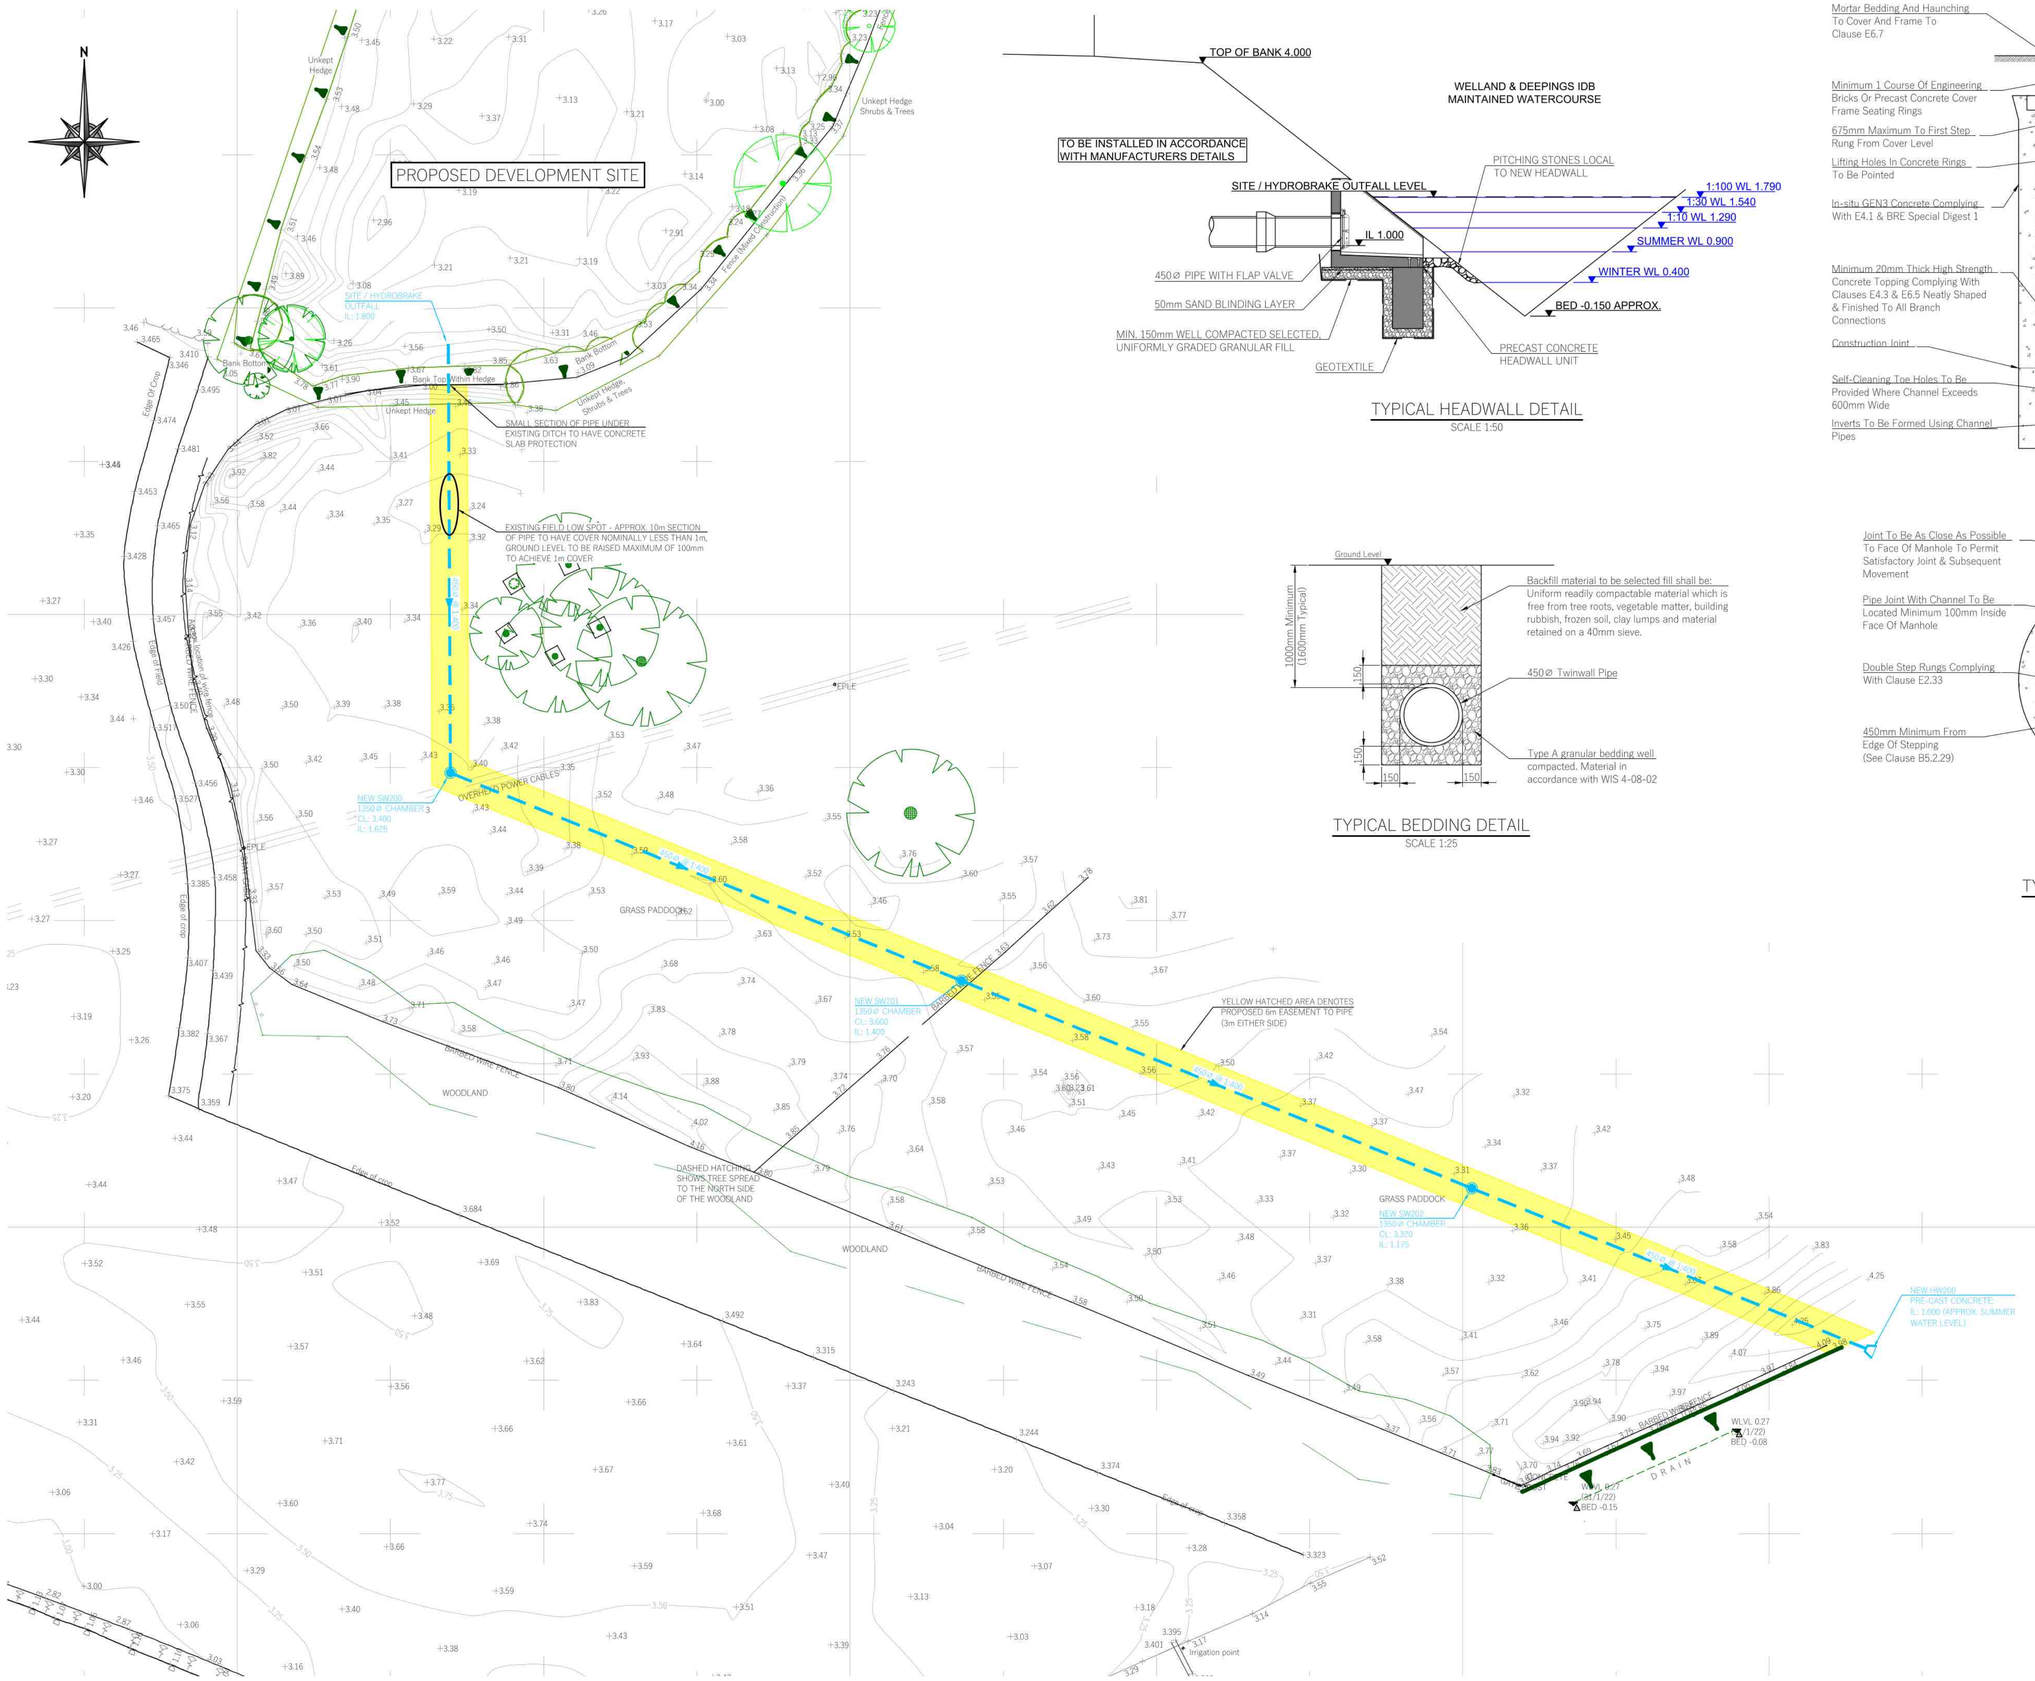


TYPICAL HEADWALL DETAIL
SCALE 1:50

TYPICAL BEDDING DETAIL
SCALE 1:25

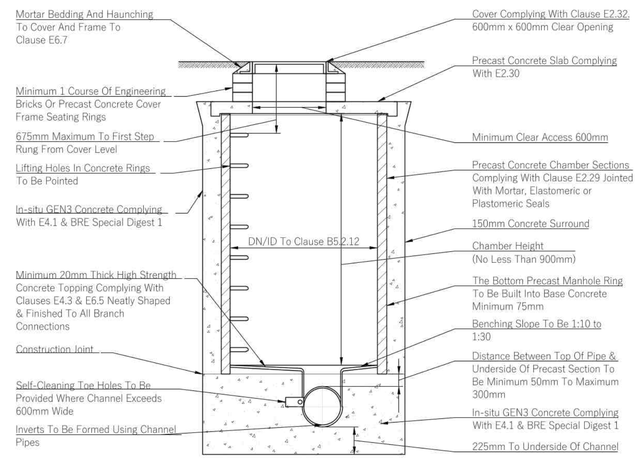

SECTION

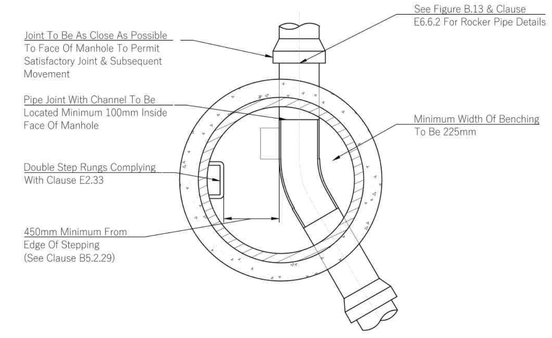

PLAN

TYPE B MANHOLE DETAIL
DEPTH TO PIPE SOFFIT 1.5m - 3m
SCALE 1:25

THESE PROPOSALS ARE SUBJECT TO DETAILED DESIGN OF ON SITE DRAINAGE & TECHNICAL VETTING BY RELEVANT AUTHORITIES

Rev	Revision	Drn	App	Date
A	MINIMUM PIPE COVER MINOR UPDATES.	MP	APW	06/22
P1	PRELIMINARY – FOR APPROVAL	MP	APW	02/22

SHIELDS WILSON
e: info@shieldswilson.co.uk t: 01775 729252
STRUCTURAL AND CIVIL ENGINEERING

Status: FOR INFORMATION

Client: D&R PROPERTY SERVICES

Project: PROPOSED RESIDENTIAL DEVELOPMENT
LAND OFF SPALDING ROAD, GOSBERTON

Title: PROPOSED DRAINAGE DISCHARGE ARRANGEMENT ACROSS ADJACENT LAND

Date	FEB. '22	Scale @A1	Drawing No.	Rev
Appr	APW	1:500 1:25	SW 22-142-001	A

COPYRIGHT SHIELDS WILSON LIMITED. ALL RIGHTS RESERVED.