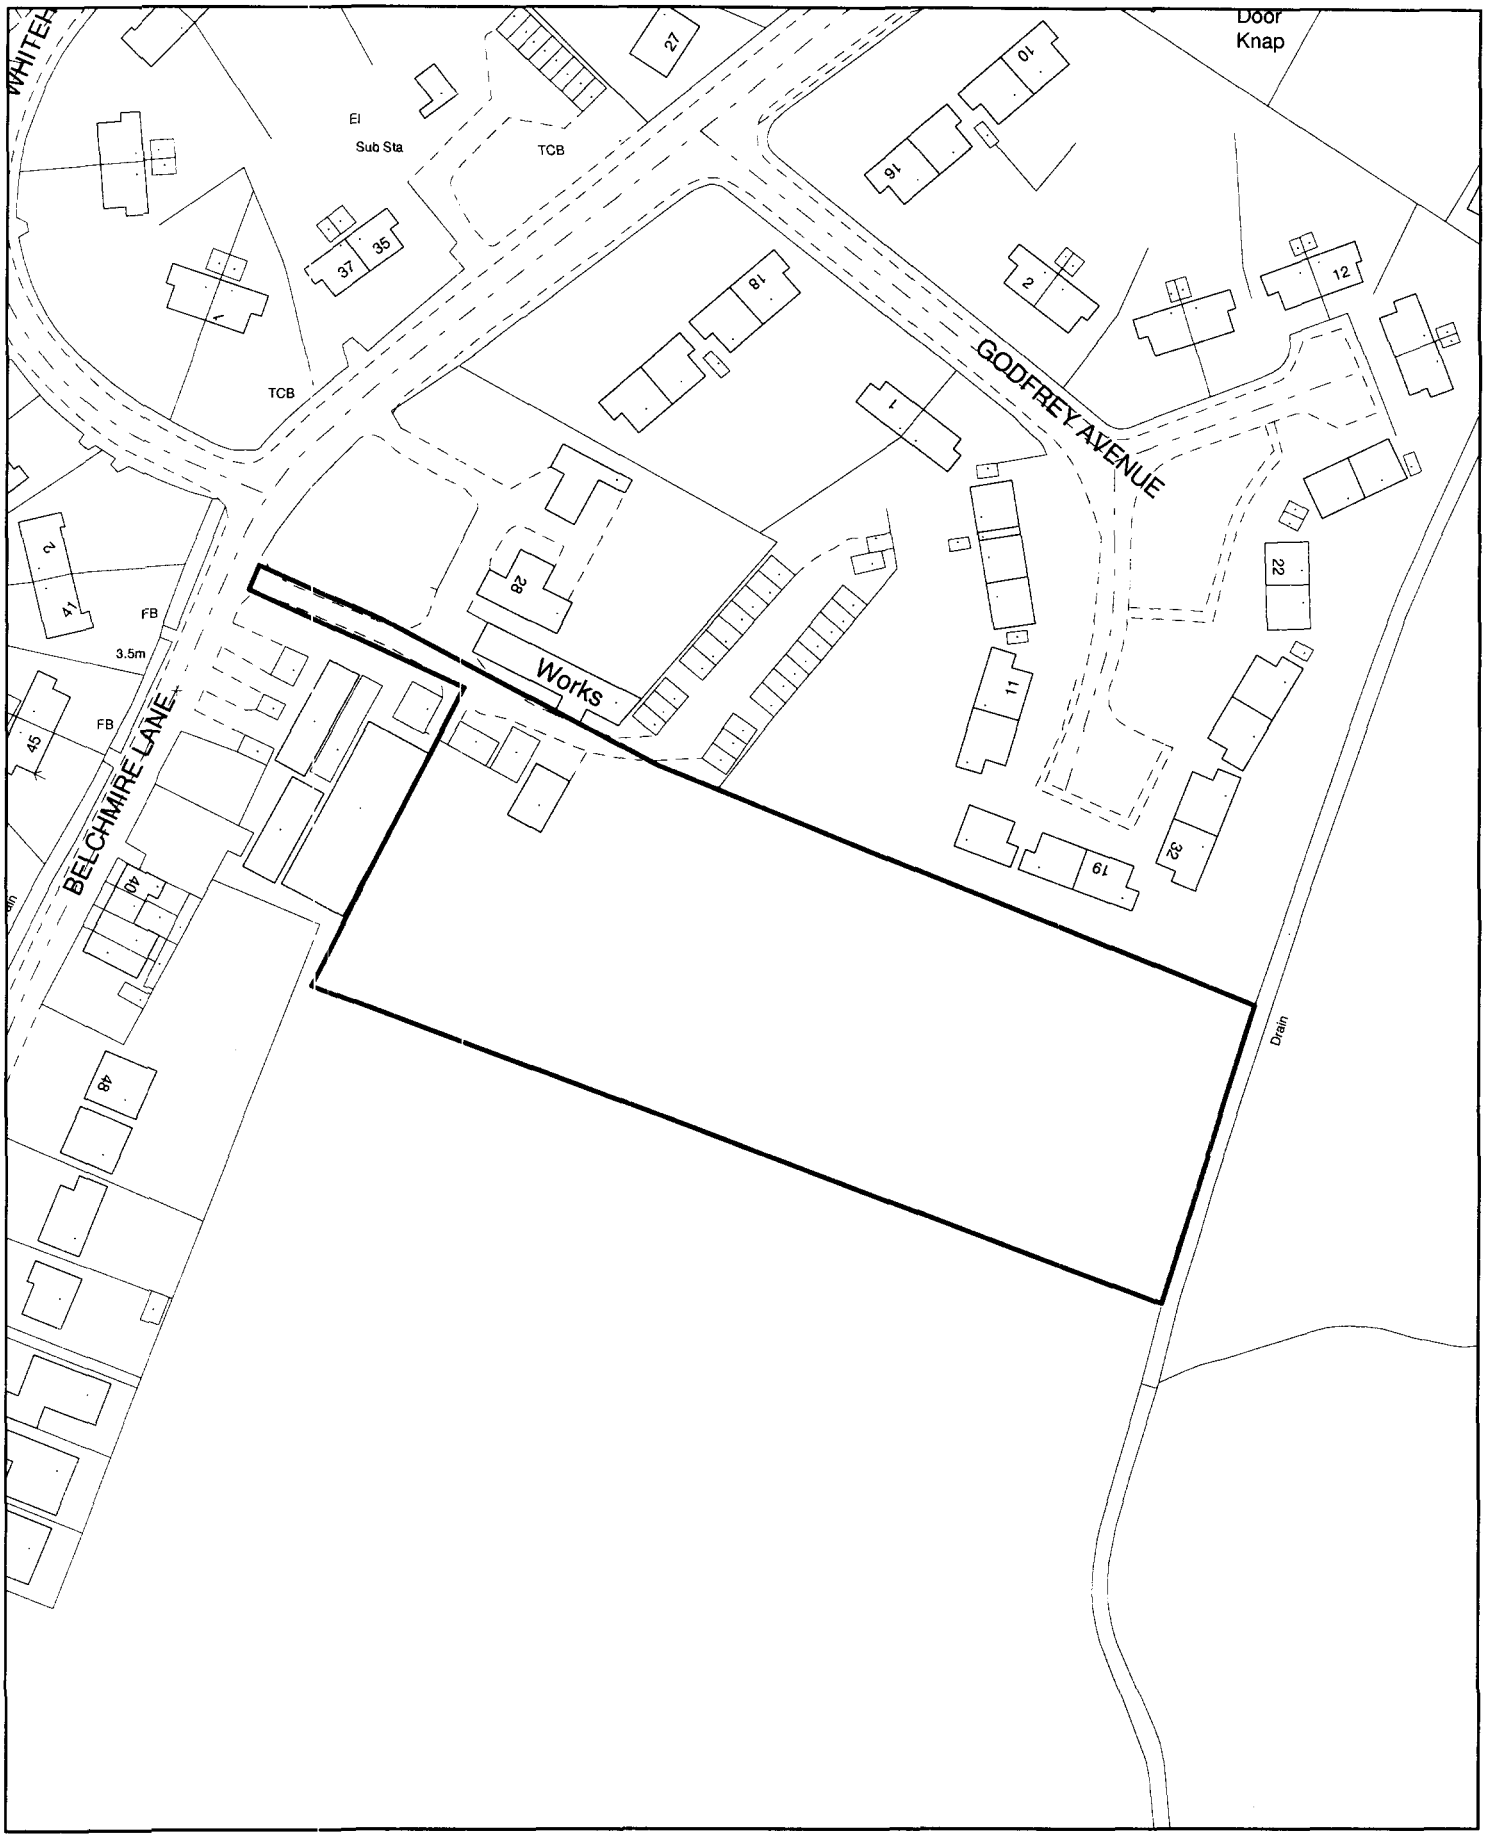


SOUTH HOLLAND DISTRICT COUNCIL

Planning Application Location Plan
Ward Member Notification

FILE COPY

H08/1360/00

Scale: 1:1250

Housing and Planning Services Department


Council Offices, Priory Road, Spalding, Lincolnshire
PE11 2XE

PLEASE DO NOT COPY THIS PLAN
This map is reproduced from Ordnance Survey material with permission of Ordnance Survey on behalf of Her Majesty's Stationery Office (c) Crown copyright. Unauthorised reproduction infringes Crown copyright and may lead to prosecution or civil proceedings. South Holland District Council LA079413 2000

N

WOOD WORKS

Building Systems and Services
14, Knight Street,
PINCHBECK,
Spalding PE11 3RB
Tel: 01775 768372

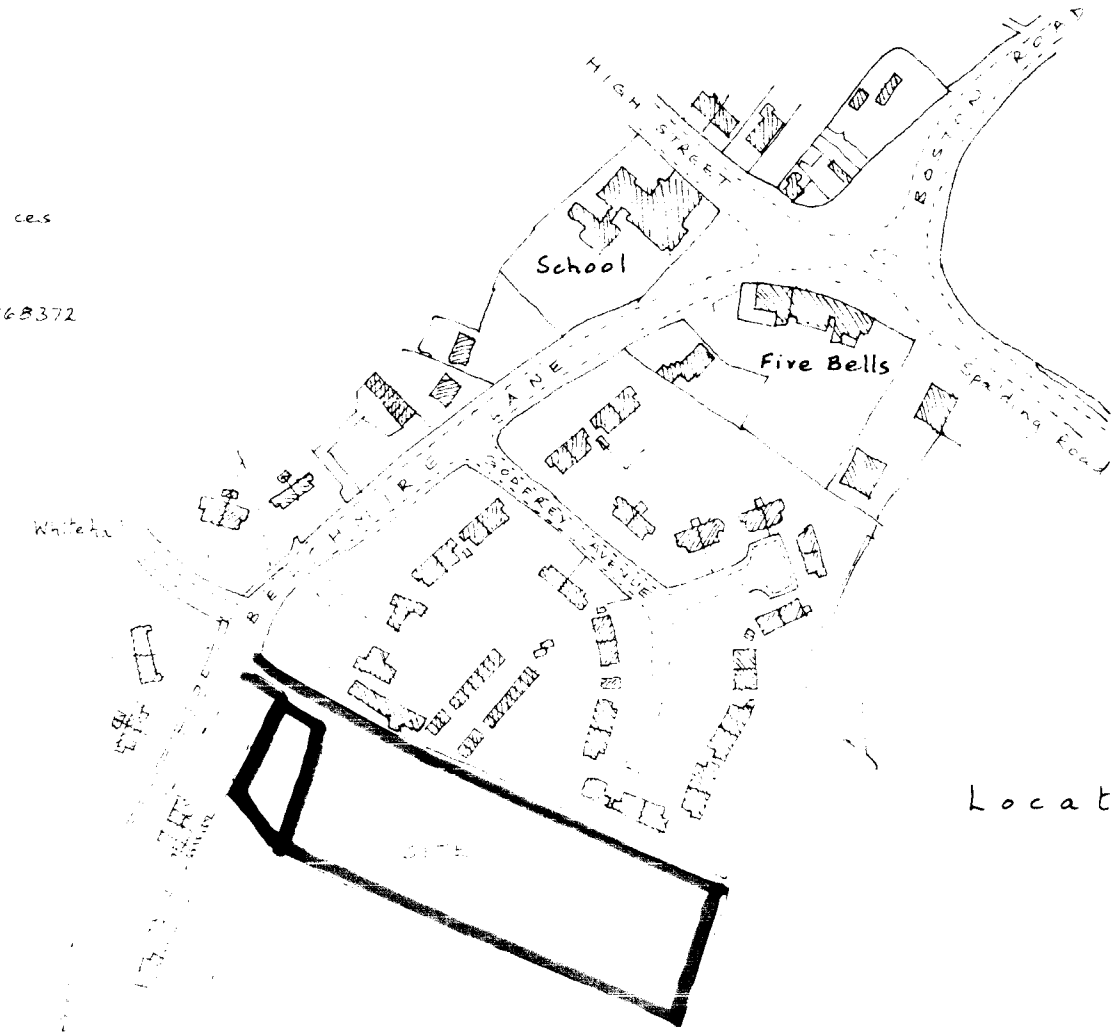

Location Plan

Scale 1:2500

Ord. Map ref. TF 2431

Development of Site
off Belchmire Lane,
GOSBERTON.

1360/00