
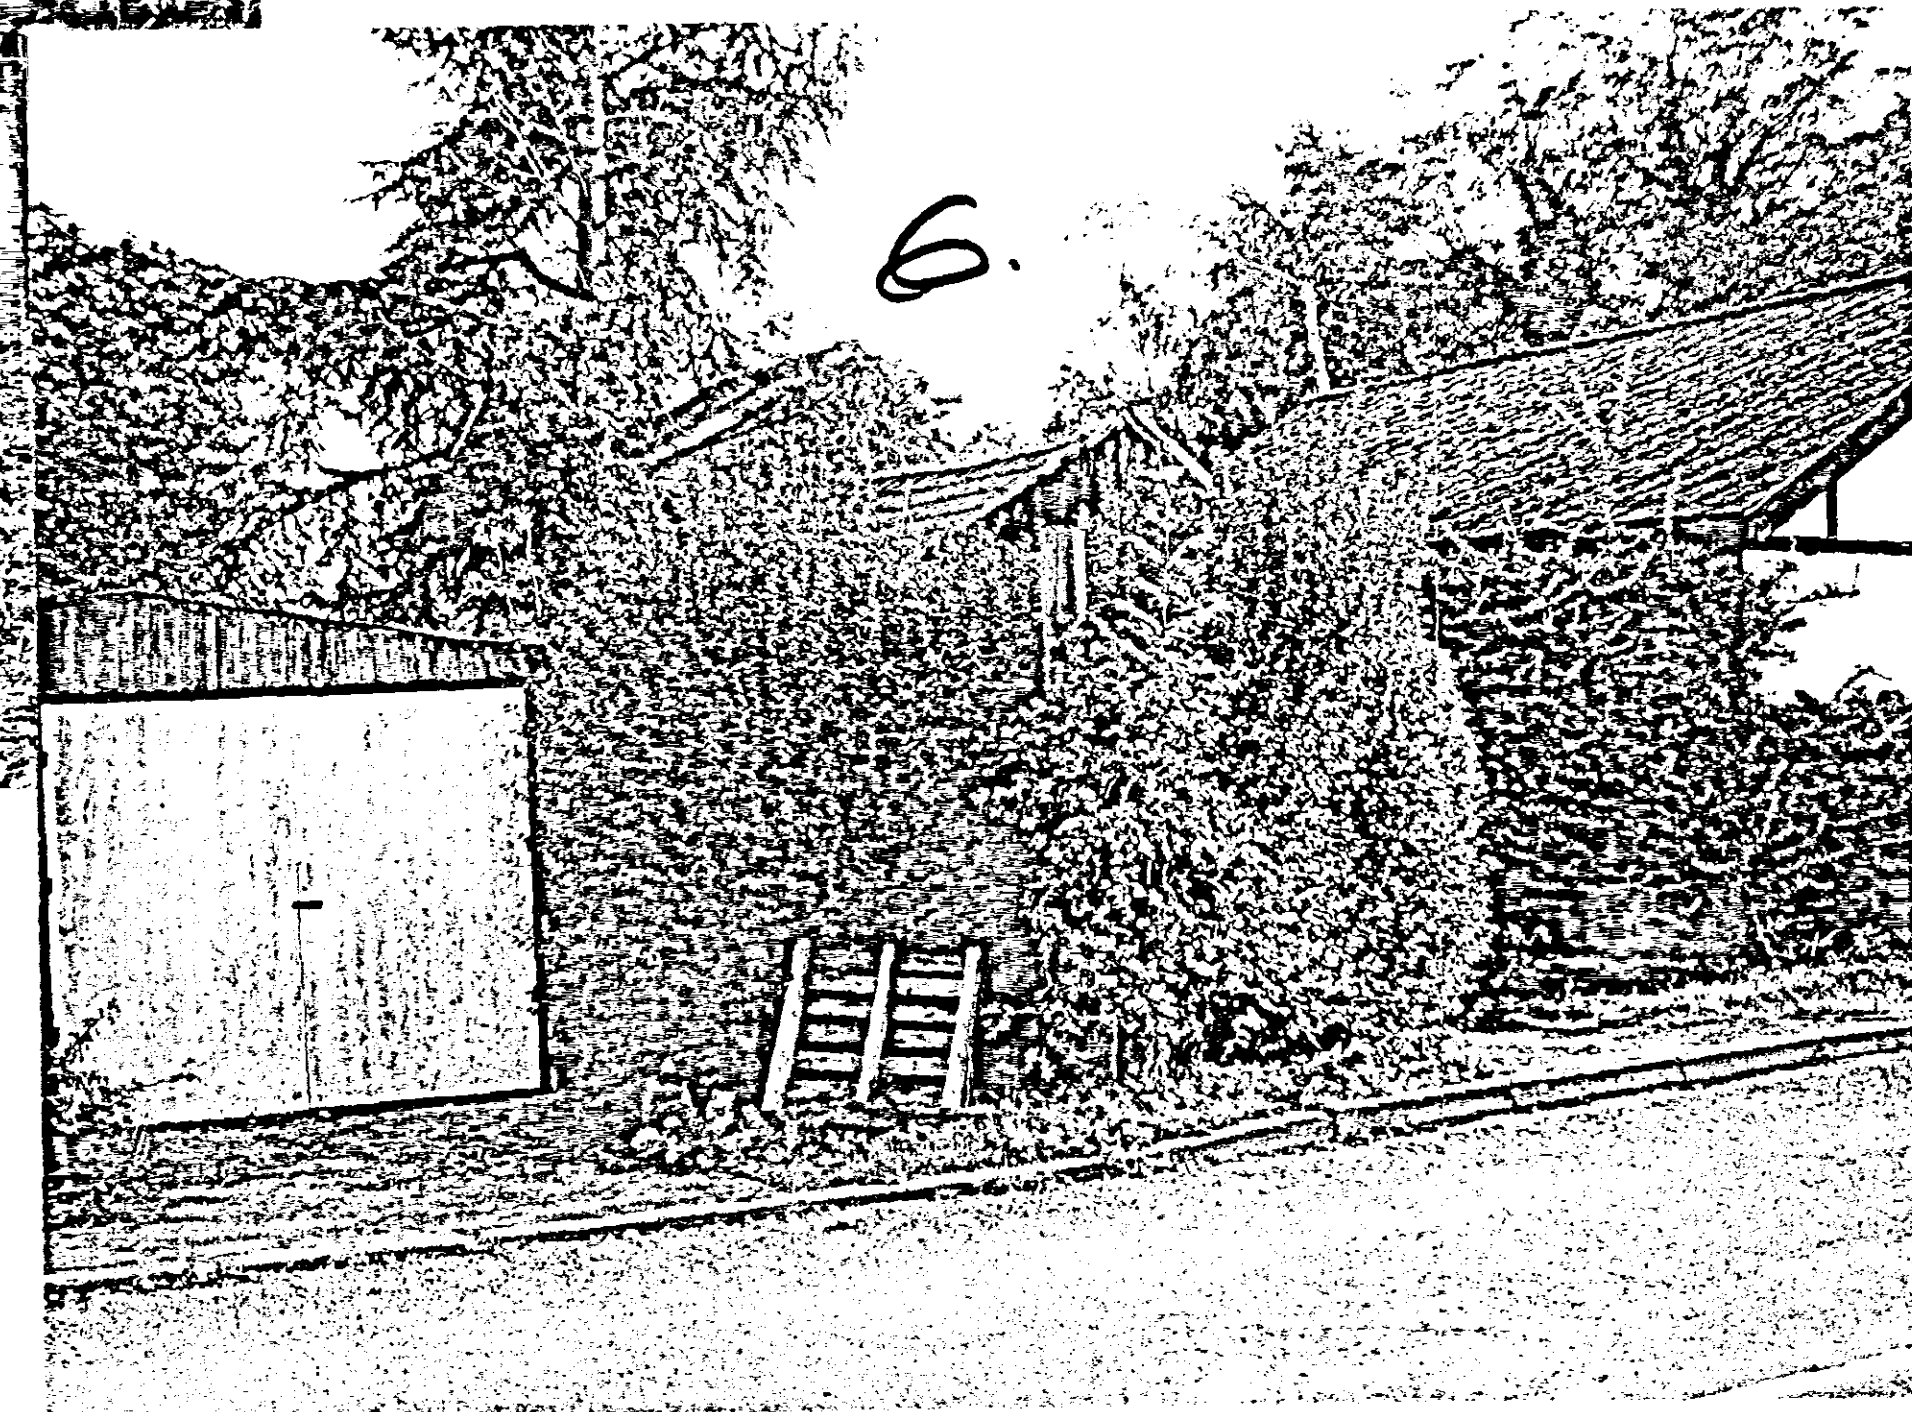
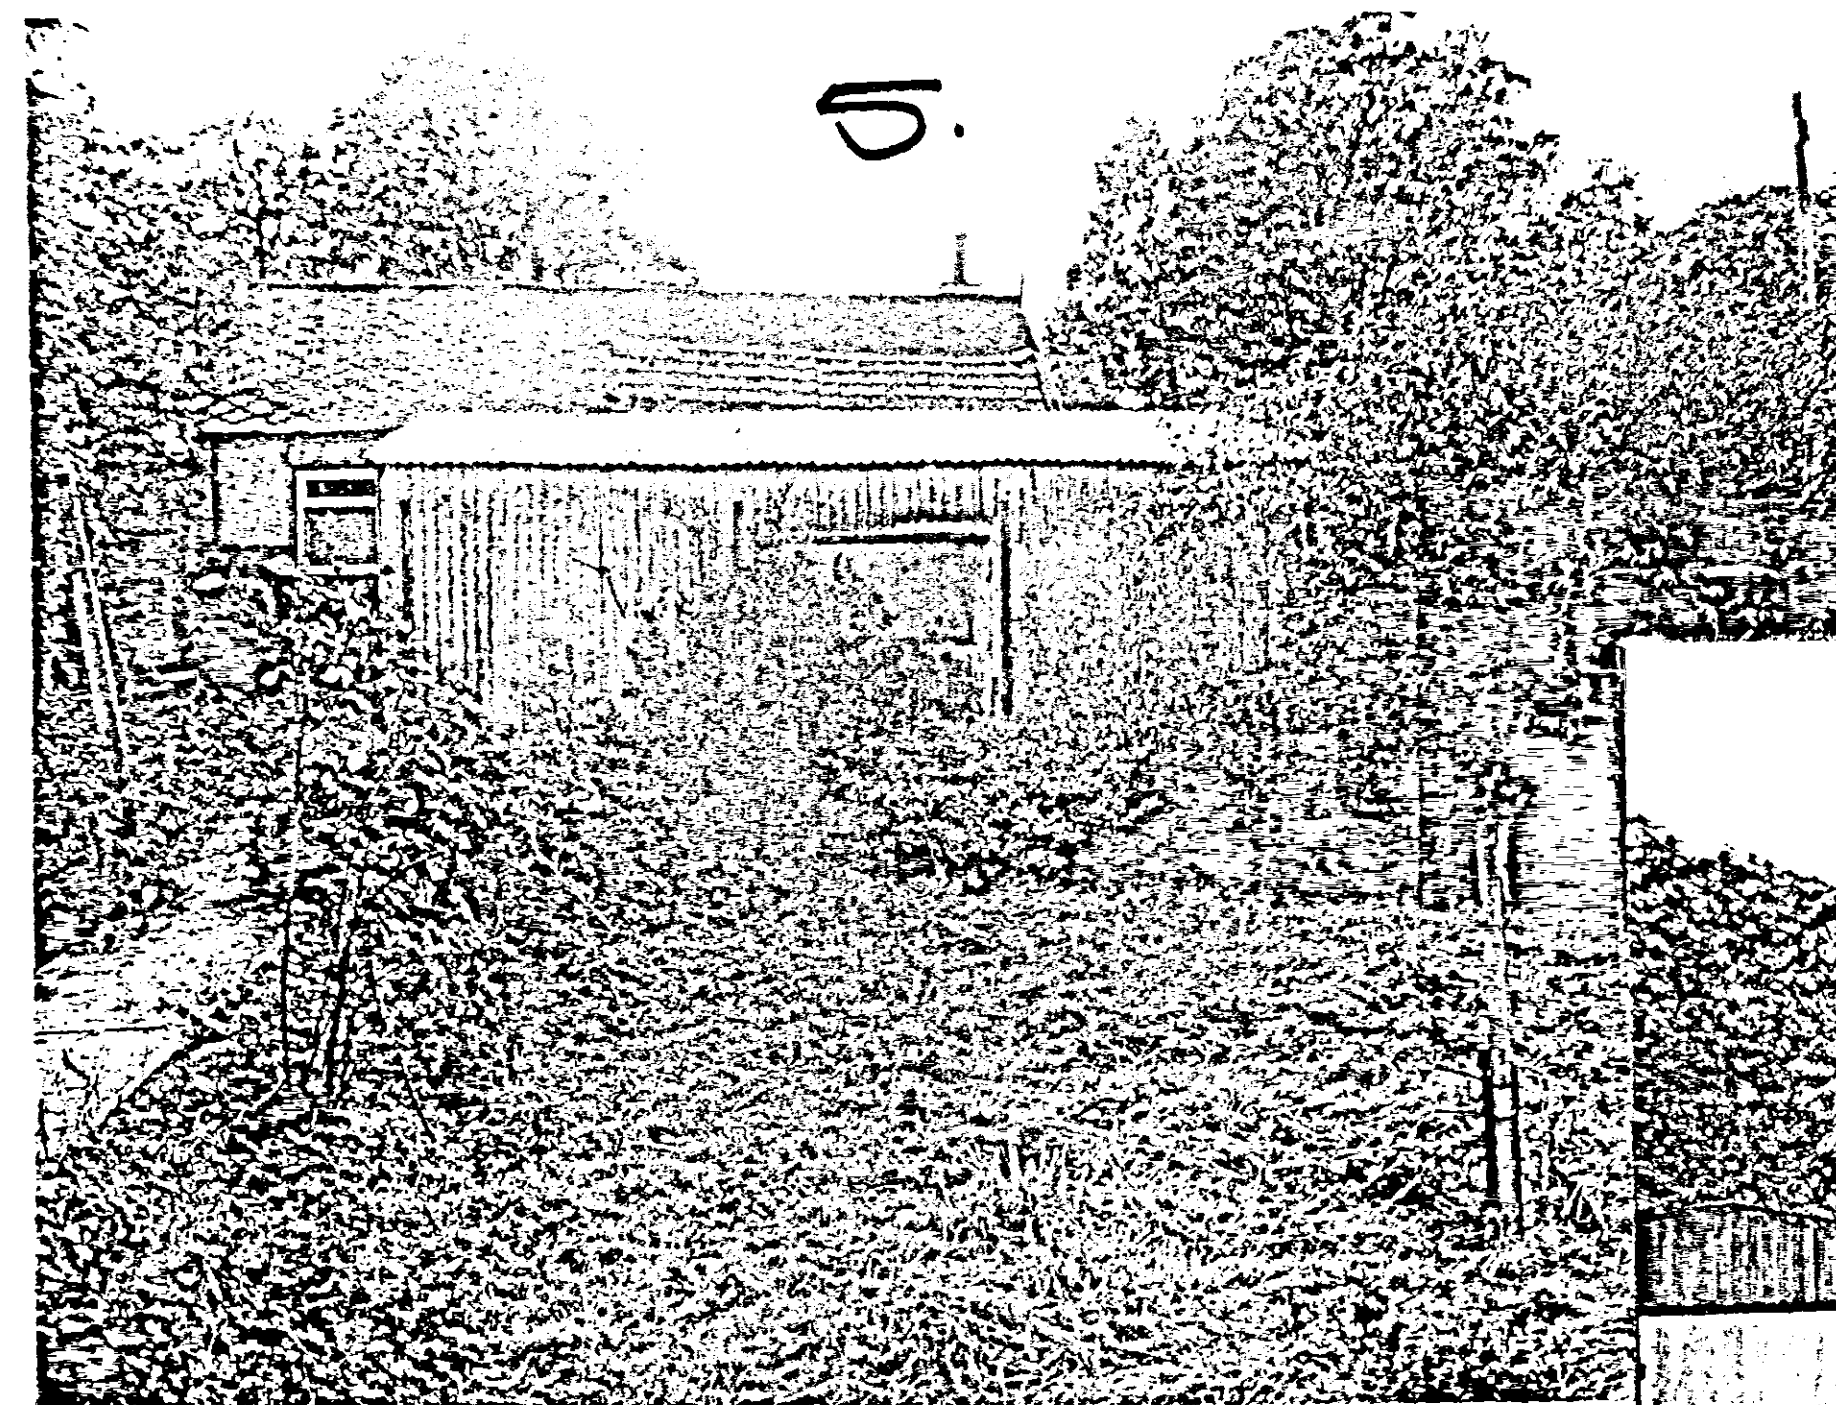
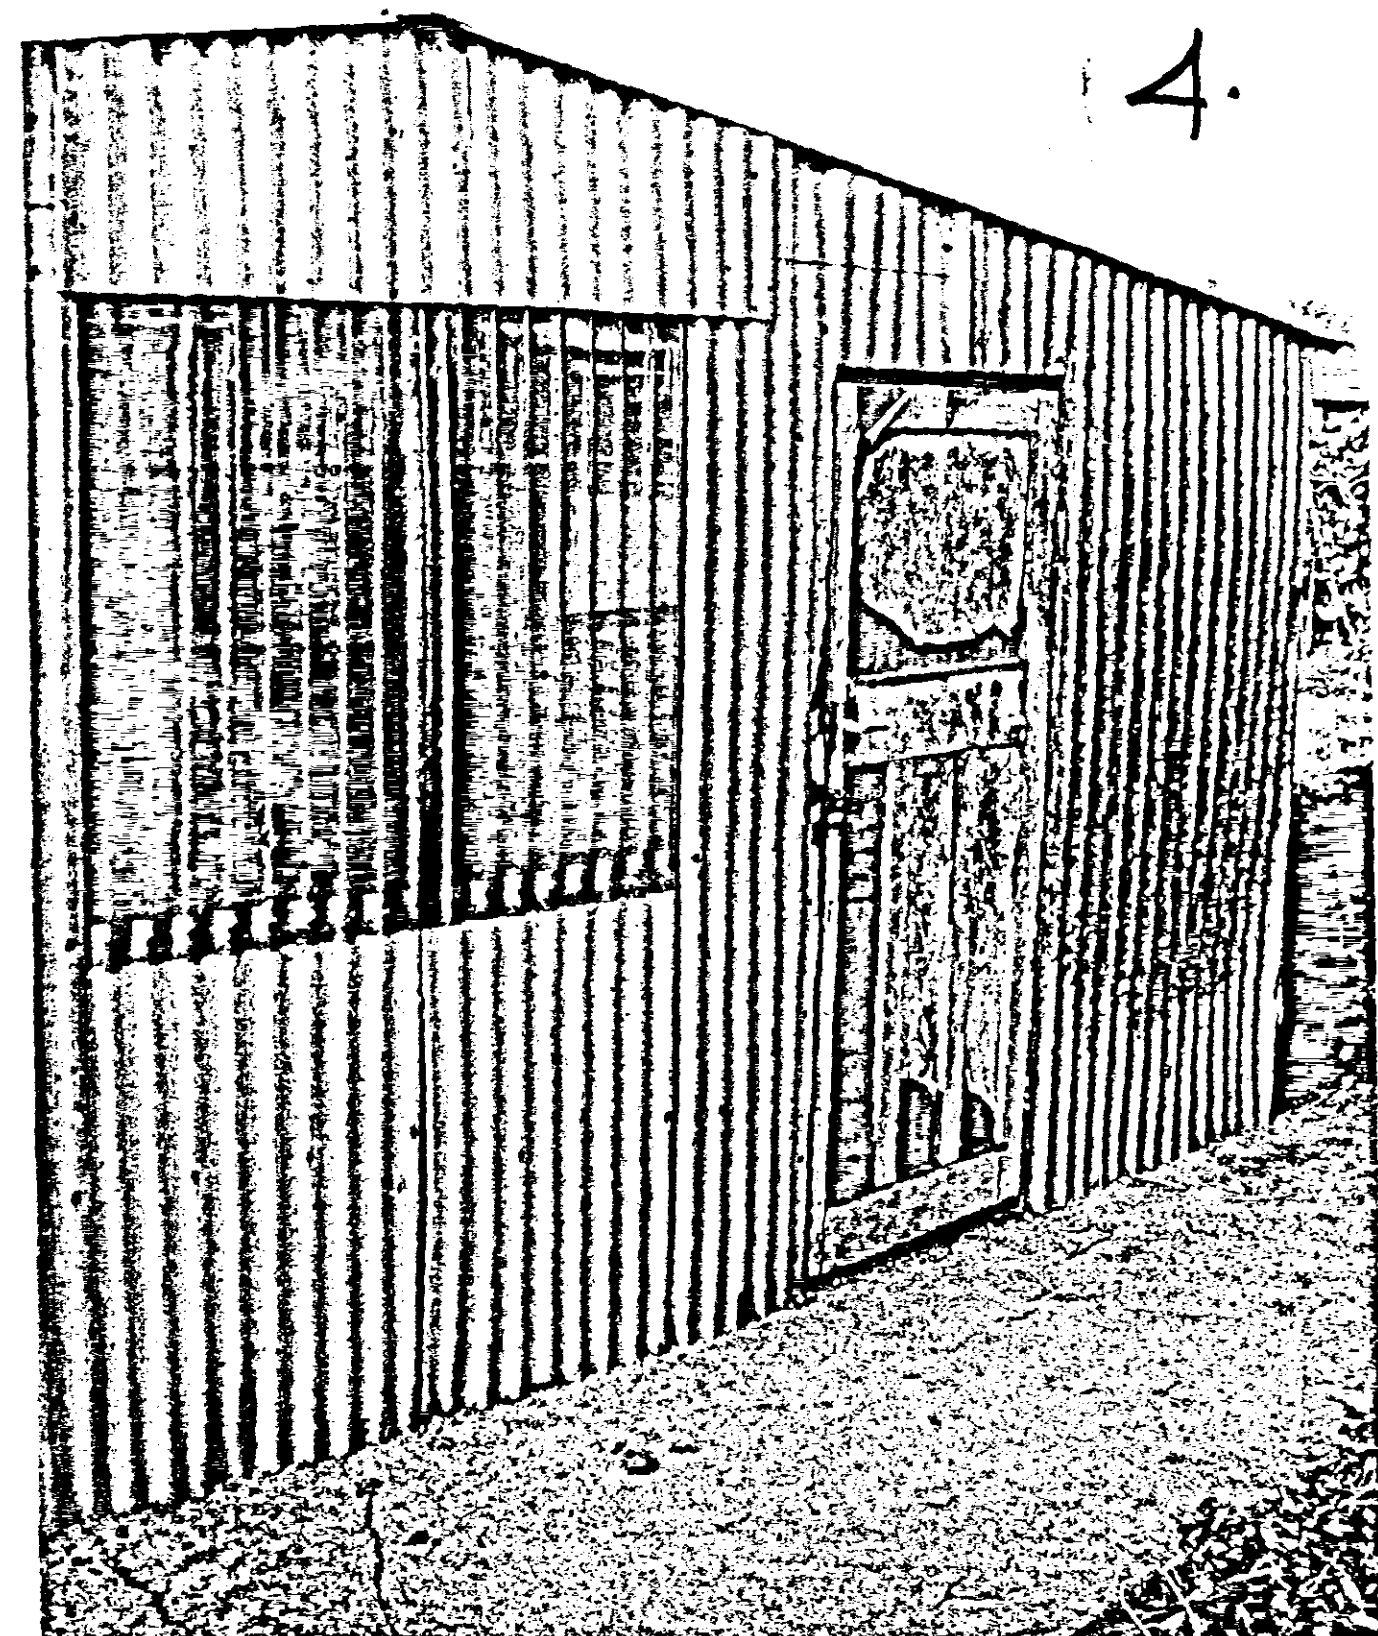
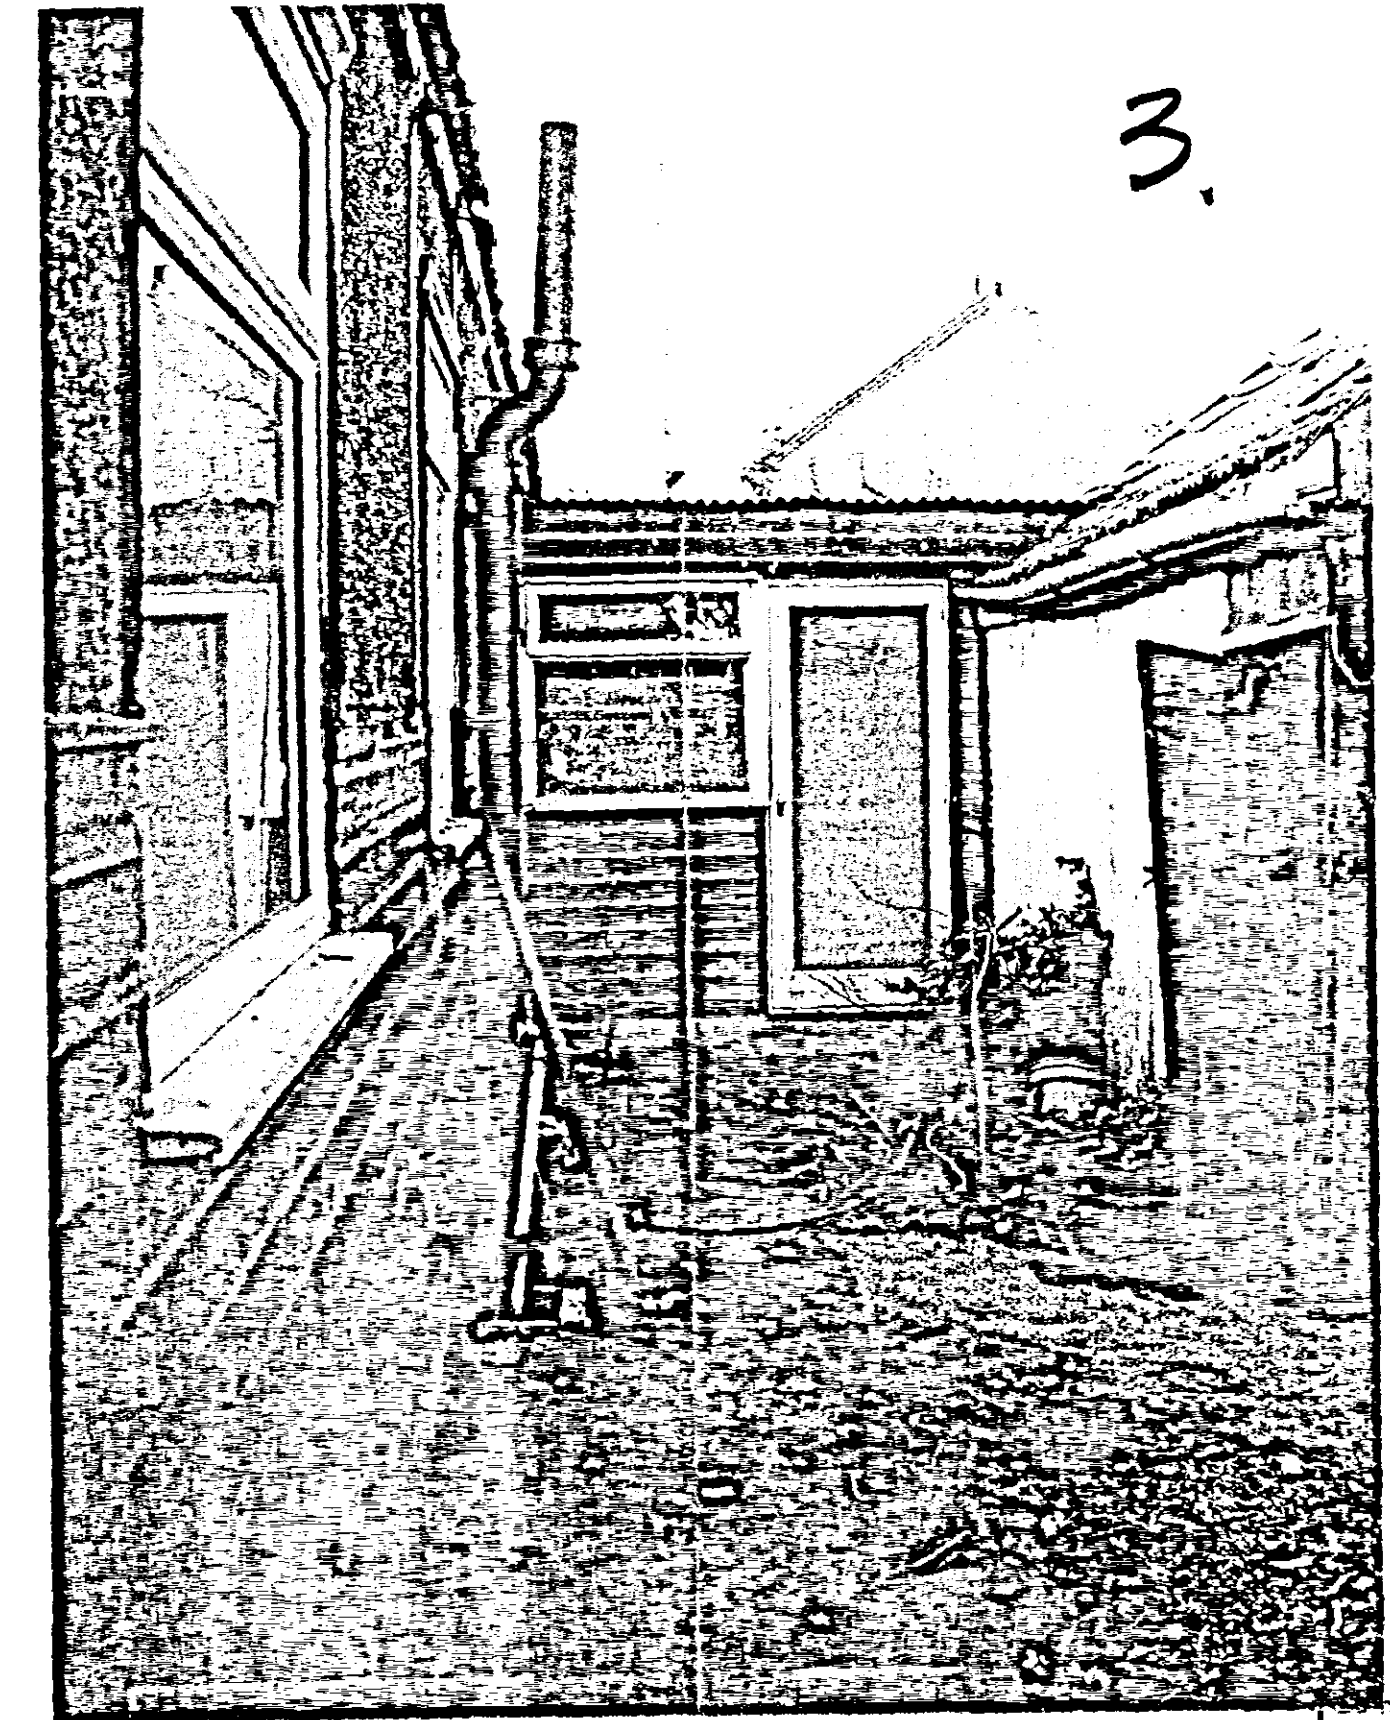


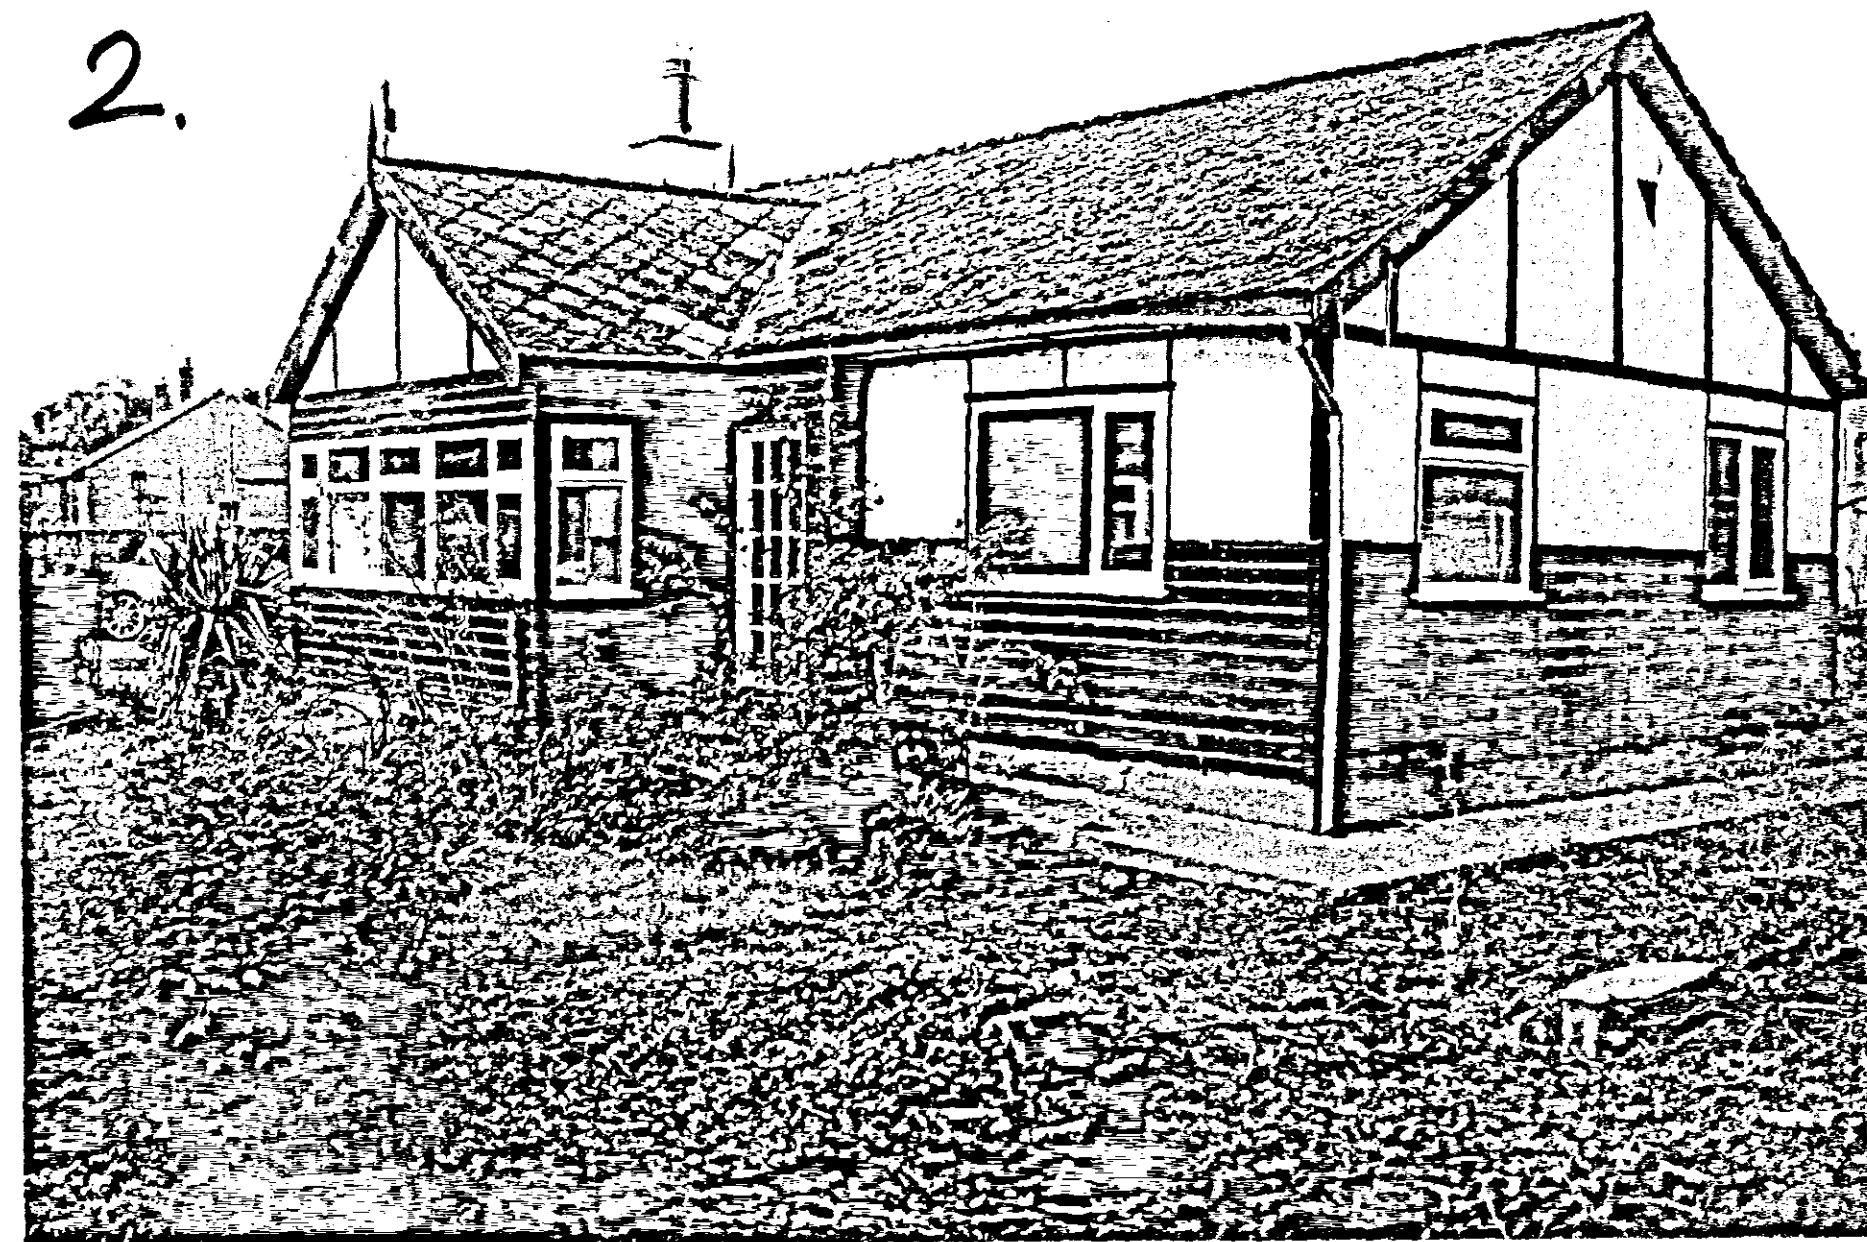

Not scale from this drawing.  
This drawing is copyright and may not be altered, traced, photographed, electronically copied or used for any purpose other than that for which it is issued, without the written permission from Barry Johnson Architect.  
The General Contractor is to check all dimensions on site and report any discrepancy to the Architect.

Planning  
18 OCT 2003  
Ref: 1373106

Revisions  
Client

Owl Homes of Lincolnshire.

Job Title  
PROPOSED REPLACEMENT  
DWELLING  
at Churchfleet Lane  
Gosberton, Spalding,  
Lincolnshire.

Drawing Title  
Views of  
Existing Dwelling and  
Related Outbuildings.

Scale  
NTS.

Date  
17.10.06

C.A.D.

Barry Johnson DipArch, RIBA  
Chartered Architect  
15 Main Ridge West, Barton  
Lincolnshire PE21 6QN  
Telephone 01205 367929  
Fax 01205 358031

Job No.  
1203

Drawing No.  
A 17 A