




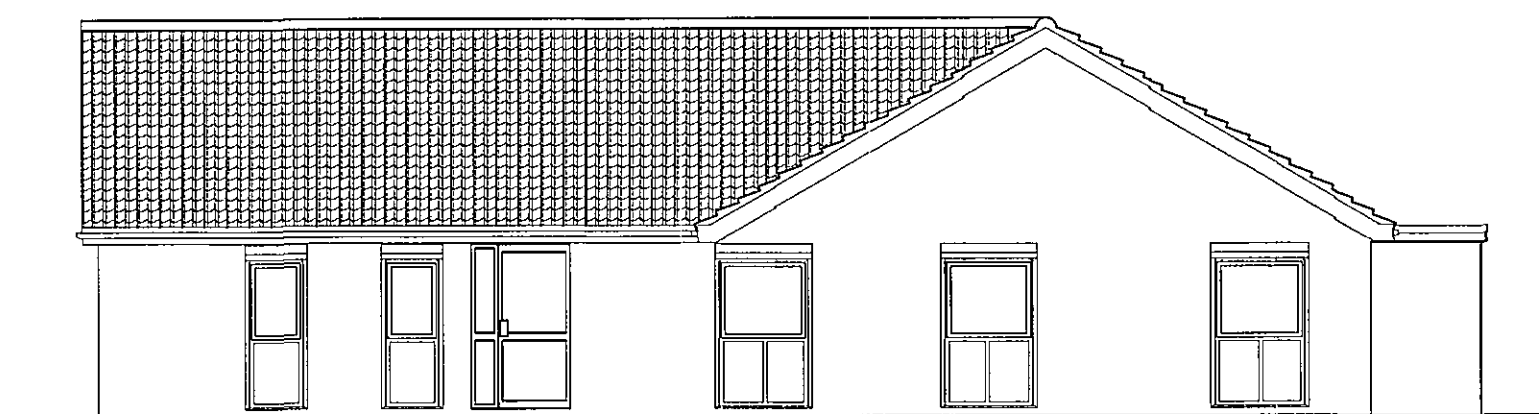


South East Elevation

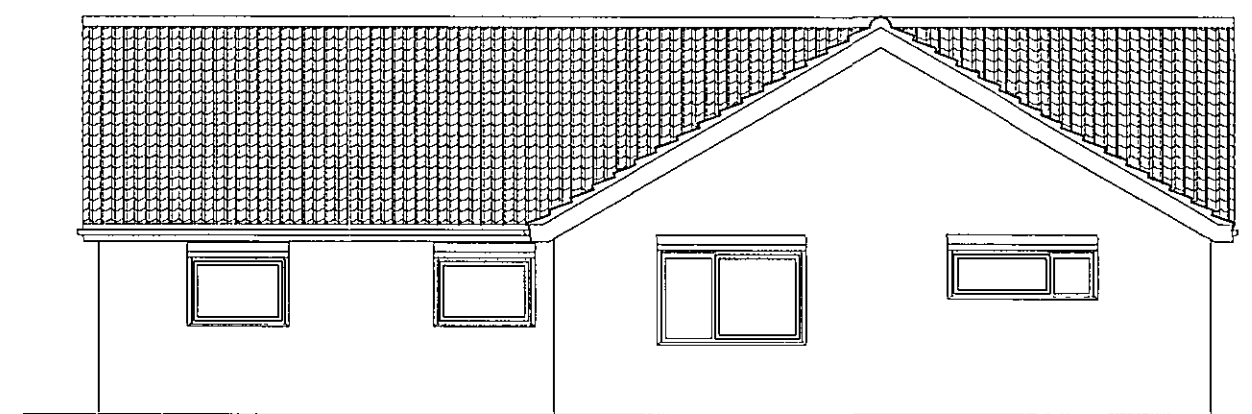

South West Elevation

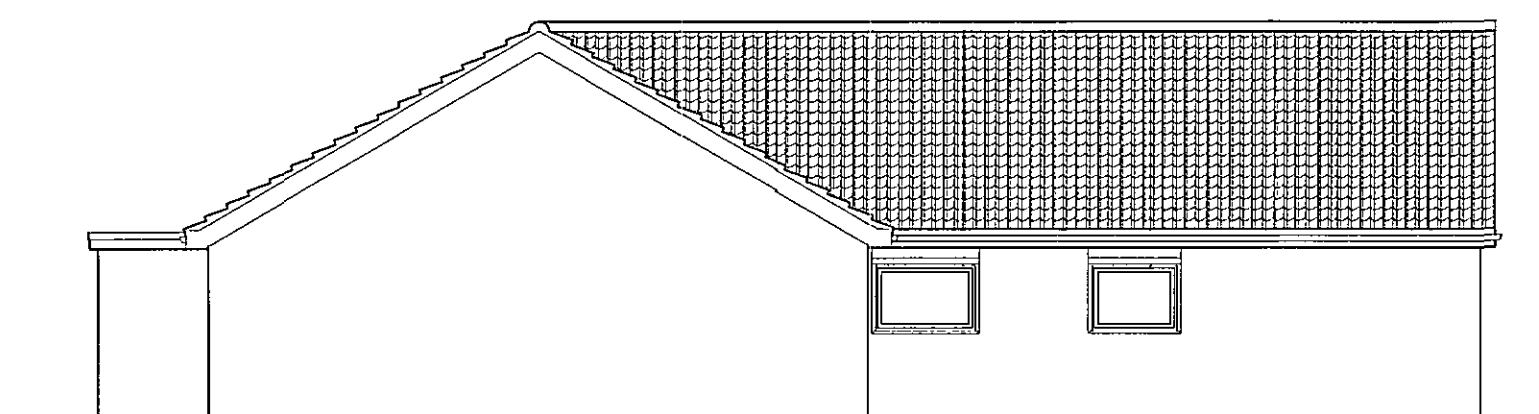


North West Elevation

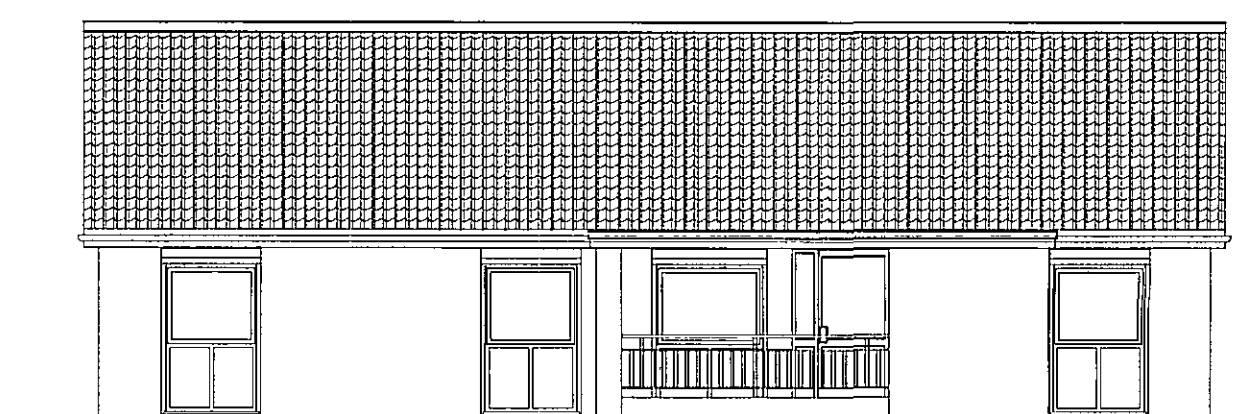


North East Elevation



Location Plan (1:1250)

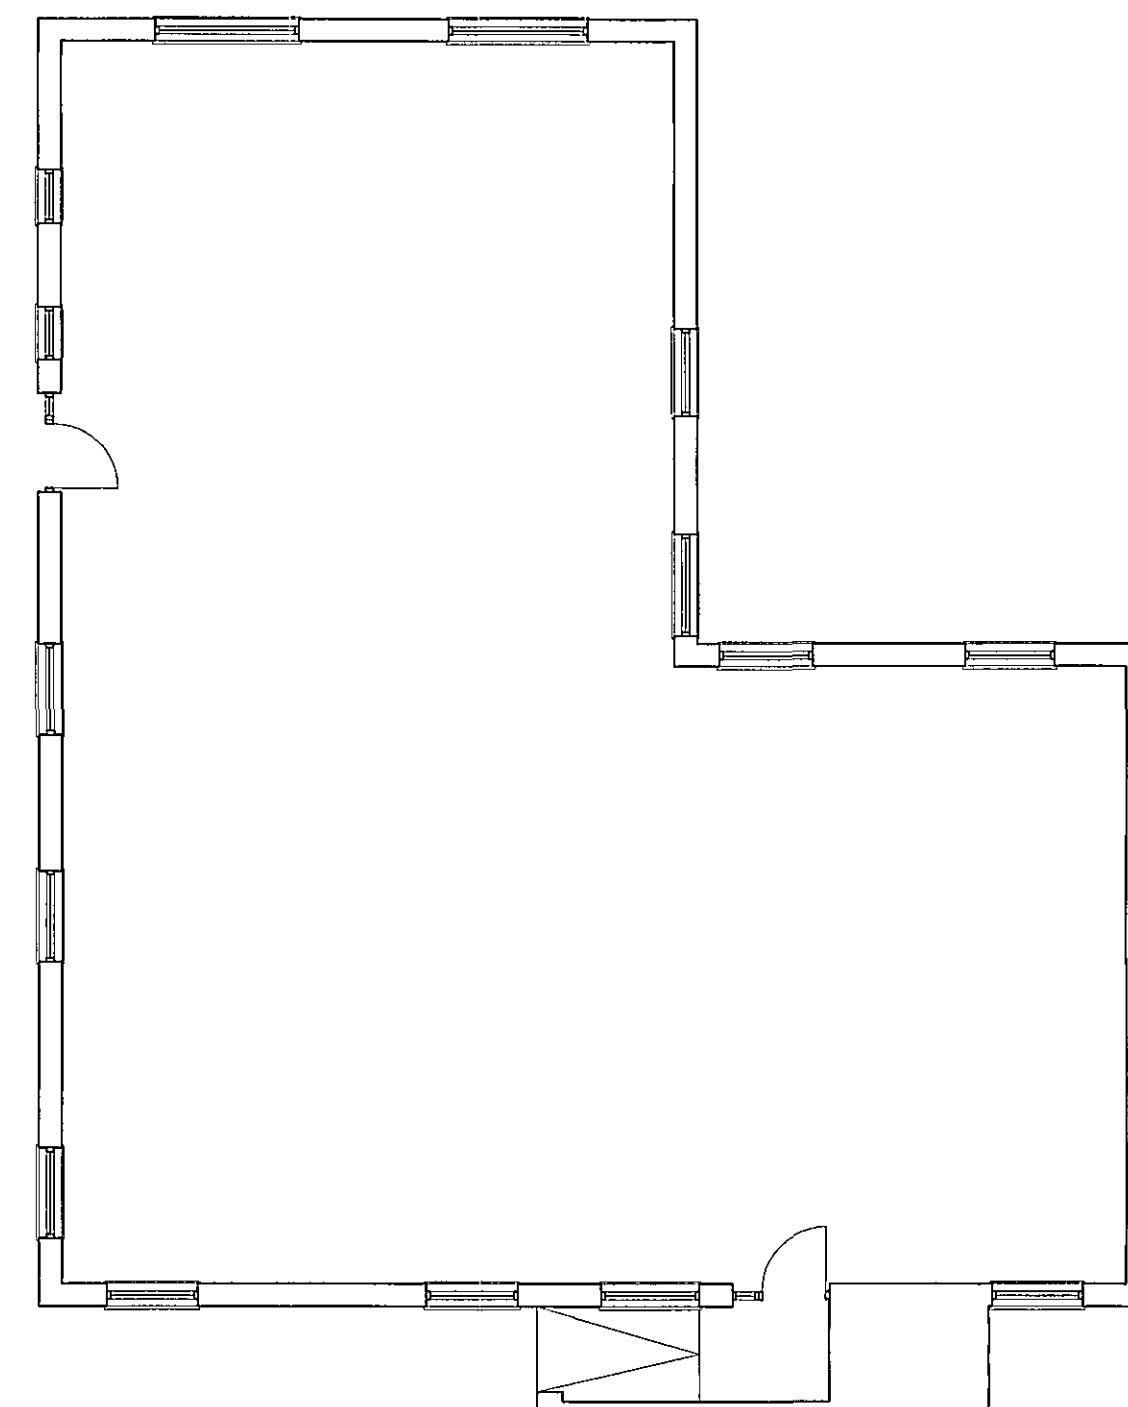

Ground Floor Plan

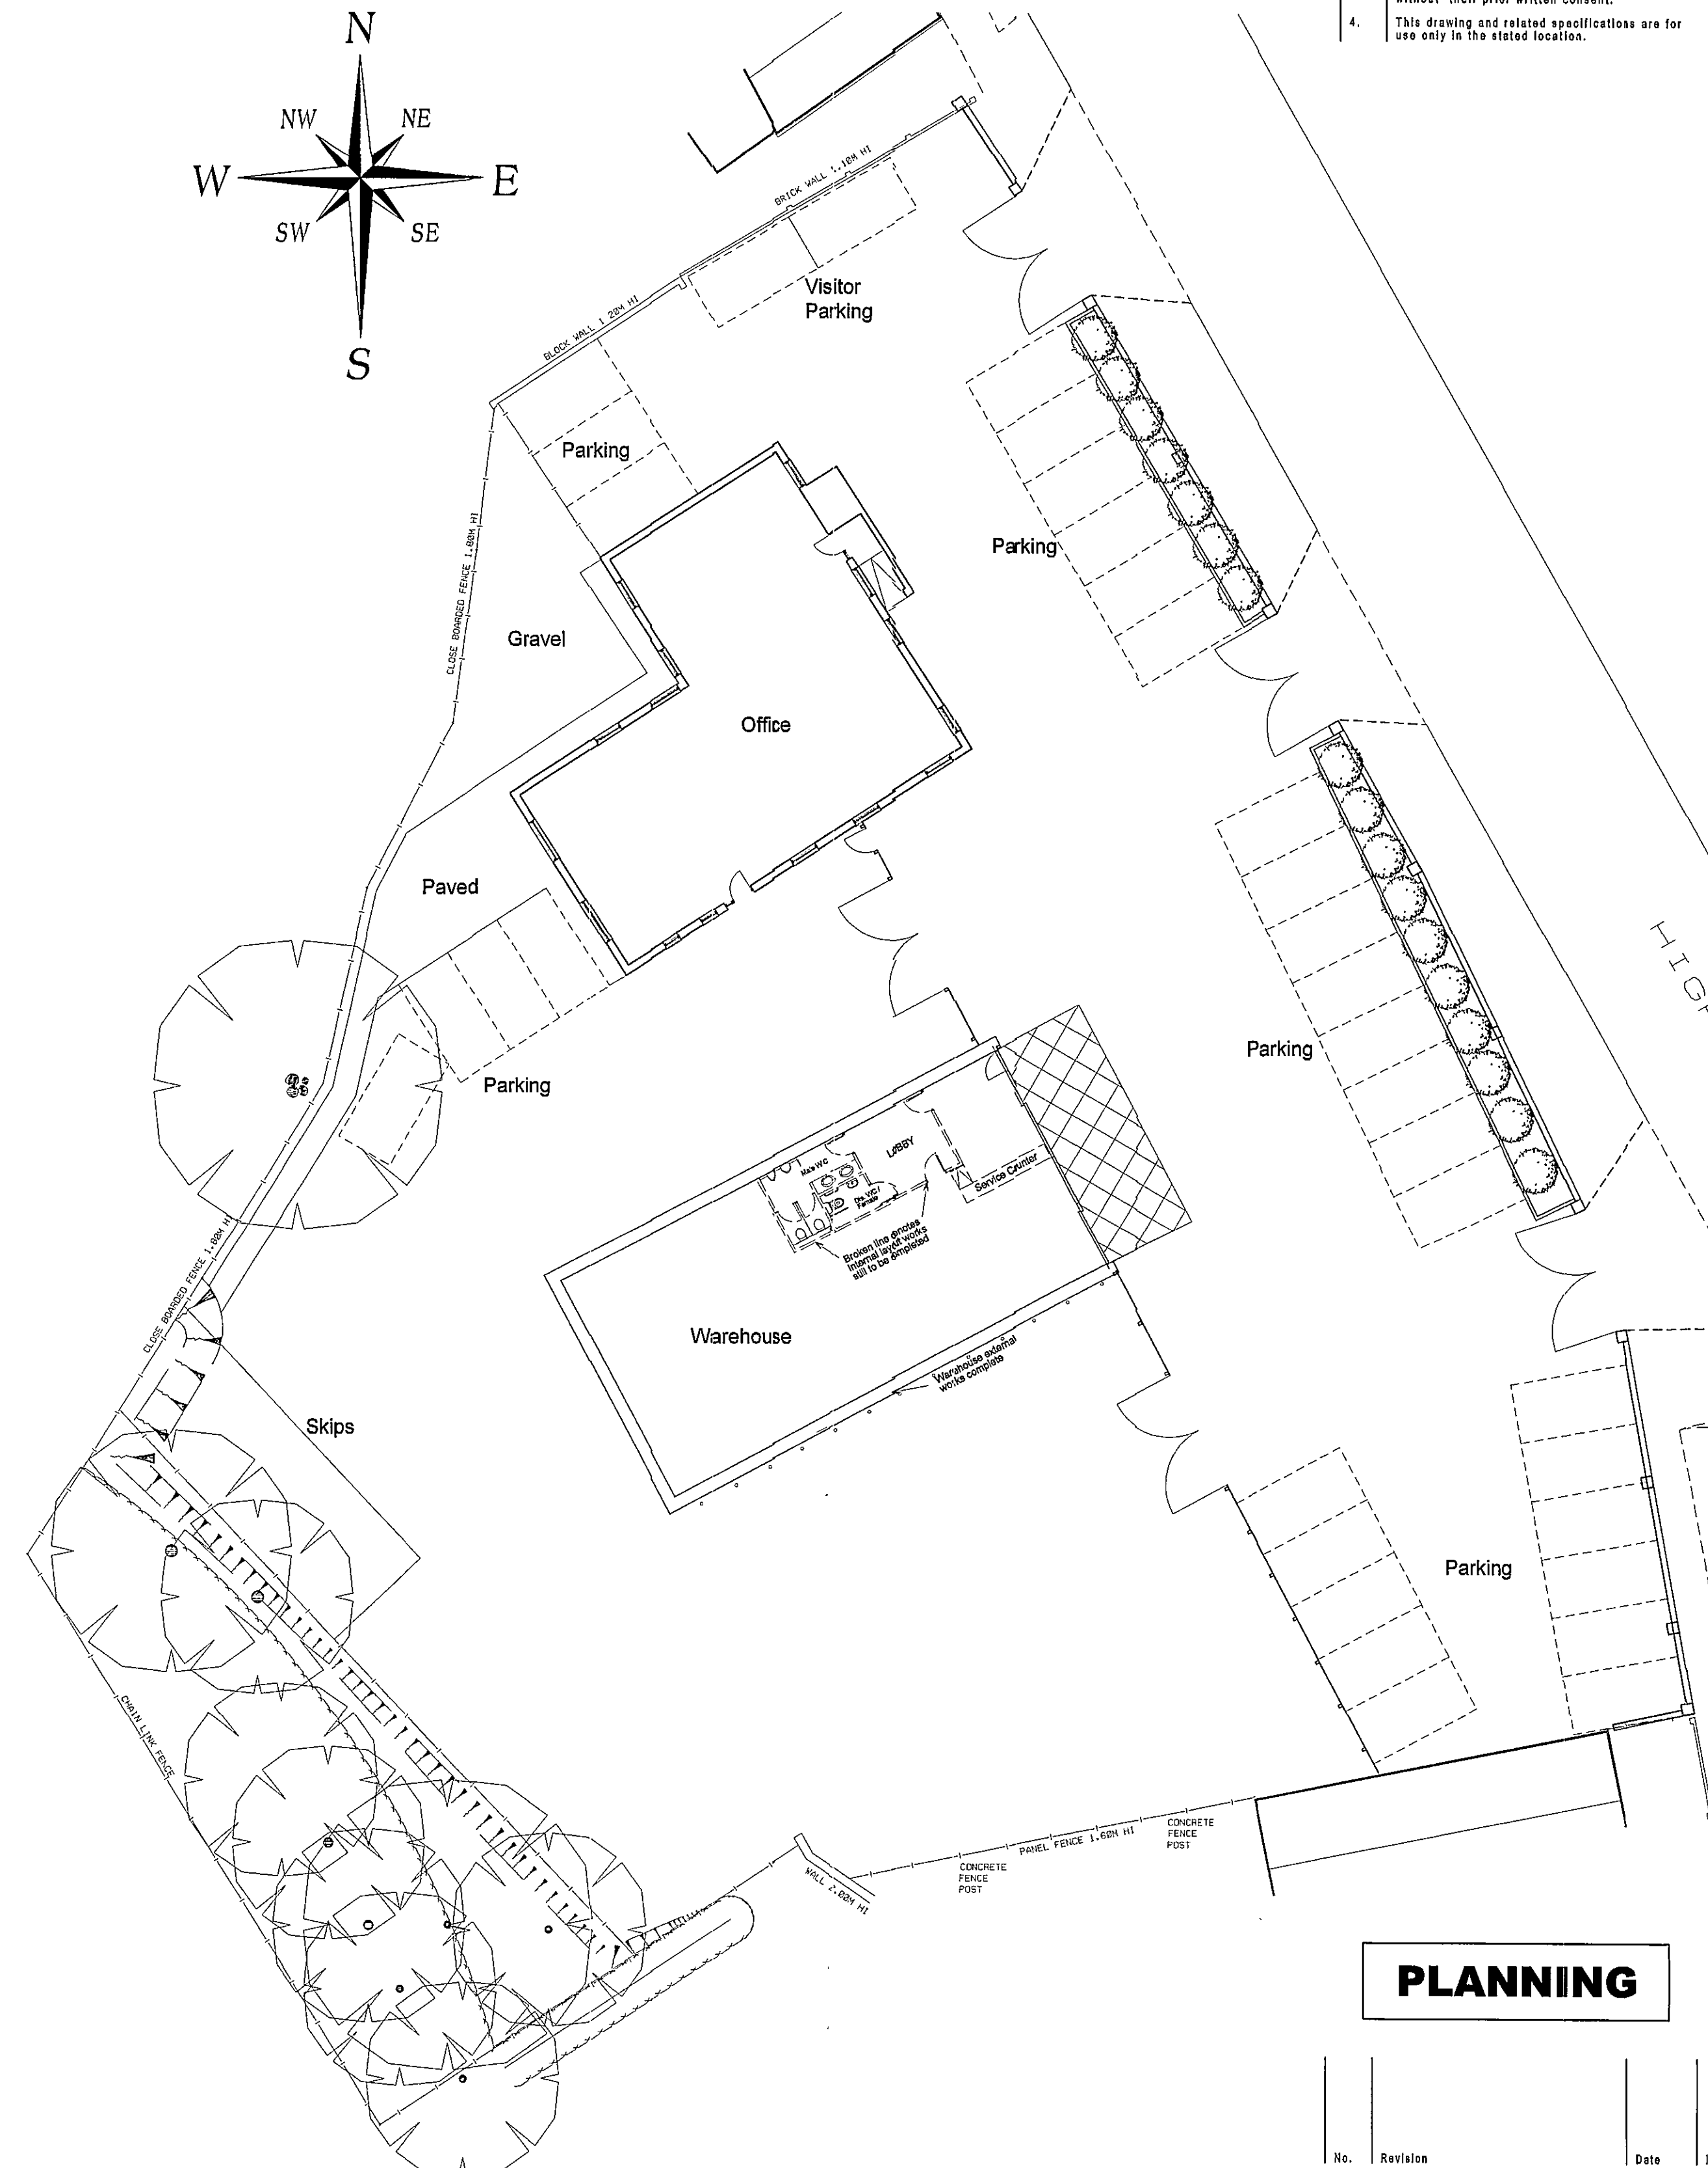

Site Plan (1:200)

- No. 1 Notes.
1. All dimensions to be verified on site by GENERAL CONTRACTOR and any discrepancies to be brought to the attention of the Architect prior to commencing work or setting out or preparing shop drawings.
 2. Drawings not to be scaled. Work to figured dimensions only.
 3. ©copyright SAUNDERS BOSTON LIMITED. All rights reserved. This drawing remains the property of SAUNDERS BOSTON LIMITED at all times and may not be reproduced or copied in whole or in part without their prior written consent.
 4. This drawing and related specifications are for use only in the stated location.

SHDC
Planning & Development
25 JUL 2008
Ref: 0836/08

PLANNING

No. Revision Date Initials

Chartered Architects
Office House
33 Parkside
Cambridge CB1 1JE
Tel: (01223) 387733
Fax: (01223) 331040
E-mail: office@saundersboston.co.uk

Saunders Boston

Client
PRINCEBUILD Ltd

Job
**82-84 High Street Gosberton
Extension to Offices**

Drawing
Plans and Elevations as Existing

Scales
1:100 @ A1 or as shown

Number
976_01

Date
July 2007

Drawn
KJG

Revision