




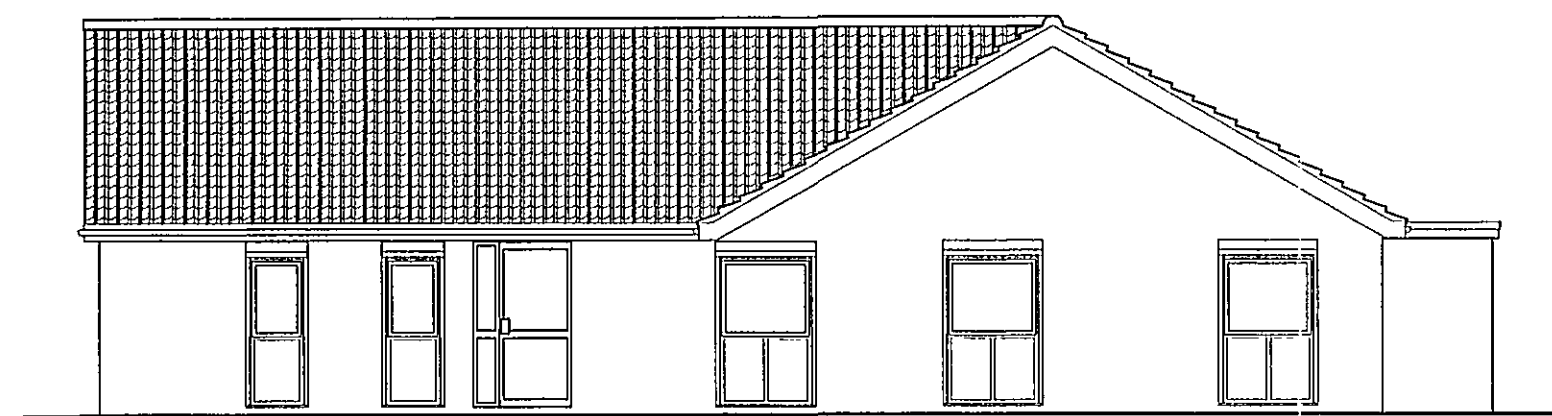


South East Elevation

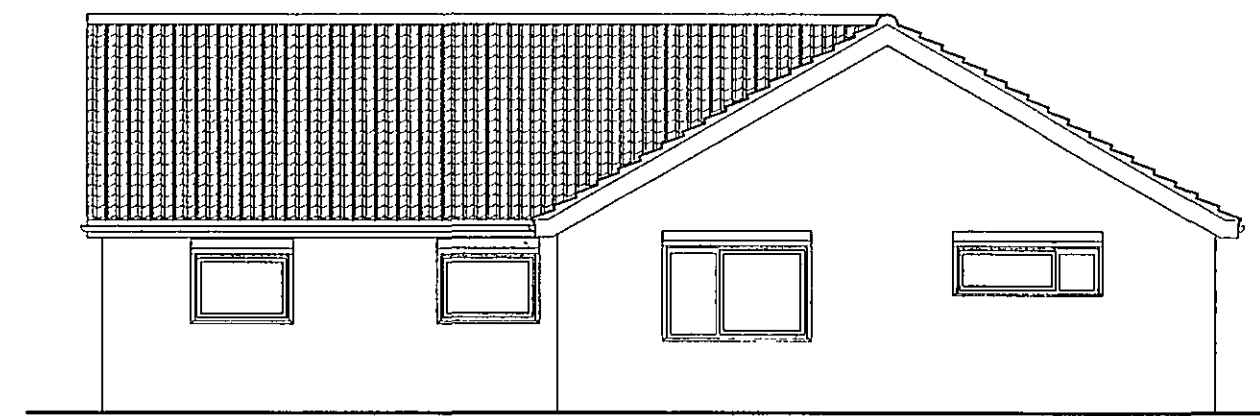



South West Elevation

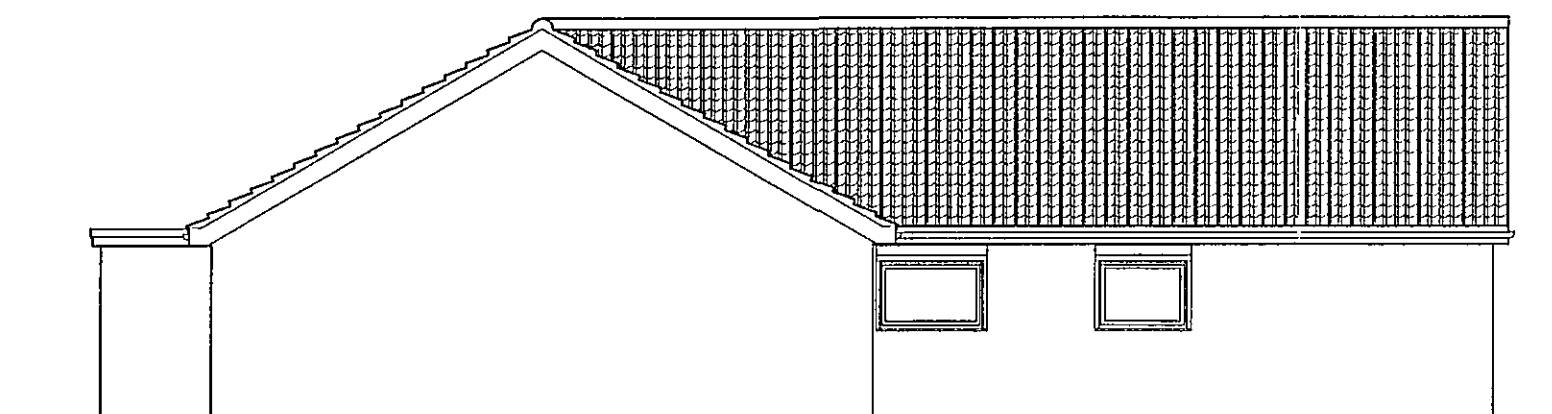

North West Elevation

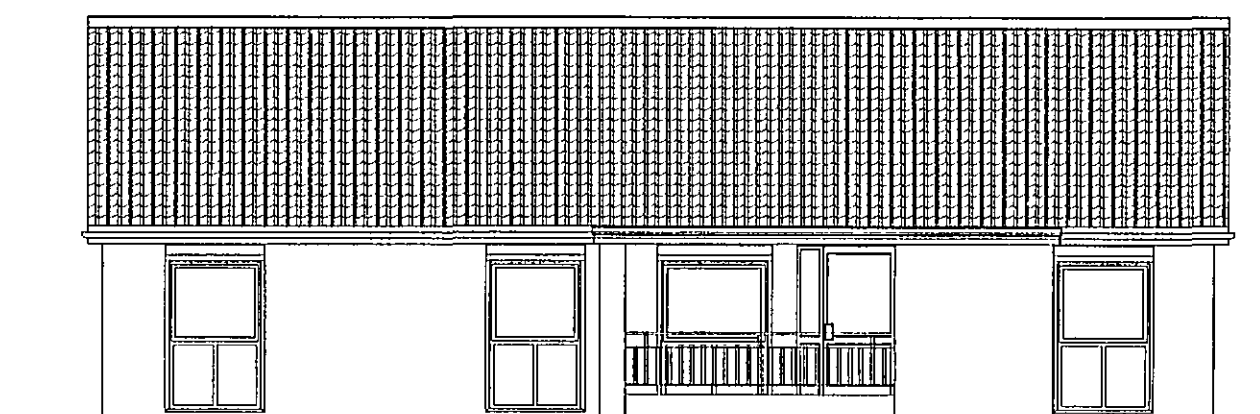


North East Elevation

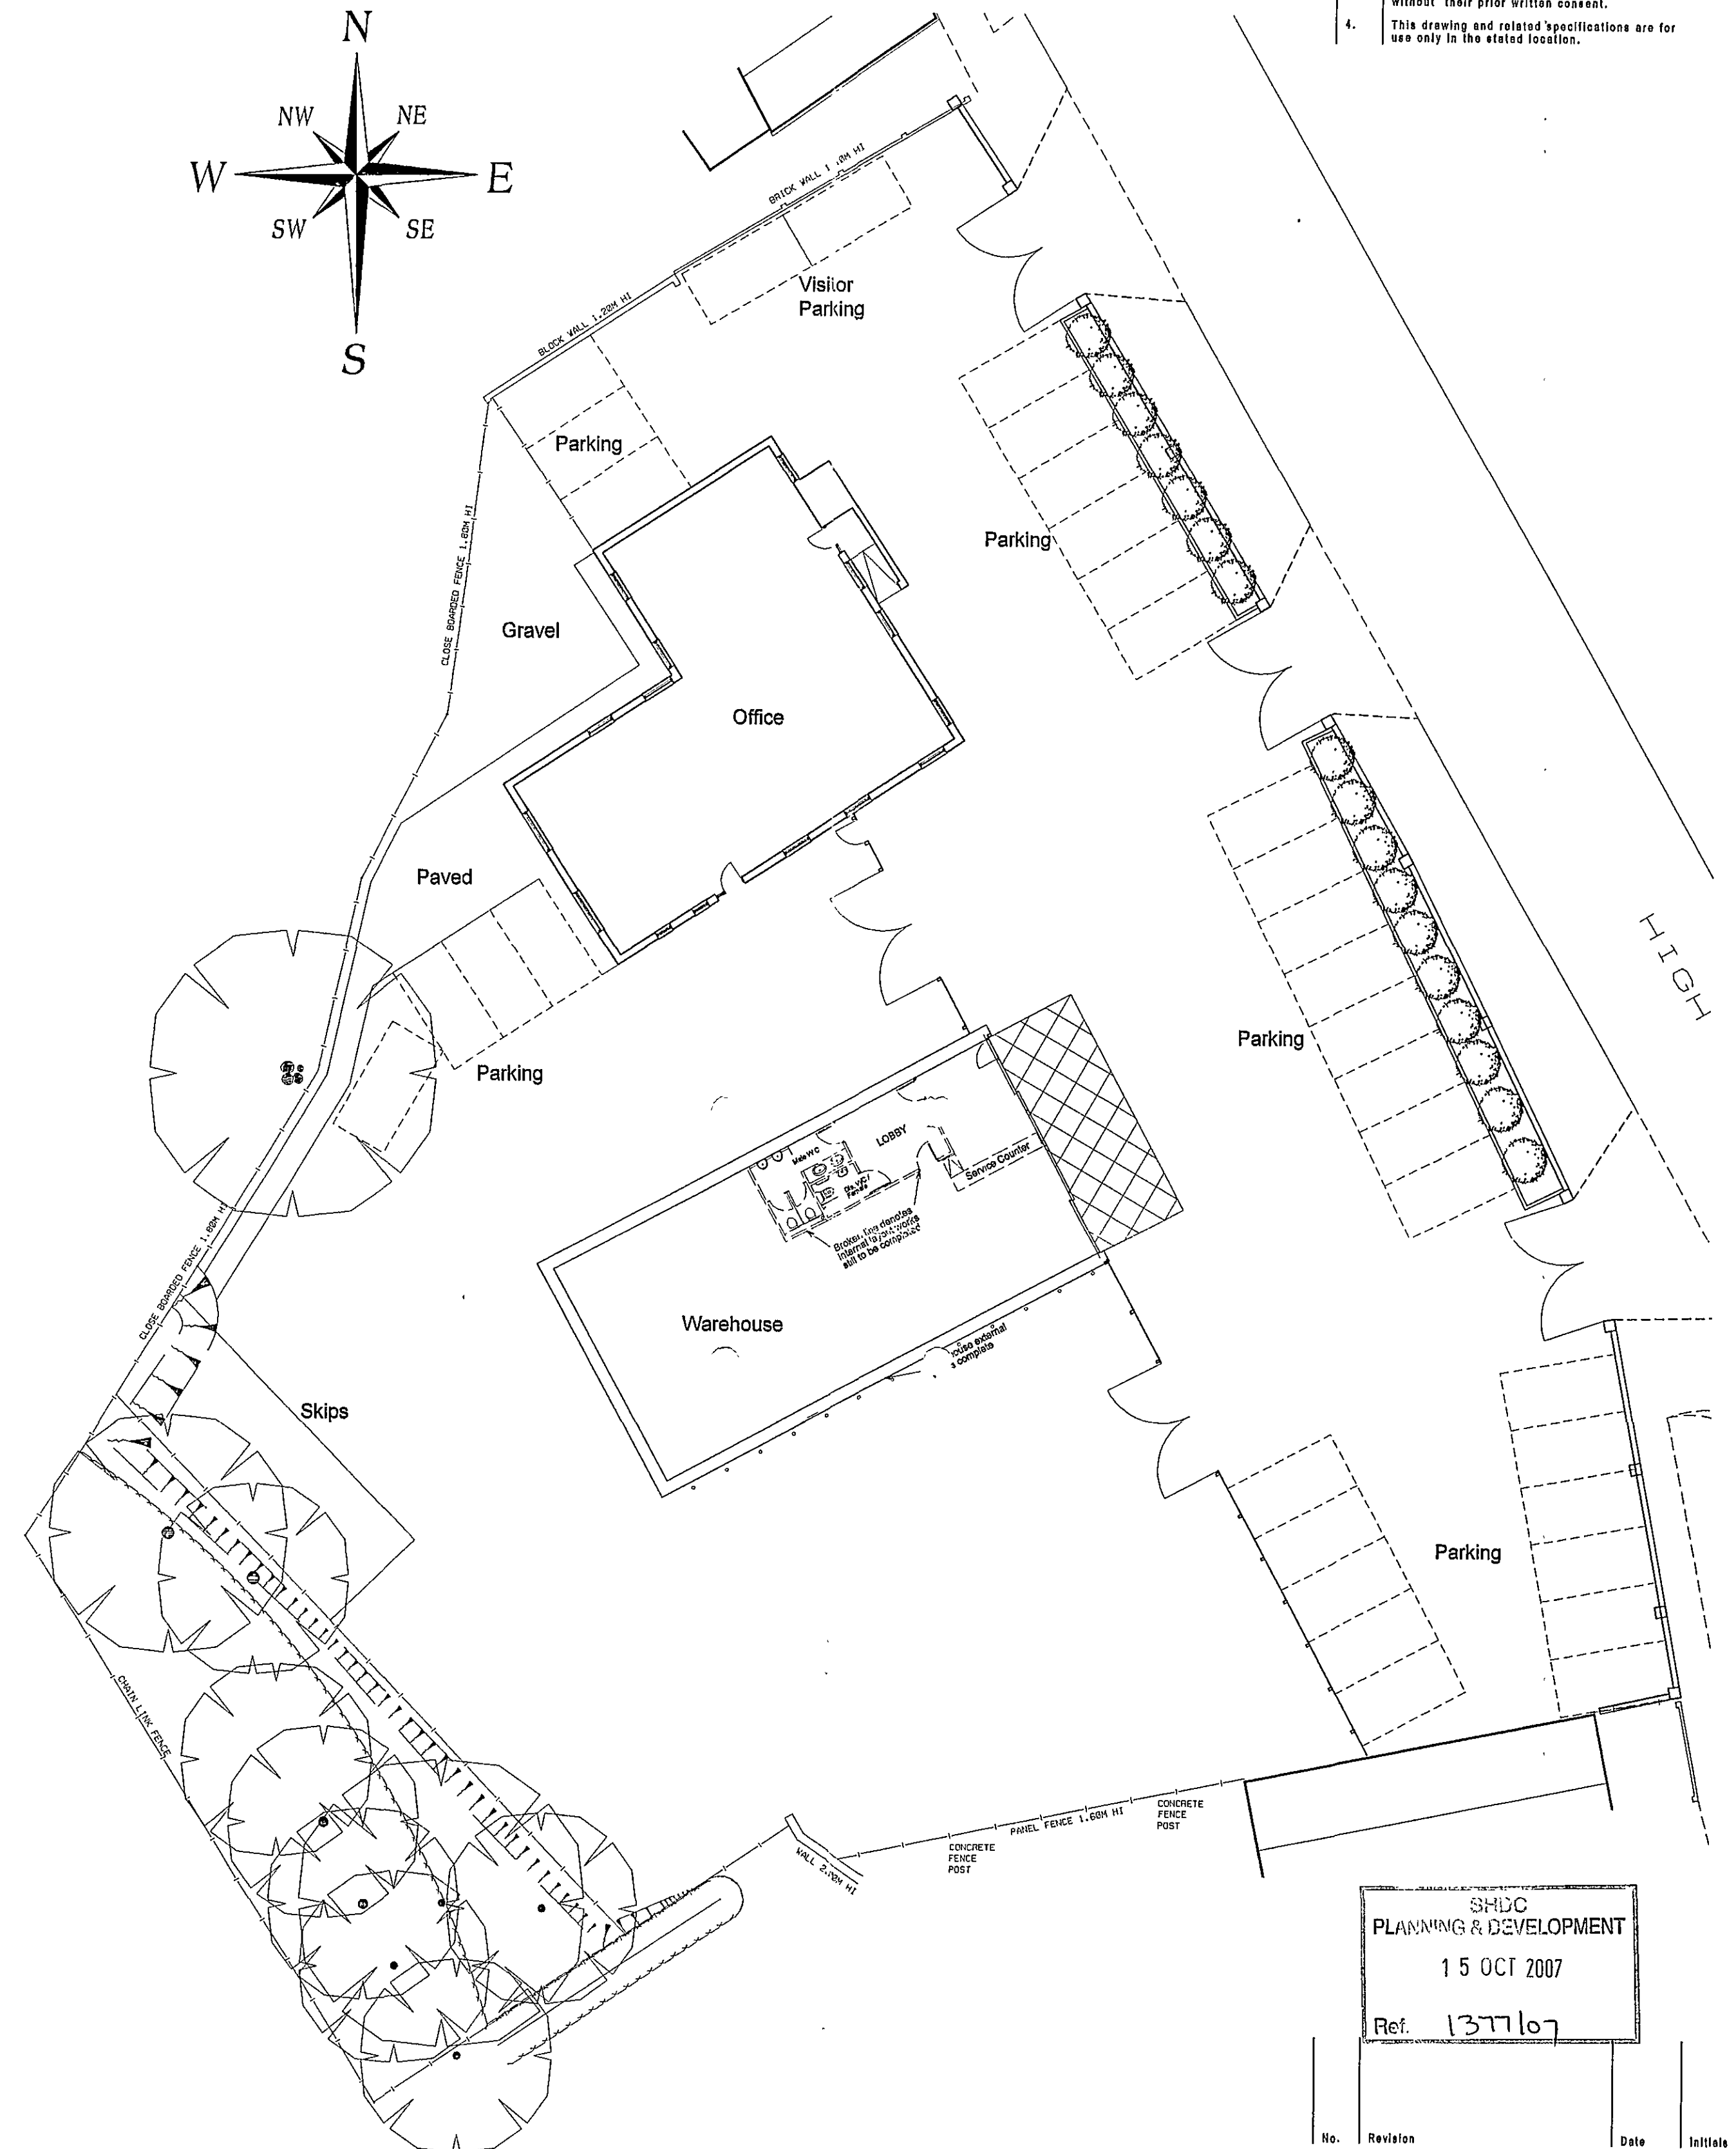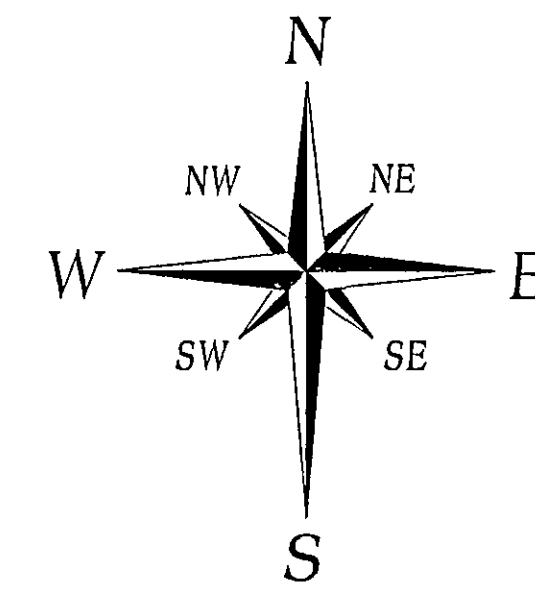

Site Plan (1:200)



Location Plan (1:1250)

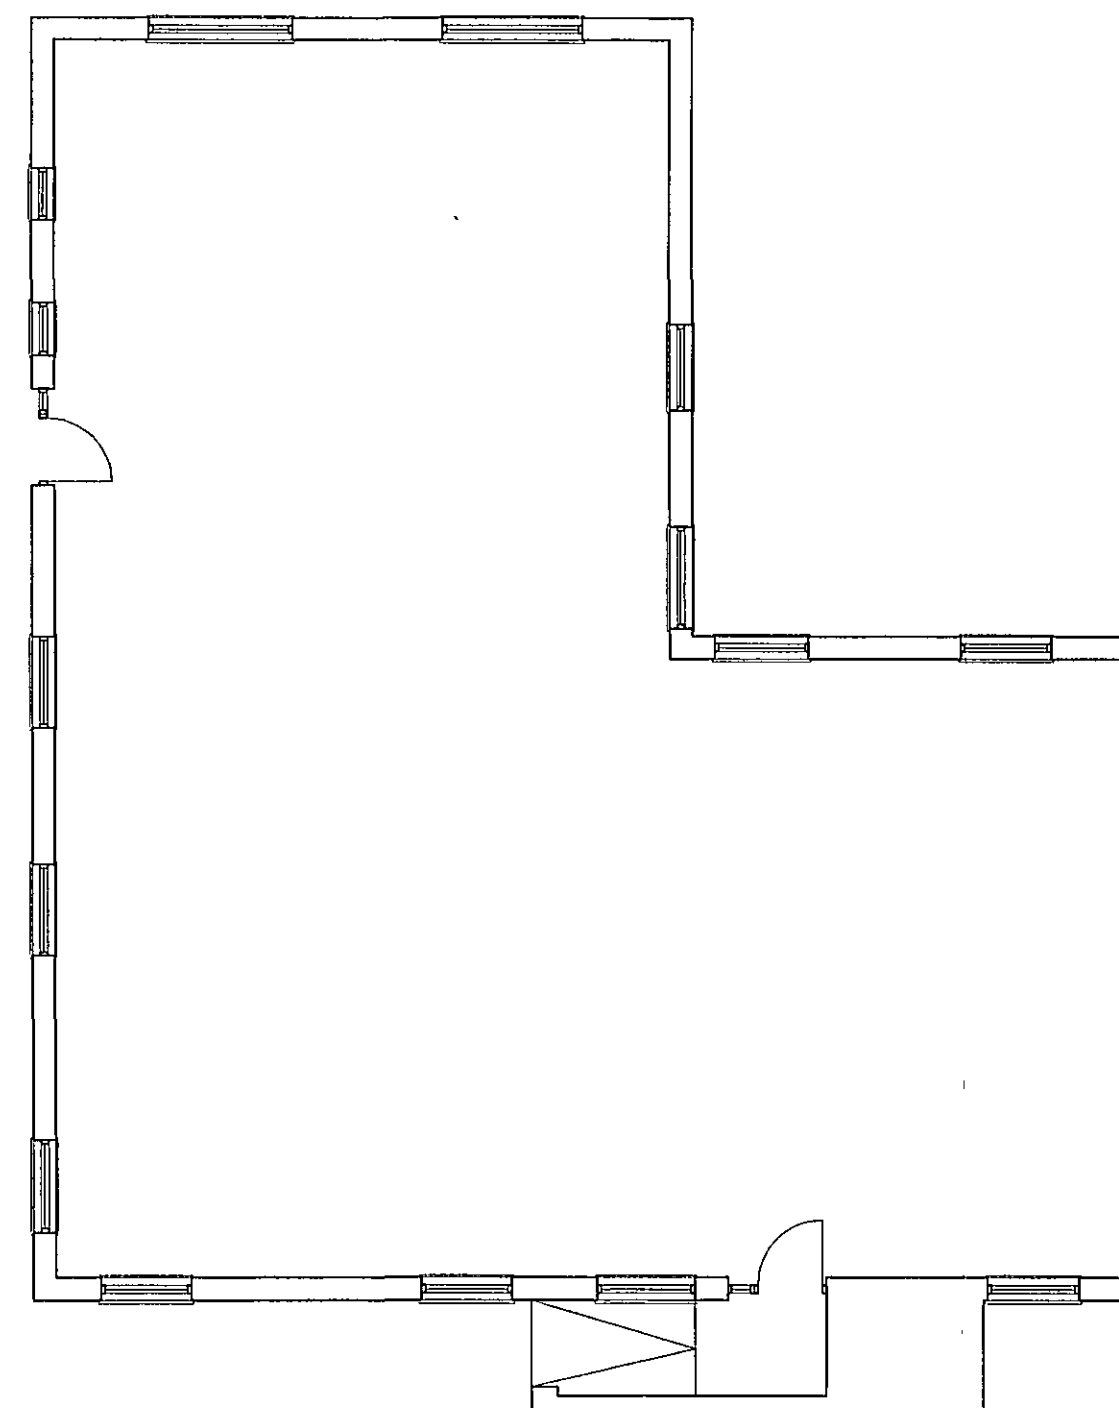

Ground Floor Plan

- No. Notes.
1. All dimensions to be verified on site by GENERAL CONTRACTOR and any discrepancies to be brought to the attention of the Architect prior to commencing work or setting out or preparing shop drawings.
 2. Drawings not to be scaled. Work to figured dimensions only.
 3. Copyright SAUNDERS BOSTON LIMITED. All rights reserved. This drawing remains the property of SAUNDERS BOSTON LIMITED at all times and may not be reproduced or copied in whole or in part without their prior written consent.
 4. This drawing and related specifications are for use only in the stated location.

SHDC
PLANNING & DEVELOPMENT
15 OCT 2007
Ref: 1377107

No. Revision Date Initials

 Chartered Architects Office House 33 Parkside Cambridge CB1 1JE Tel: (01223) 357733 Fax: (01223) 351940 E-mail: office@saundersboston.co.uk	
Saunders Boston	
Client PRINCEBUILD Ltd	
Job 82-84 High Street Gosberton Extension to Offices	
Drawing Plans and Elevations as Existing	
Scales 1:100 @ A1 or as shown	Date July 2007
Number 976_01	Drawn KJG
	Revision