




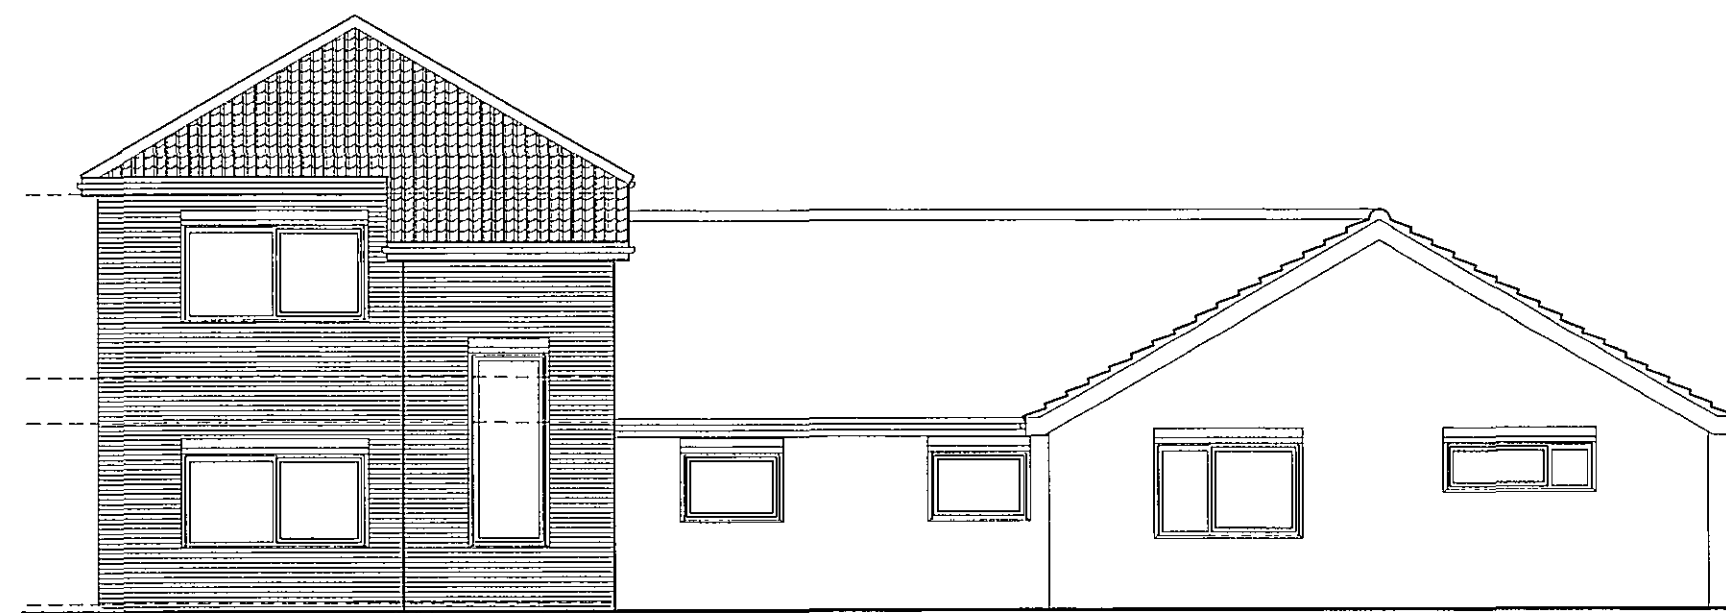


South West Elevation

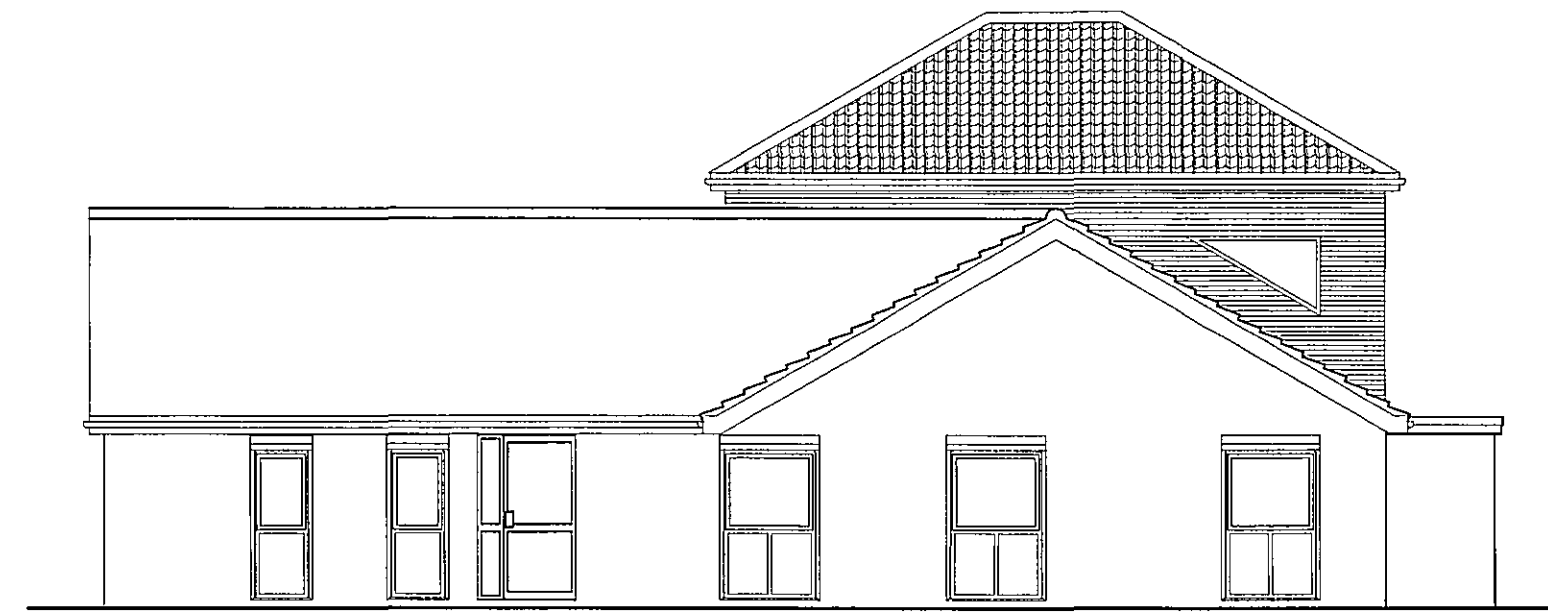

South East Elevation

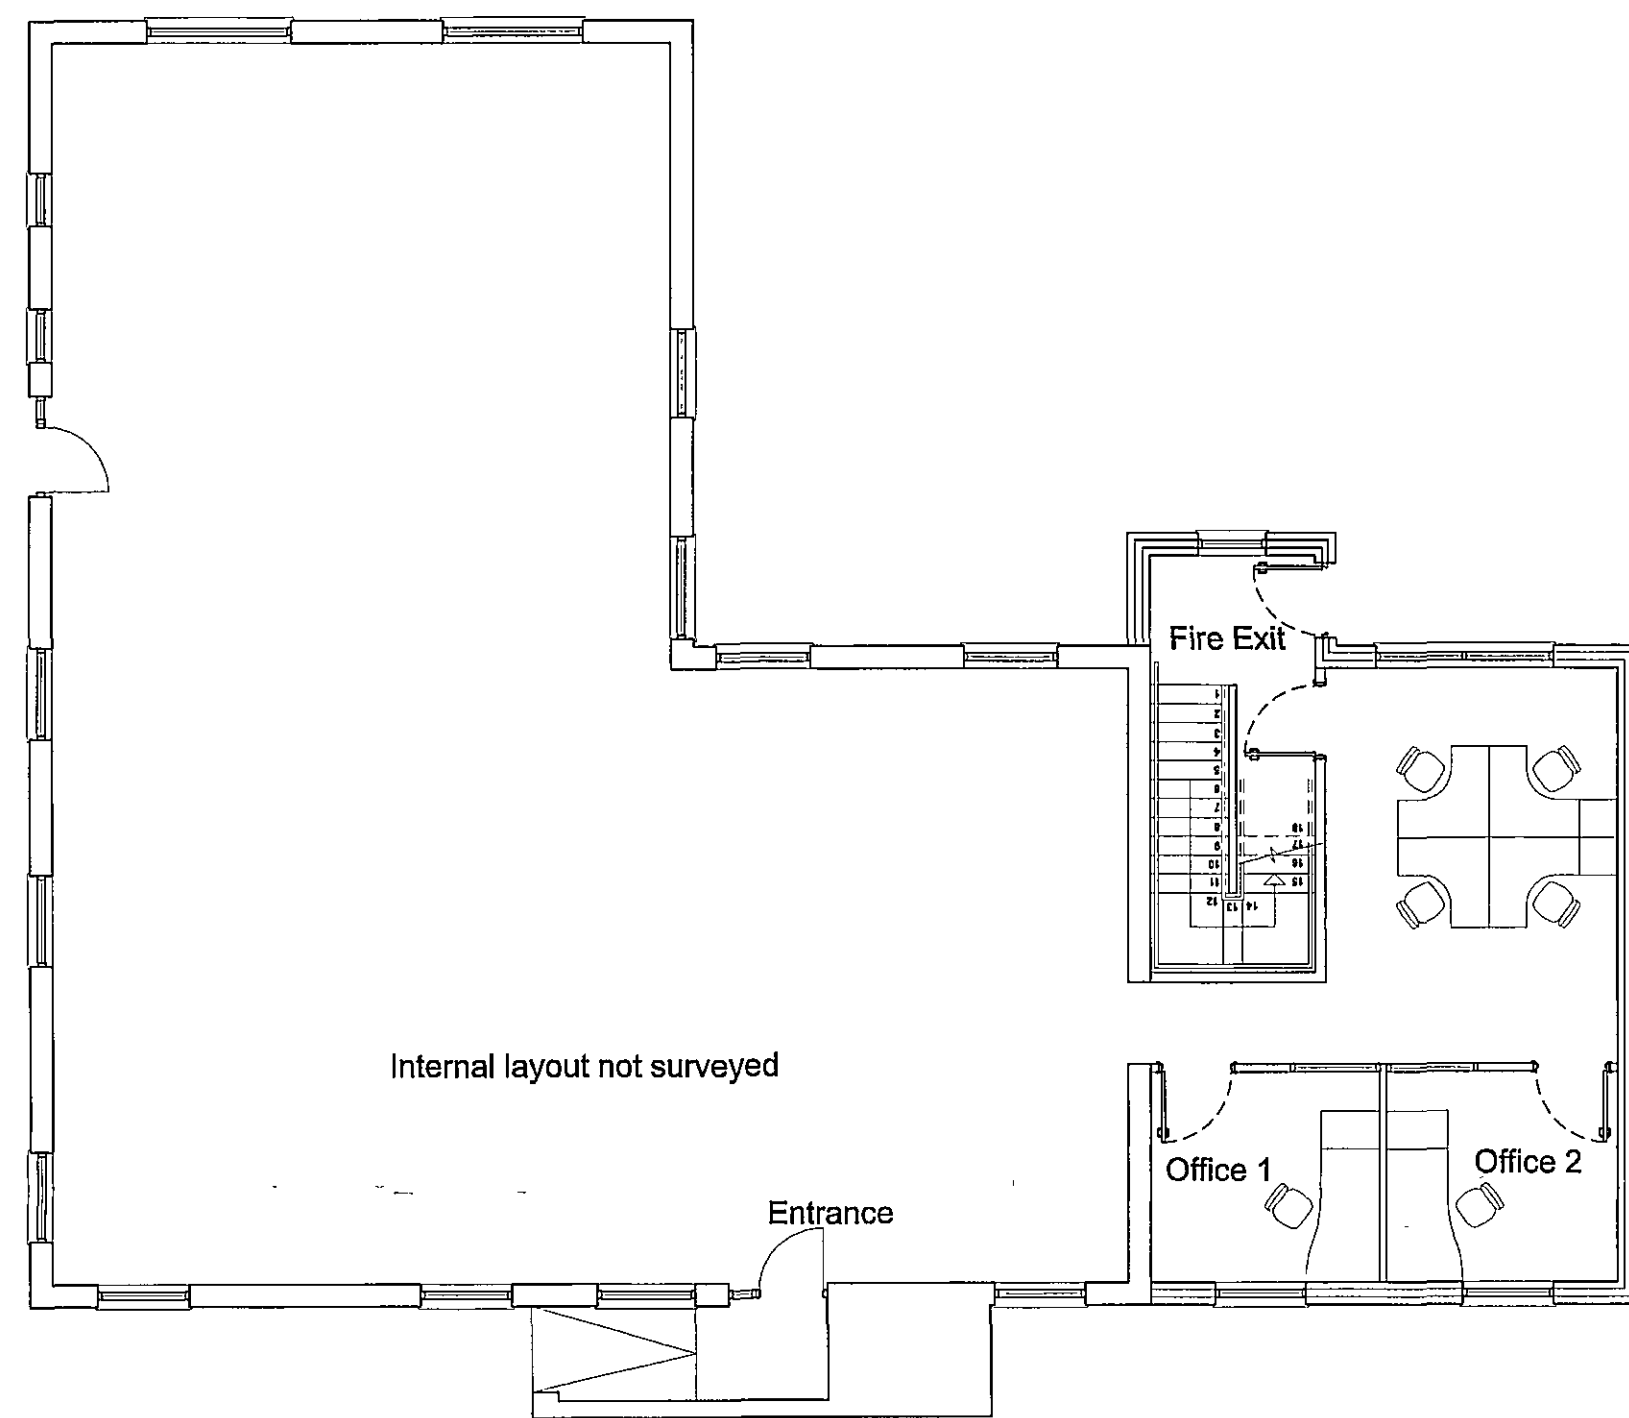


Ground Floor Plan

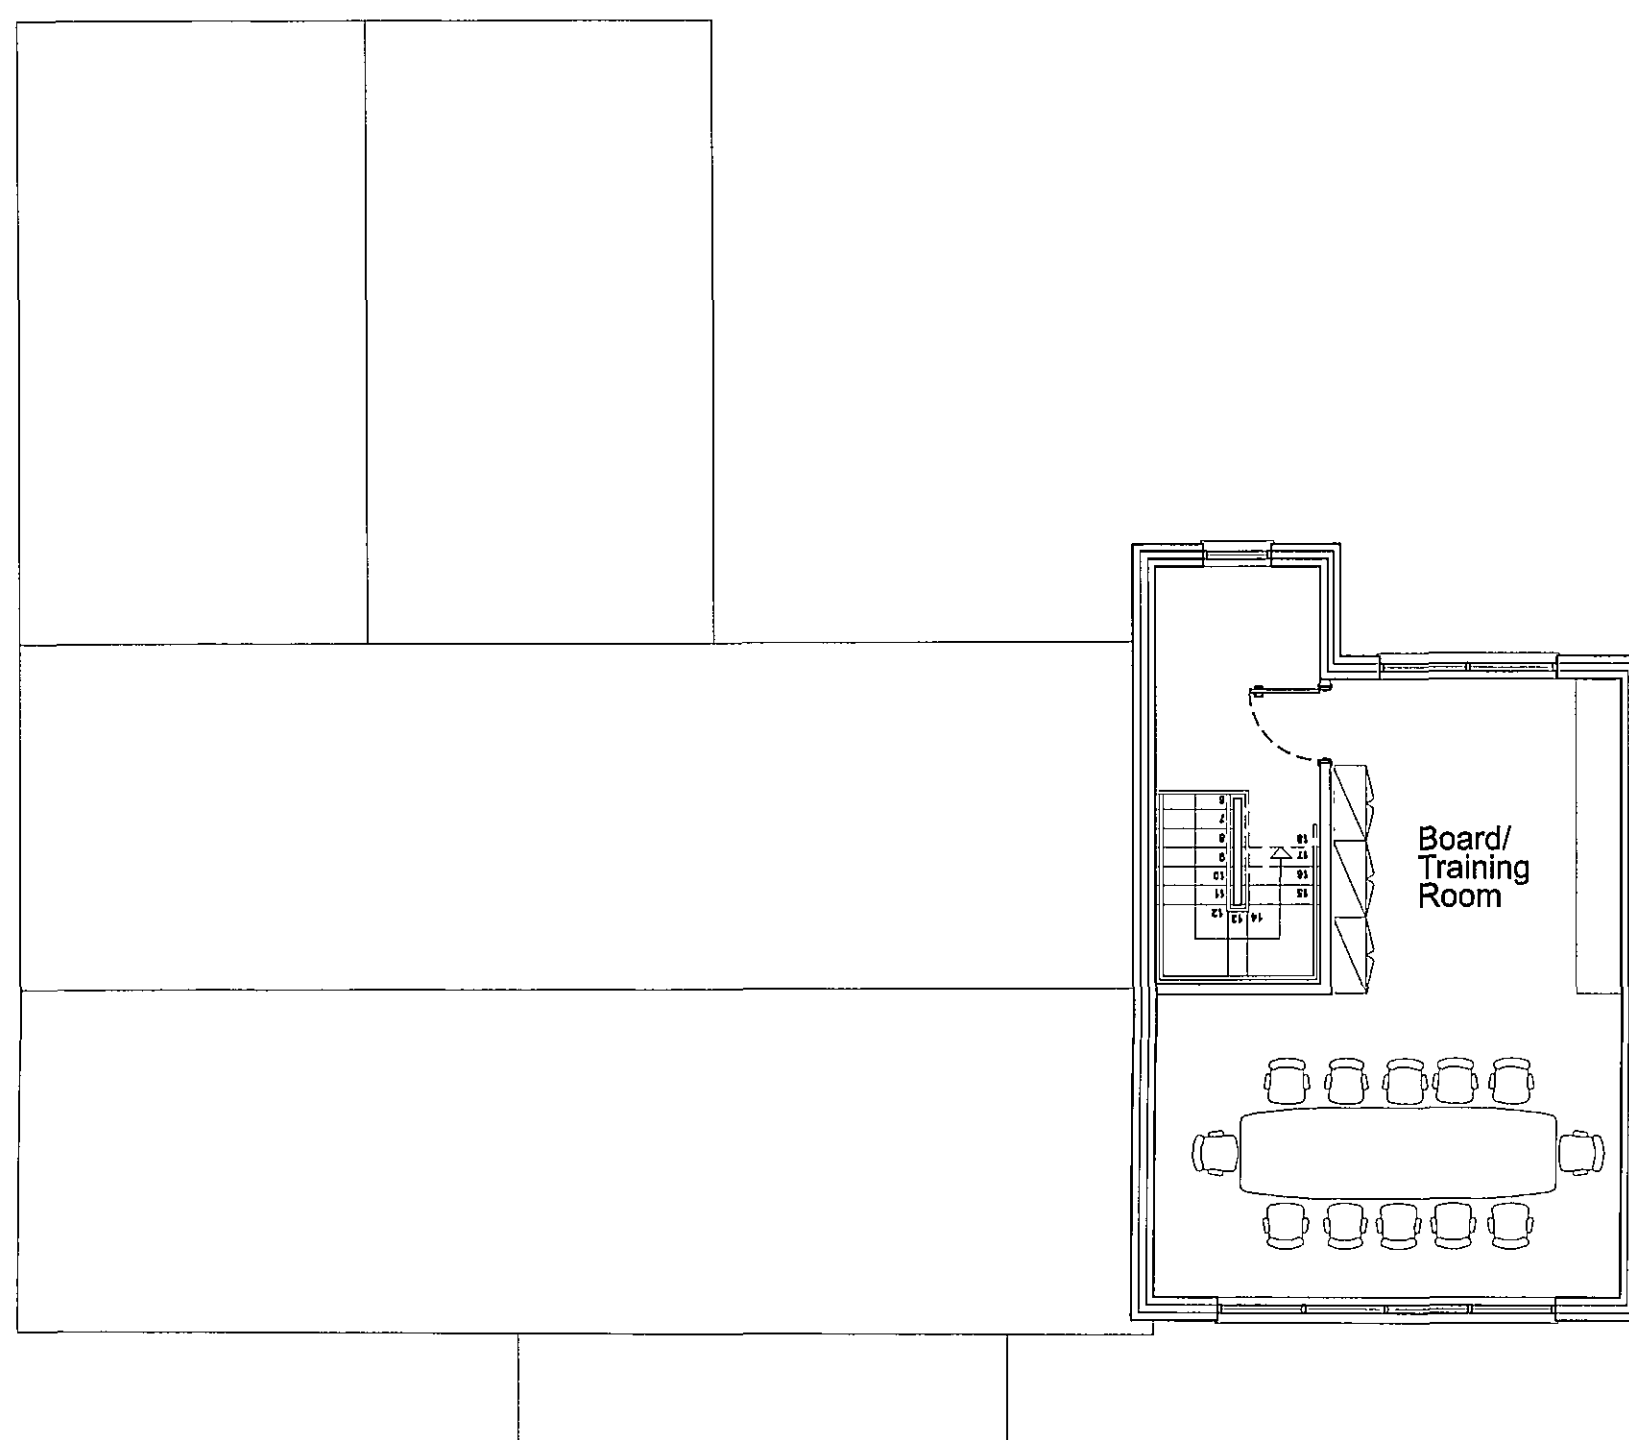


First Floor Plan





North East Elevation

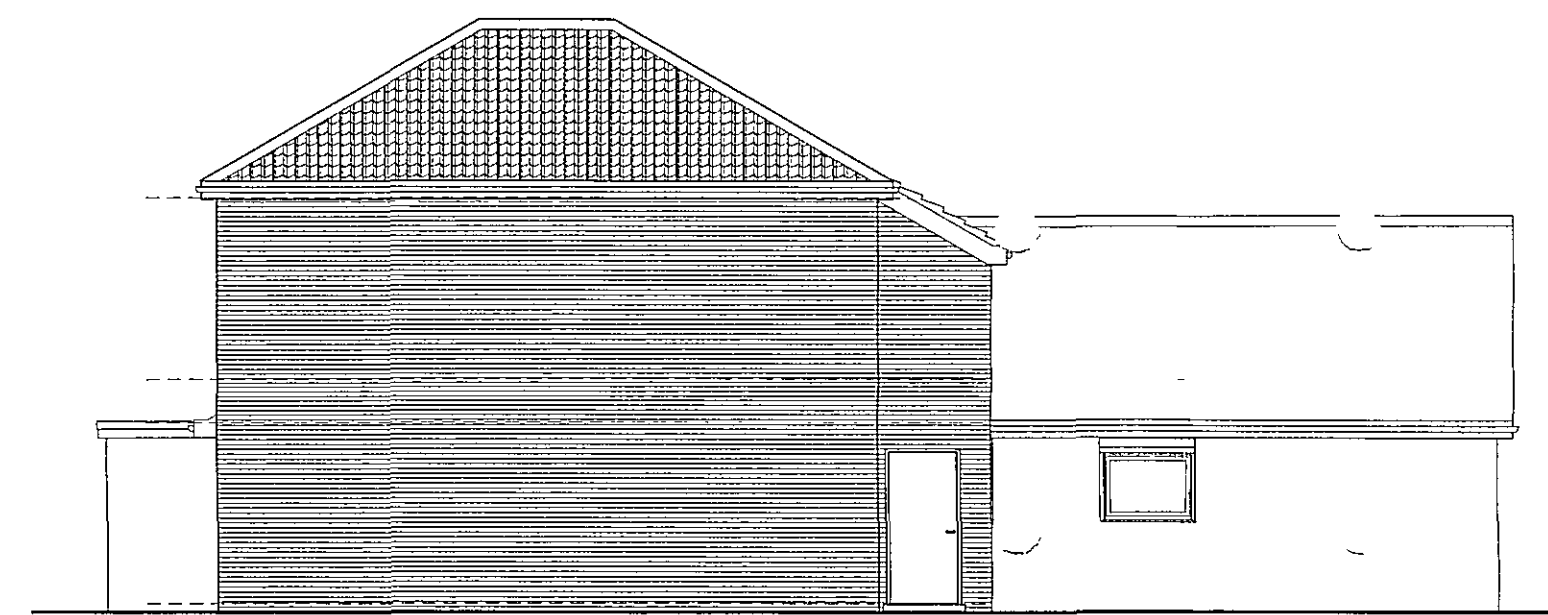


North West Elevation

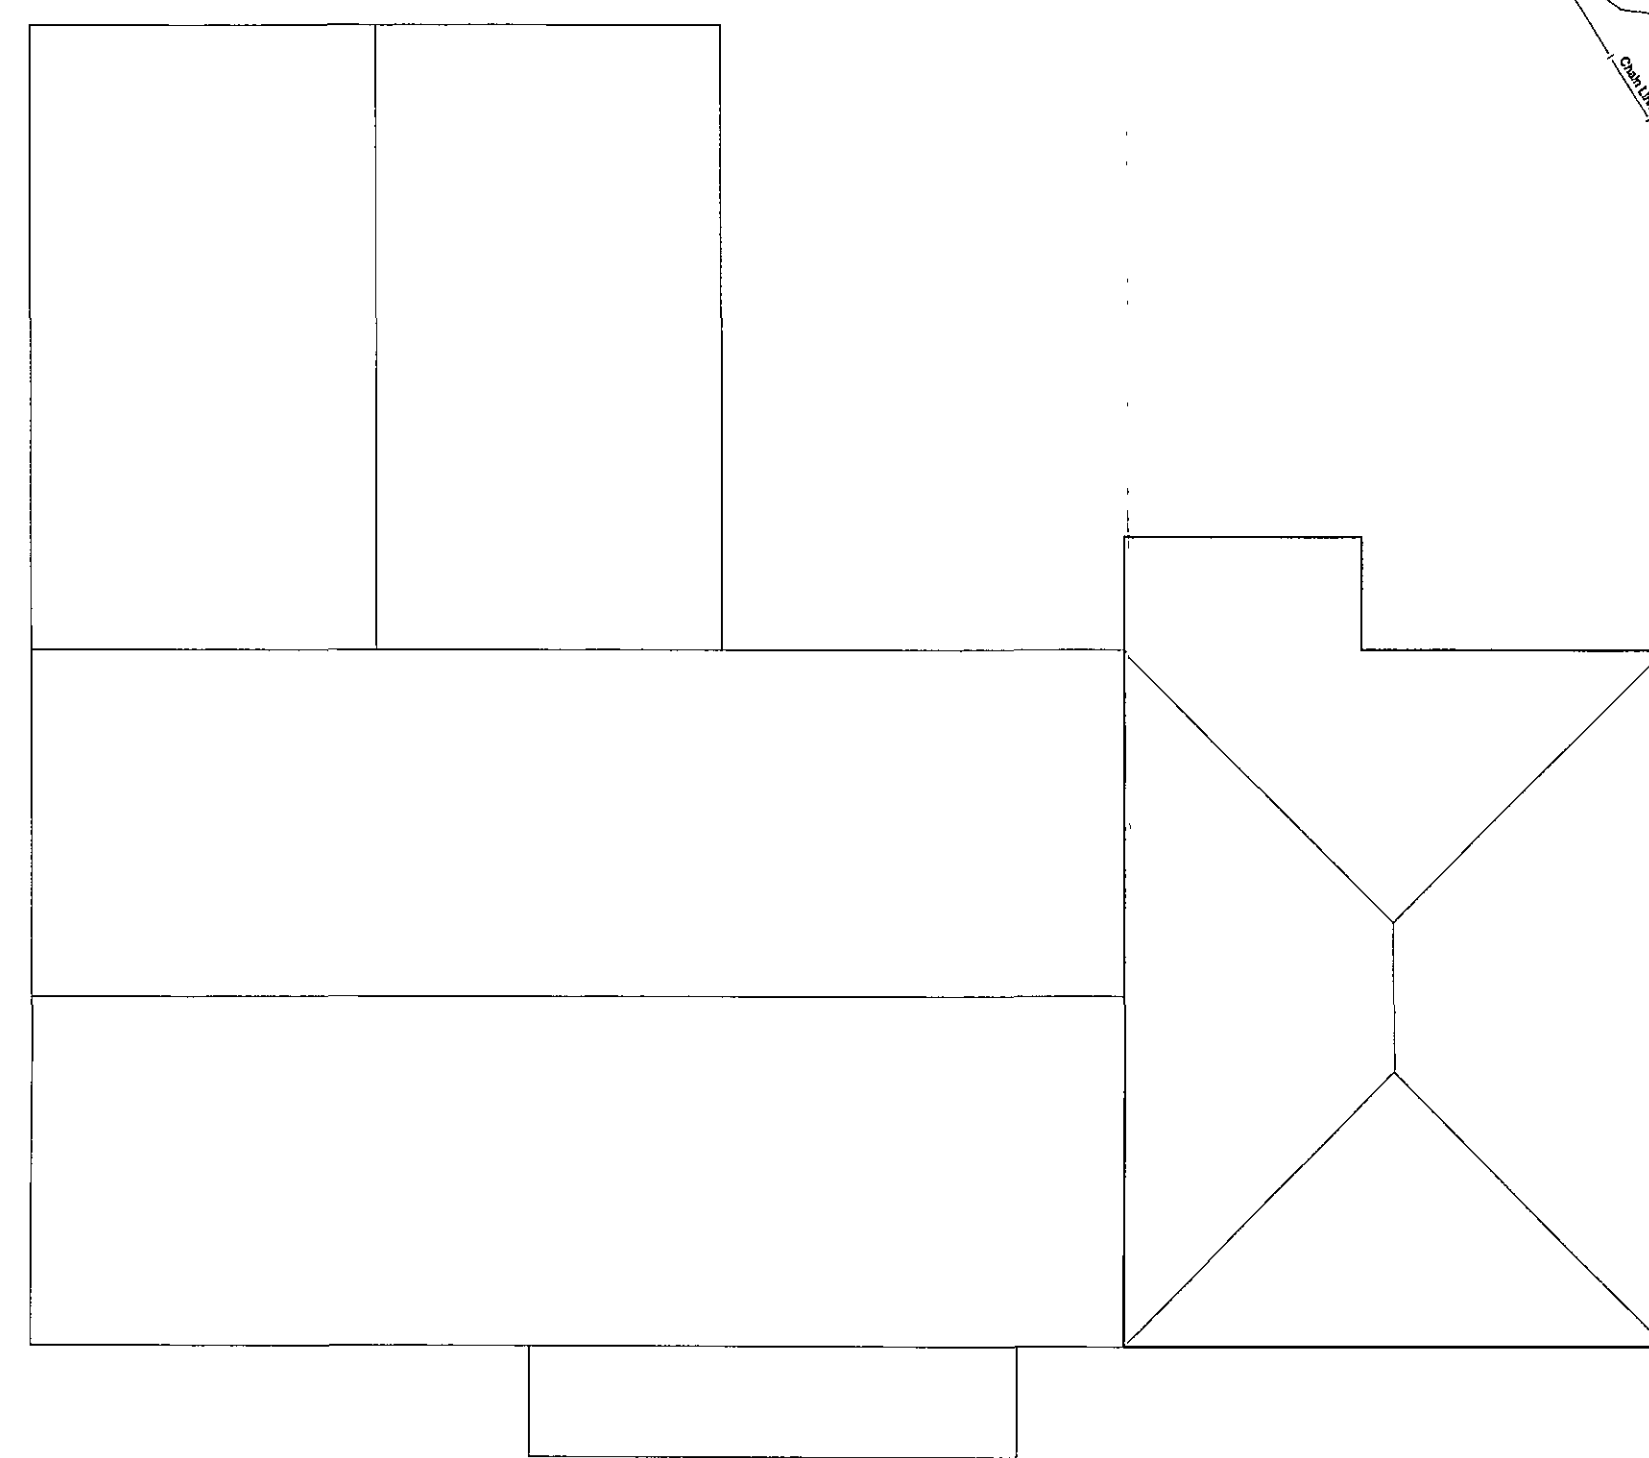

Roof Plan

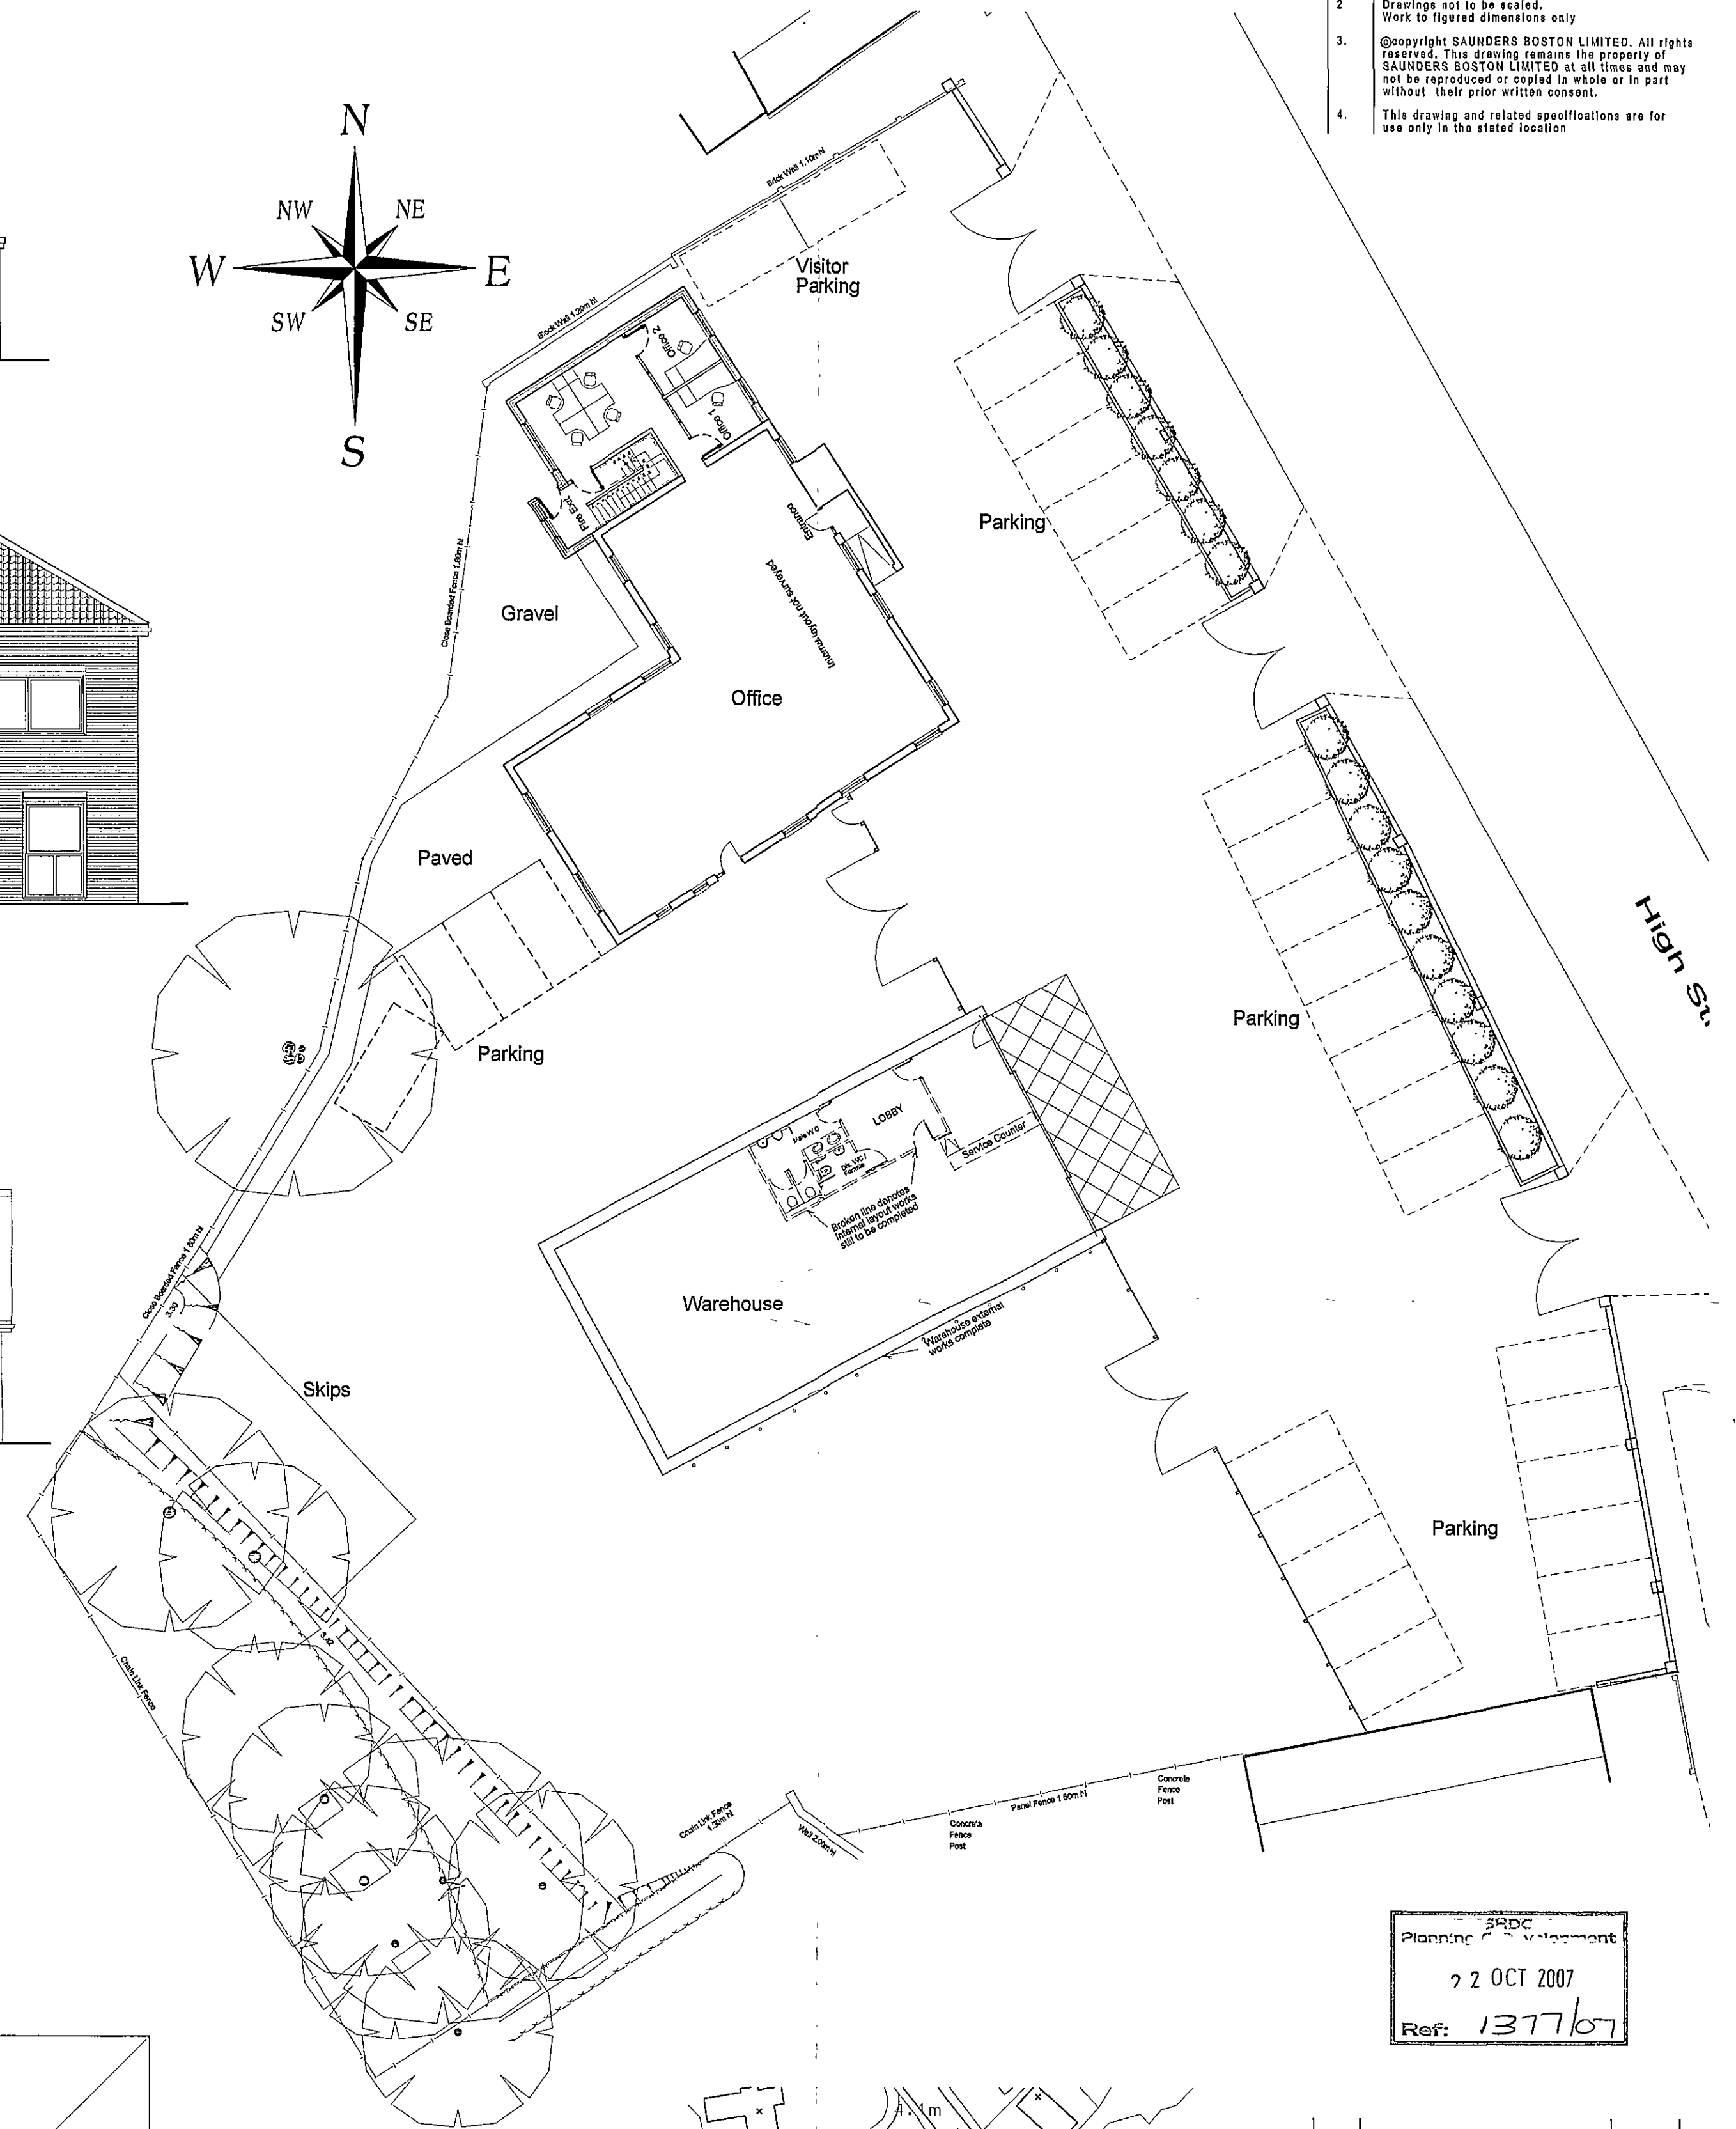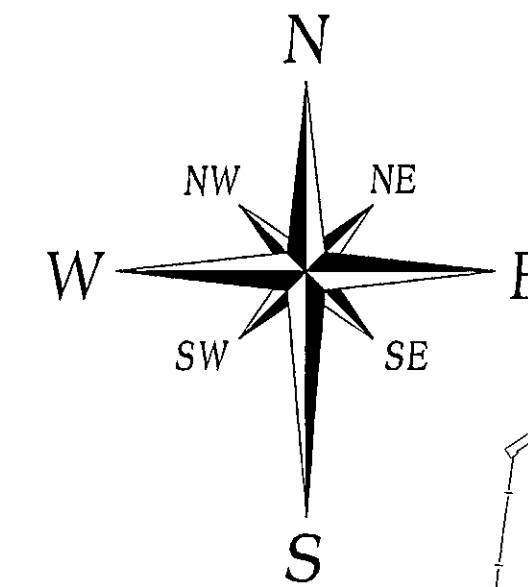

Site Plan (1:200)

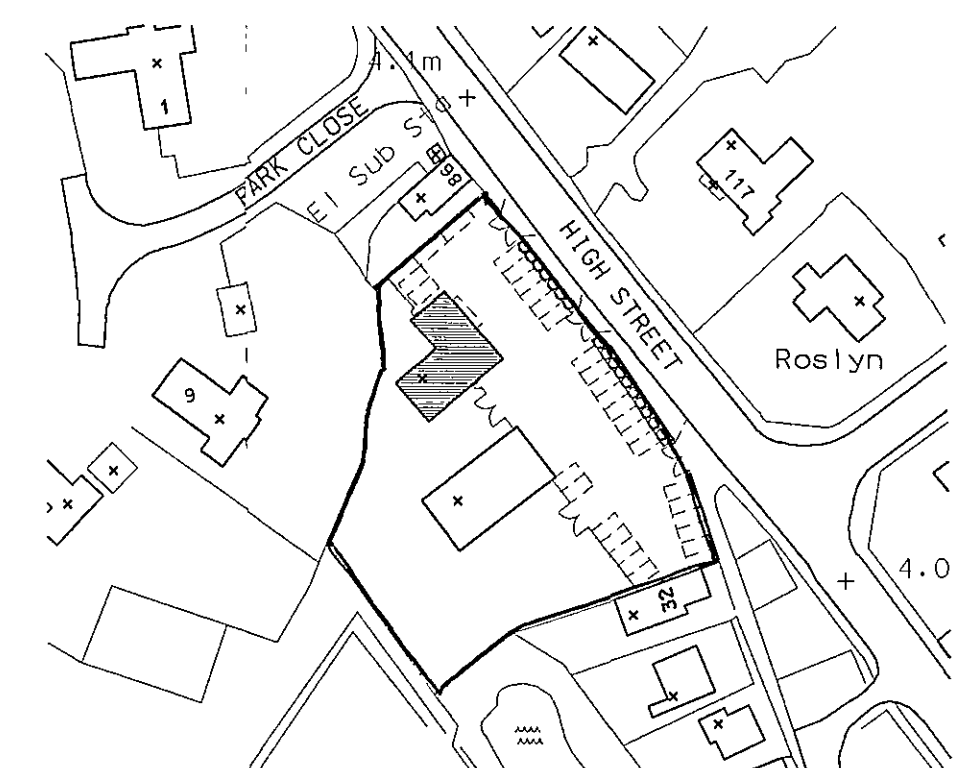

Location Plan (1:1250)

- No. Notes.
1. All dimensions to be verified on site by GENERAL CONTRACTOR and any discrepancies to be brought to the attention of the Architect prior to commencing work or setting out or preparing shop drawings.
 2. Drawings not to be scaled. Work to figured dimensions only.
 3. Copyright SAUNDERS BOSTON LIMITED. All rights reserved. This drawing remains the property of SAUNDERS BOSTON LIMITED at all times and may not be reproduced or copied in whole or in part without their prior written consent.
 4. This drawing and related specifications are for use only in the stated location.

Planning Application
12 OCT 2007
Ref: 137767

A	General Revisions to client comments	4/9/07	RJB
No.	Revision	Date	Initials
 Chartered Architects Office House 33 Parkside Cambridge CB1 1JE Tel: (01223) 357733 Fax: (01223) 351940 E-mail: office@saundersboston.co.uk			
Saunders Boston			
Client PRINCEBUILD Ltd			
Job 82-84 High Street Gosberton Extension to Offices			
Drawing Plans and Elevations as Proposed			
Scales 1:100 @ A1 or as shown		Date July 2007	
Number 976_02		Drawn KJG	
		Revision A	