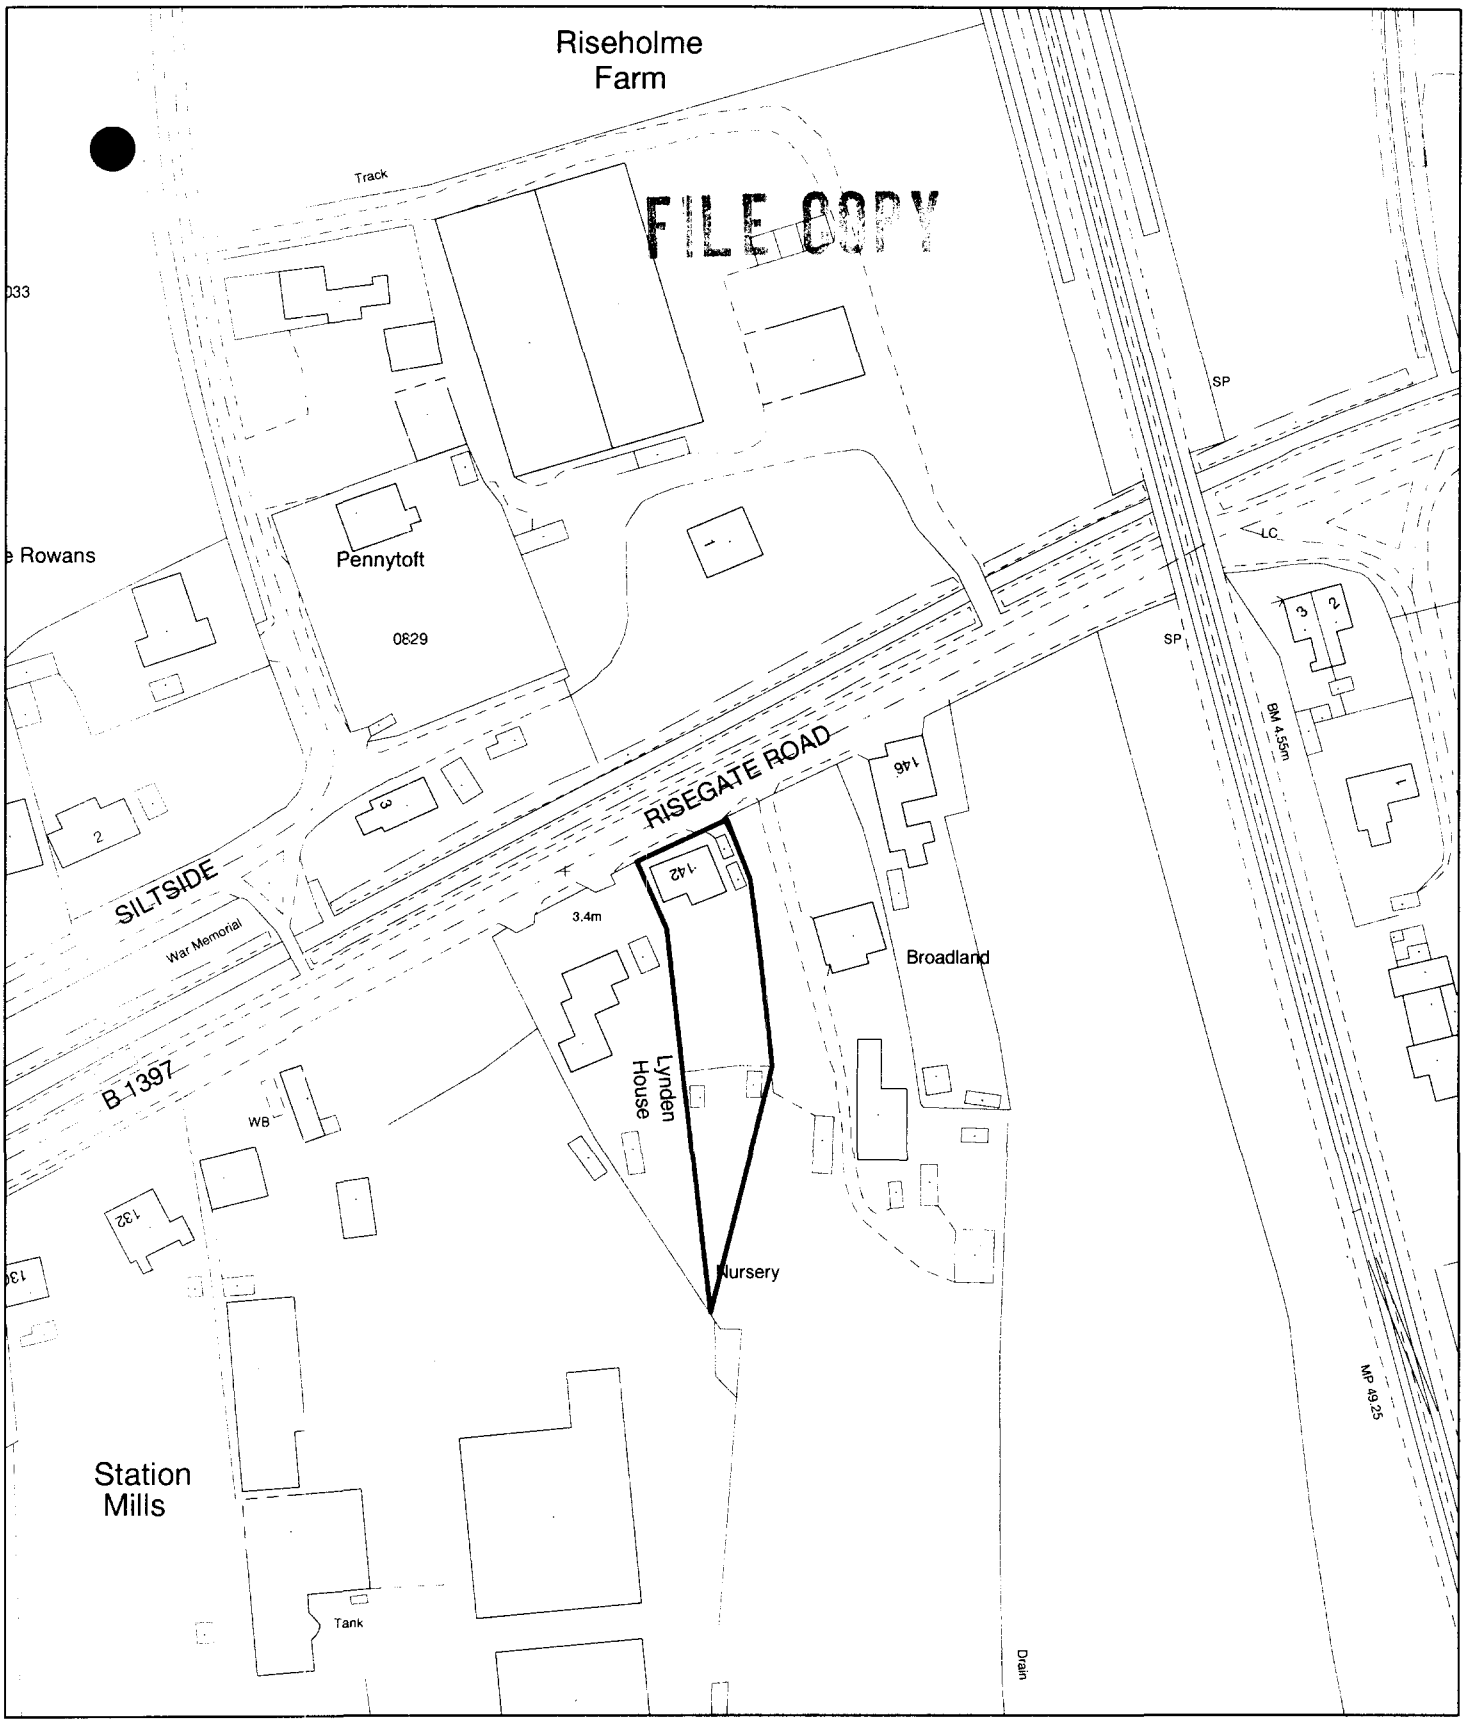


SOUTH HOLLAND DISTRICT COUNCIL

Planning Application Location Plan
Ward Member Notification

H08/1408/00


Scale: 1:1250

Housing and Planning Services Department

Council Offices, Priory Road, Spalding, Lincolnshire
PE11 2XE

PLEASE DO NOT COPY THIS PLAN
This map is reproduced from Ordnance Survey material with permission of Ordnance Survey on behalf of Her Majesty's Stationery Office (c) Crown copyright. Unauthorised reproduction infringes Crown copyright and may lead to prosecution or civil proceedings. South Holland District Council LA079413 2000

N

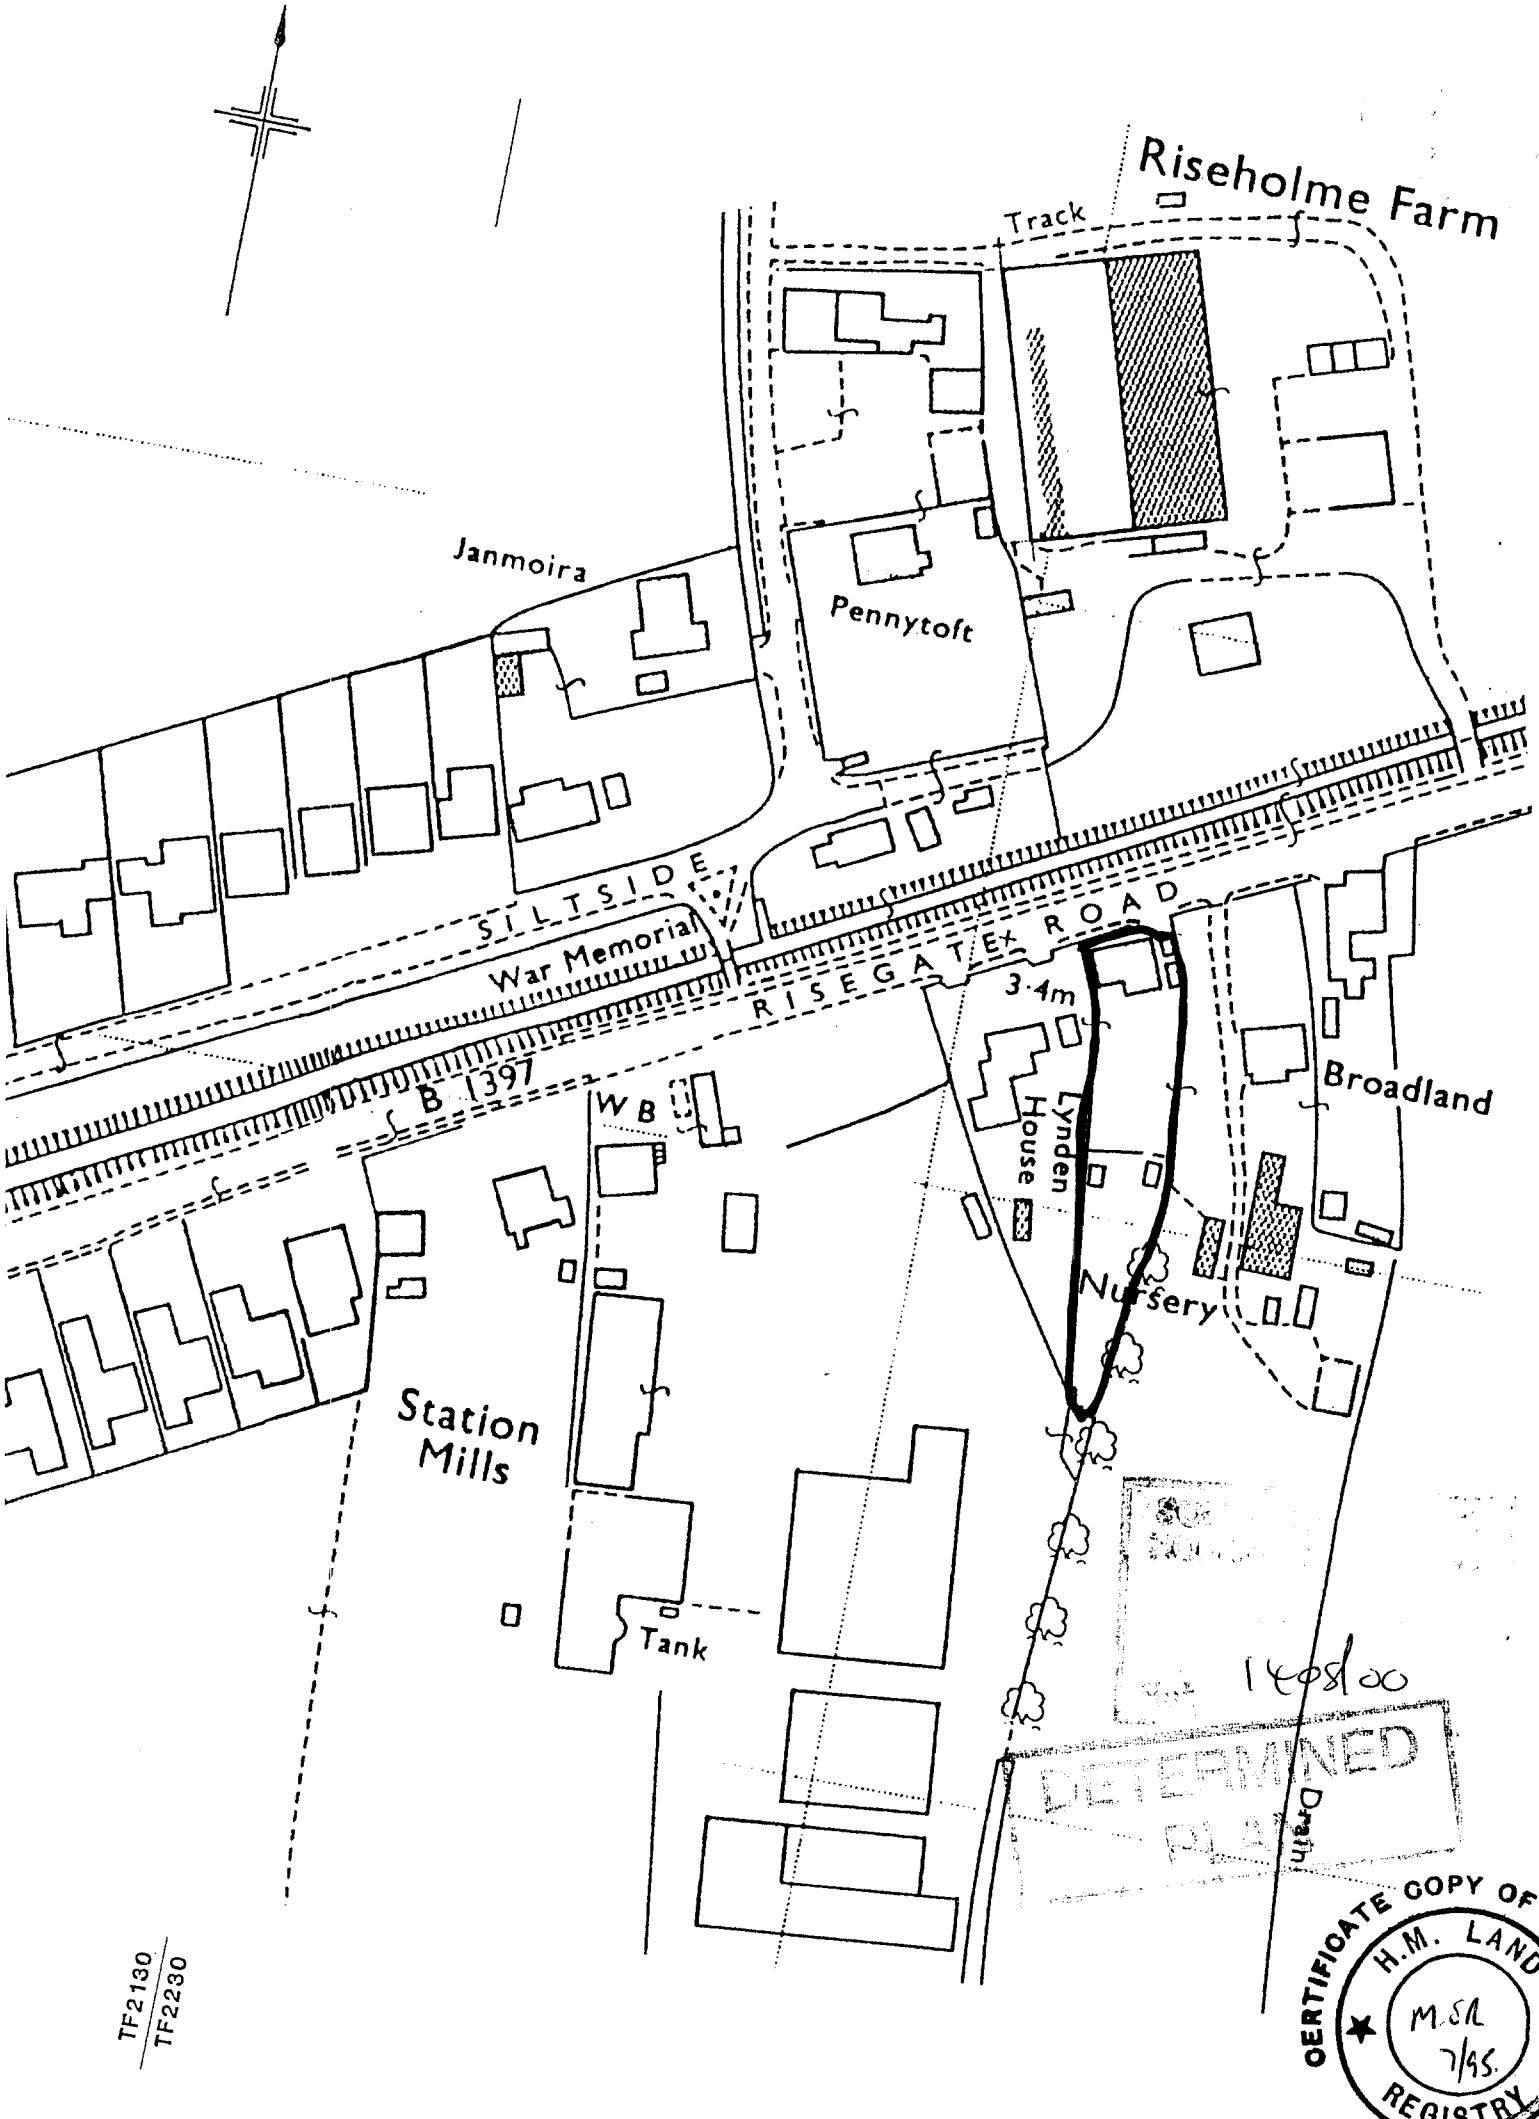
Riseholme Farm
Track
Janmoira
Pennytoft
SILTSIDE
War Memorial
RISEGATE ROAD
B 1397
WB
3.4m
Lynden House
Broadland
Nursery
Station Mills
Tank
Drain
DETERMINED
PLA
14/8/00
TF2130
TF2230
CERTIFICATE COPY OF
H.M. LAND
REGISTRY
M.S.L.
7/95.