
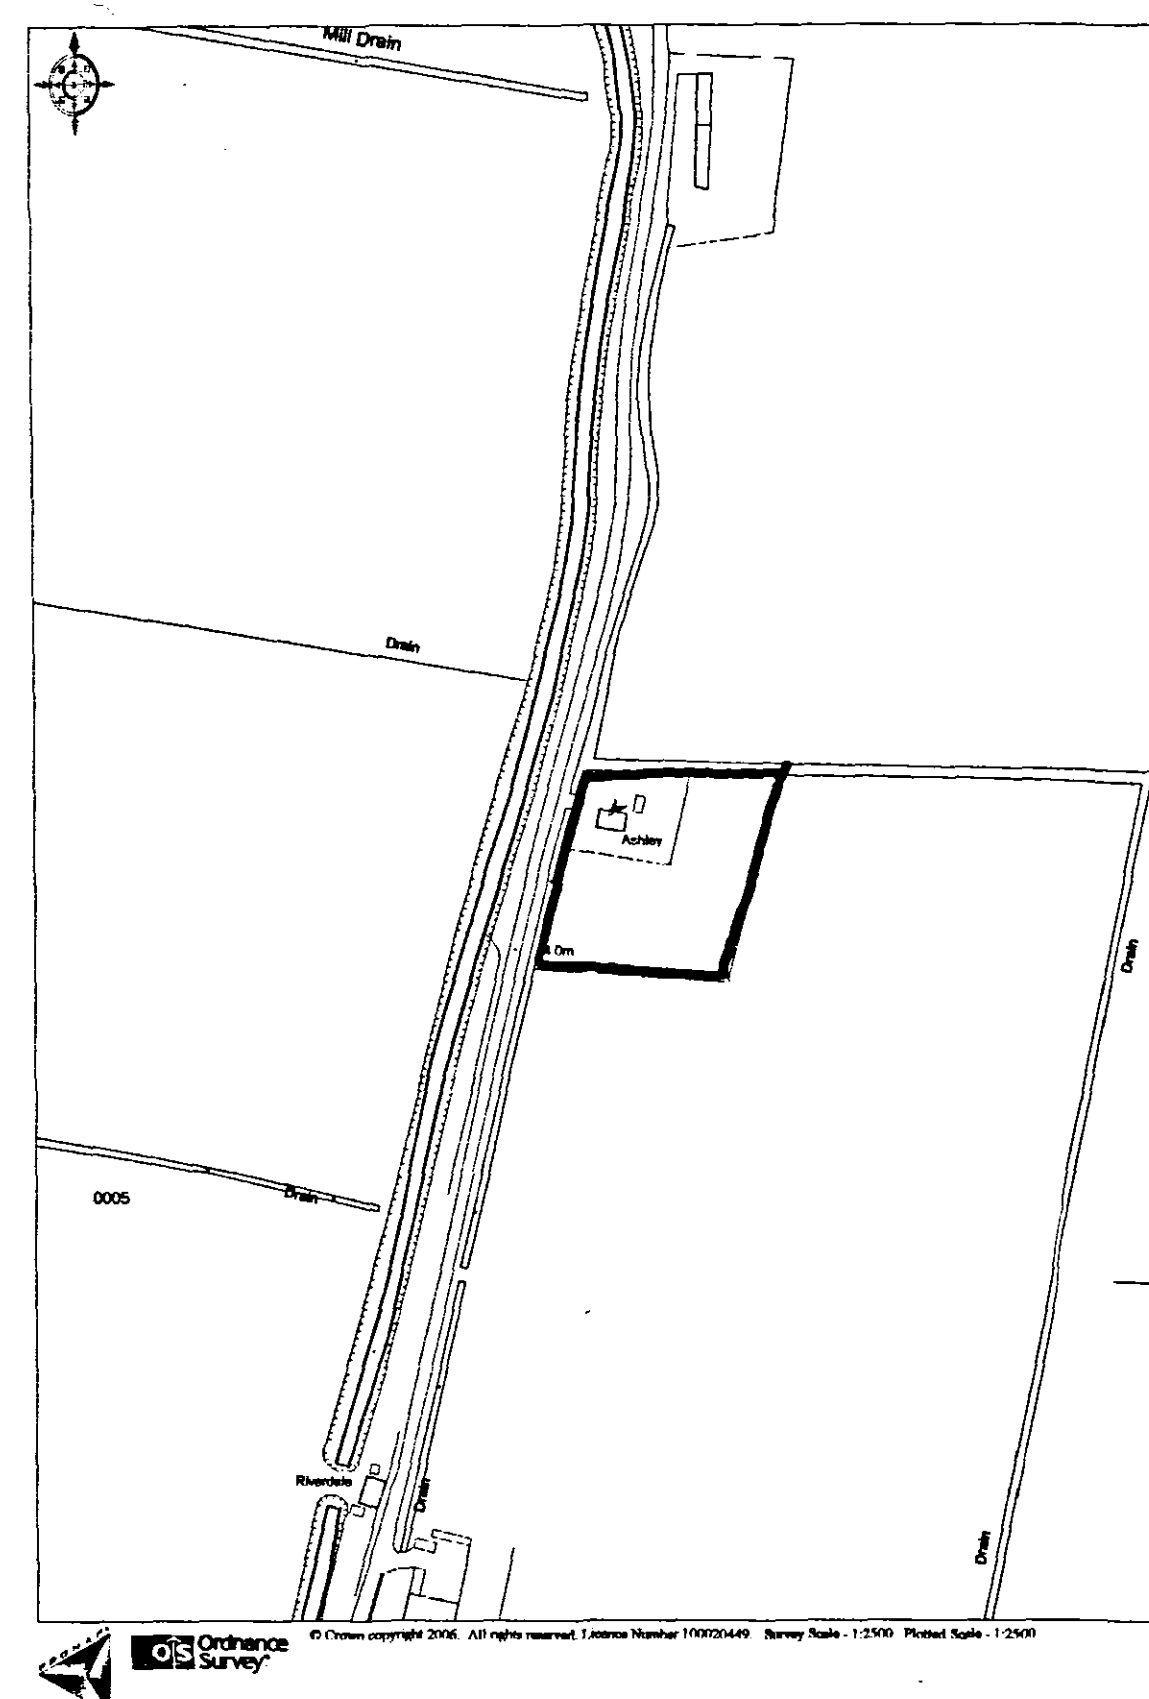
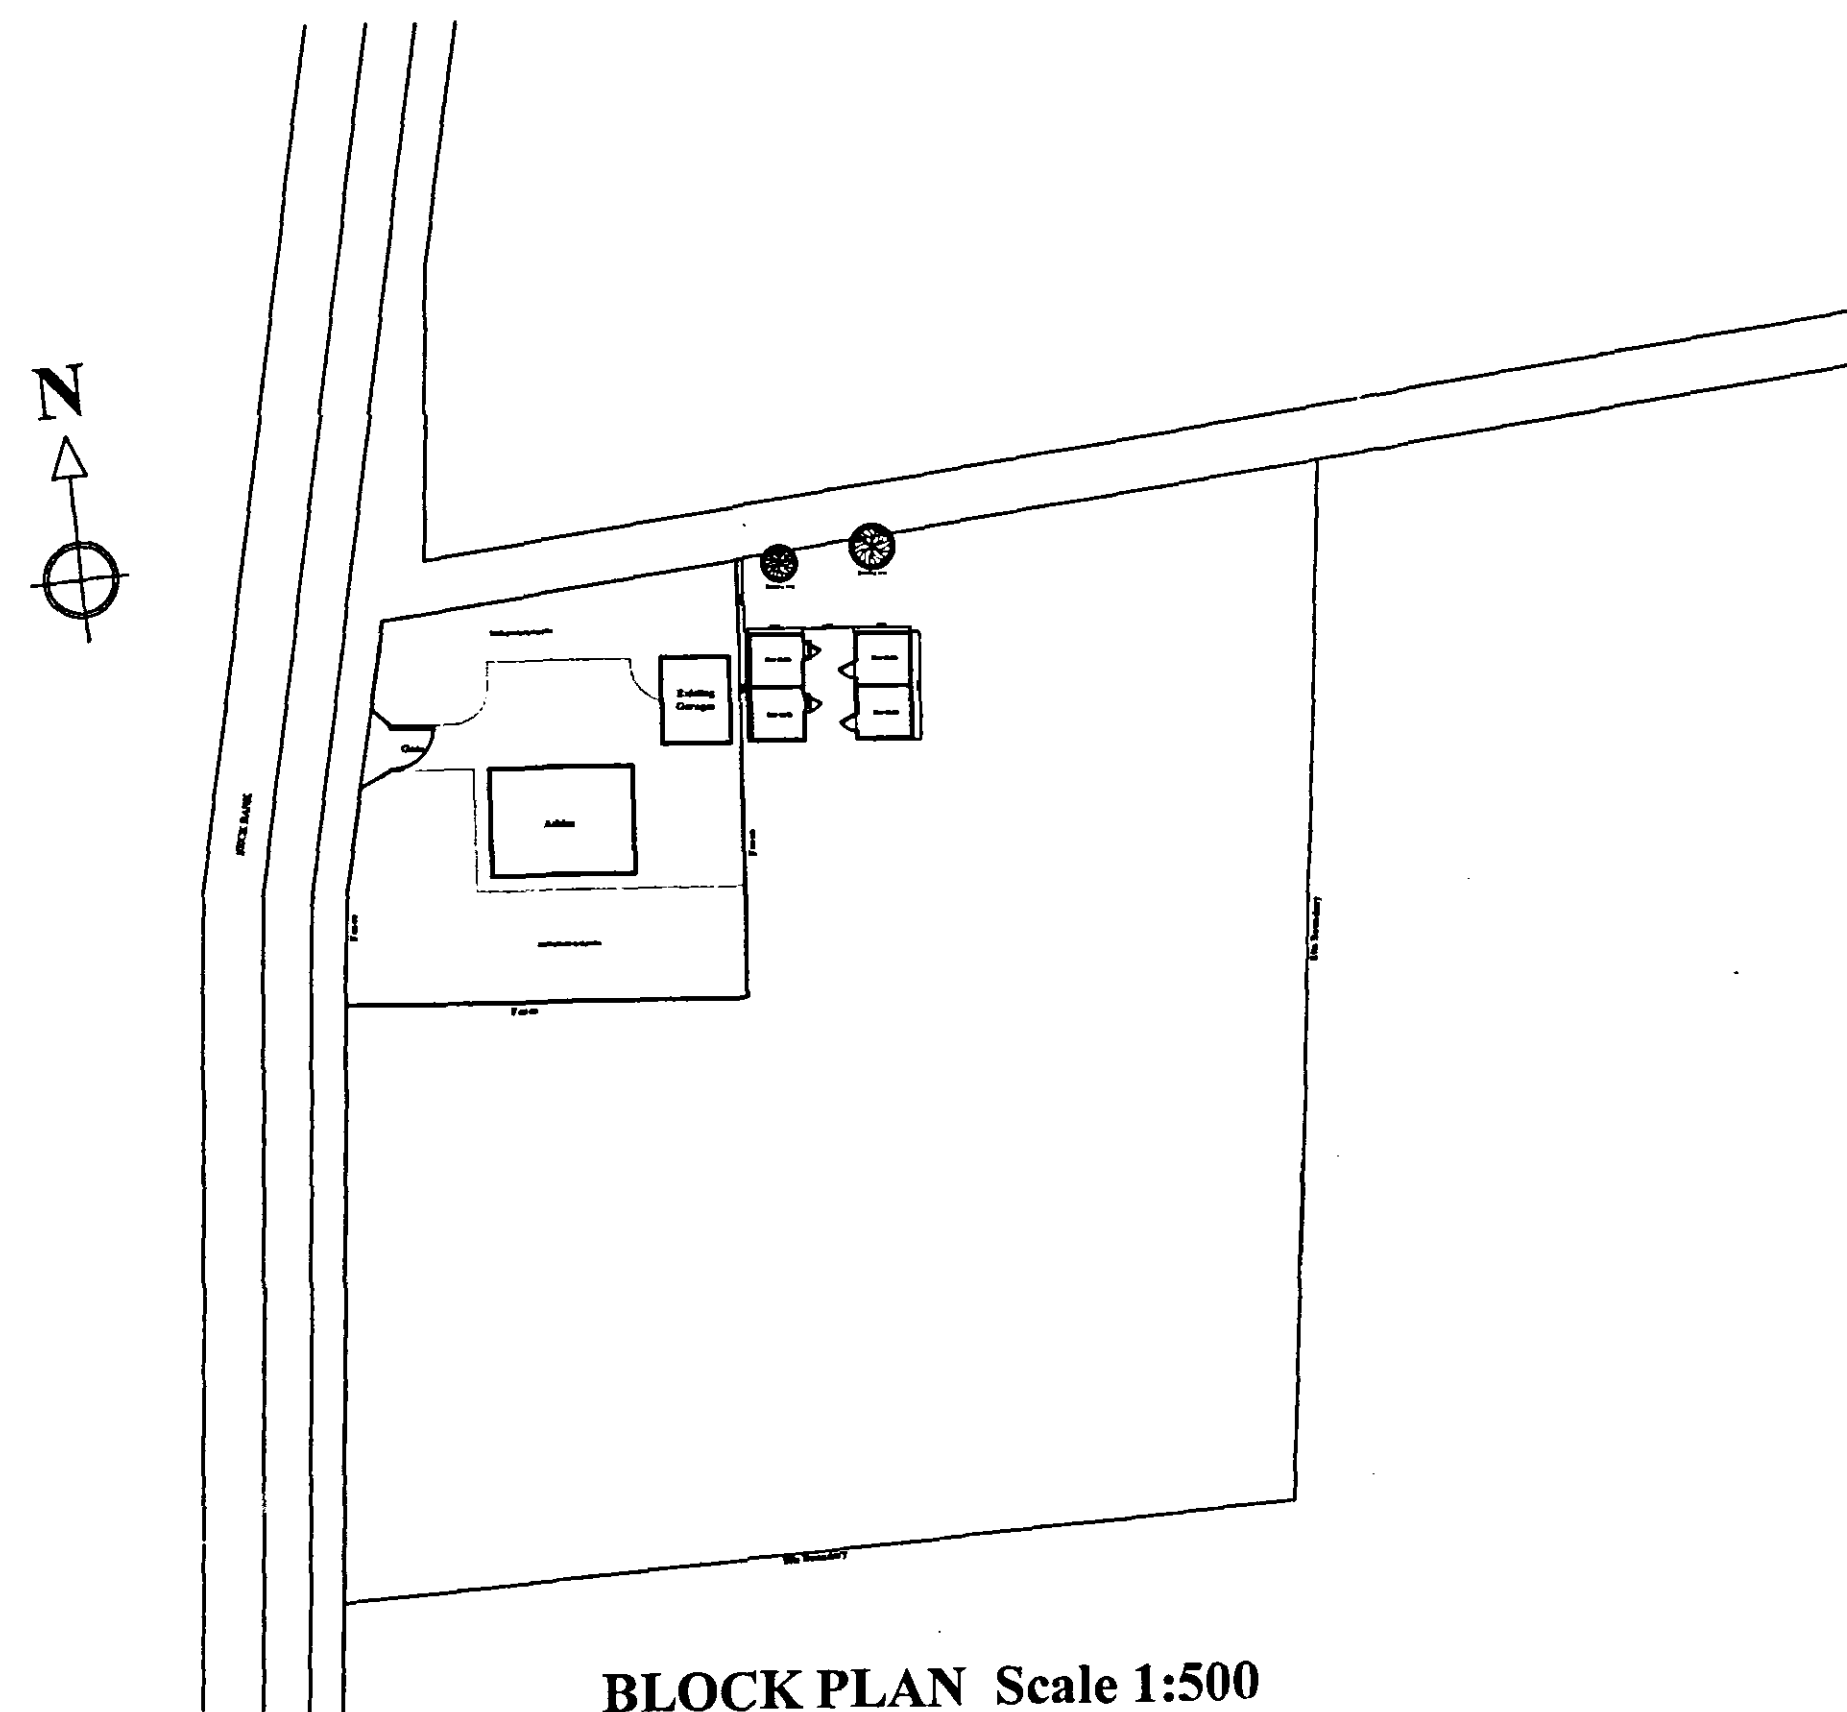
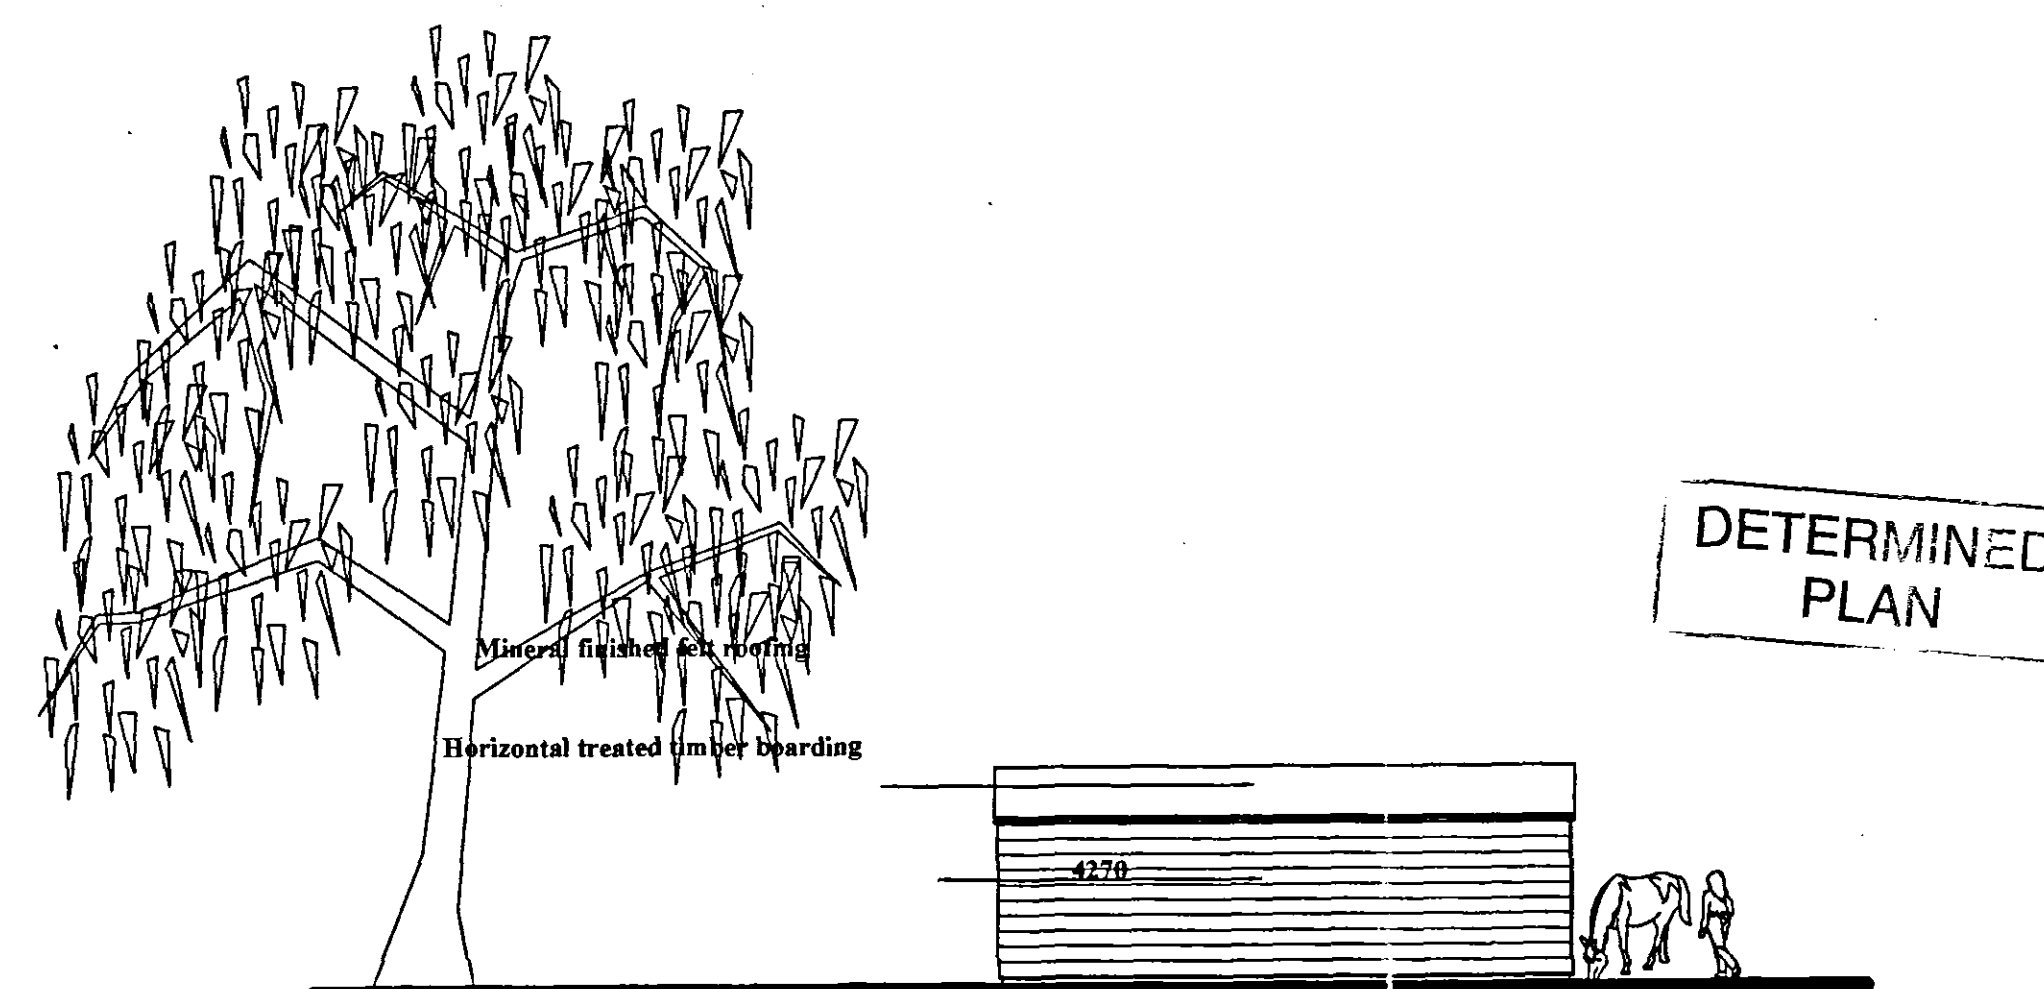
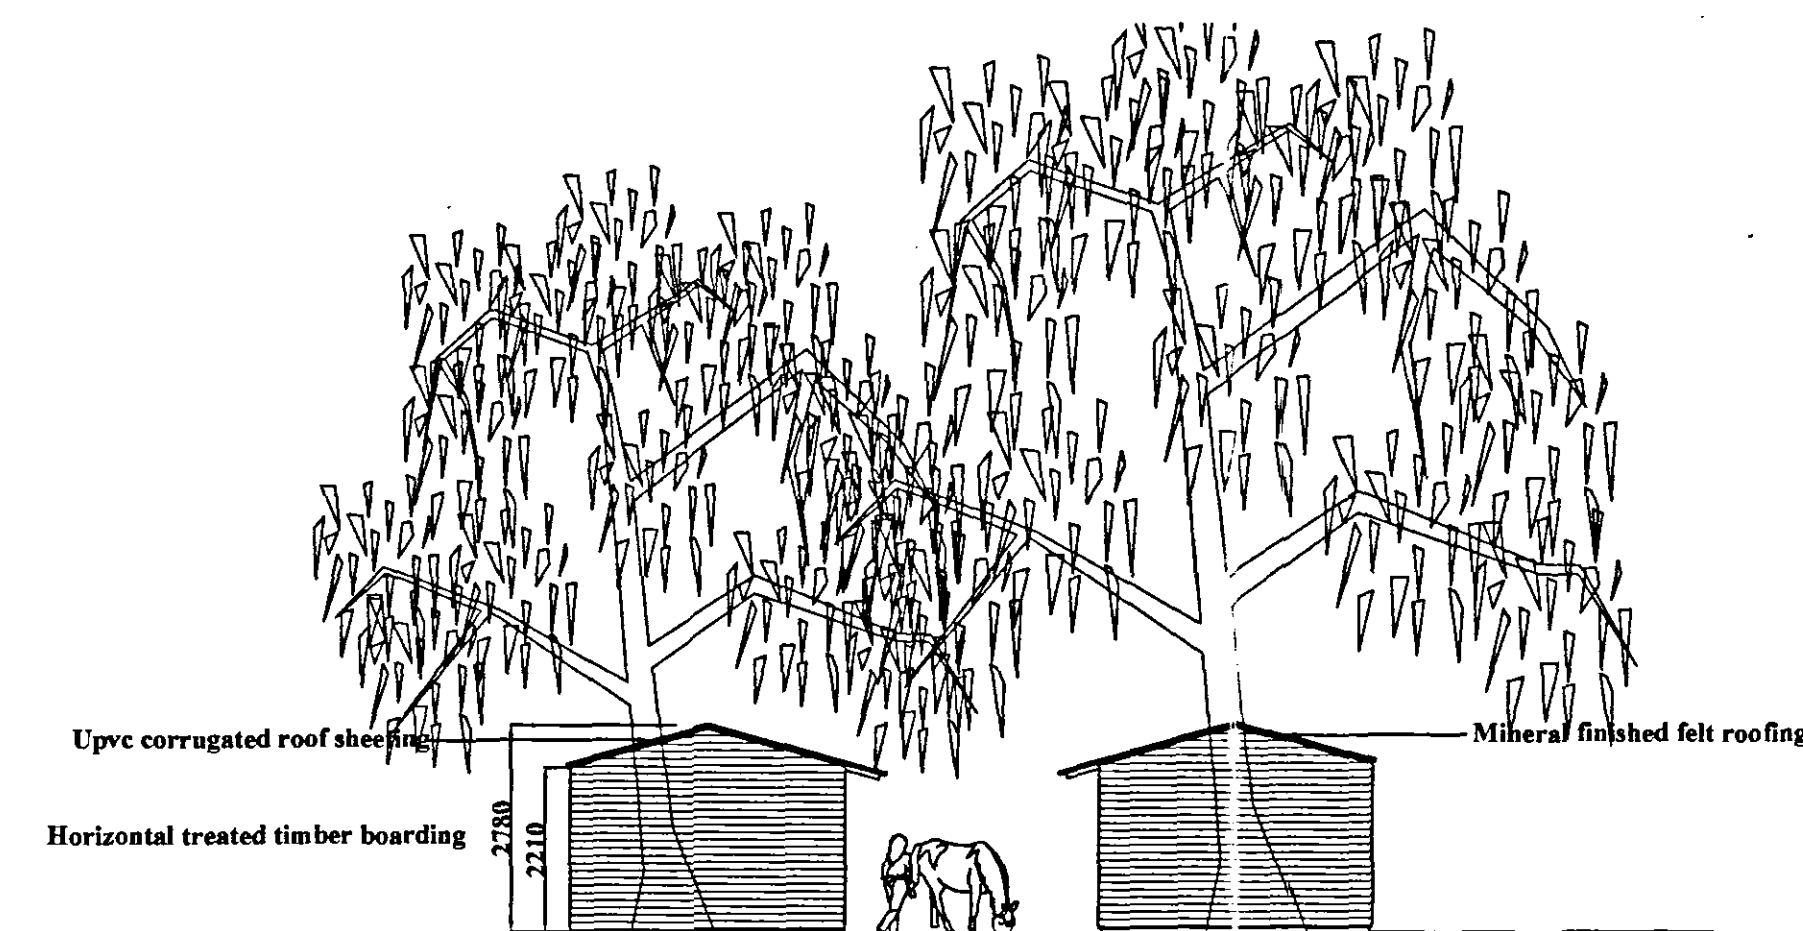
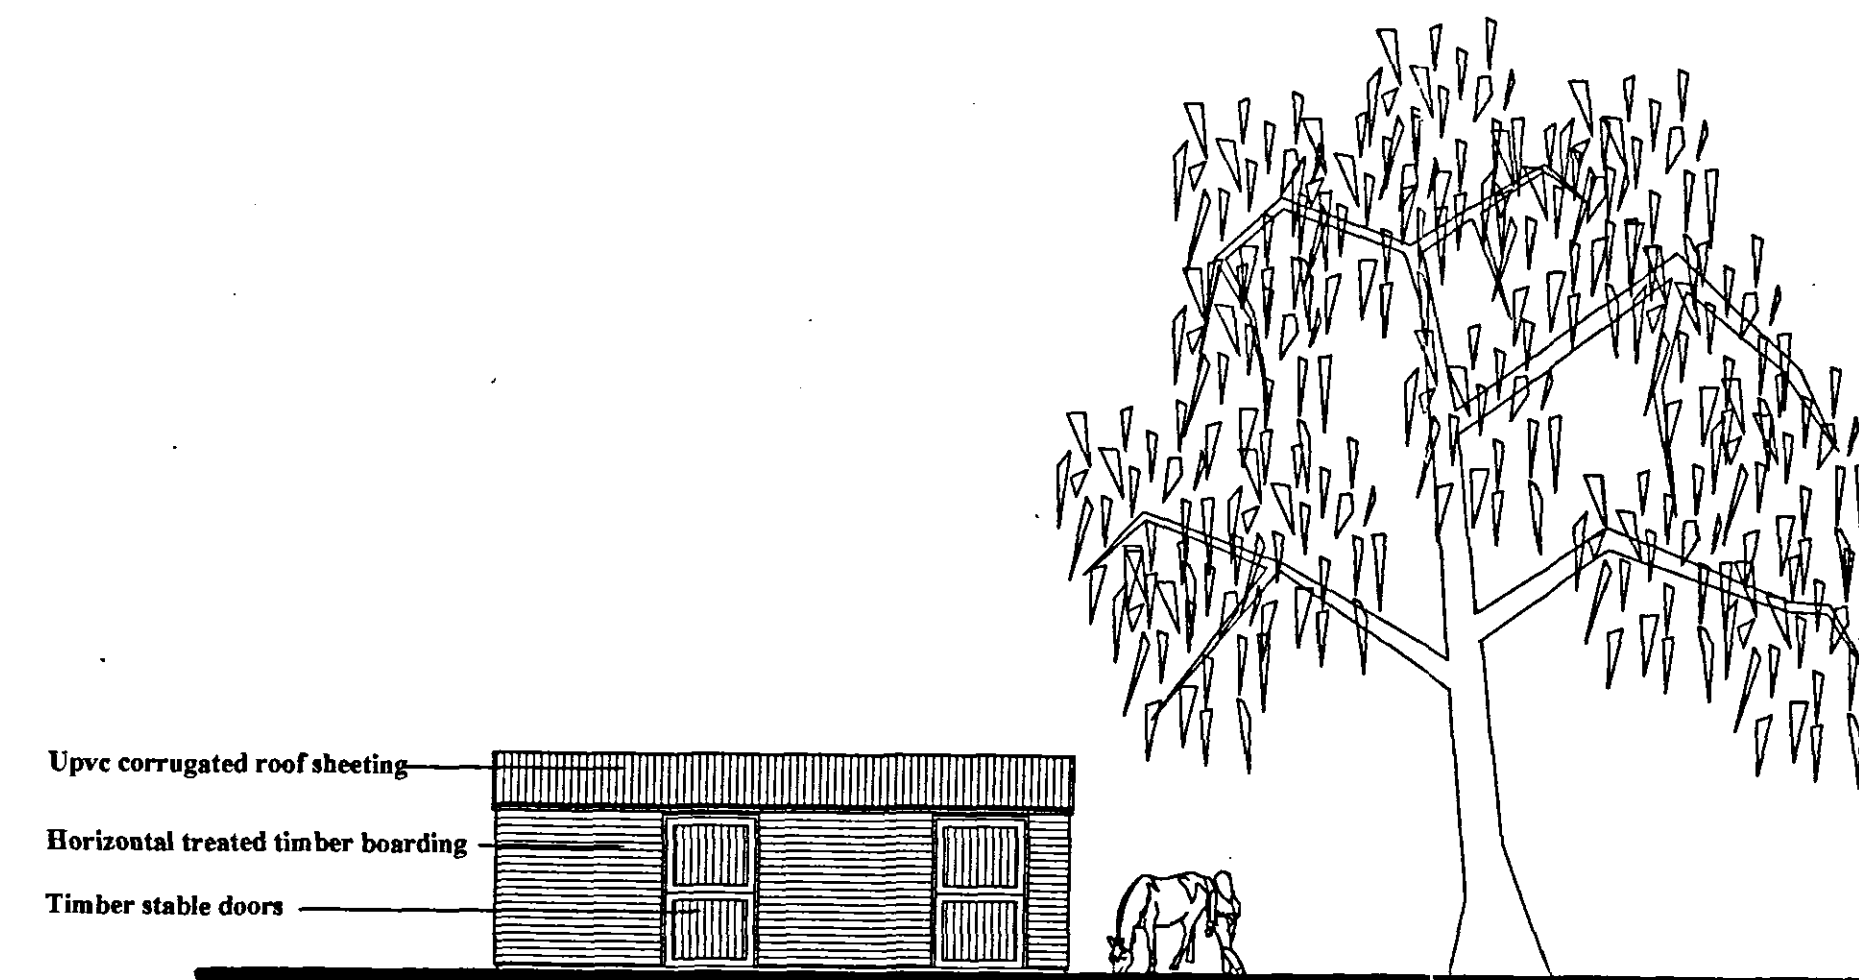
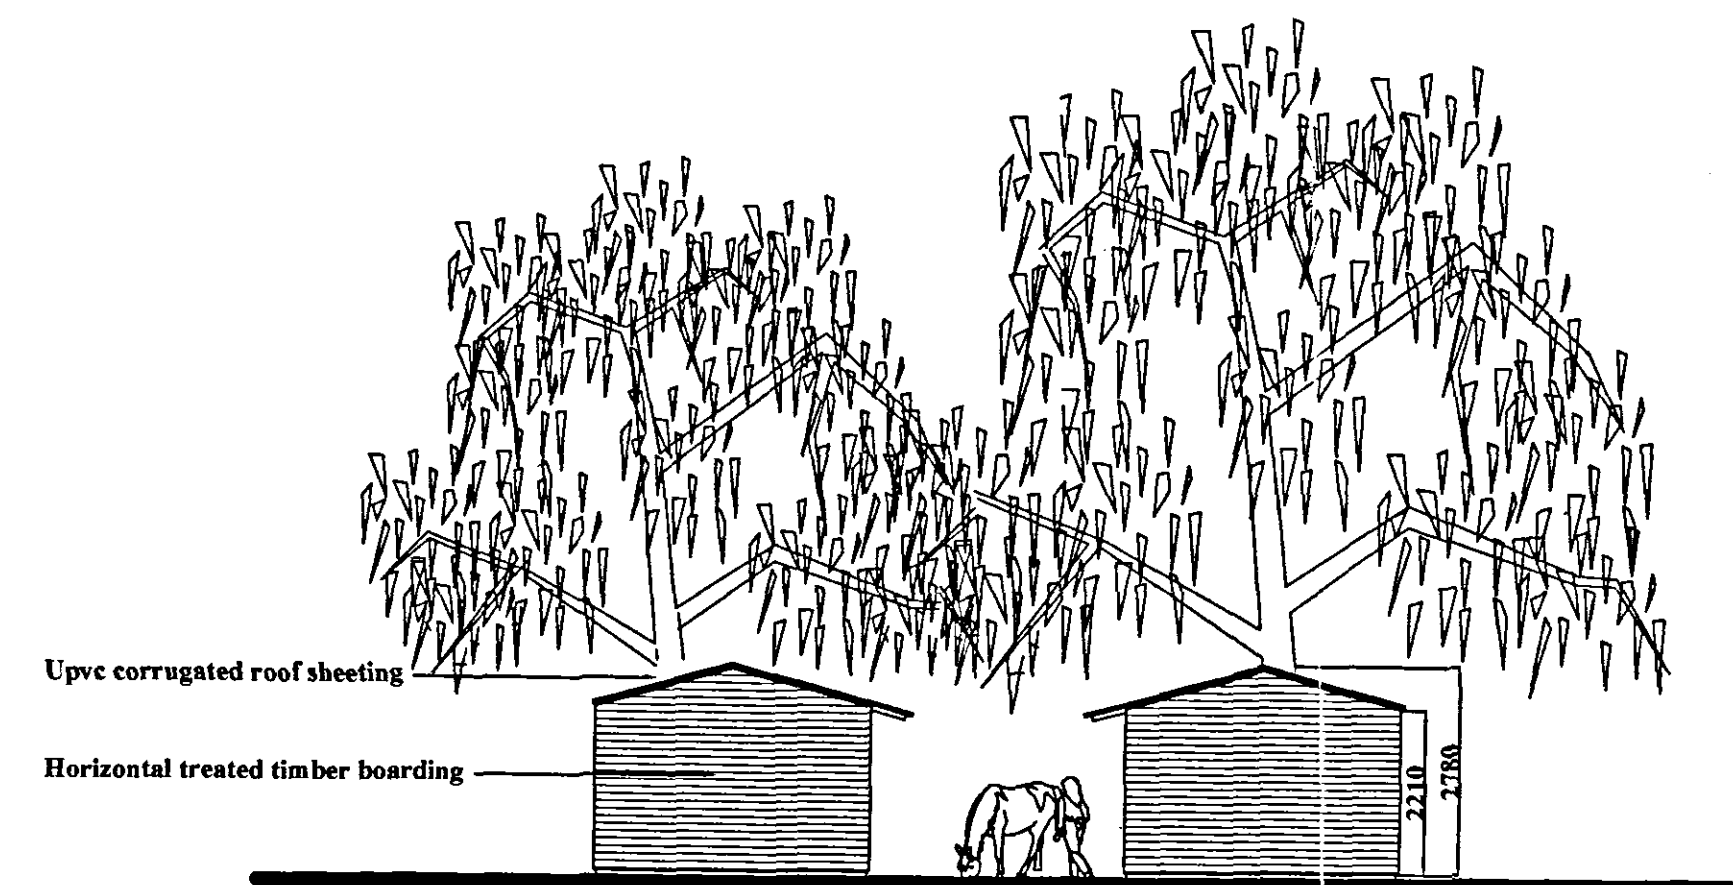


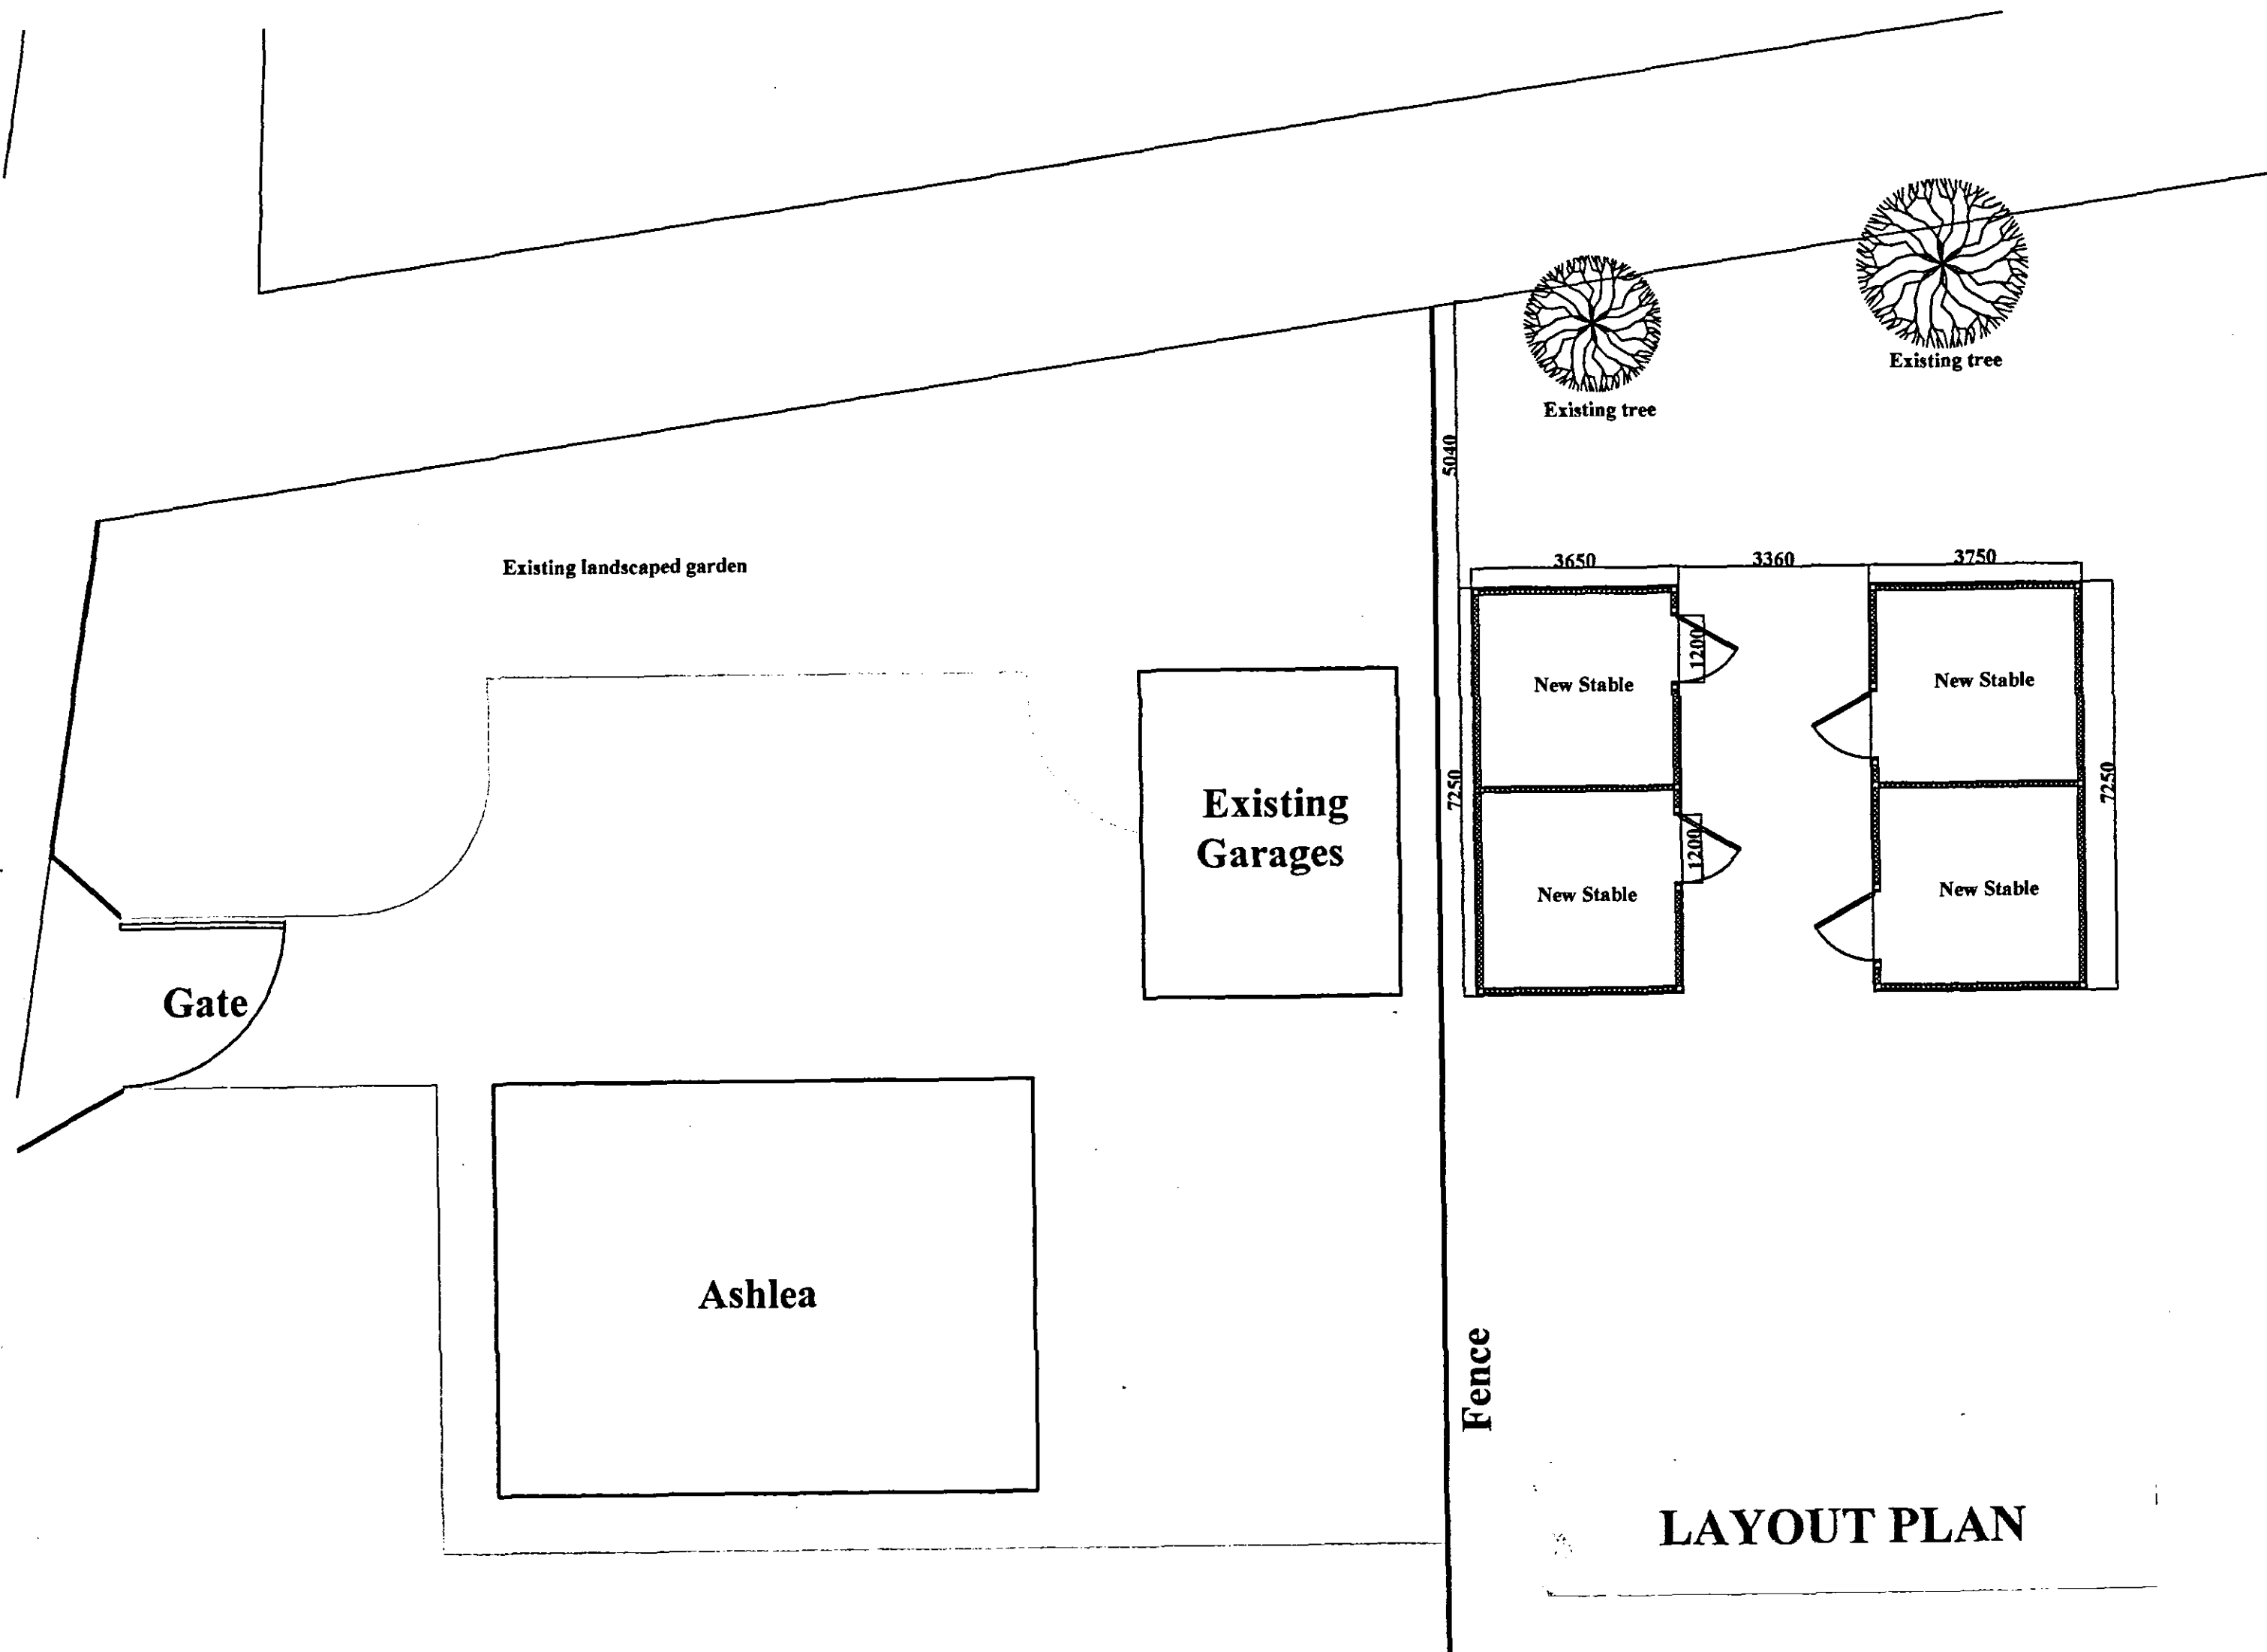

Planned
15 OCT 2003
Ref: 1426106

John Lynch
partner
CHARTERED ARCHITECTS
HA

Client
Mrs C Kidd

Project
New stables & stores
at "Ashlea" Beck Bank

Drawing
Plans & Elevations

Job No.
1658

Drawing No.
AD/1

Scale
1:2500, 1:500, 1:100

Rev No.

DETERMINED PLAN