




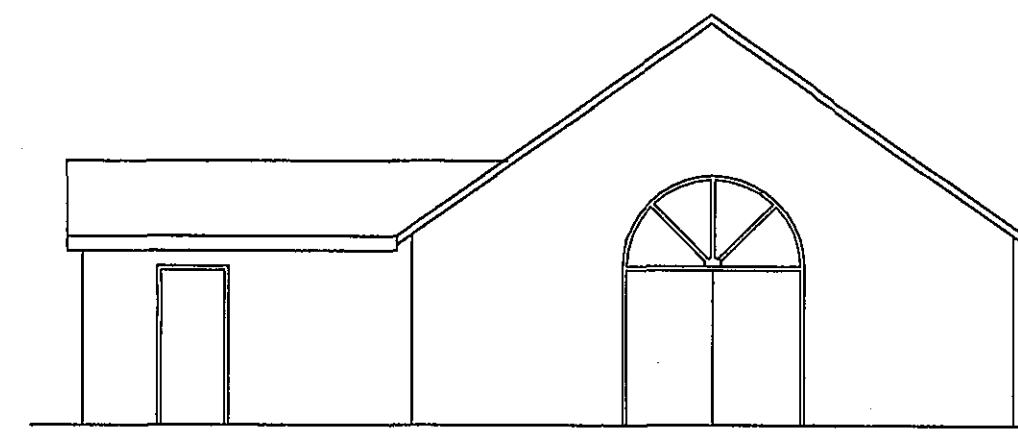


SOUTH ELEVATION

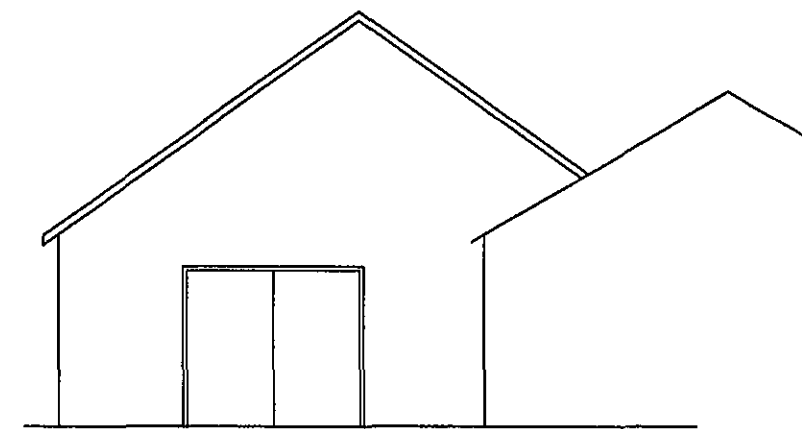


NORTH ELEVATION

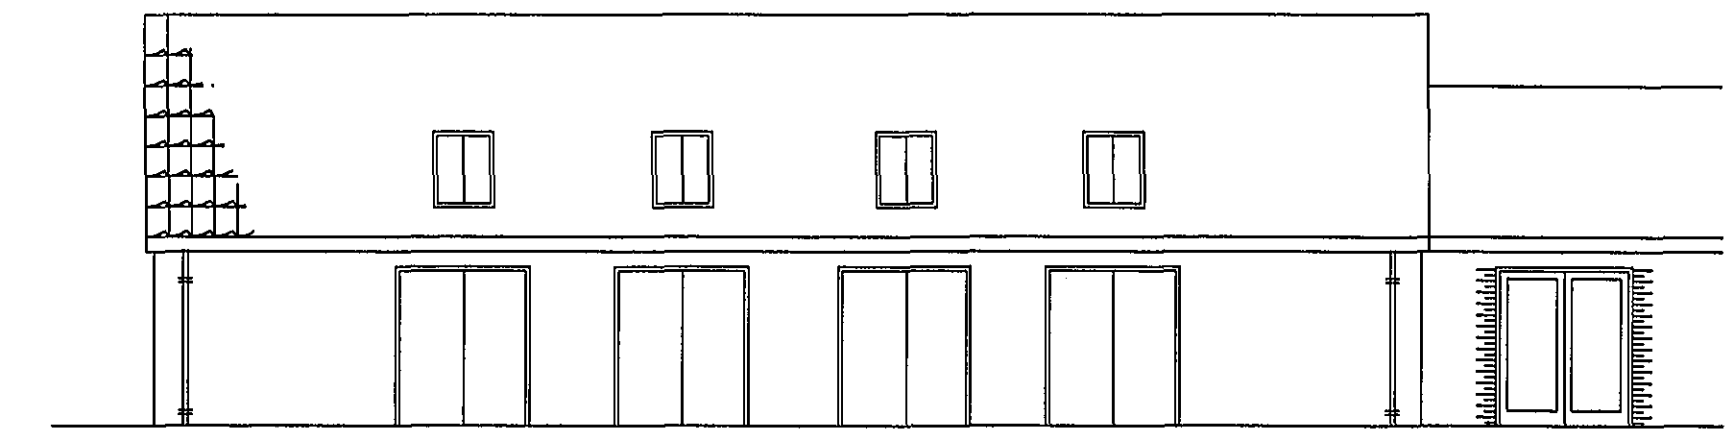

EAST ELEVATION 1 : 100

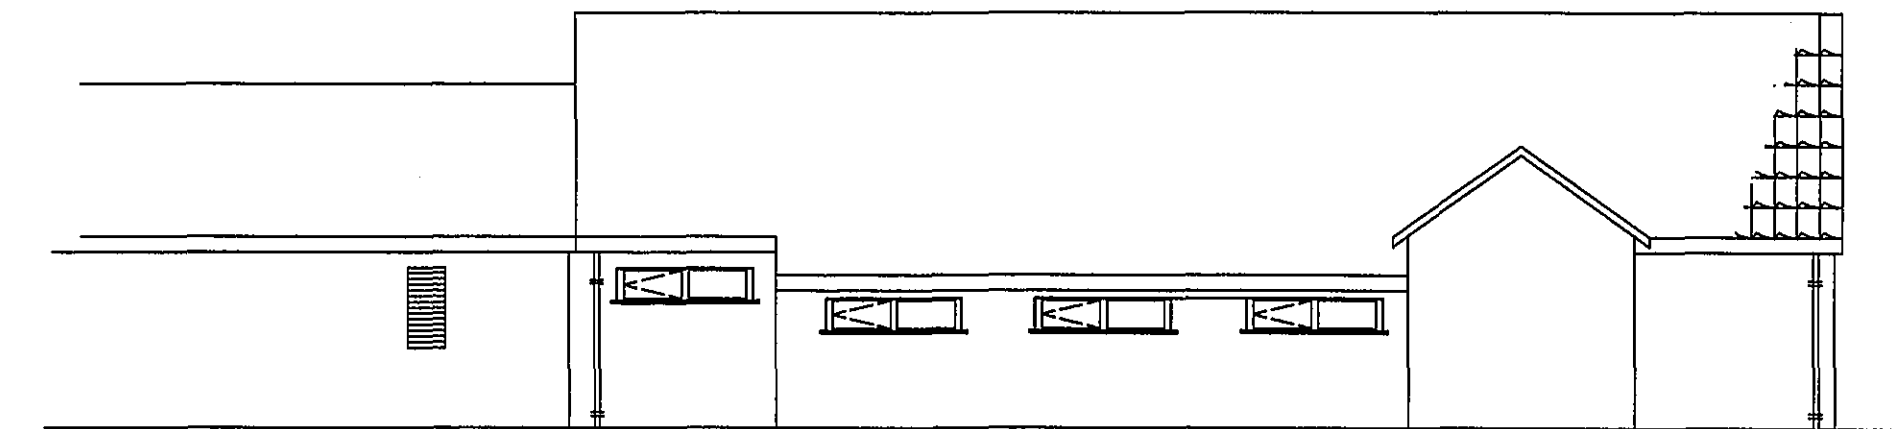

WEST ELEVATION

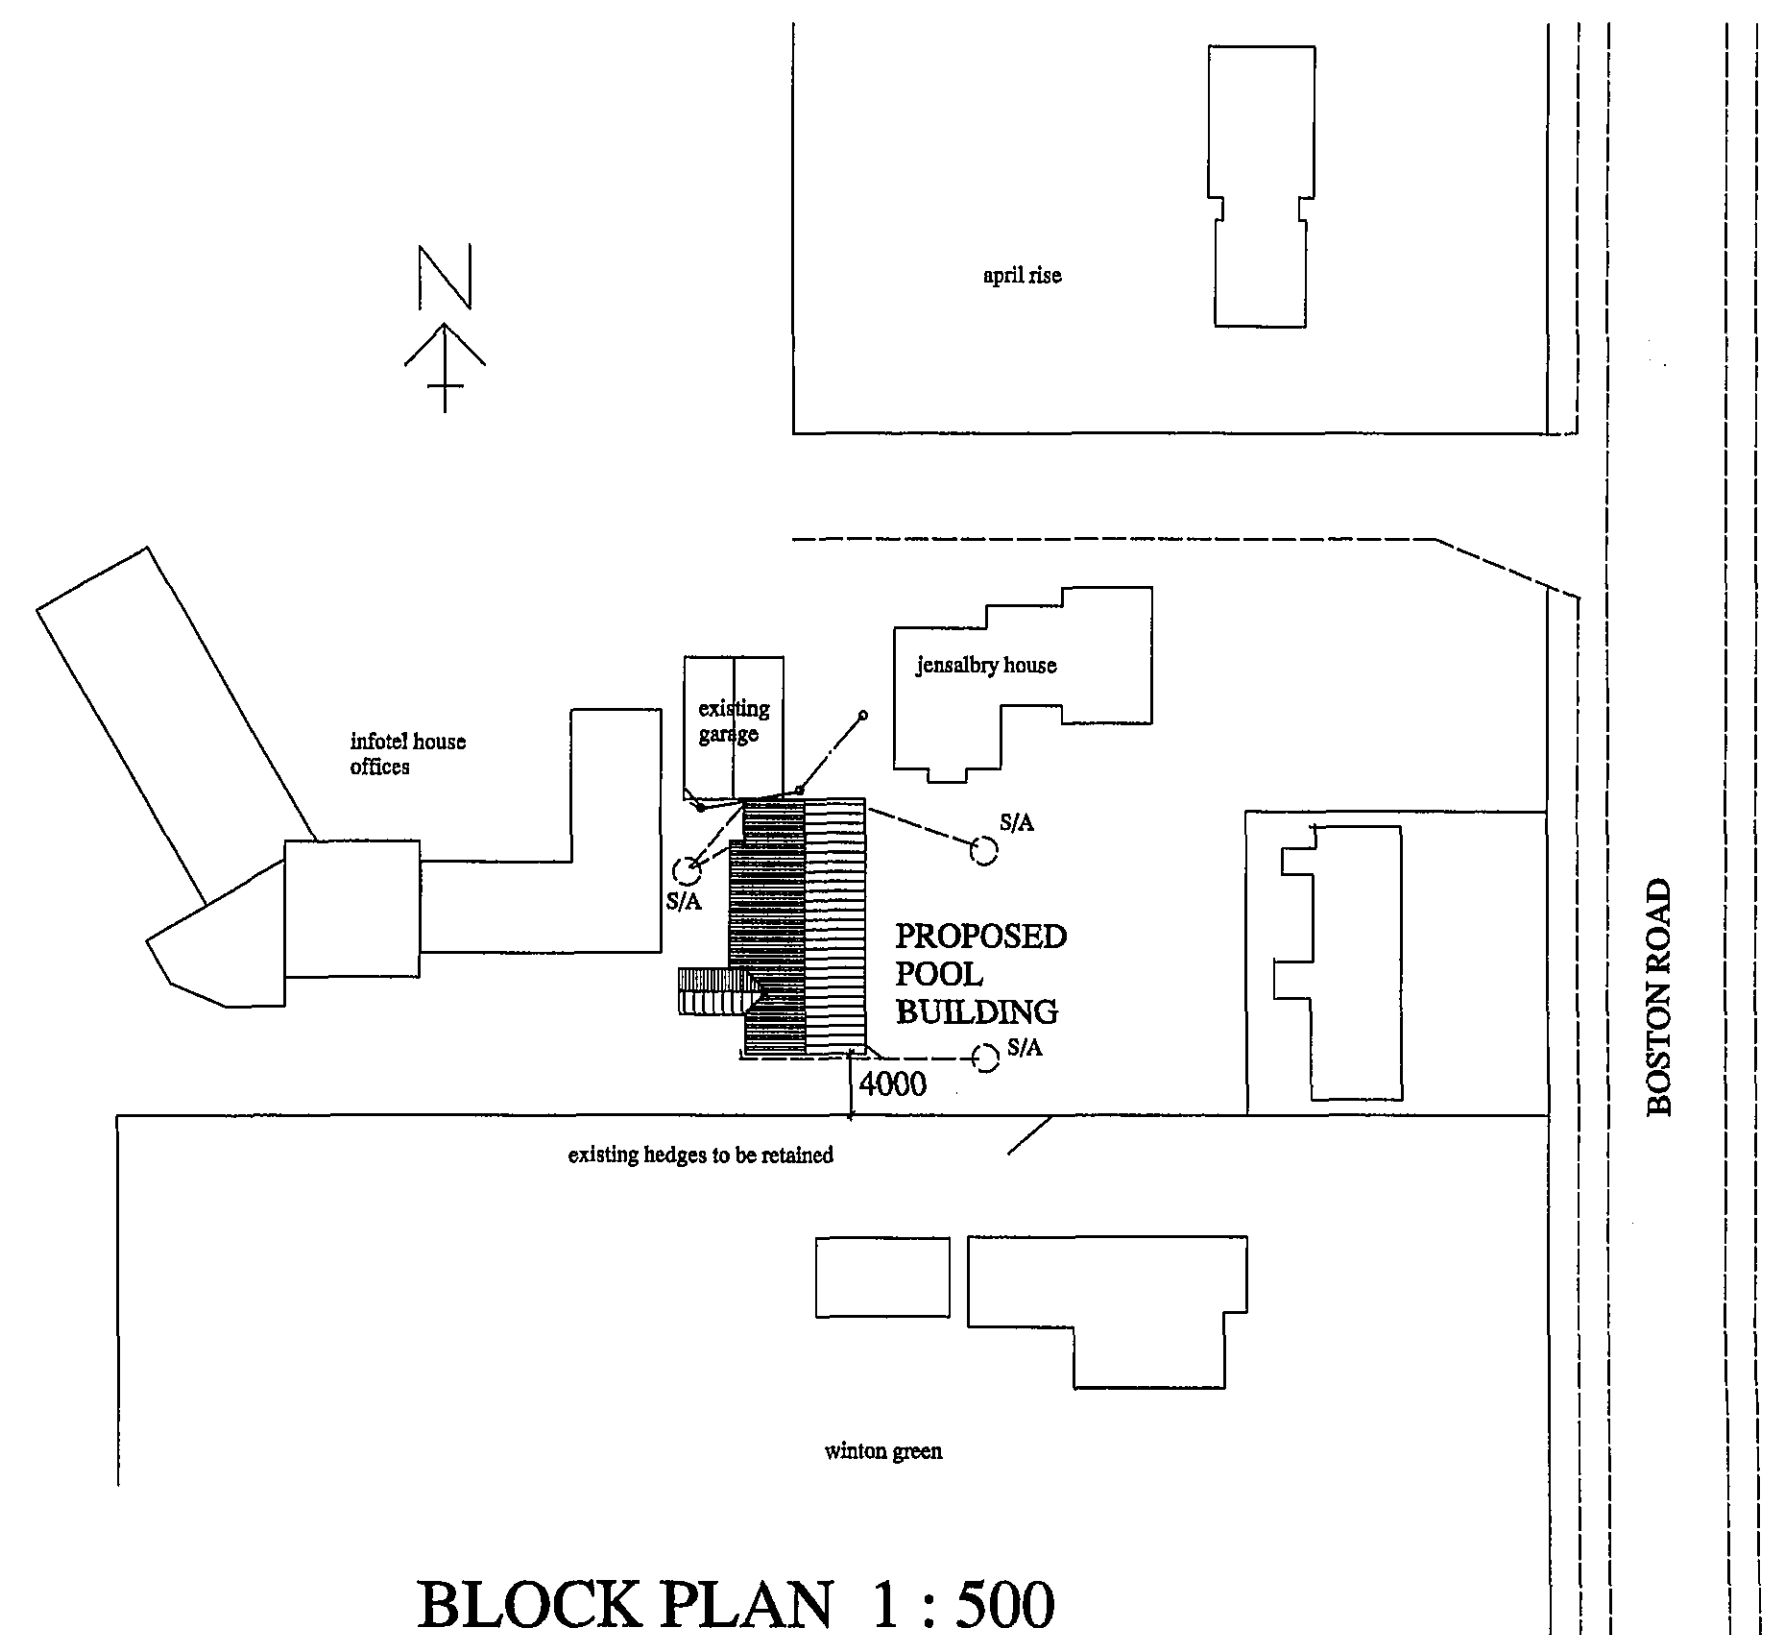

BLOCK PLAN 1 : 500

SHDC
Planning & Development
22 DEC 2005
Ref: 1430/05

AMENDED PLAN
Ref: A

REV A : Pool building revised in size to give 4 metre distance to rear boundary. Equipment storage lean-to added - 21/12/05

D. W. Bradley
chartered surveyor

Hawthorn Lodge, Church Lane, Algarkirk,
Boston, Lines PE20 2HH
Tel : (01205) 460944
Fax : (01205) 460911
Mobile : 07946 569326
EMail : dwb@dwbbradley.force9.co.uk

client : MR & MRS D CORDNER

project : PROPOSED POOL
BUILDING AT
JENSALBRY HOUSE
BOSTON ROAD
GOSBERTON, SPALDING

title : ELEVATIONS/NOTES

date : OCT 2005 scales :

RICS
drg.no. 0566/2 A