
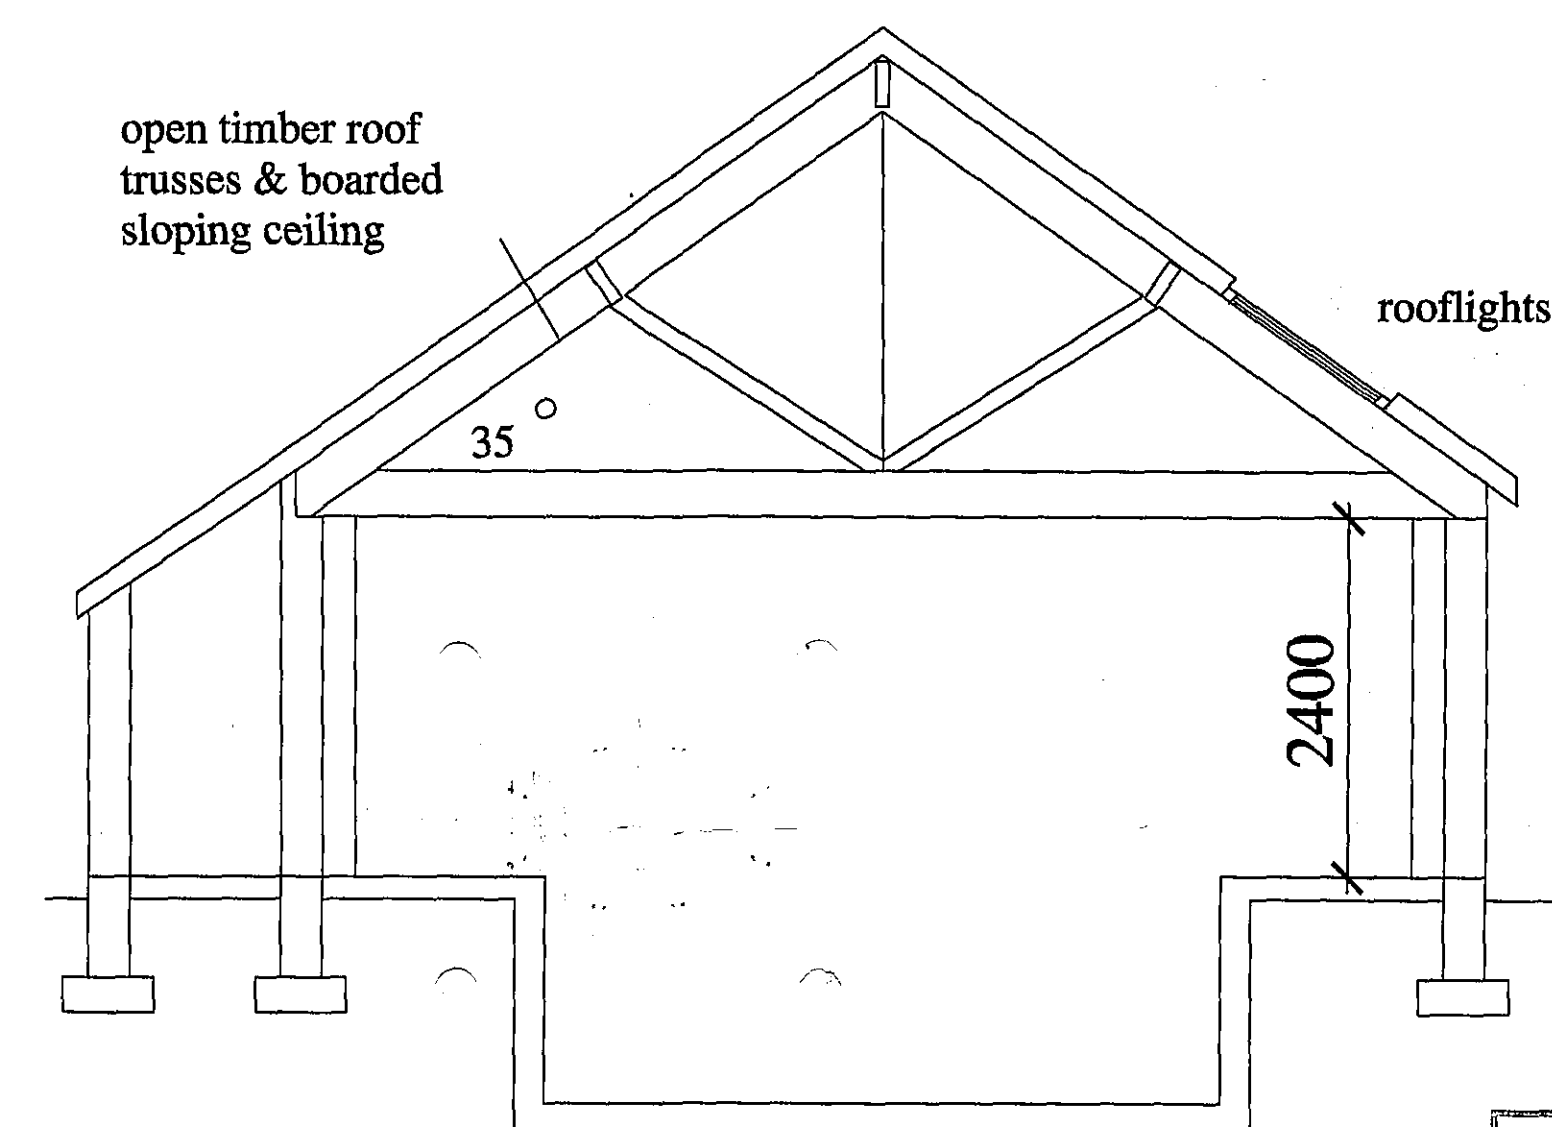


existing store to rear  
of garage converted  
into changing room

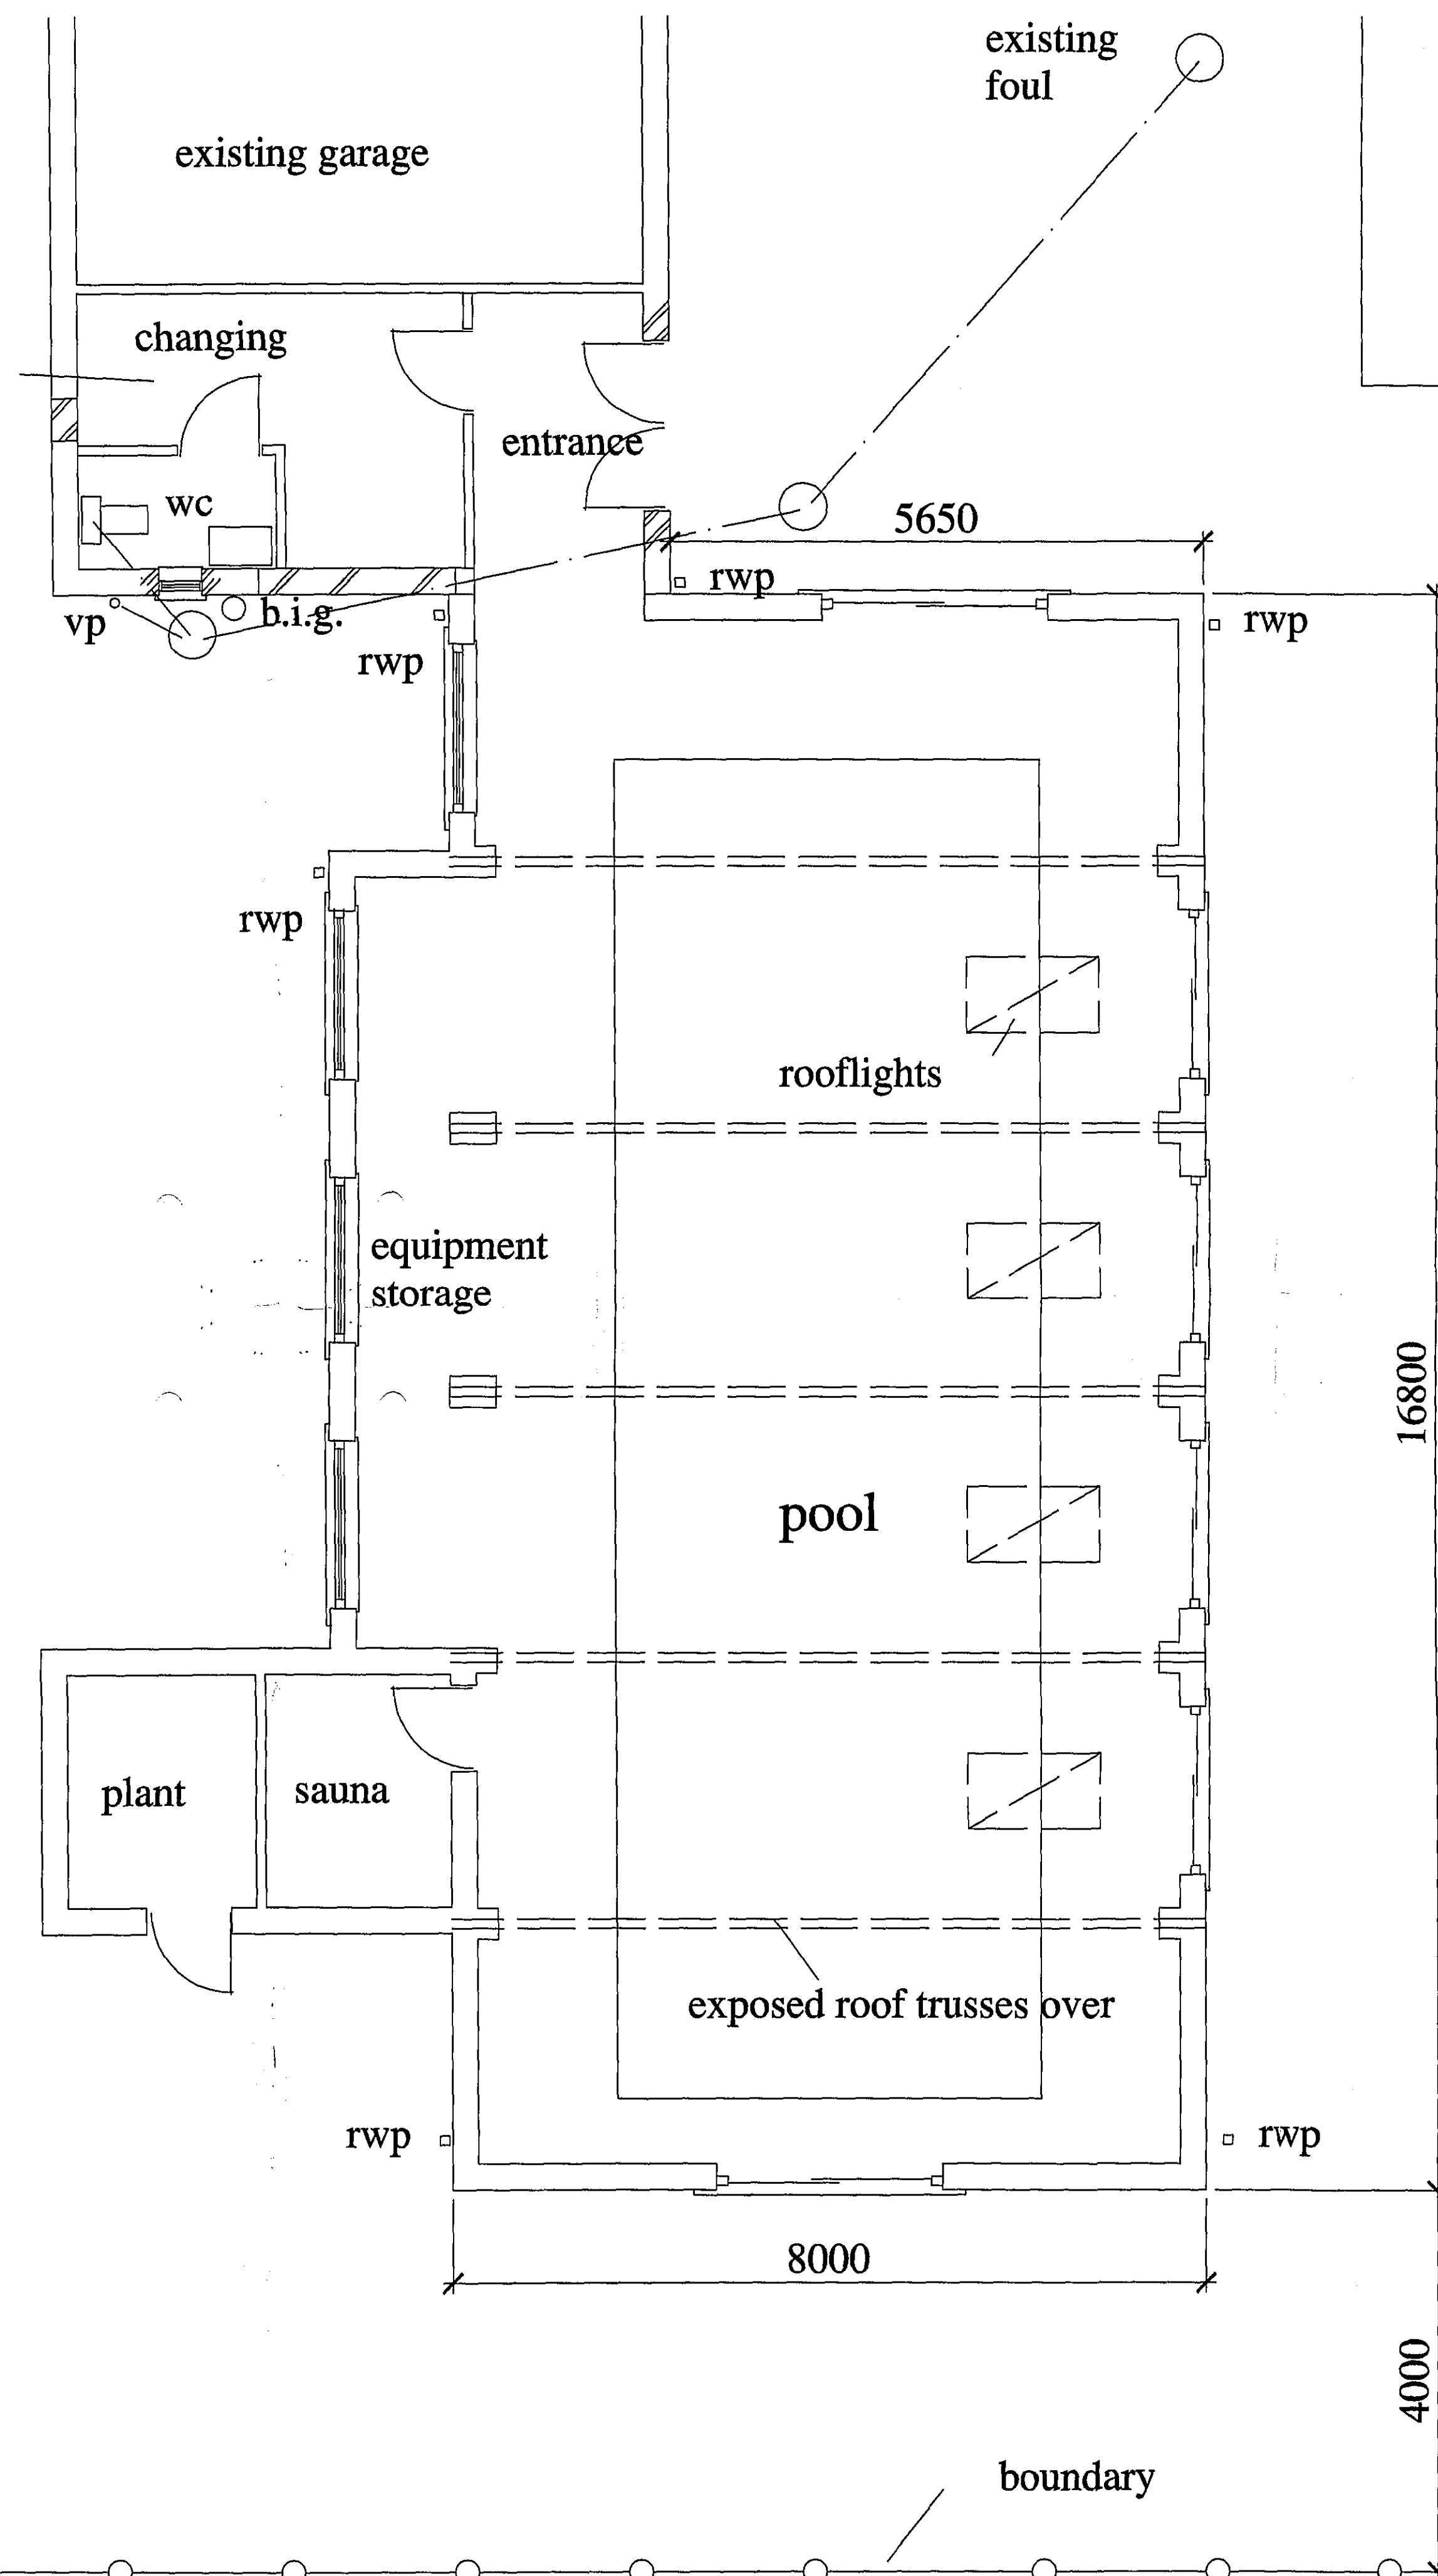

SHDC  
Planning & Development  
22 DEC 2005  
Ref: 1430105

AMENDED PLAN  
Ref: A1

REV B : Pool building revised in size  
(to give 4 metre distance to rear boundary.  
Equipment storage lean-to added - 21/12/05  
REV A : Dimension to rear boundary  
added 28/10/05

D. W. Bradley  
chartered surveyor

Hawthorn Lodge, Church Lane, Algarth, Kirk,  
Boston, Lincs PE20 2HH  
Tel : (01205) 460944  
Fax : (01205) 460911  
Mobile : 07946 569325  
Email : dwb@dwbradley.force9.co.uk

client : MR & MRS D CORDNER

project : PROPOSED POOL  
BUILDING AT  
JENSALBRY HOUSE  
BOSTON ROAD  
GOSBERTON, SPALDING

title : PLANS & SECTION

date : OCT 2005 scales :

RICS  
drg.no. 0566/1 B