




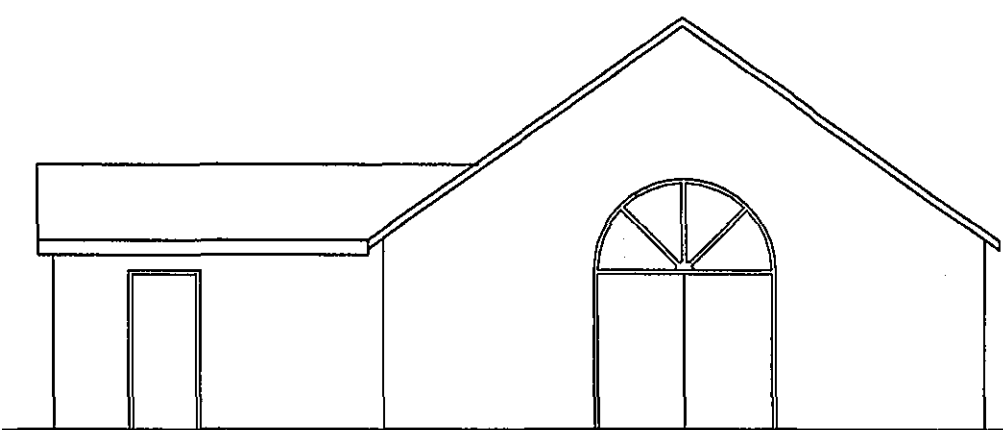

SOUTH ELEVATION

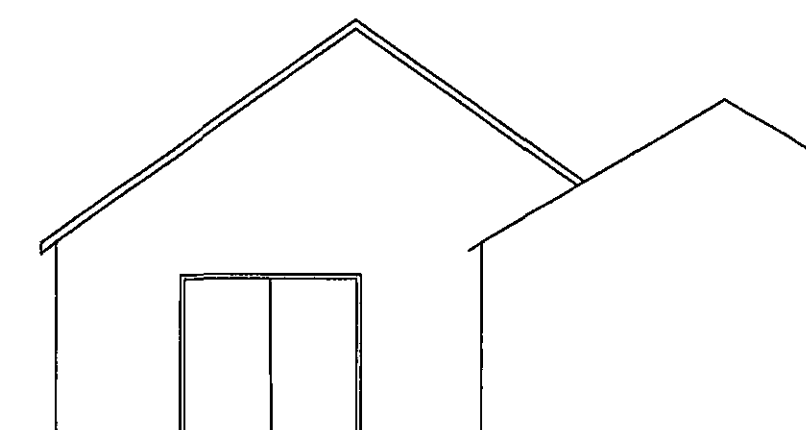

NORTH ELEVATION

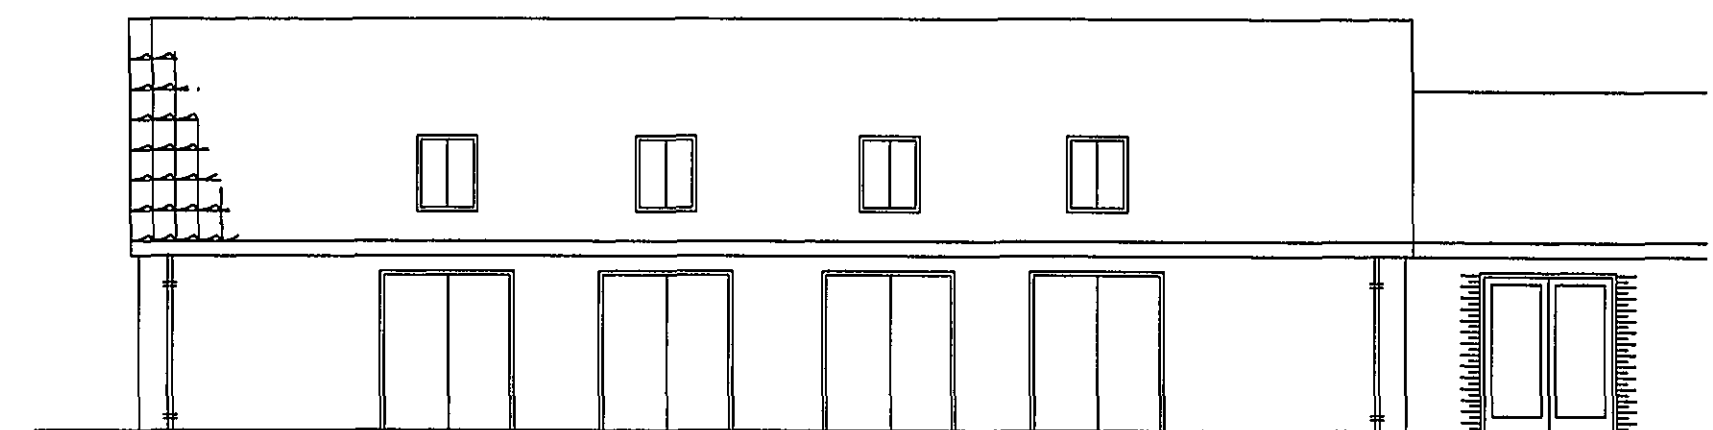


EAST ELEVATION 1 : 100


red pantile roof

cream render to
external walls



brown upvc patio doors
windows and fascias

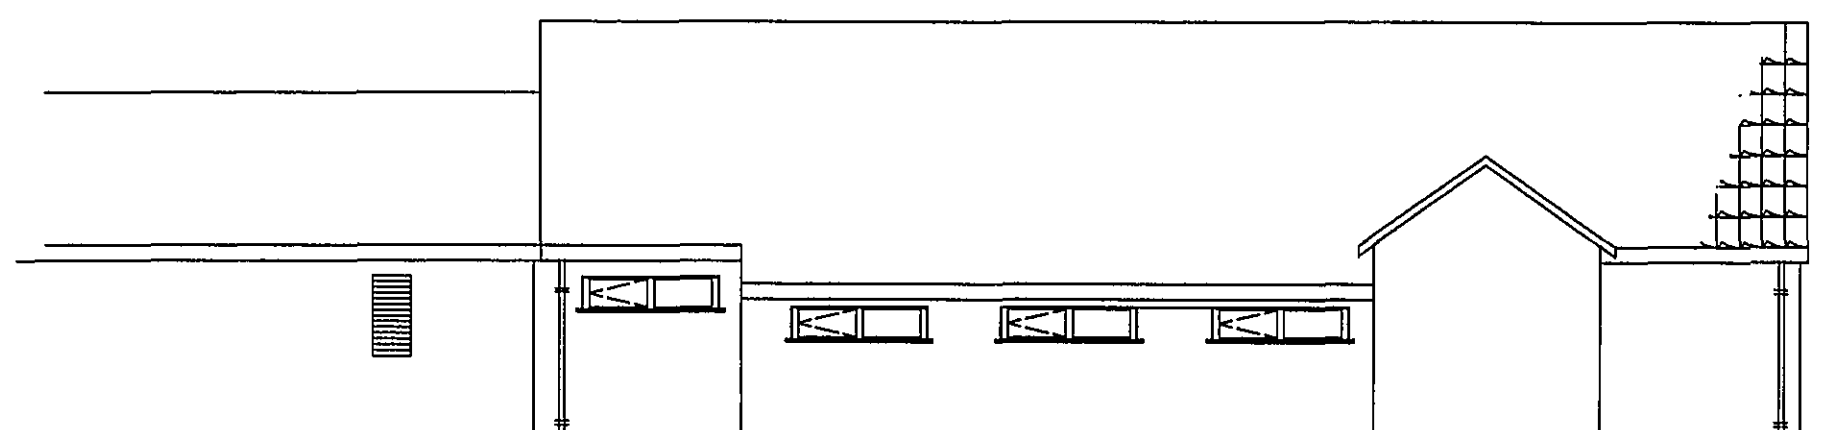

WEST ELEVATION

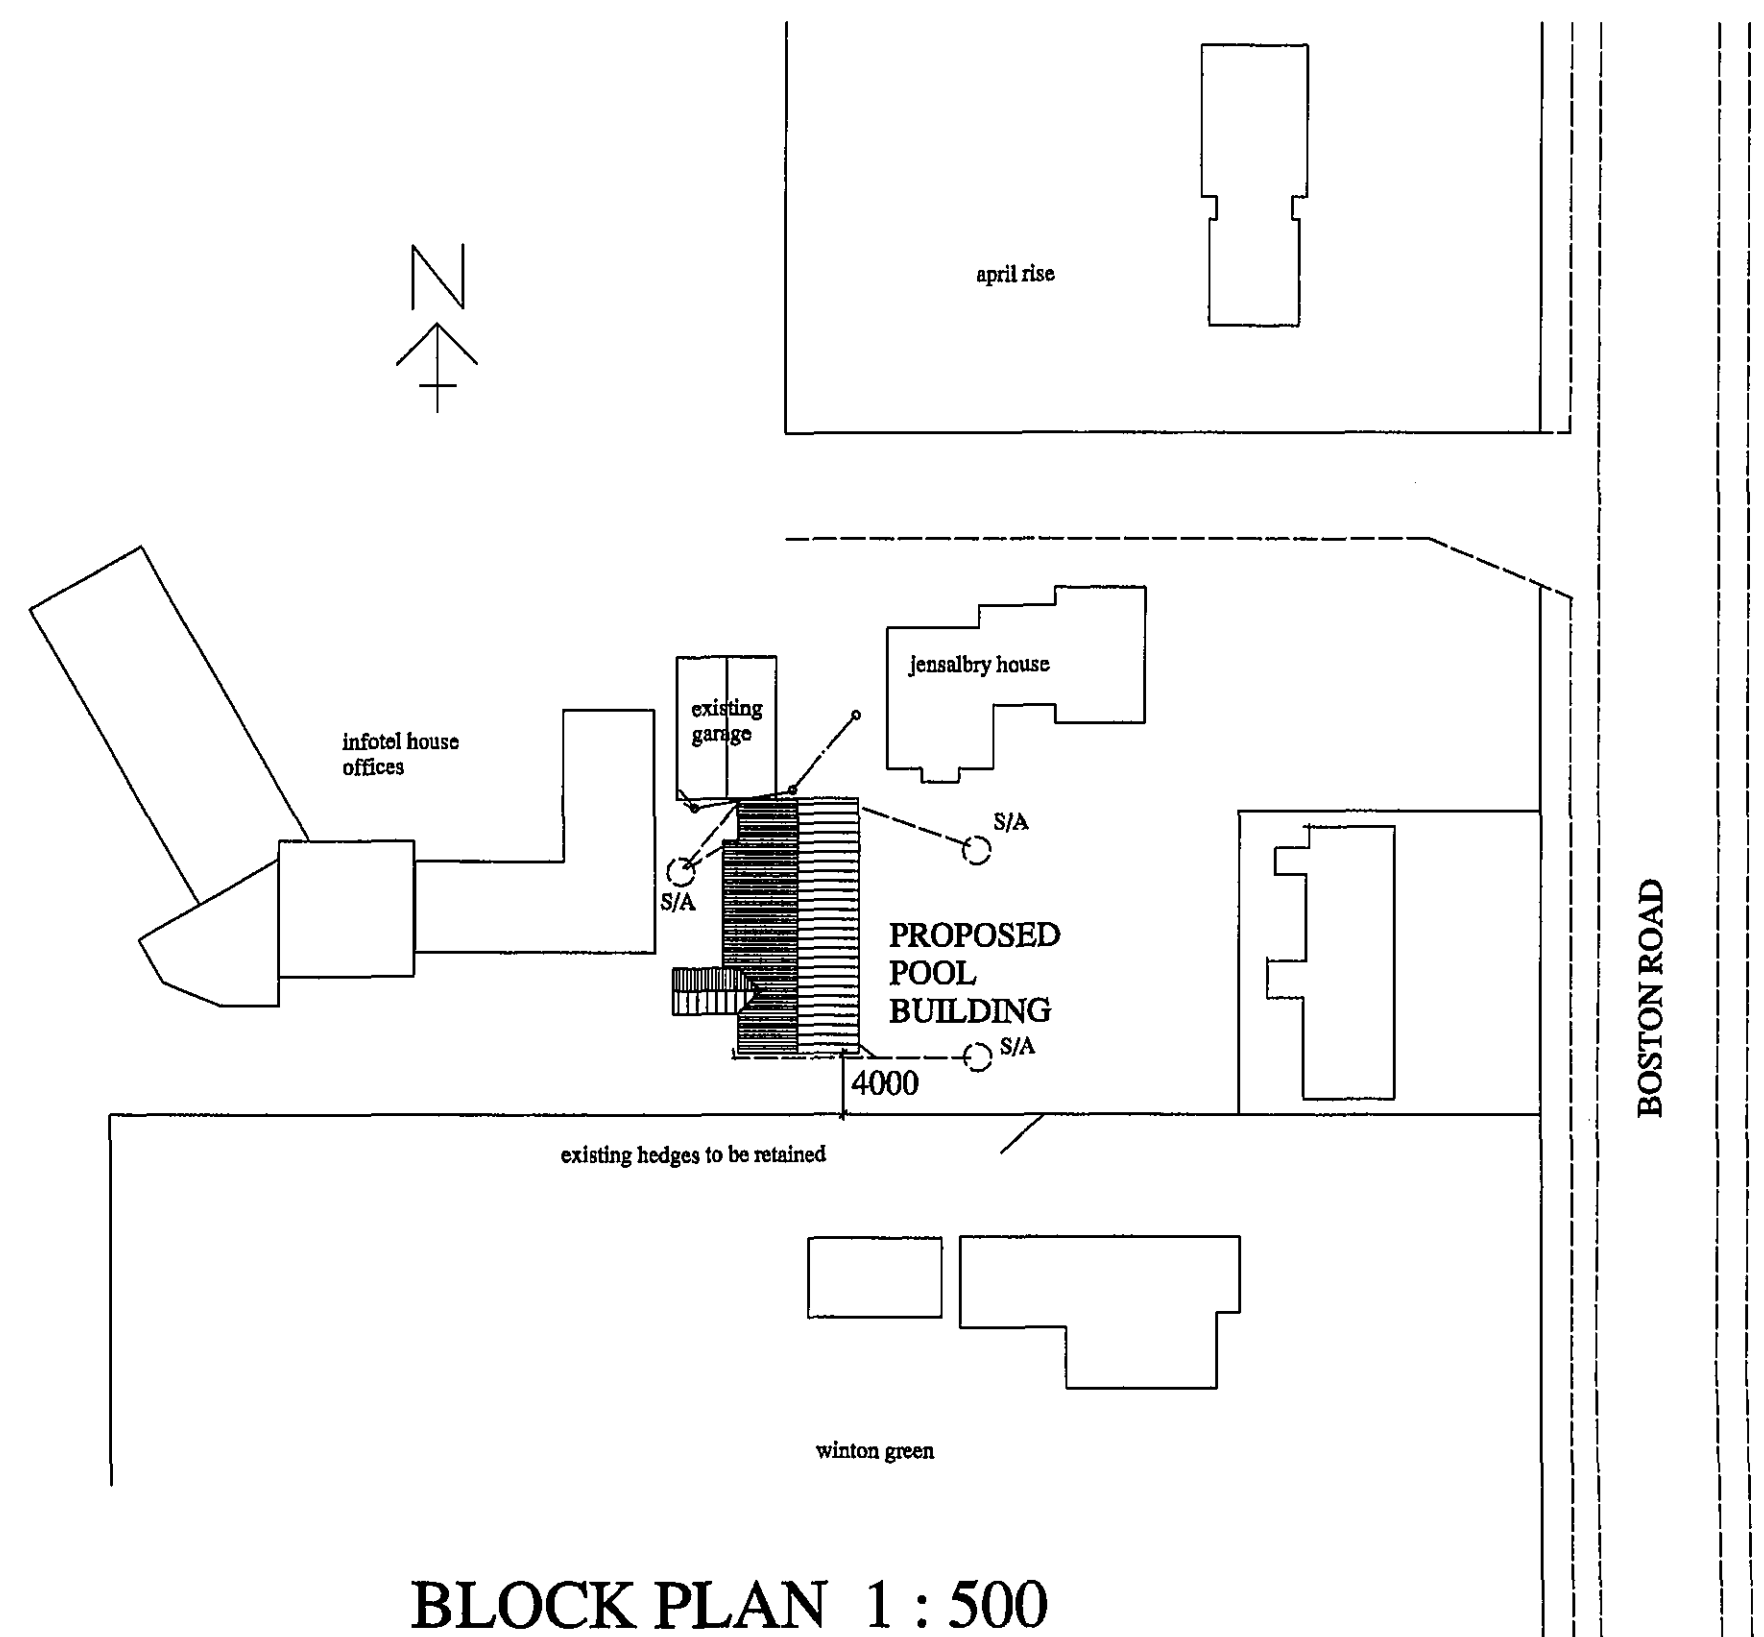

BLOCK PLAN 1 : 500

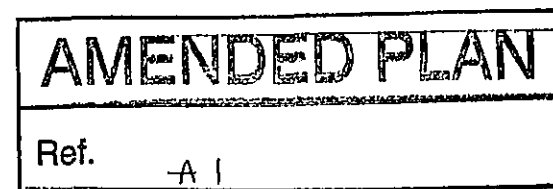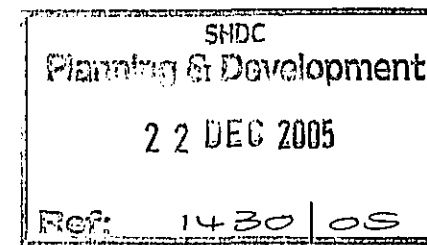

REV'A : Pool building revised in size
to give 4 metre distance to rear boundary.
Equipment storage lean-to added - 21/12/05

D. W. Bradley
chartered surveyor

Hawthorn Lodge, Church Lane, Algarkirk,
Boston, Lincs PE20 2HH
Tel : (01205) 460944
Fax : (01205) 460911
Mobile : 07946 569326
EMail : dwb@dwbradley.force9.co.uk

client : MR & MRS D CORDNER

project : PROPOSED POOL
BUILDING AT
JENSALBRY HOUSE
BOSTON ROAD
GOSBERTON, SPALDING

title : ELEVATIONS/NOTES

date : OCT 2005 scales :



drg.no. 0566/2 A

