
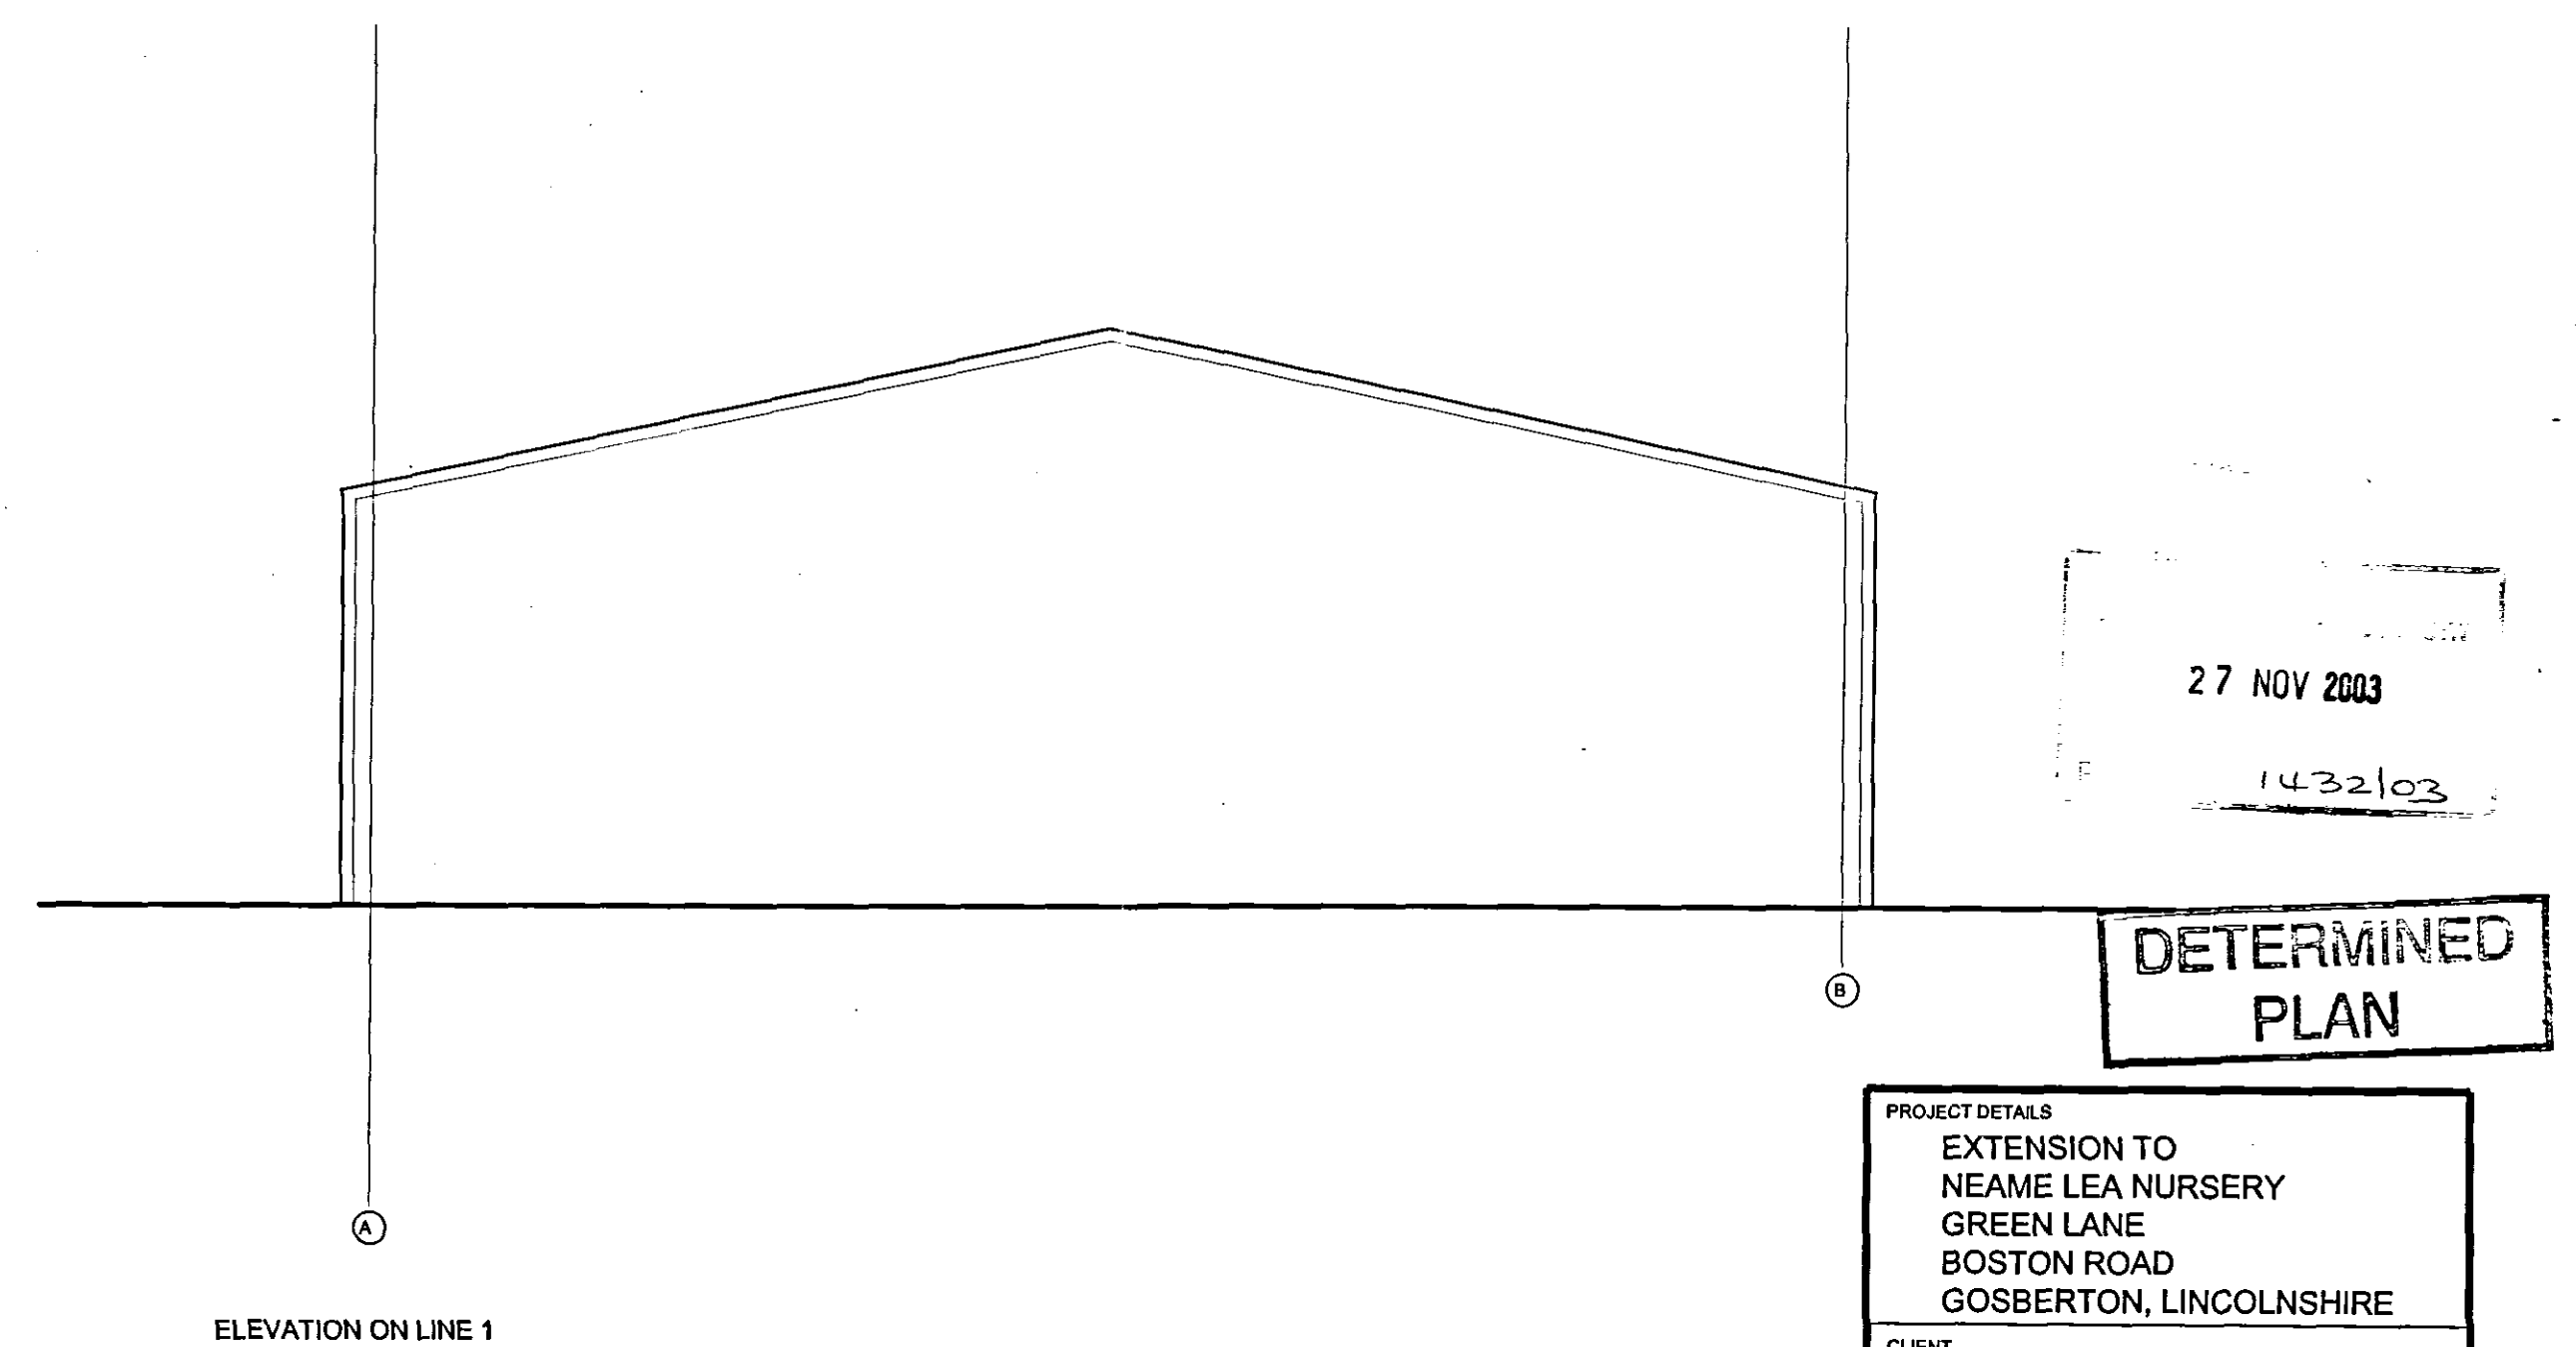
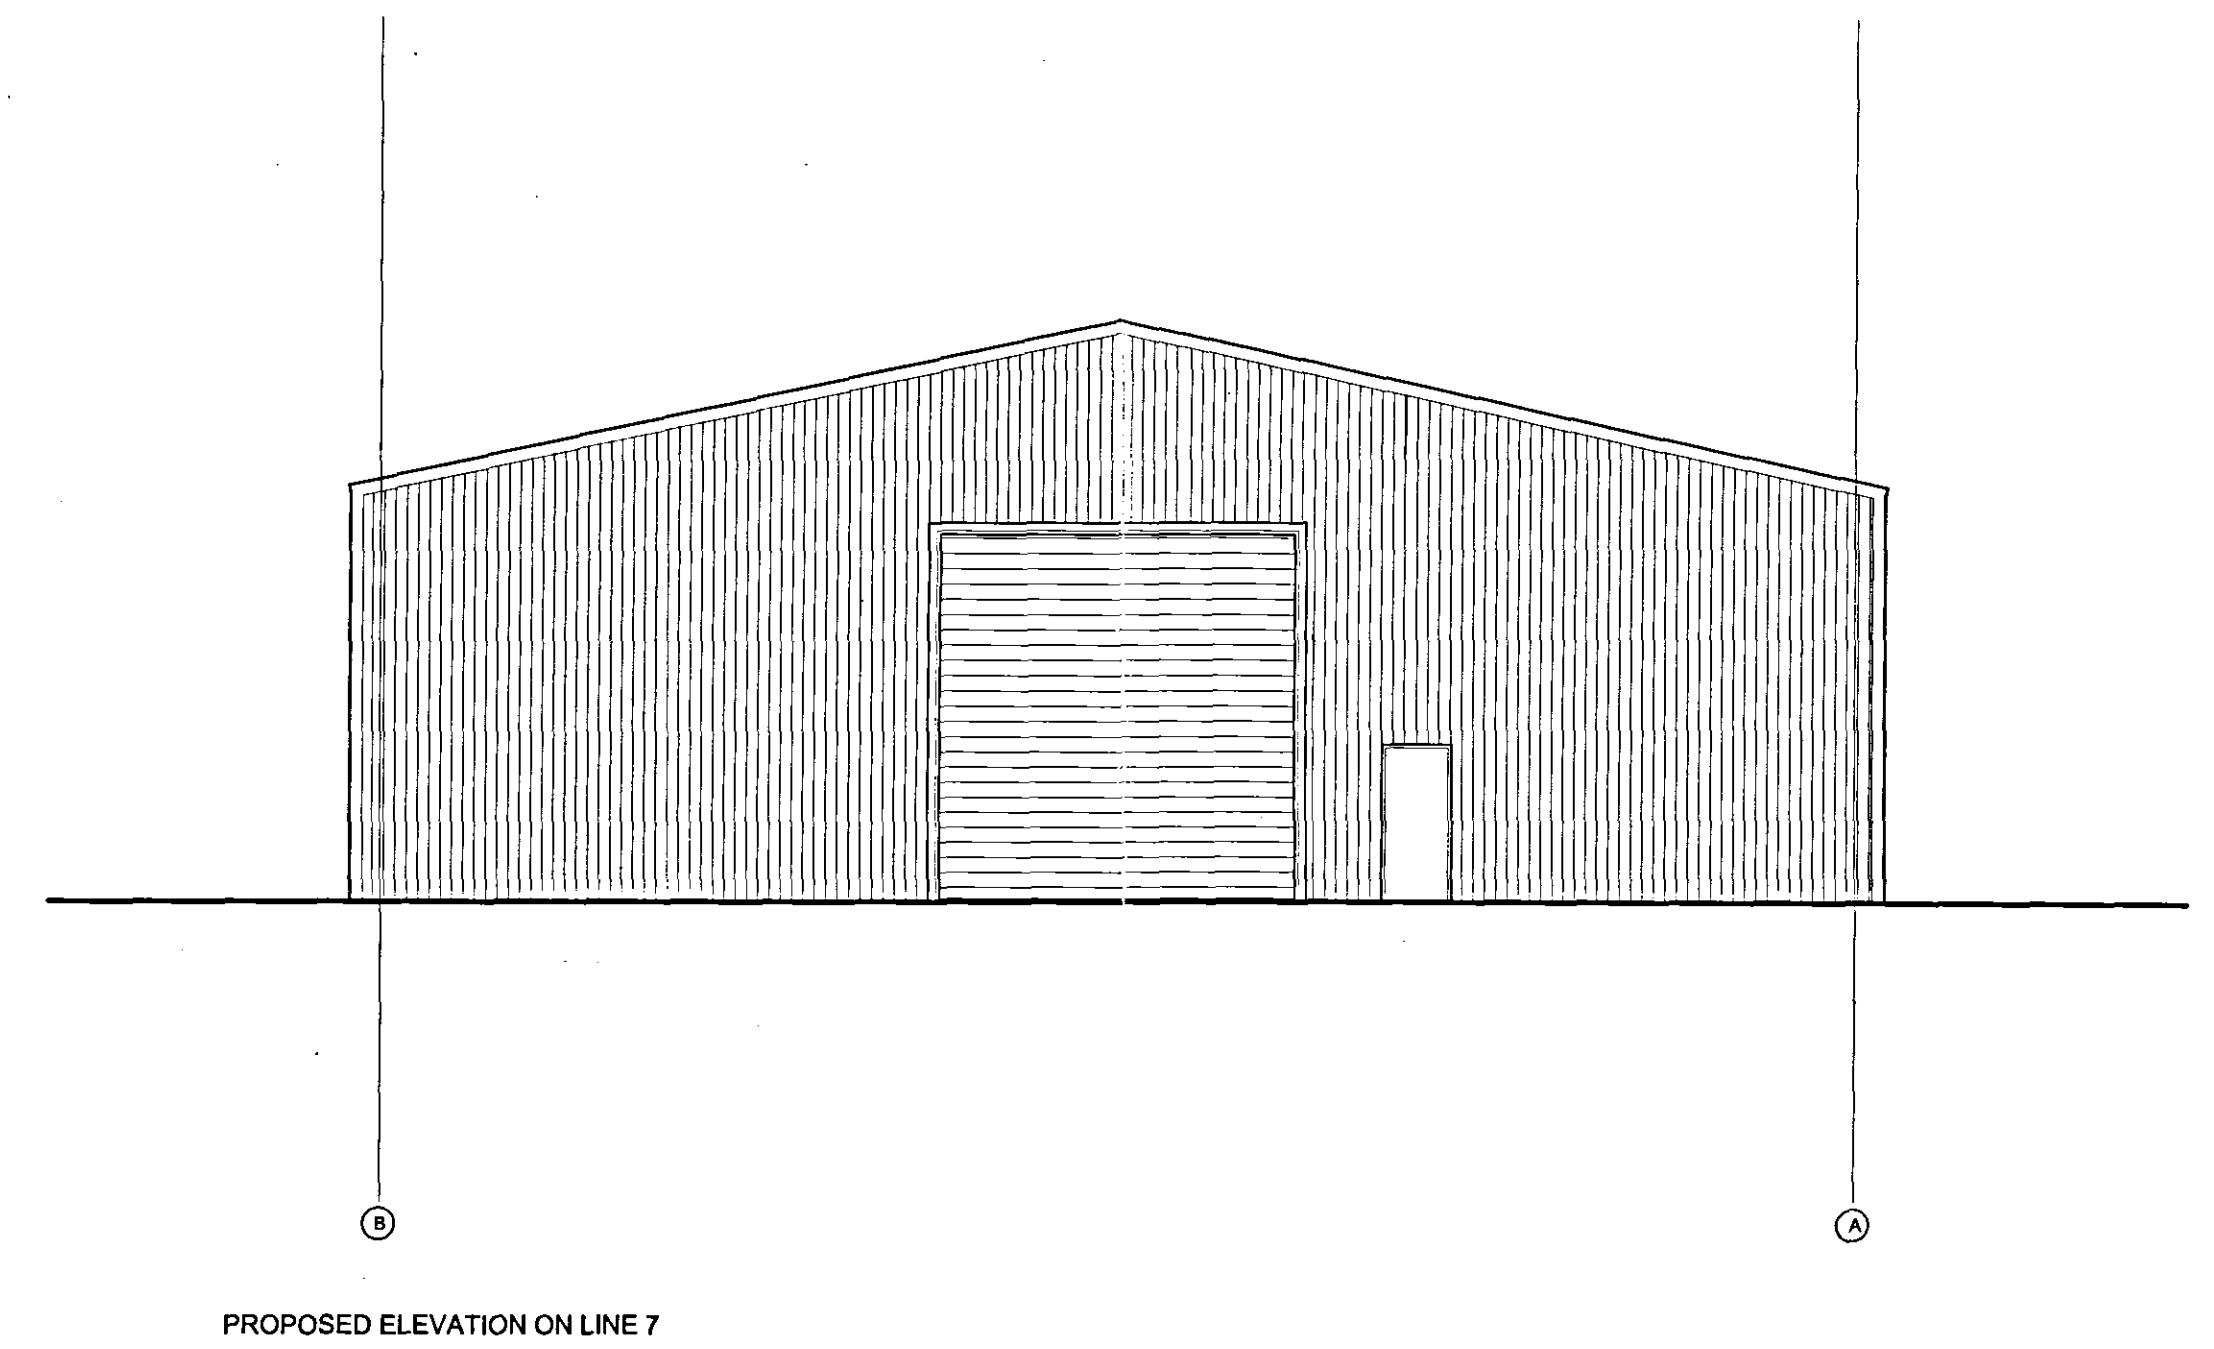
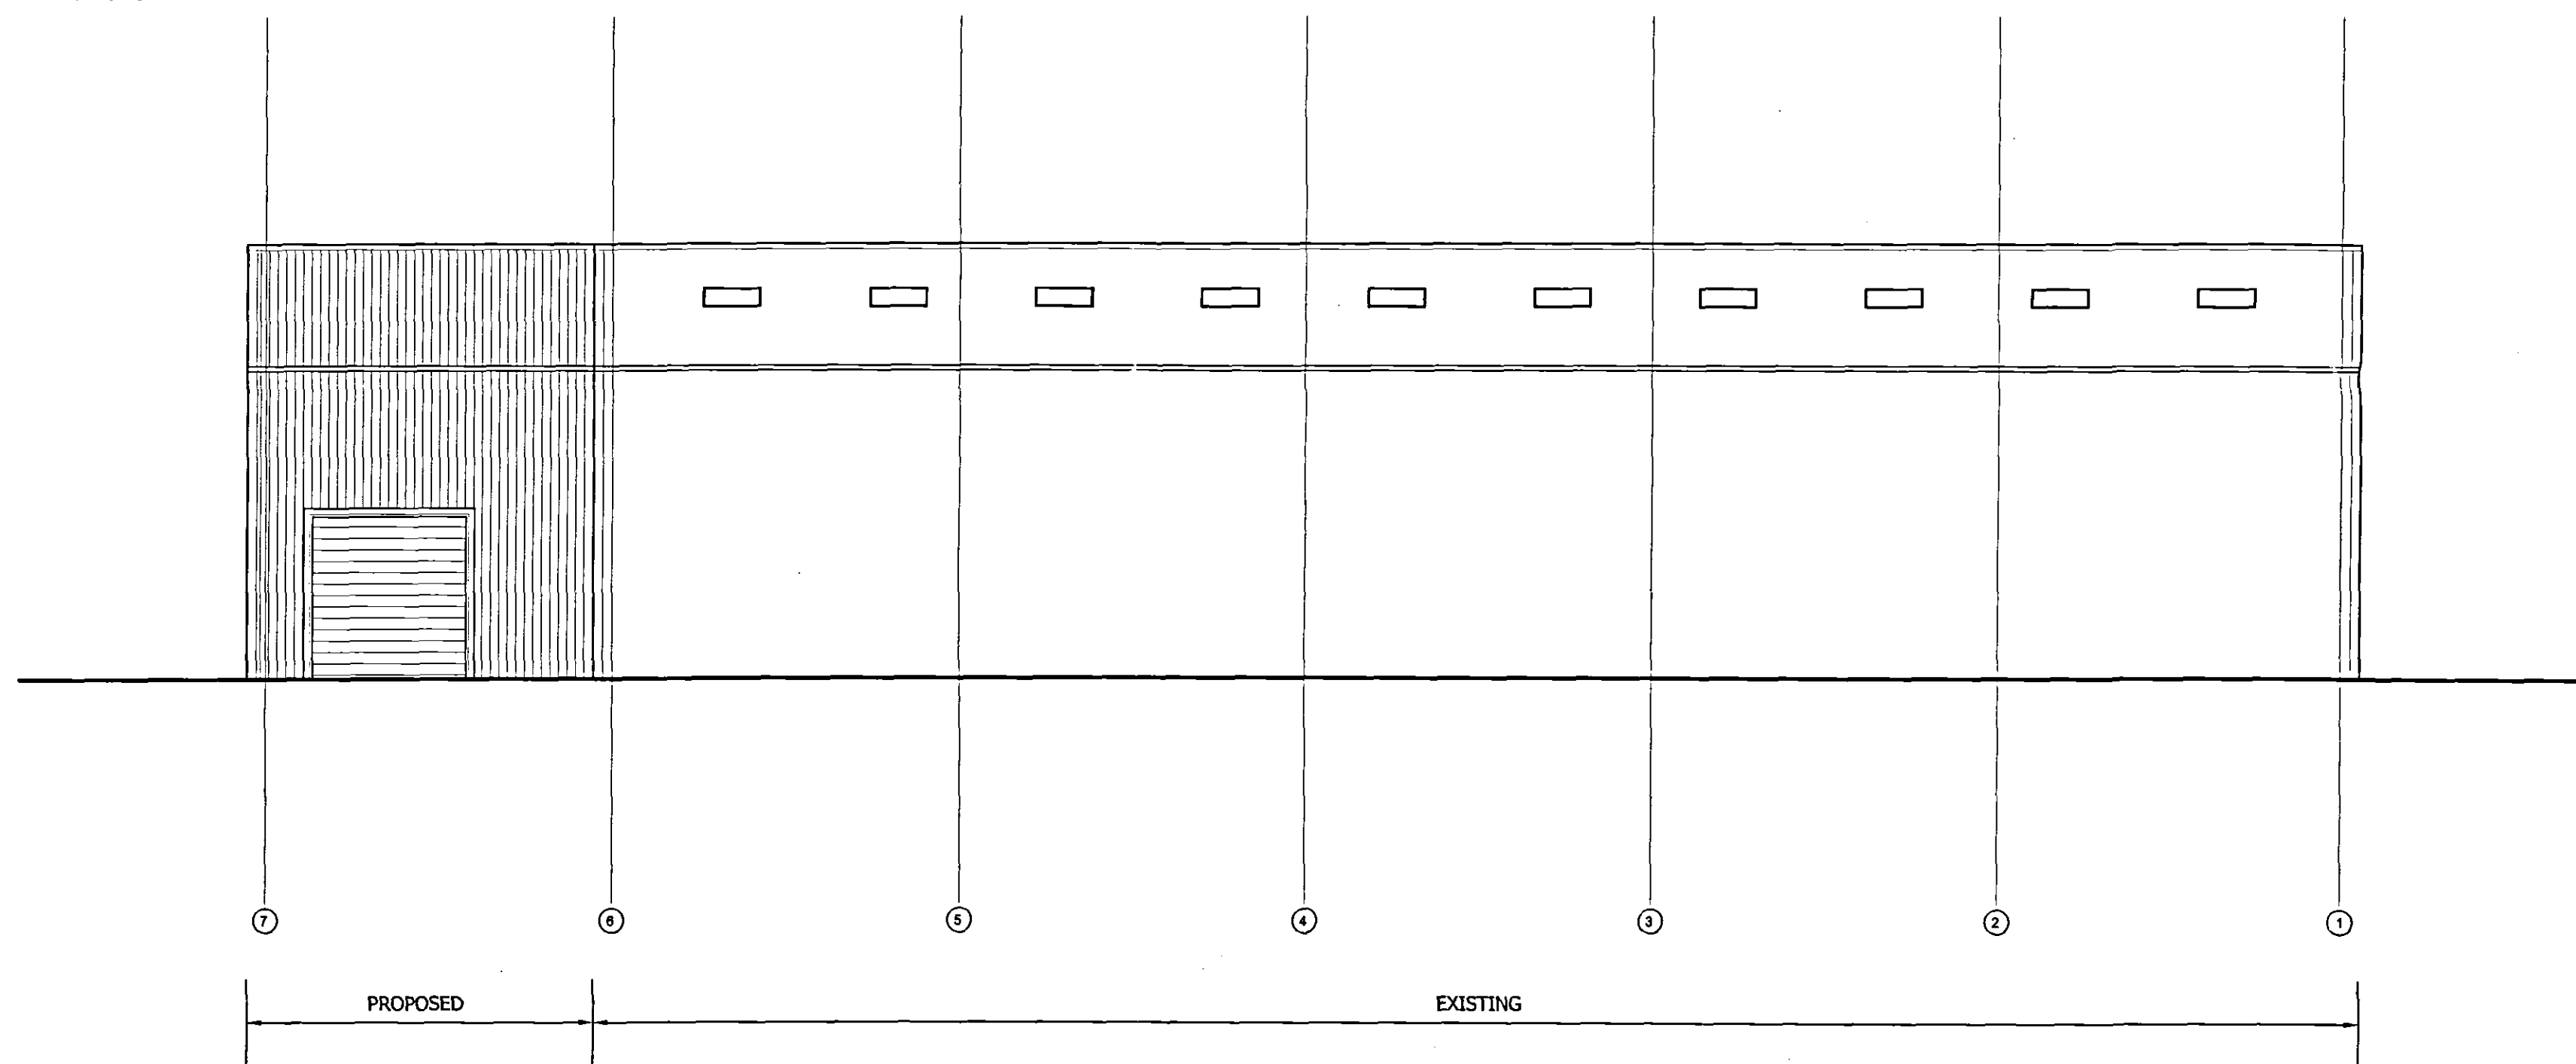


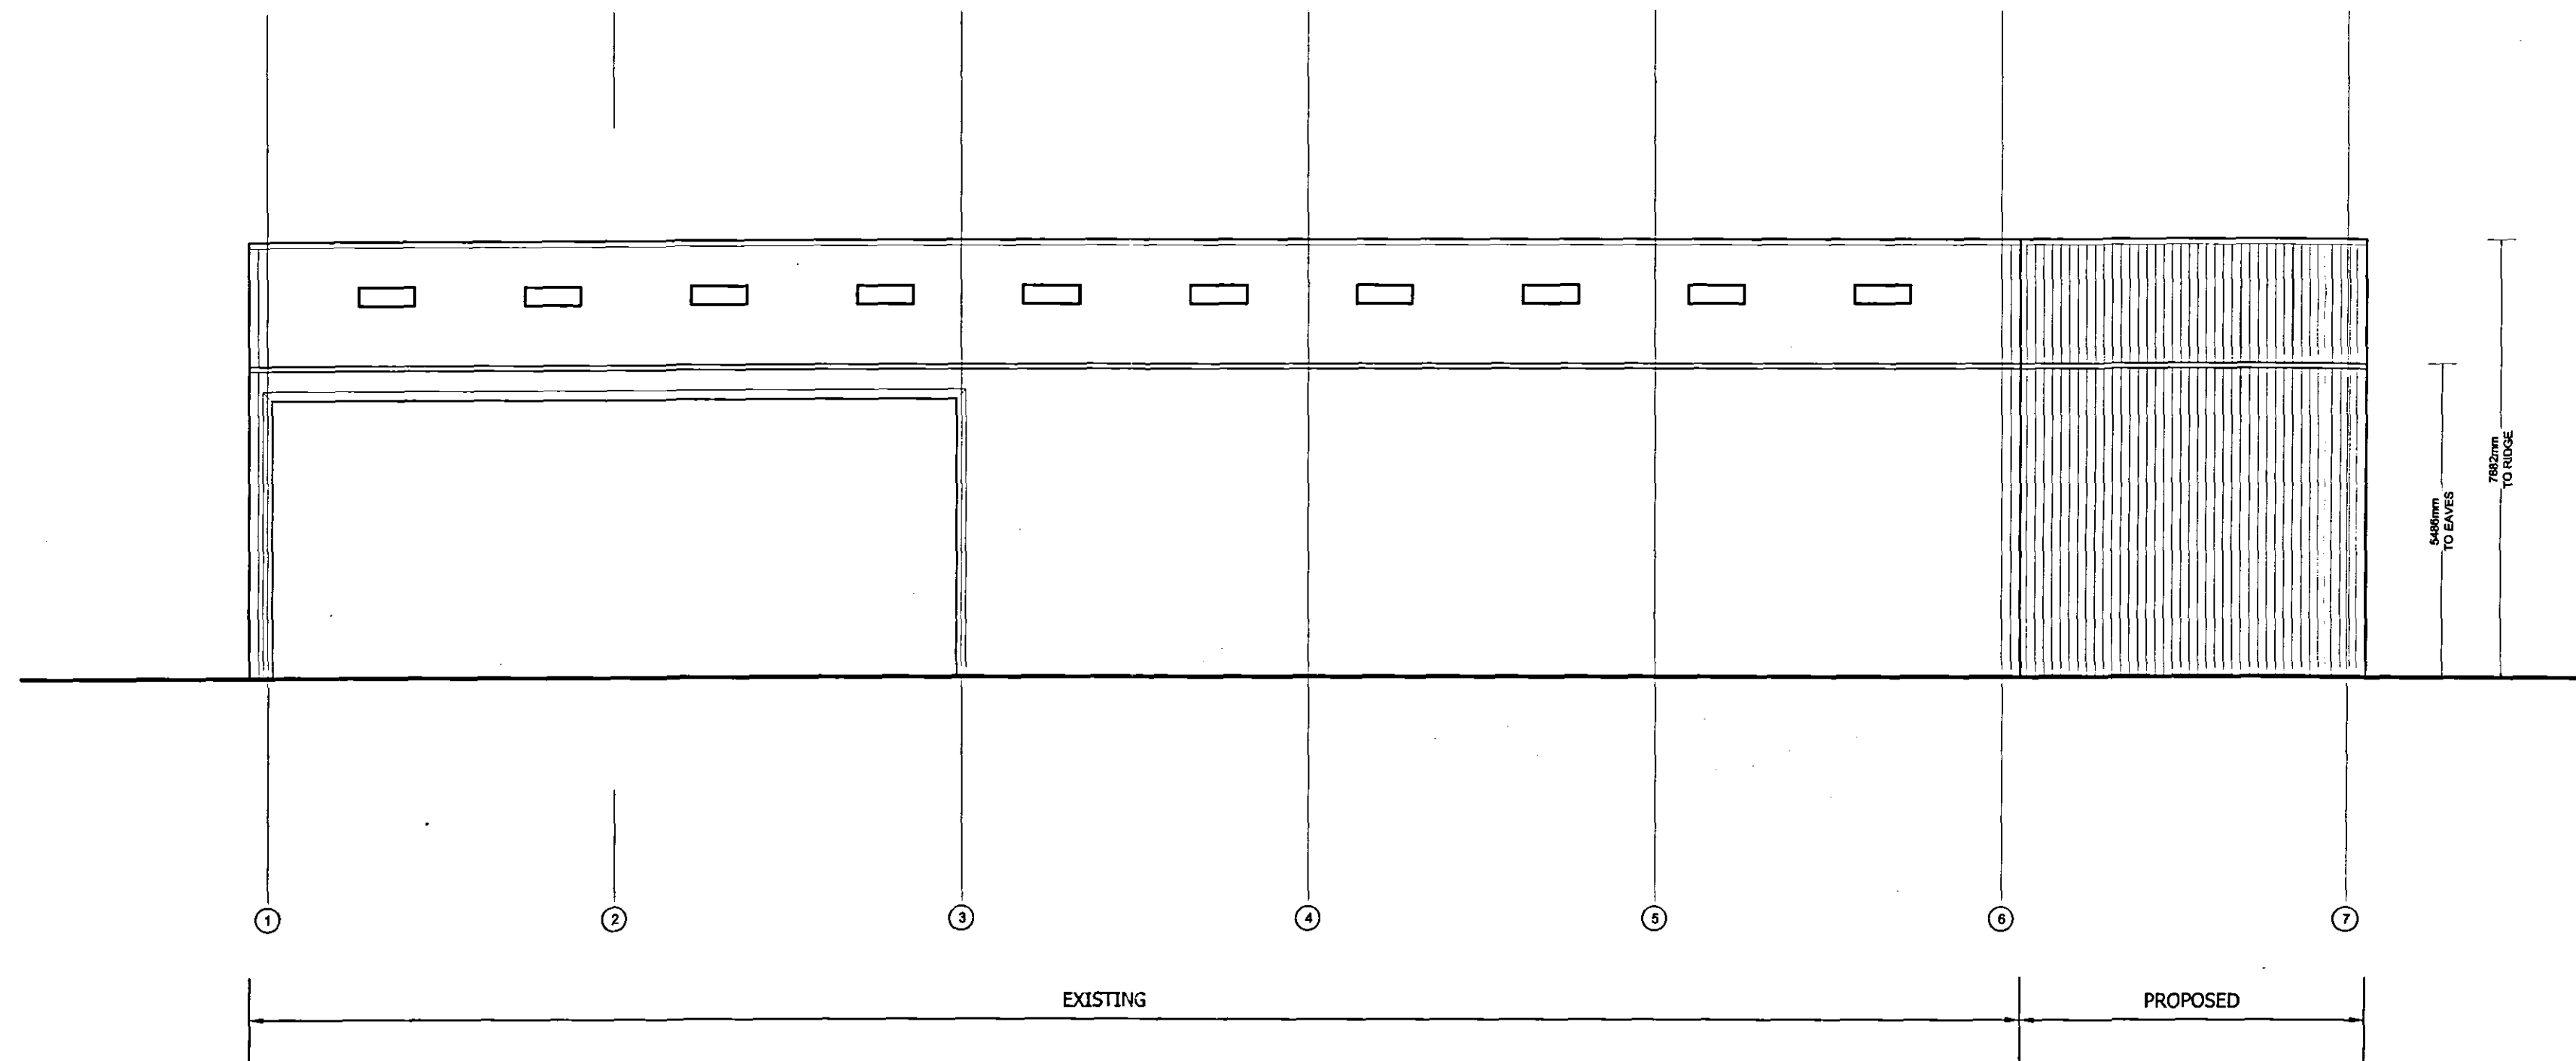

PROJECT DETAILS	
EXTENSION TO NEAME LEA NURSERY GREEN LANE BOSTON ROAD GOSBERTON, LINCOLNSHIRE	
CLIENT M&G FABRICATIONS	
DRAWING TITLE PROPOSED ELEVATIONS	
DATE NOVEMBER 2003	DRAWN JESS
SCALE 1:100	DRWG No. 1660/A1/02

STEVEN DUNN
ARCHITECT

Hadleigh House
High Street
Walcott
Lincoln
LN4 3SN

Steven W. Dunn
B.A.(Hons) Dip. Arch.(Leics) R.I.B.A.
R.I.B.A. Chartered Architect

Telephone 01526 860 757
Facsimile 01526 861 575
E-Mail: Steven.Dunn@member.riba.org