


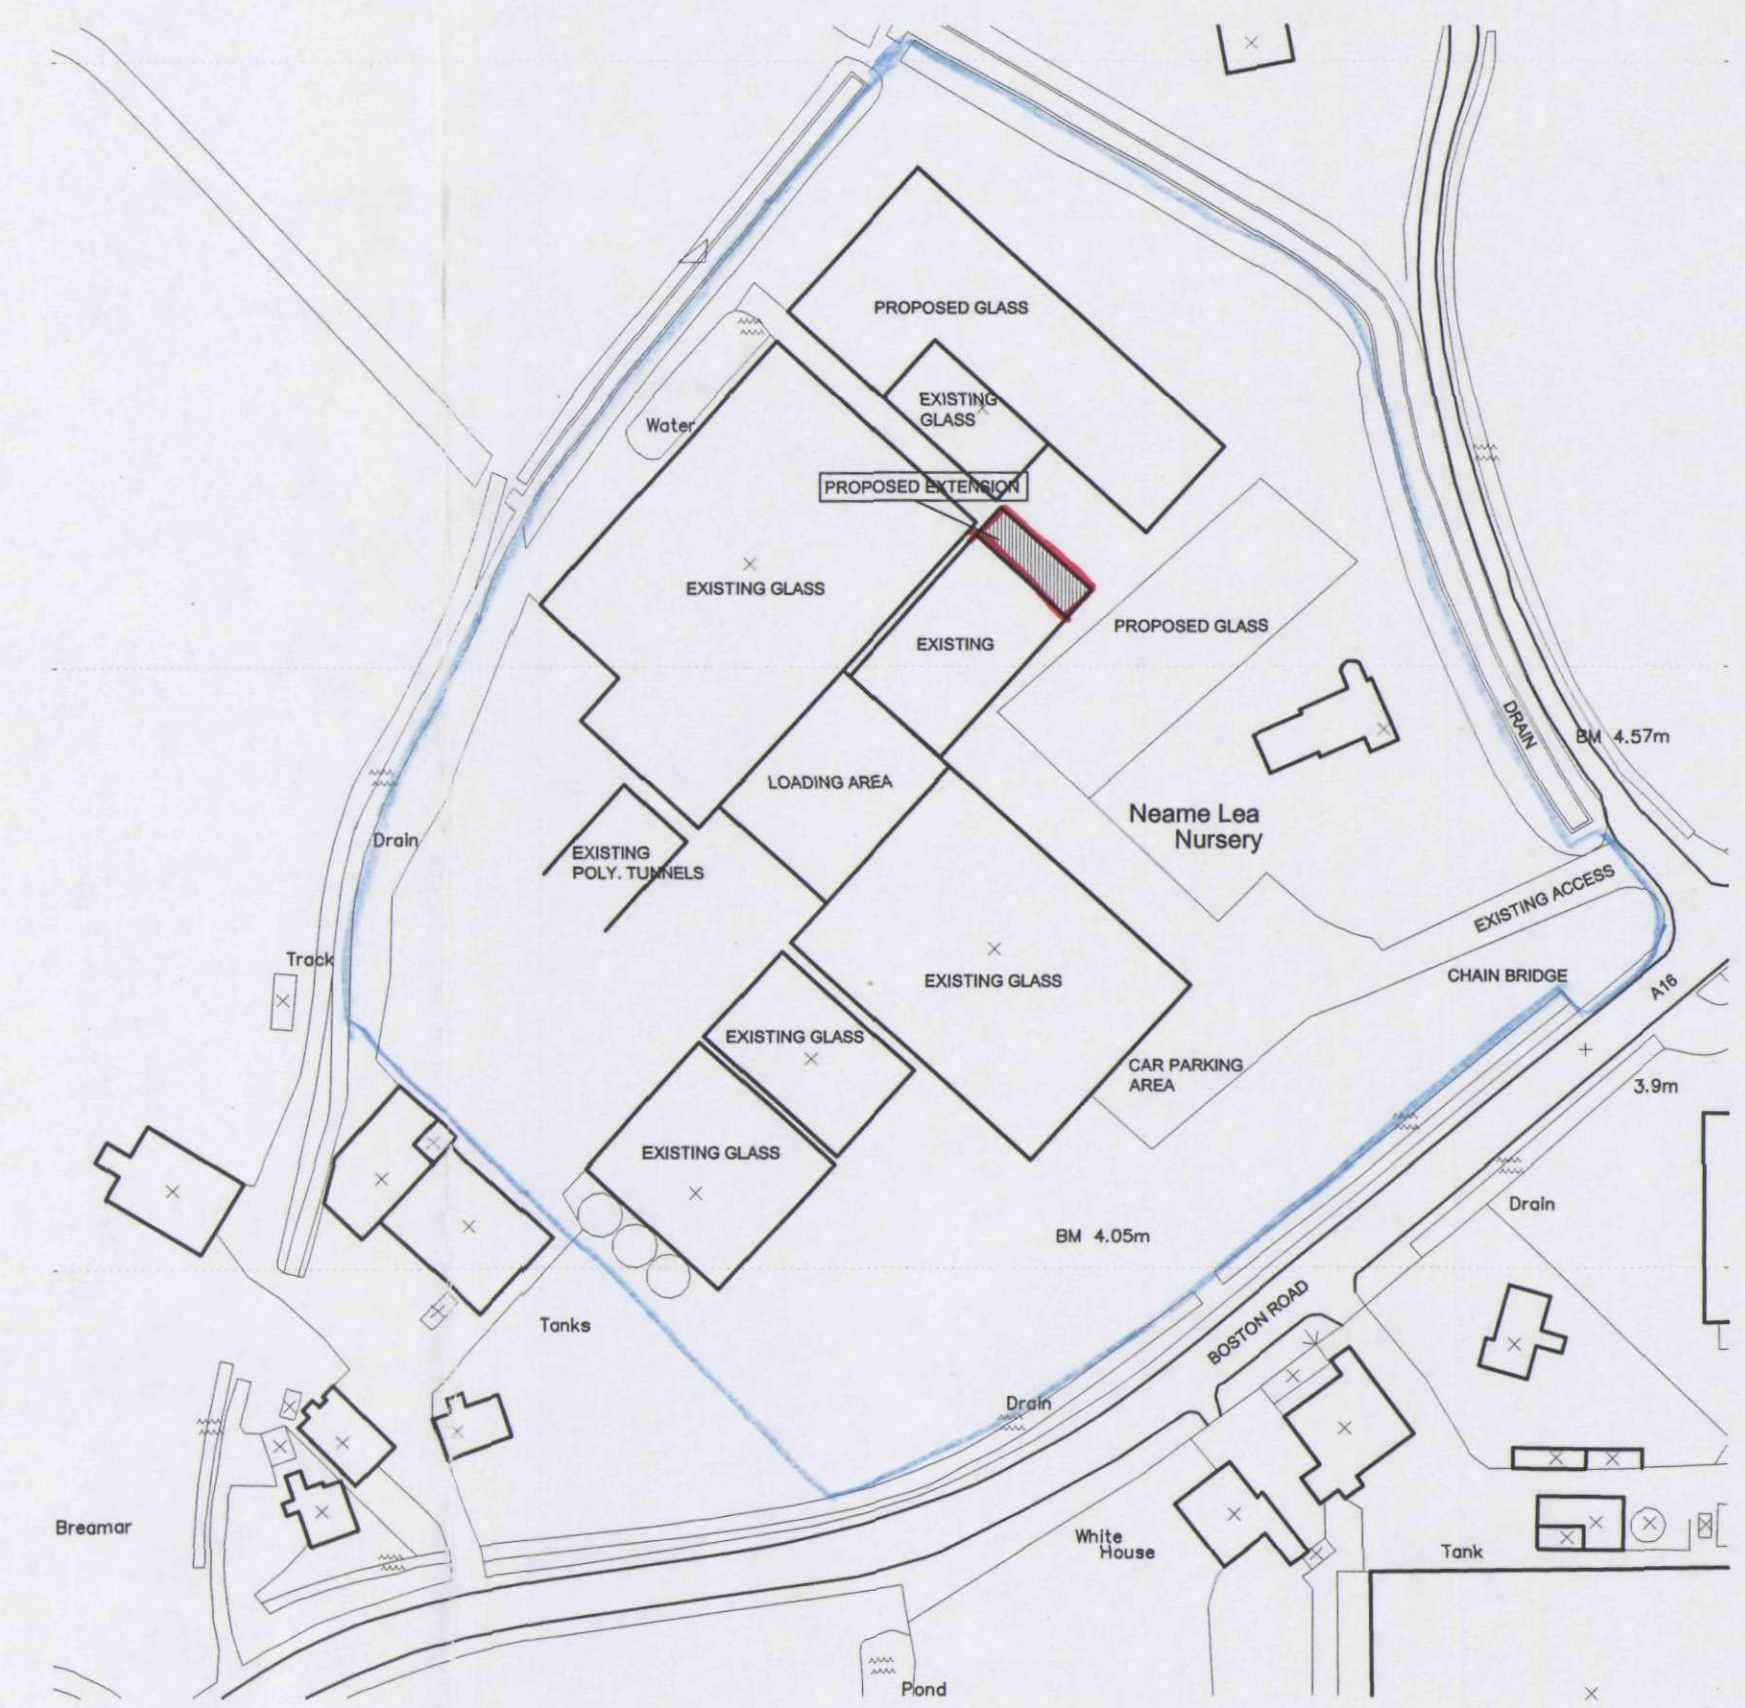

BLOCK PLAN 1:500



SITE LOCATION PLAN 1:1250

SPDC
Planning & Development
15 DEC 2003
REF: 1432103

PROJECT DETAILS	
EXTENSION TO NEAME LEA NURSERY GREEN LANE BOSTON ROAD GOSBERTON, LINCOLNSHIRE	
CLIENT M&G FABRICATIONS	
DRAWING TITLE SITE LOCATION AND BLOCK PLAN	
DATE NOVEMBER 2003	DRAWN JESS
SCALE AS SHOWN	DRNG No. 1660/A1/03

STEVEN DUNN
ARCHITECT

Hadleigh House
High Street
Walcott
Lincoln
LN4 3SN



Steven W. Dunn
B.A.(Hons) Dip. Arch.(Leics) R.I.B.A.
R.I.B.A. Chartered Architect
Telephone 01526 860 757
Facsimile 01526 861 575
E-Mail : Steven.Dunn@member.riba.org

**DETERMINED
PLAN**