Ordnance Survey®

Siteplan® 1:1250

Planning & Development
31 OCT 2005
1437/OS



Produced 27 Oct 2005 from Ordnance Survey digital data and incorporating surveyed revision available at this date. © Crown Copyright 2005.

Reproduction in whole or in part is prohibited without the prior permission of Ordnance Survey.

Ordnance Survey and the OS symbol are registered trade marks and Siteplan a trade mark of Ordnance Survey, the national mapping agency of Great Britain.

Part or all of this Siteplan is enlarged from mapping produced at one or more of the following scales 1:1250, 1:2500, 1:10000.

20 0 20 40 60 80


Metres

N


Centre Coordinates: 523811 331847

National Grid sheet reference at centre of this Siteplan: TF2331


Supplied by: Bookmark Spalding Ltd
Serial Number: 00064900

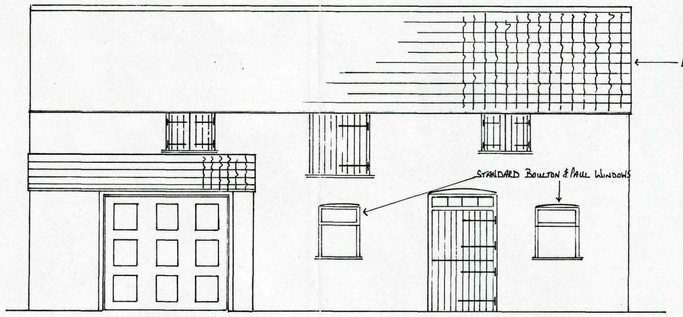


Existing Front Elevation

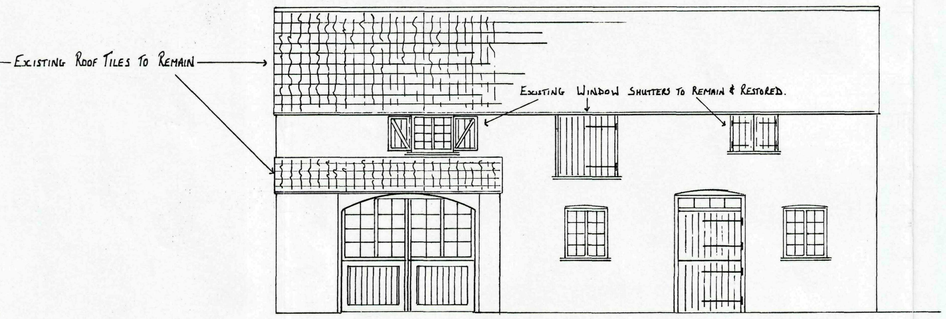

Proposed Front Elevation

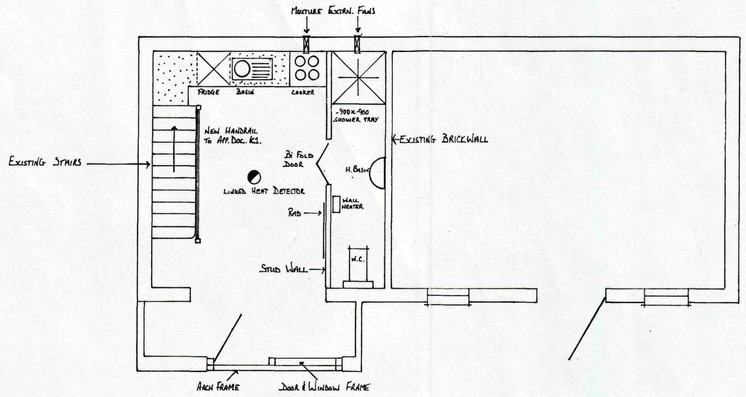

Proposed Ground Floor Layout

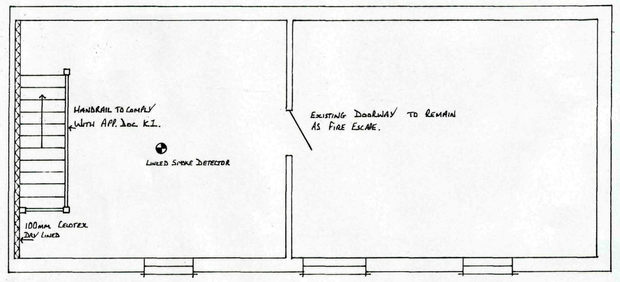

Proposed First Floor Layout

Wenman Building Design
10 Broadgate
Whaplode Drove
Spalding
Lincs. PE12 0TN.
Tel Fax: 01775 724171.
Mobile: 0784 1718457.

Client:

Mr & Mrs P. Hardingham
The Red House
97 High Street
Gosberton.

Project Details:

Alterations to Coach House to form Carers Annexe.

Drawing N°: Wen 1031

Existing Front Elevation
Proposed Front Elevation
Proposed Ground Floor Layout
Proposed First Floor Layout


Scale: 1:50

Notes:

RW 2005.

SHDC
Planning & Development
21 OCT 2005
Ref: 1437/05

Note: This Drawing is to be Read in conjunction with the Supporting Statement and Associated Specification.

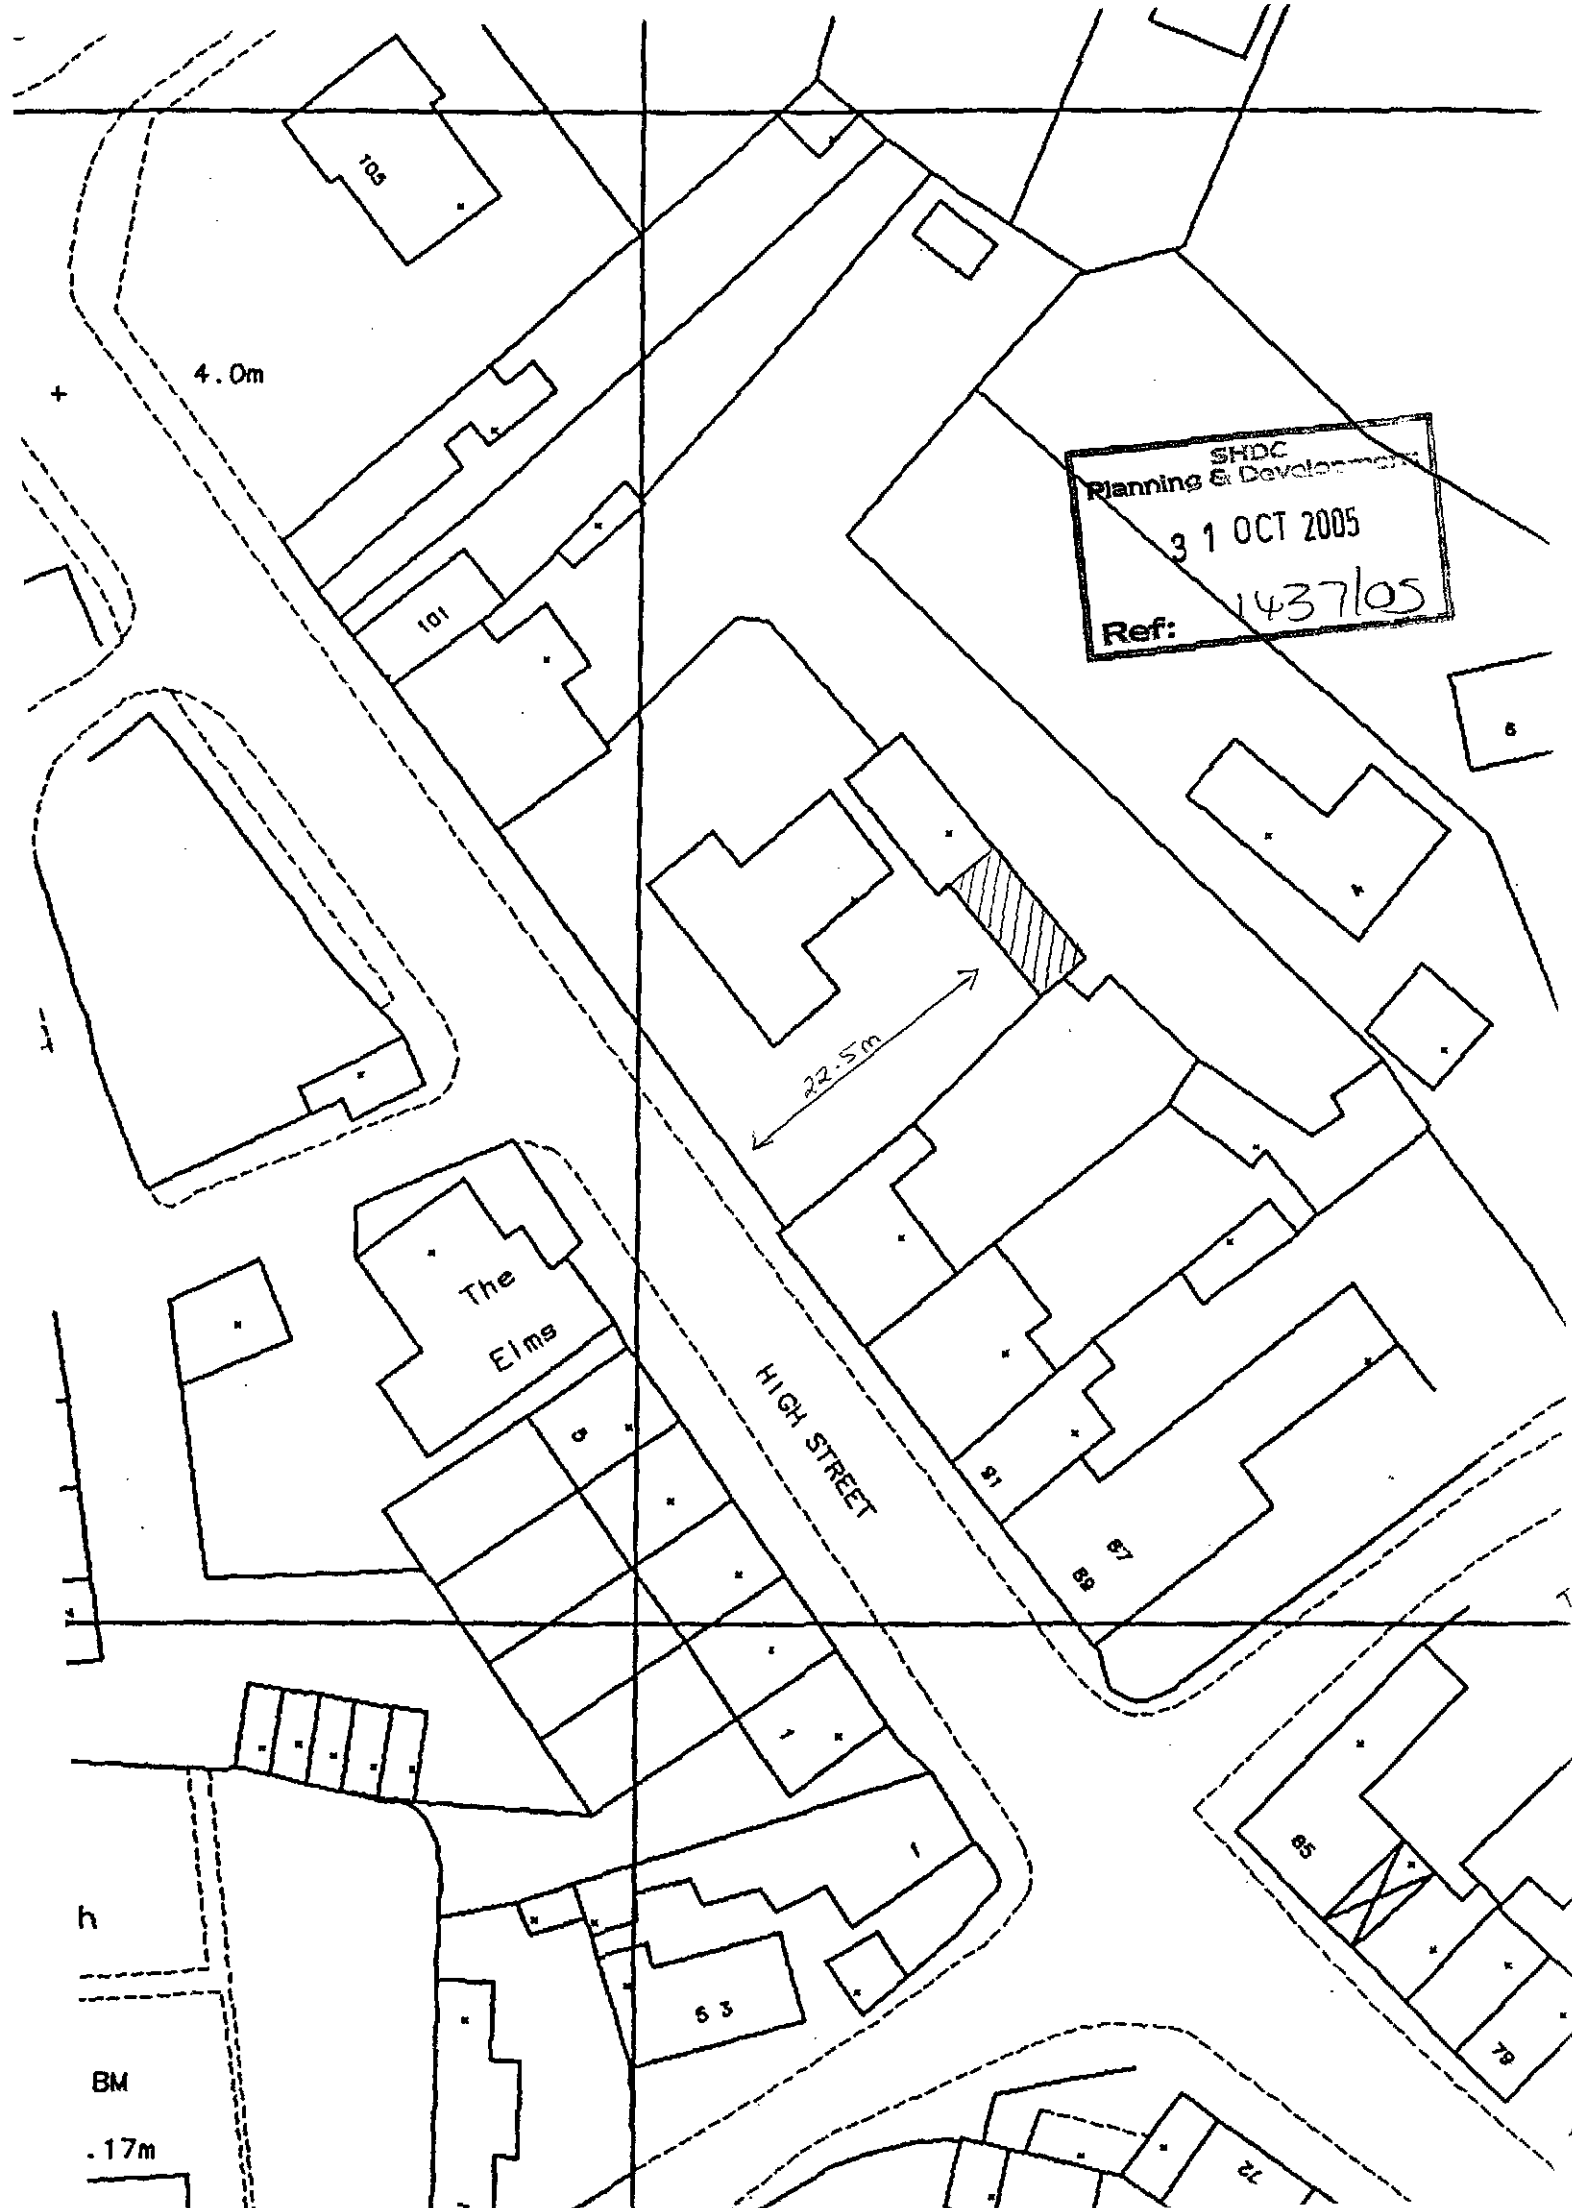
4.0m
SHDC
Planning & Development
31 OCT 2005
Ref: 1437/05
22.5m
The Elms
HIGH STREET
BM
.17m