


Contractor to check all Dimensions on site prior to ordering materials / commencing work.Do Not Scale from this Drawing - If in doubt then please ask

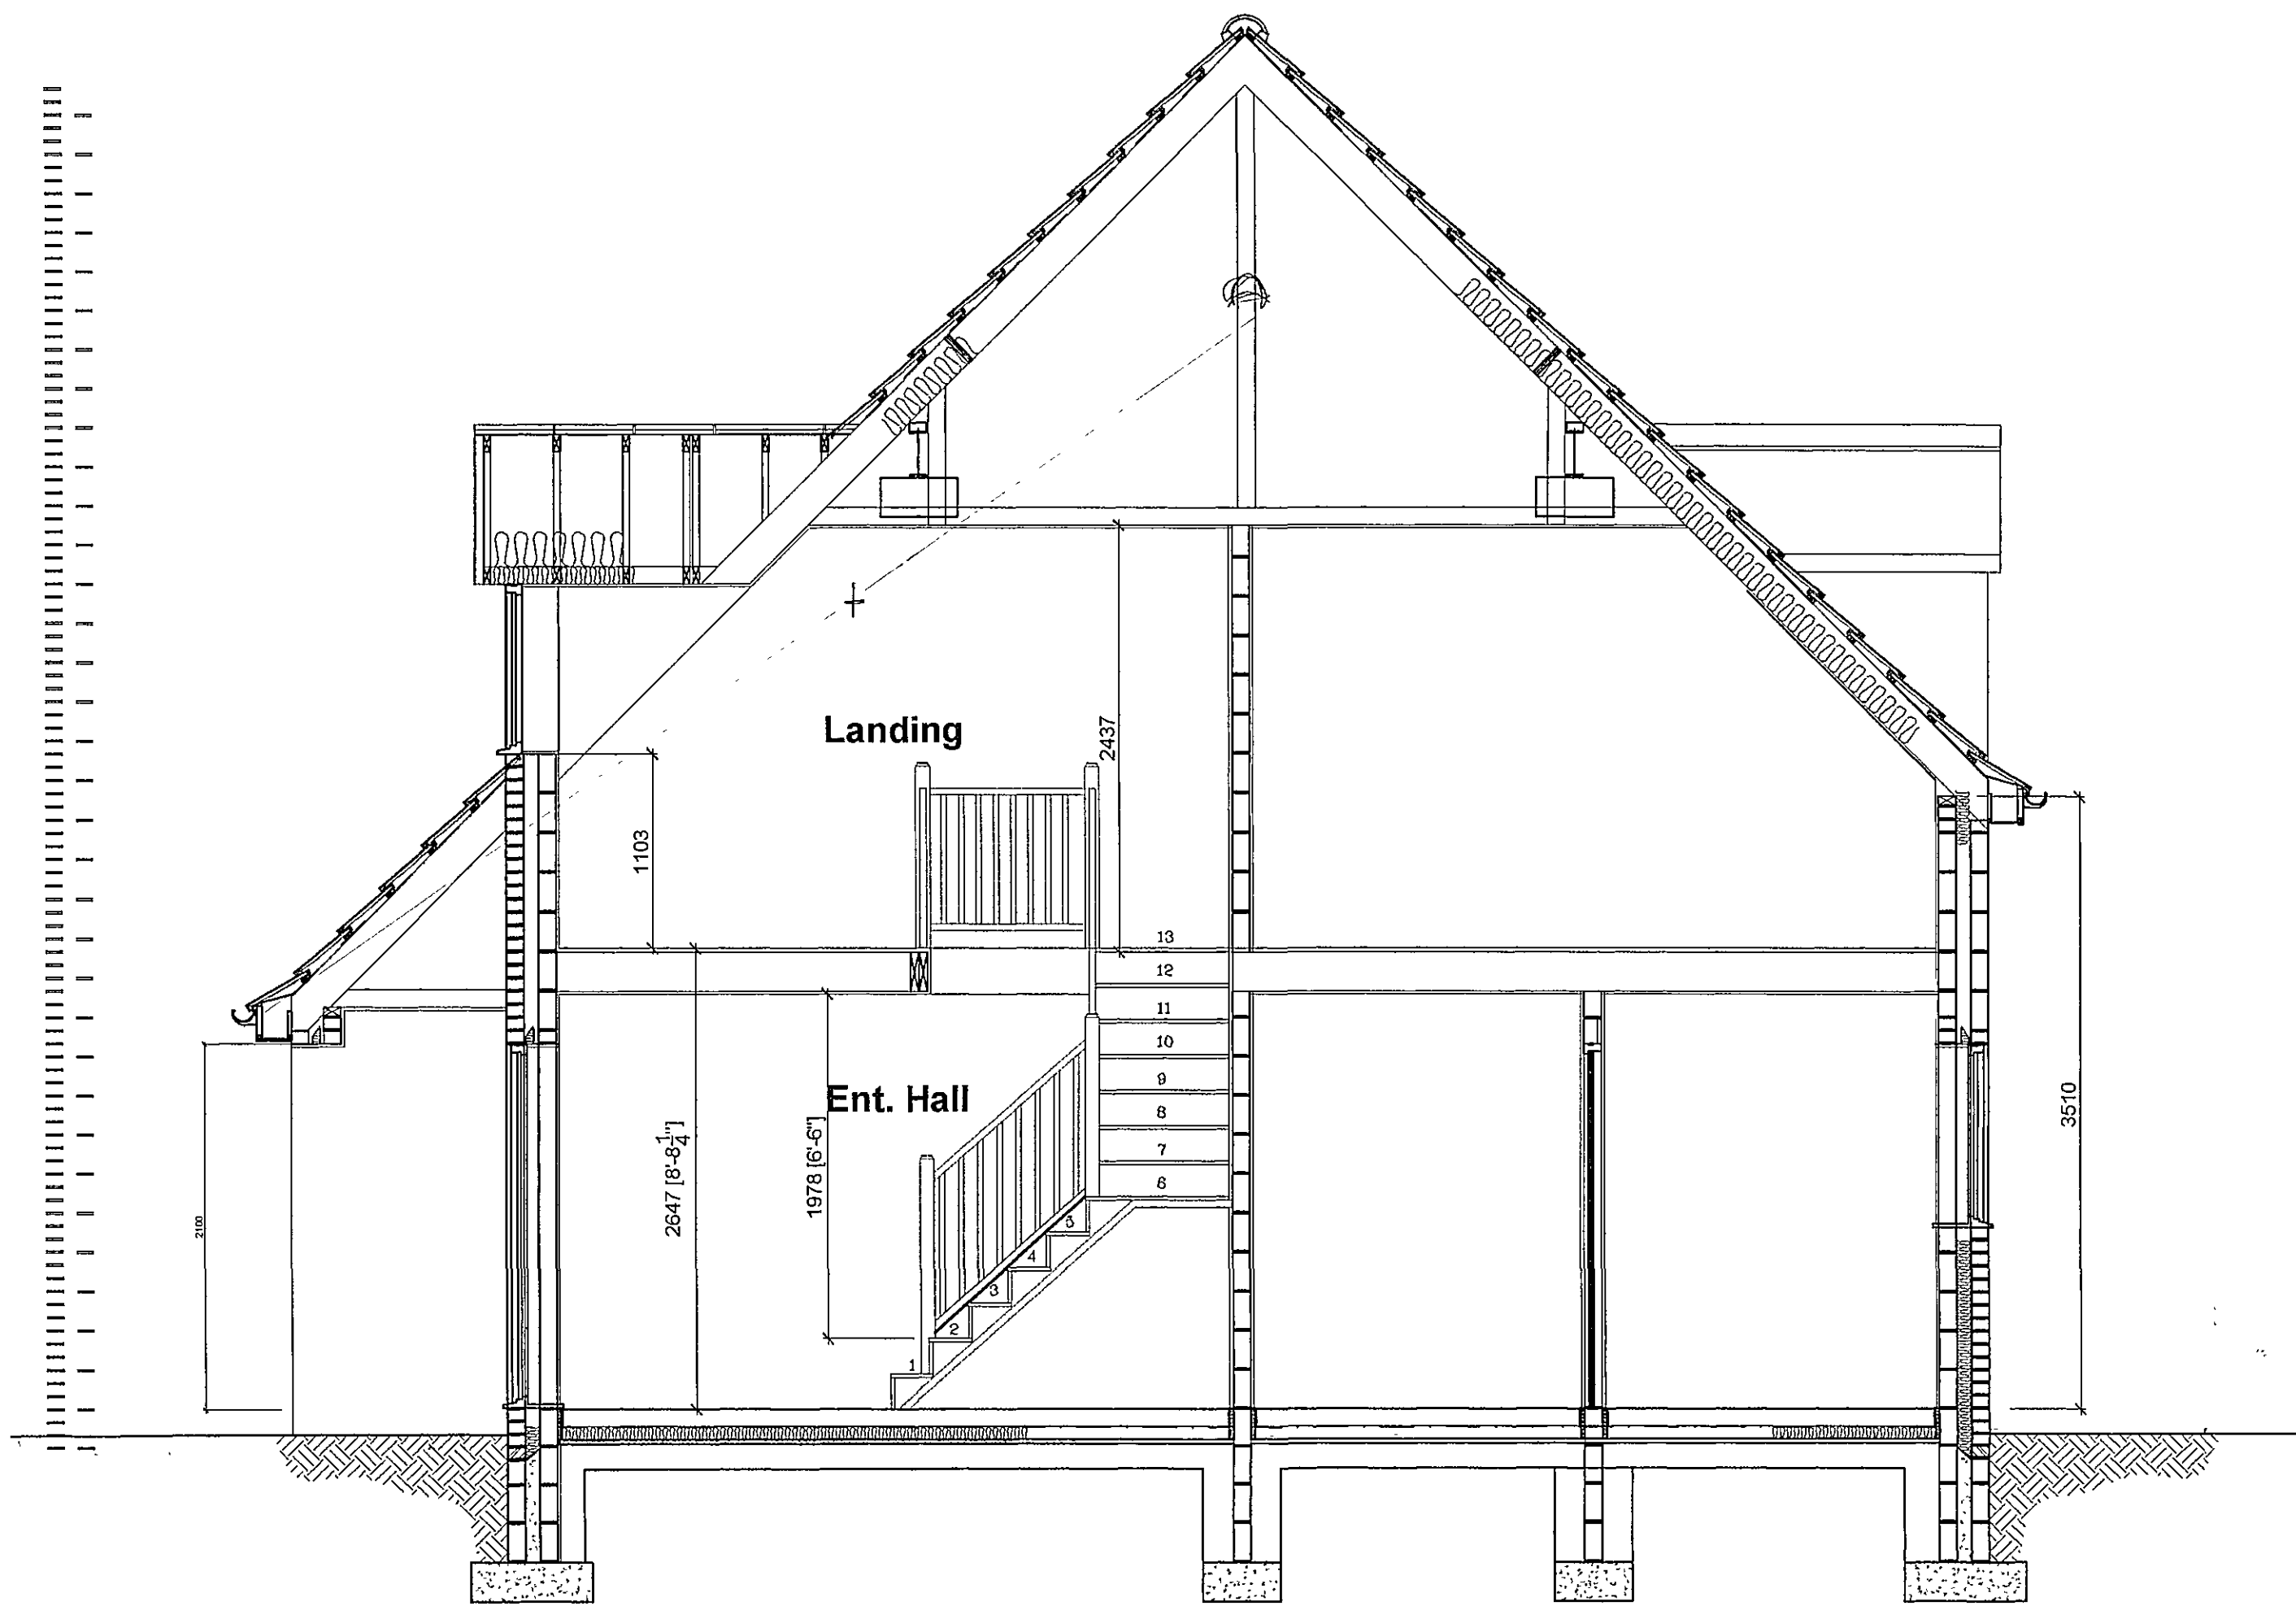

Section A-A
Scale 1:25

SHDC
Planning & Development
- 6 NOV 2007
Ref: 1471/07

Printed off on
wrong sized
paper - do not
Scale!

Client :
Mrs C Davidson
117 High Street
Gosberton
PE11 4NA

Site :
Proposed Residential
Development at 98 High
Street, Gosberton

Drawing Title
Section A-A


remway
Design Ltd
2 Red Lion Street
Spalding
PE11 1SX
Tel / Fax: 01775 768 921
Mobile : 07815 112 058
e-mail: jason@remwaydesign.co.uk

Date : **Oct 07** Scale : **As noted**

Drawing No:
1500 - 02

PLEASE NOTE:
Due to areas of the structure being covered, unexposed or otherwise inaccessible the notes / specifications of existing materials are subject to confirmation of site when it is feasible to expose the relevant areas of construction.