



Contractor to check all Dimensions on site prior to ordering materials / commencing work. Do Not Scale from this Drawing - If in doubt then please ask

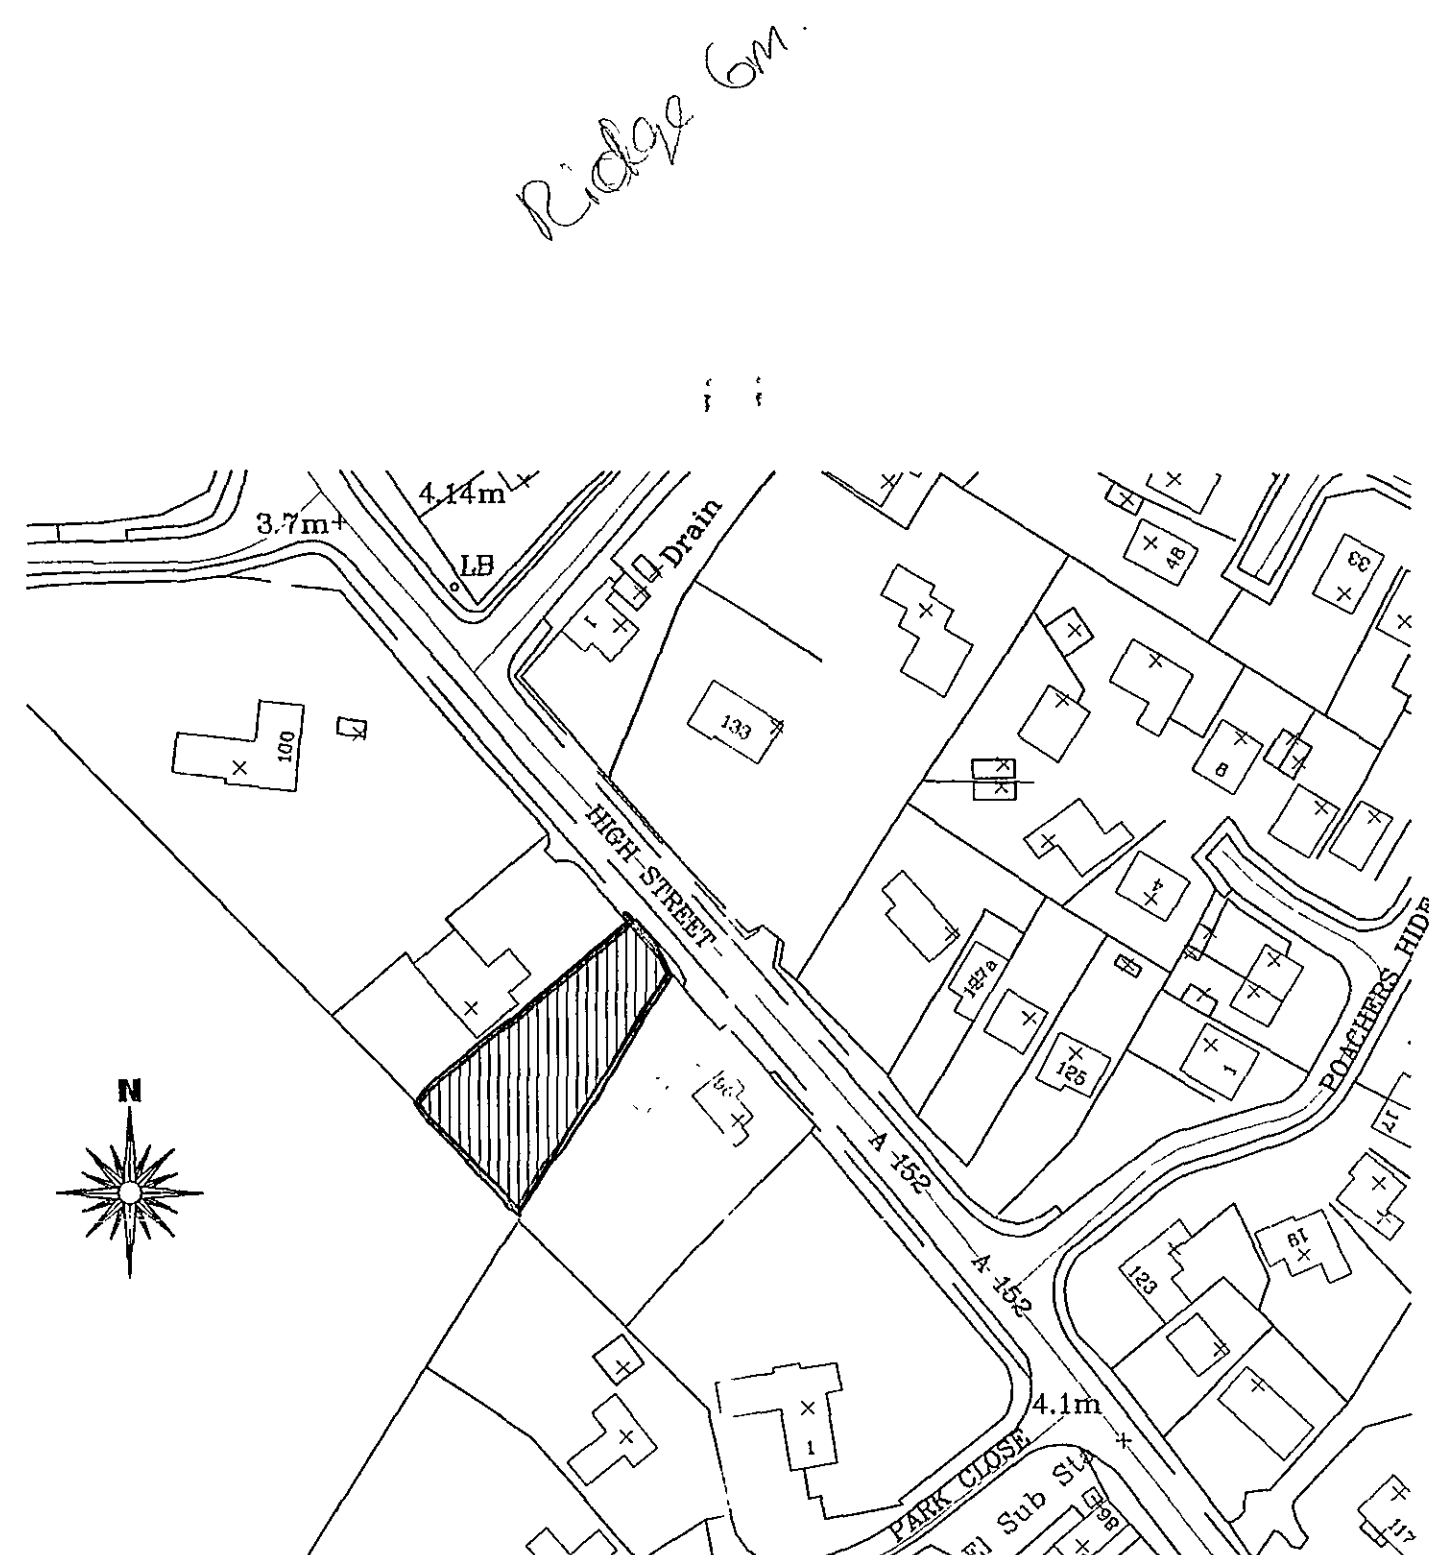

Site Location Plan

Scale 1:1250

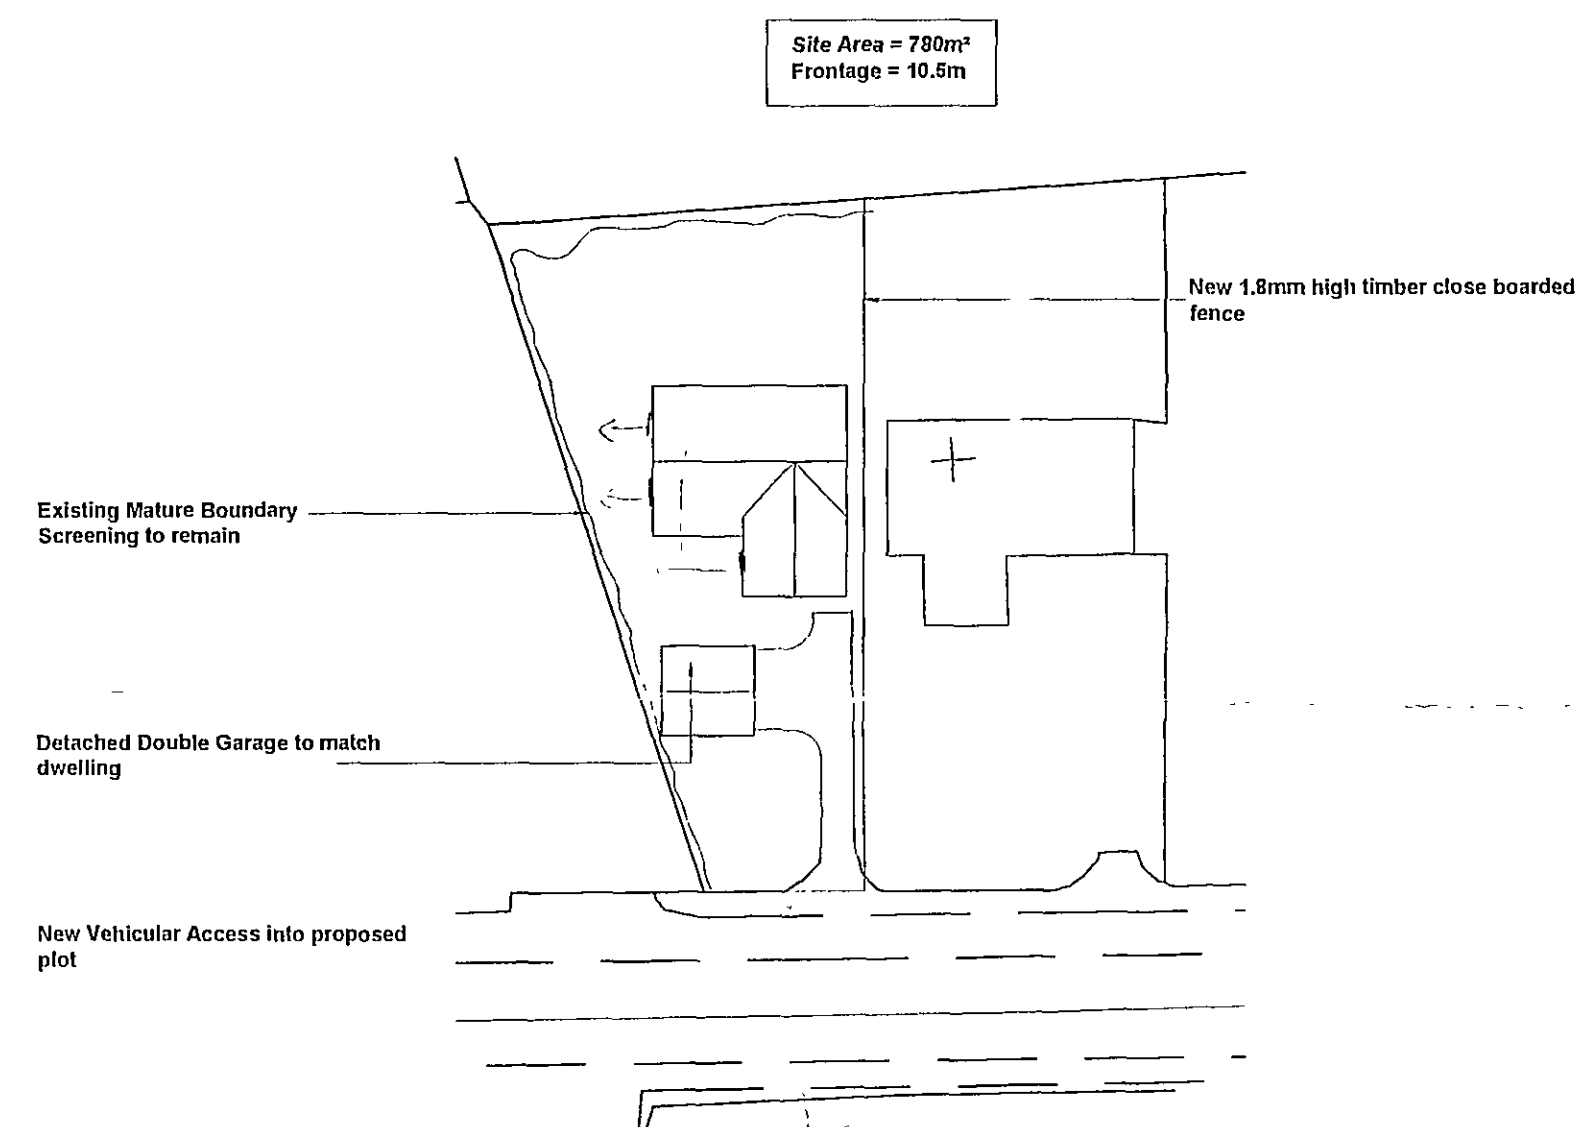

Site Block Plan

Scale 1:500

Client:
Mrs C Davidson
117 High Street
Gosberton
PE11 4NA

Site:
**Proposed Residential
Development at 98 High
Street, Gosberton**

Drawing Title
**Site Location &
Block Plan**

remway
Design Ltd
2 Red Lion Street
Spalding
PE11 1SX
Tel / Fax: 01775 768 921
Mobile: 07815 112 058
e-mail: jason@remwaydesign.co.uk

Date: **aug07** Scale: **As noted**

Drawing No:
1500 - 03