
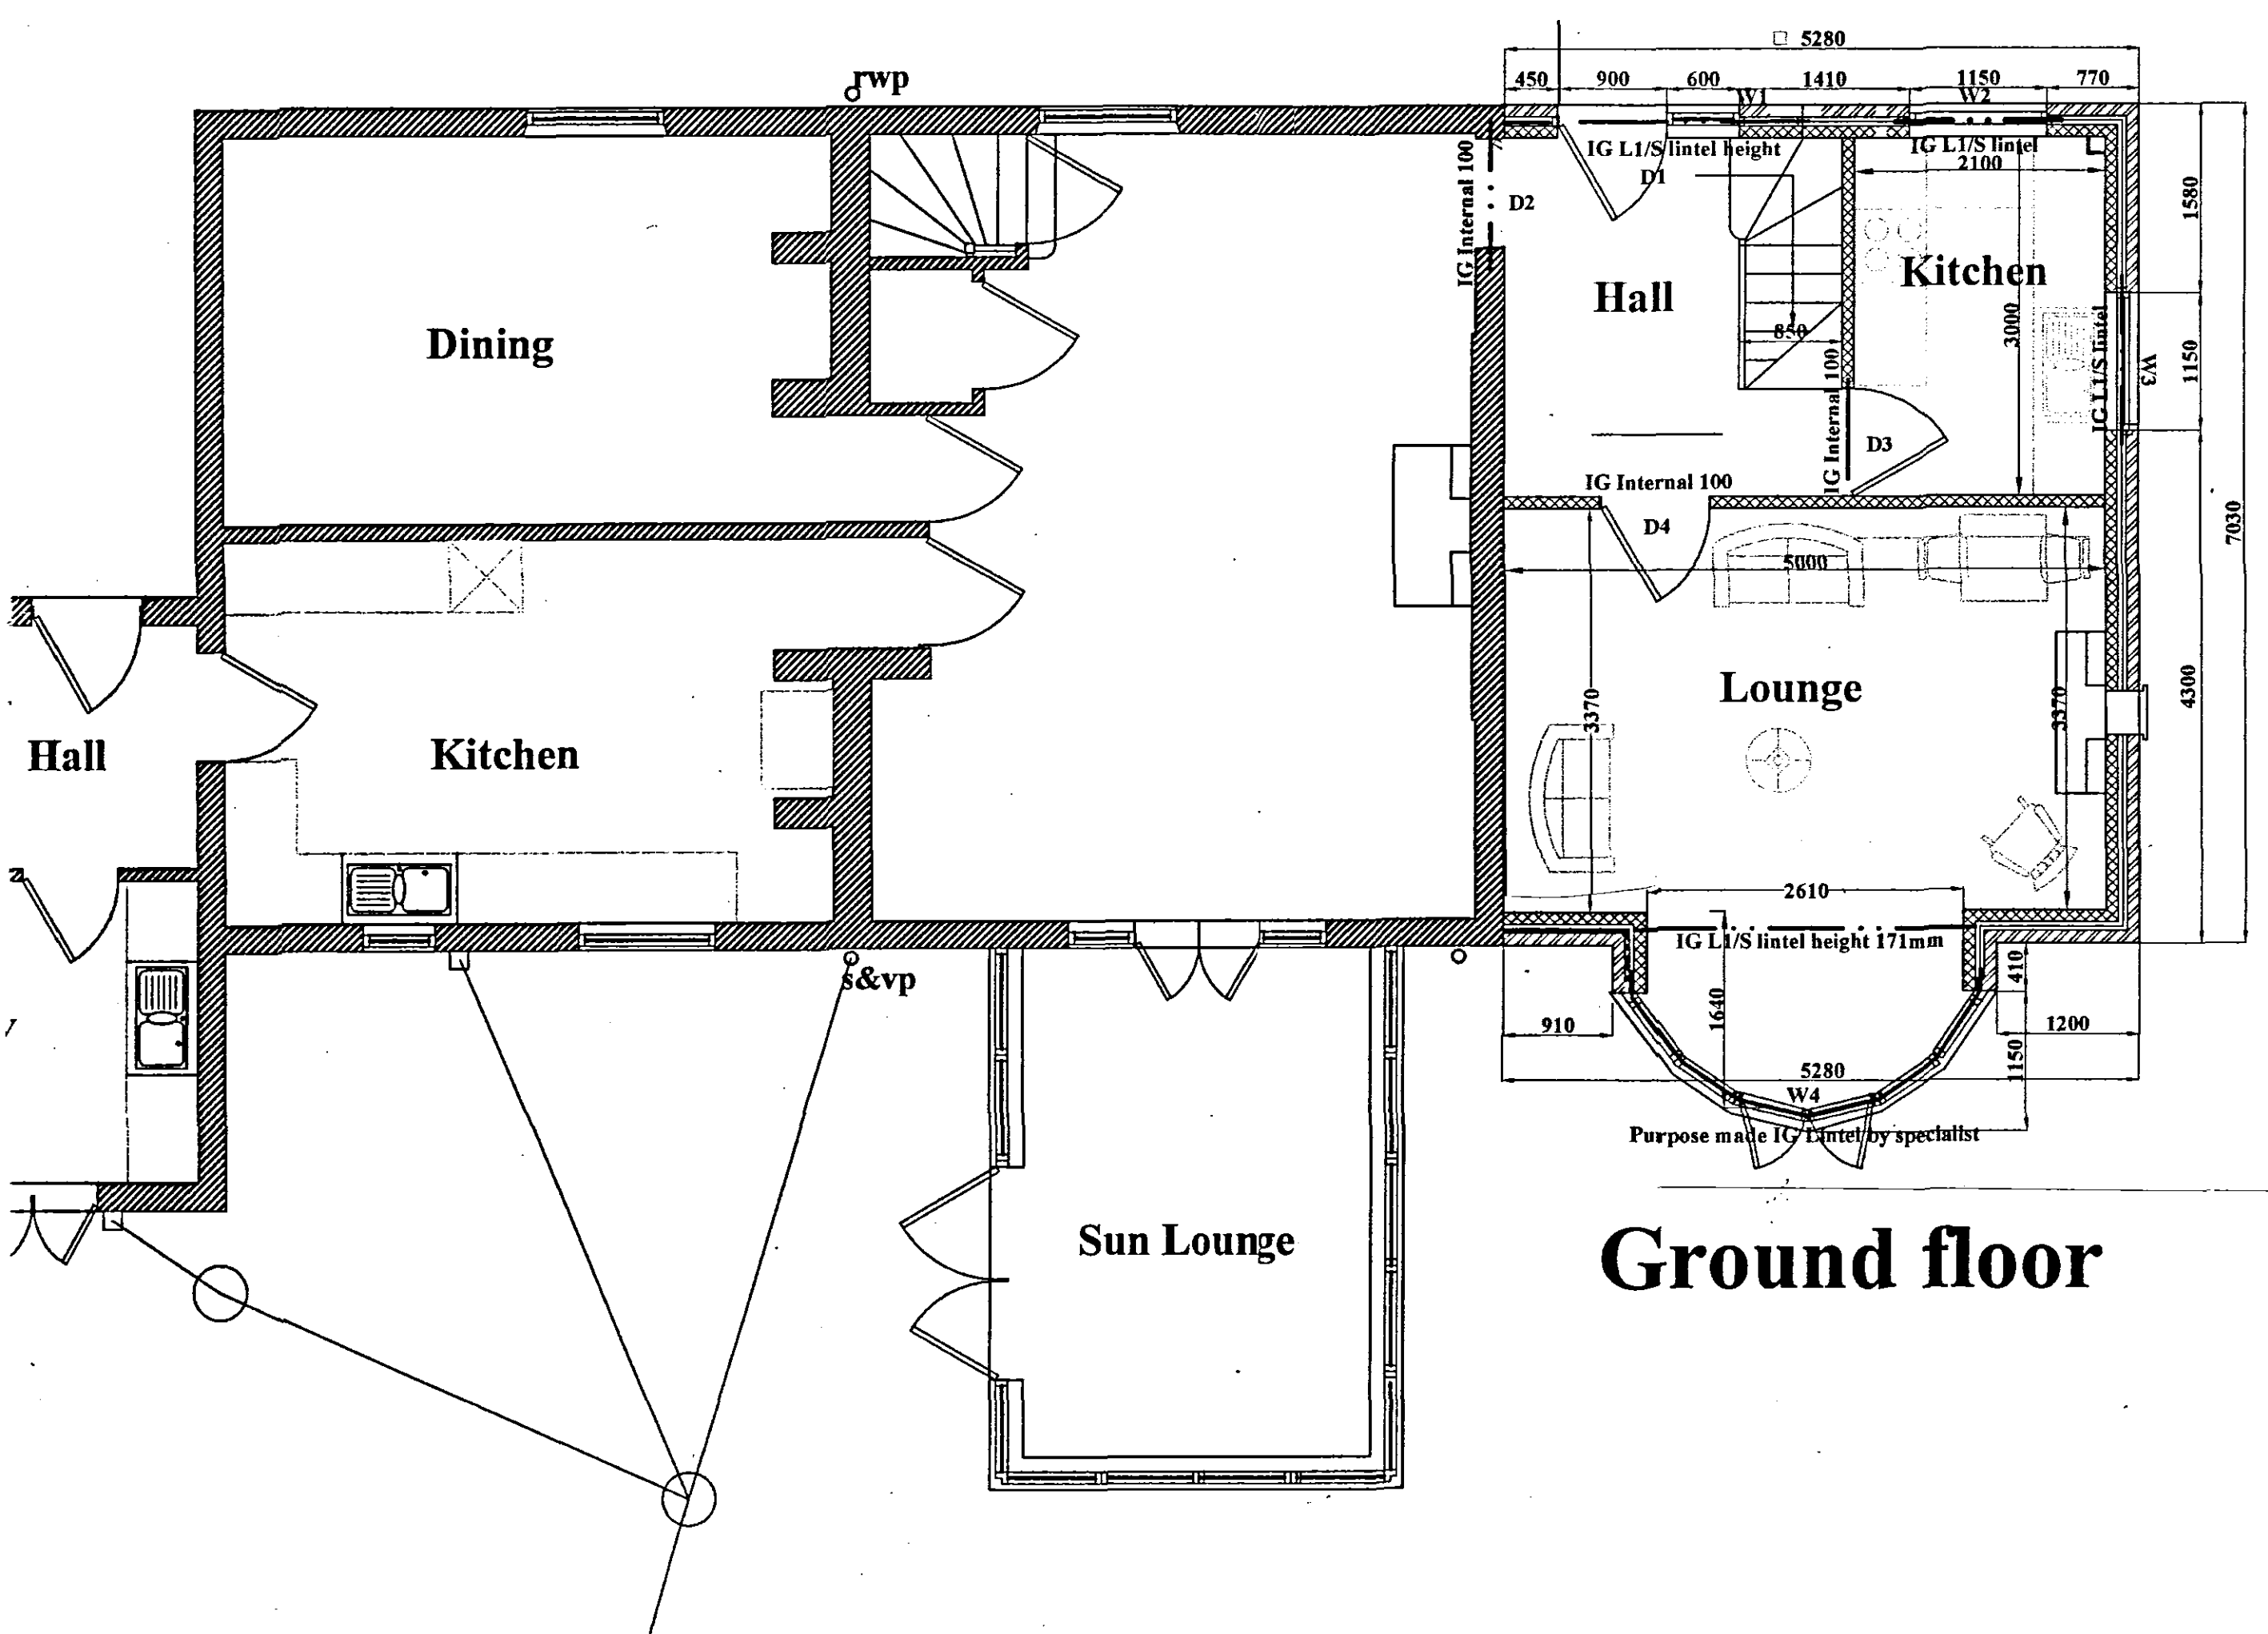
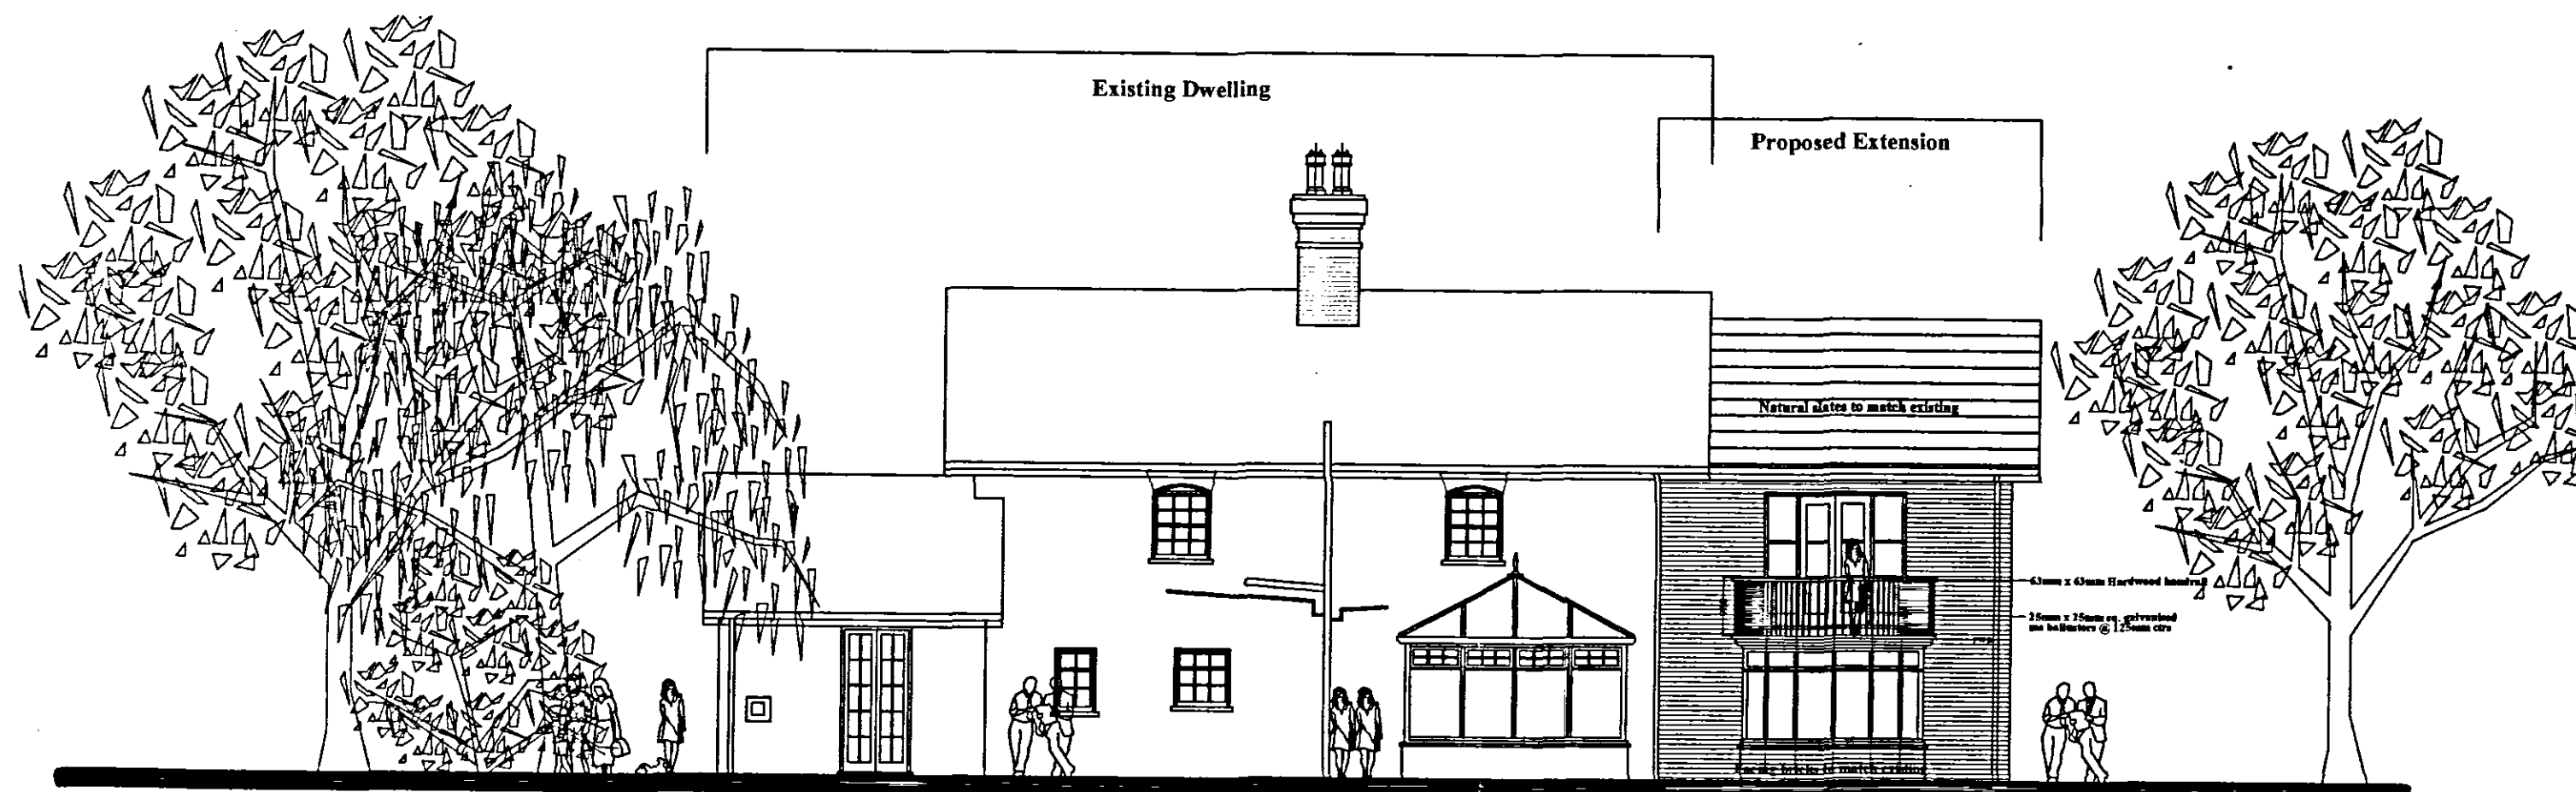
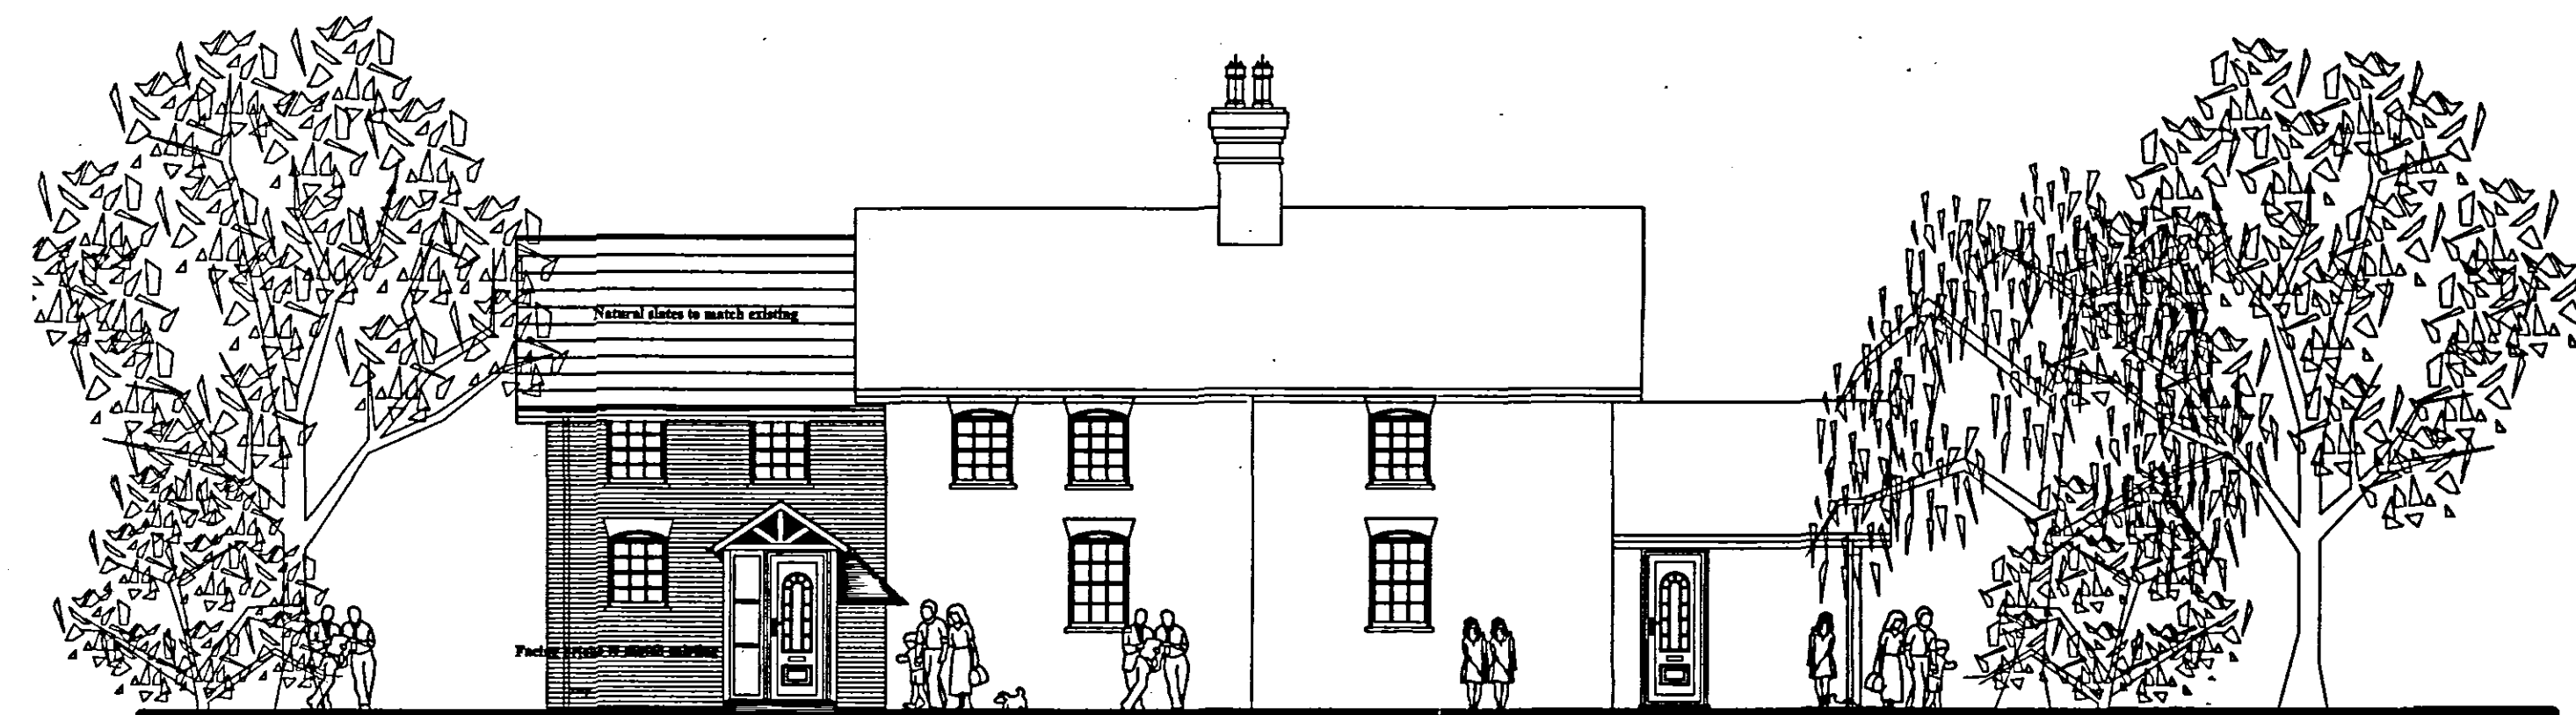


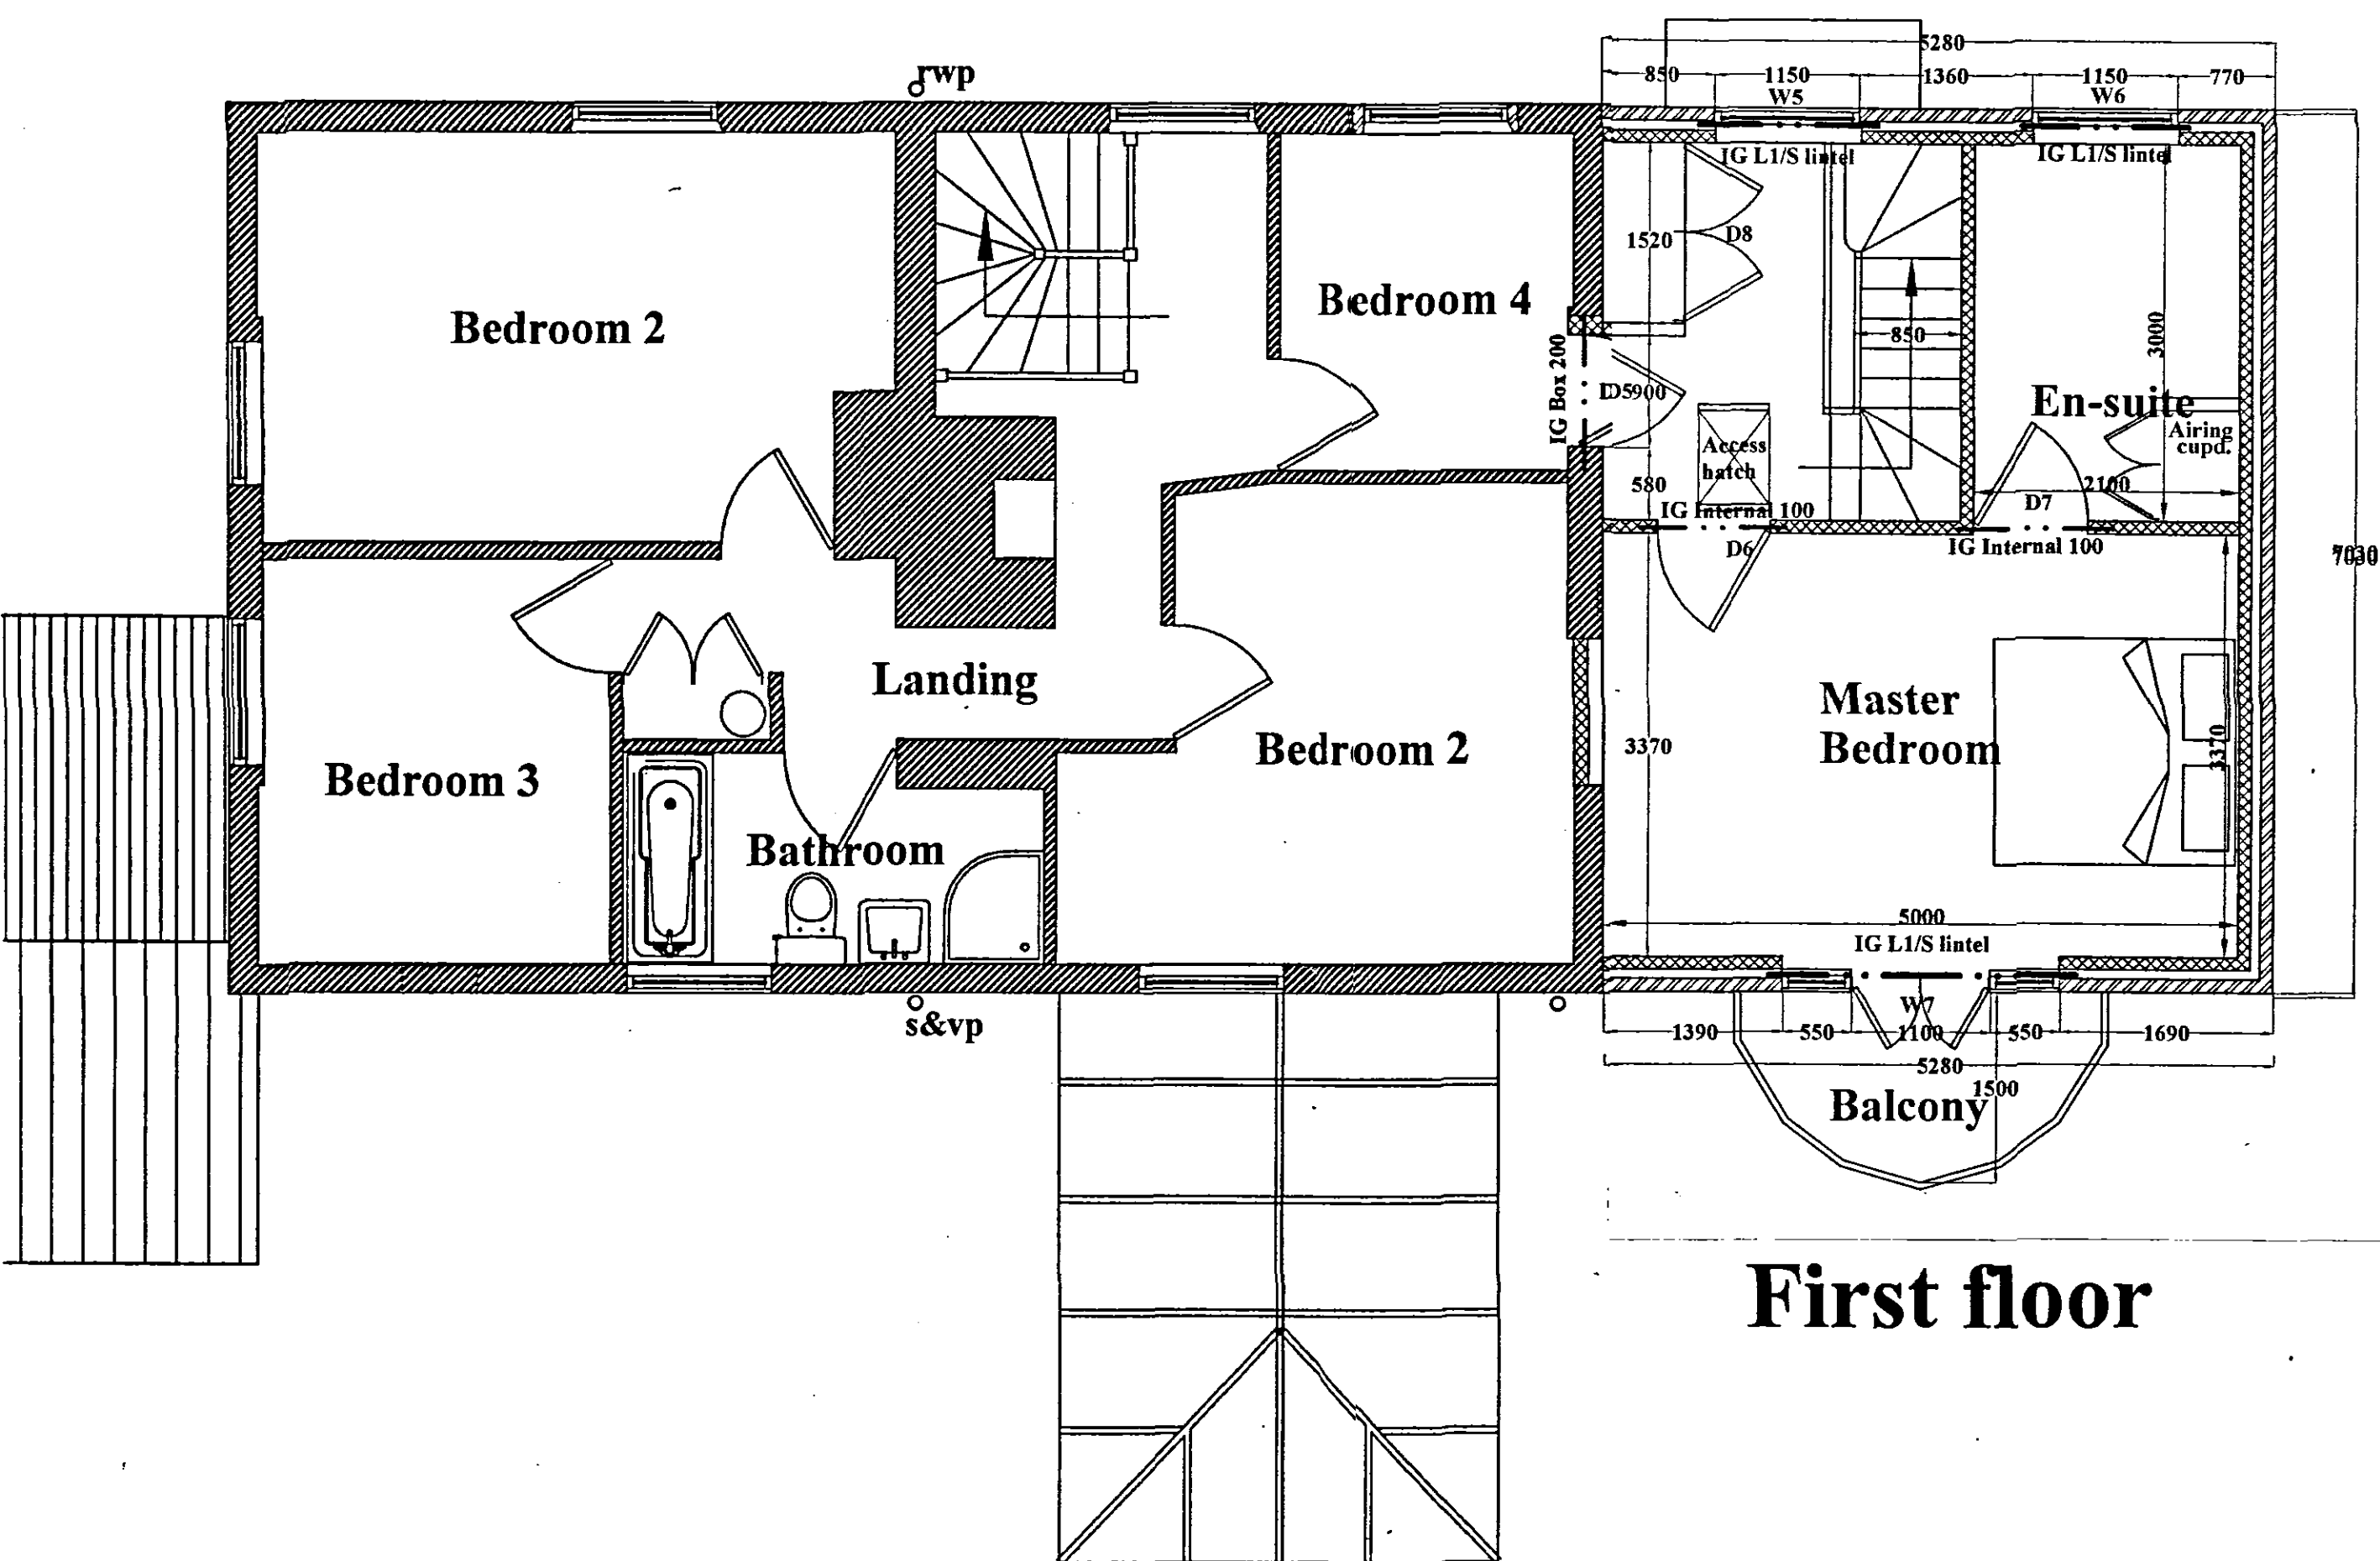

John D. Lynch partnership CHARTERED ARCHITECTS	
Client Mrs Norma Lloyd	
Project Extension to Fenland House, Broad Drove	
Drawing Plans & Elevations of Proposed Extension	
Job No. 1653	Drawing No. WD/1
Scale 1:100 & 1:50	Rev No. A