


SHDC
Planning & Development

17 NOV 2004

Ref: 1534104

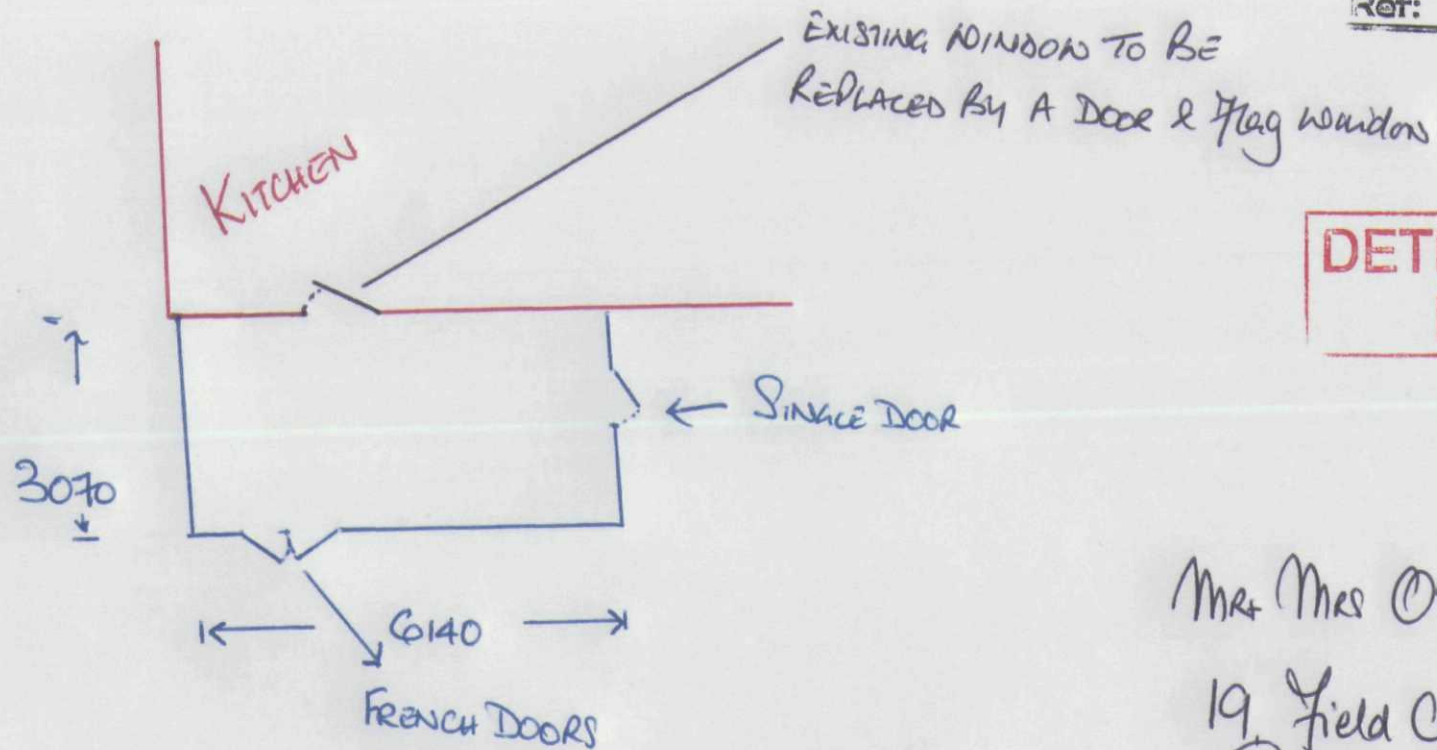

**DETERMINED
PLAN**

Mrs & Mrs O'CONNOR,

19, Field Close

LOS BERTON.

SPALDING (LINCOLN) LE11 4NY

"PLAN VIEW"

Scale 1:1000