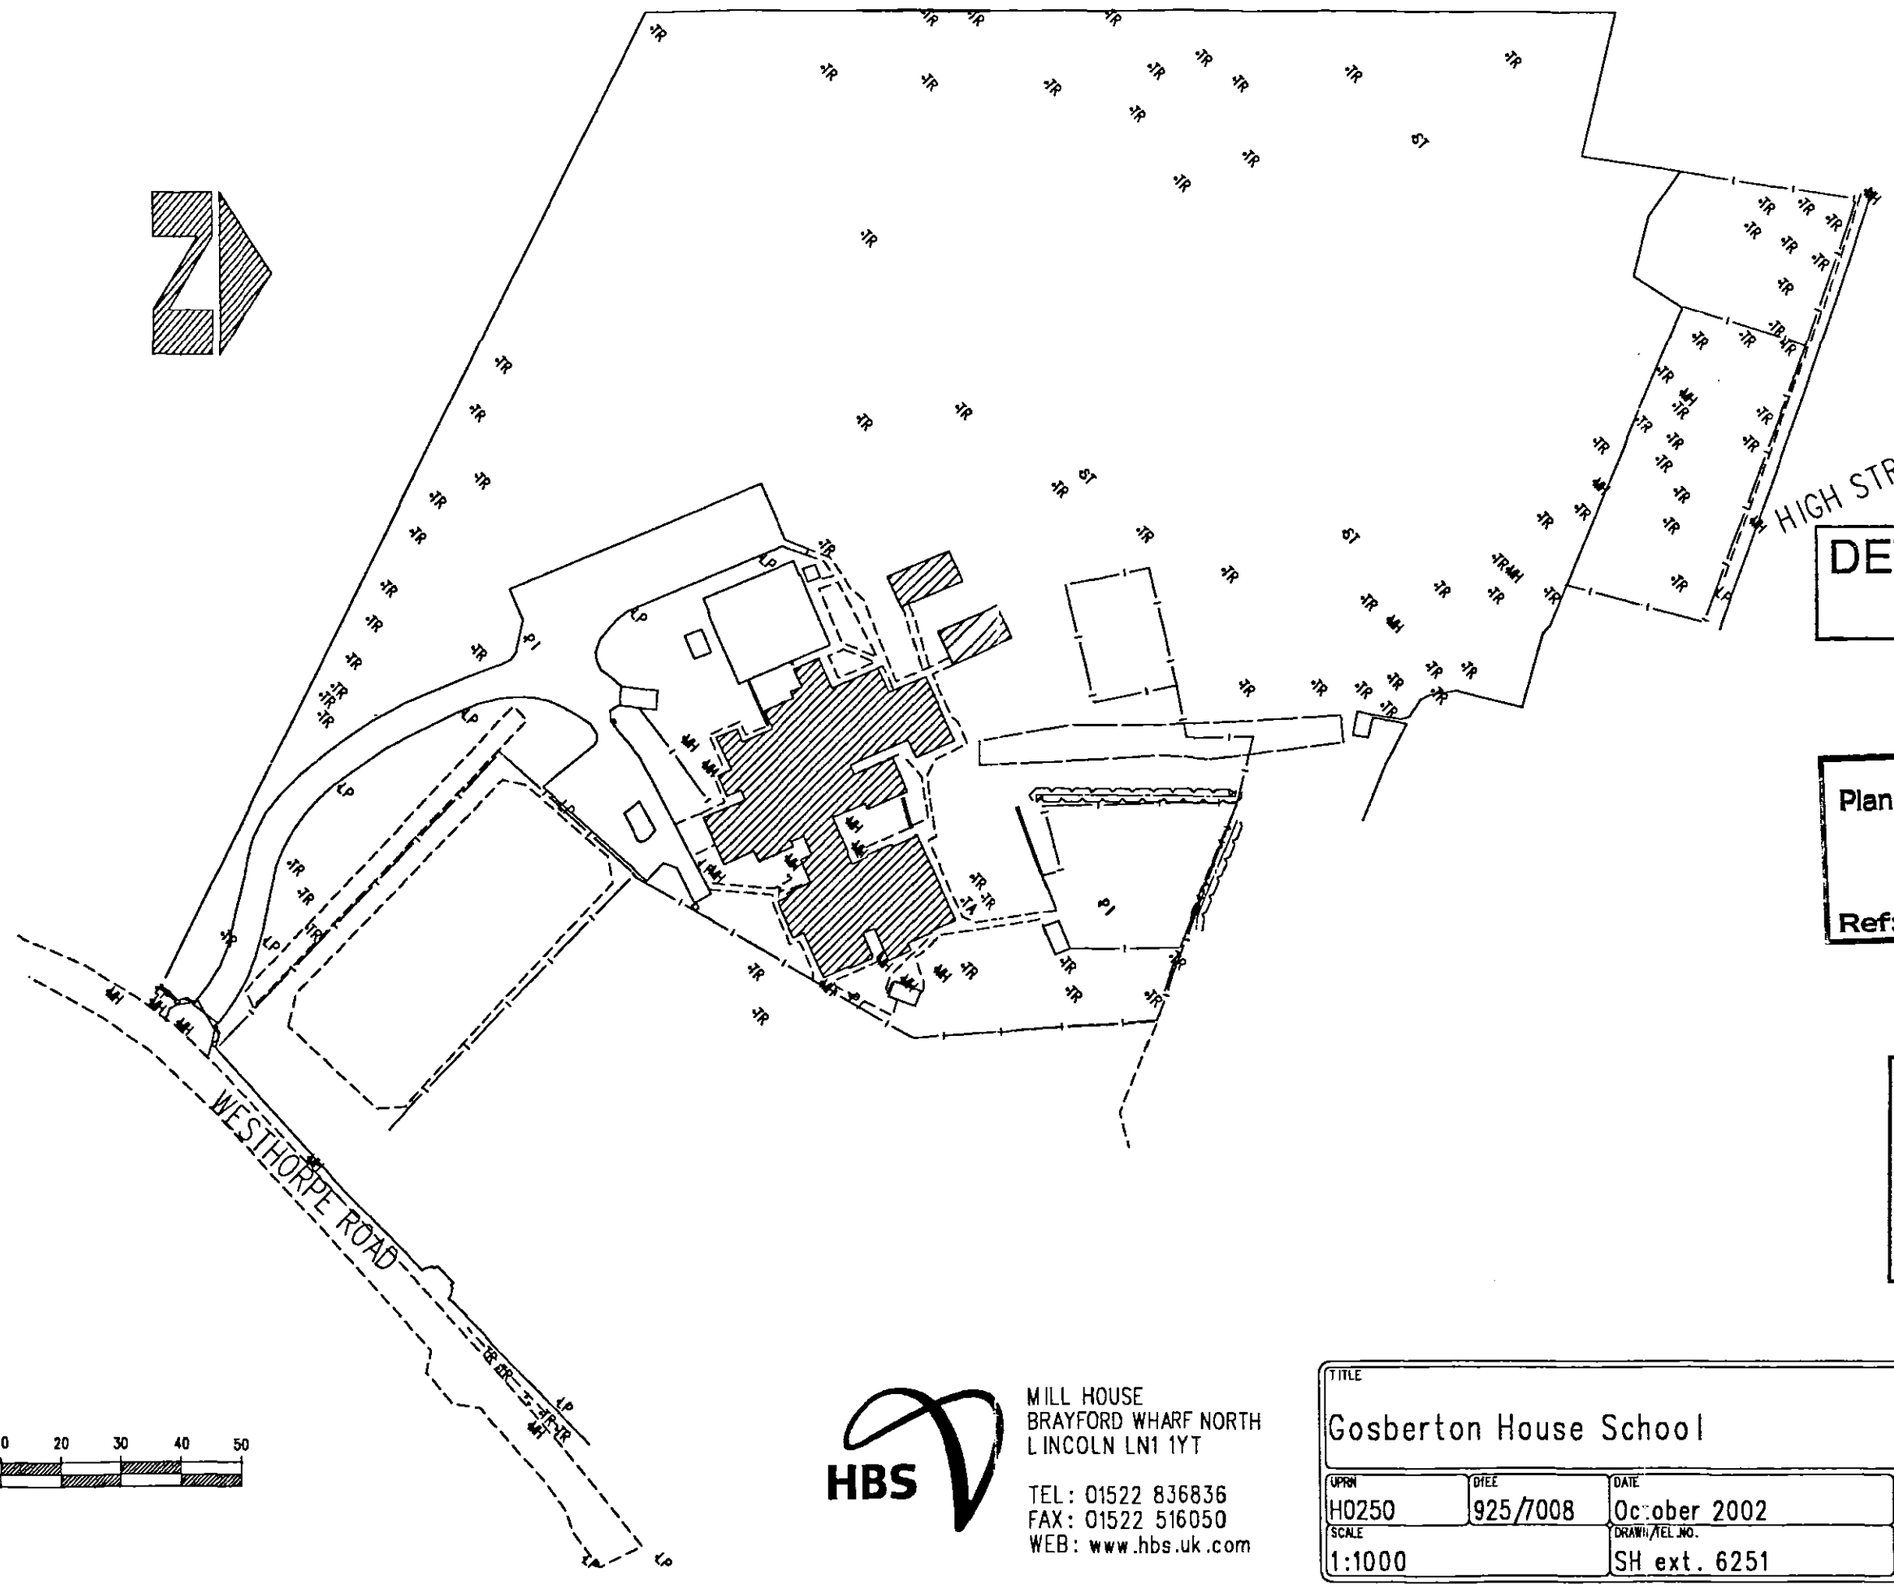


DETERMINED PLAN

SHDC
Planning & Development
18 NOV 2004
Ref: 1543/04

Highways & Planning Directorate
27 OCT 2004
Planning & Conservation

HBS
MILL HOUSE
BRAYFORD WHARF NORTH
LINCOLN LN1 1YT
TEL: 01522 836836
FAX: 01522 516050
WEB: www.hbs.uk.com

TITLE: Gosberton House School			
UPRN: H0250	DTEE: 925/7008	DATE: October 2002	PREPARED BY PROPERTY RECORDS
SCALE: 1:1000		DRAWN/TEL NO.: SH ext. 6251	SHEET NO.: H0250(site)