
Notes:

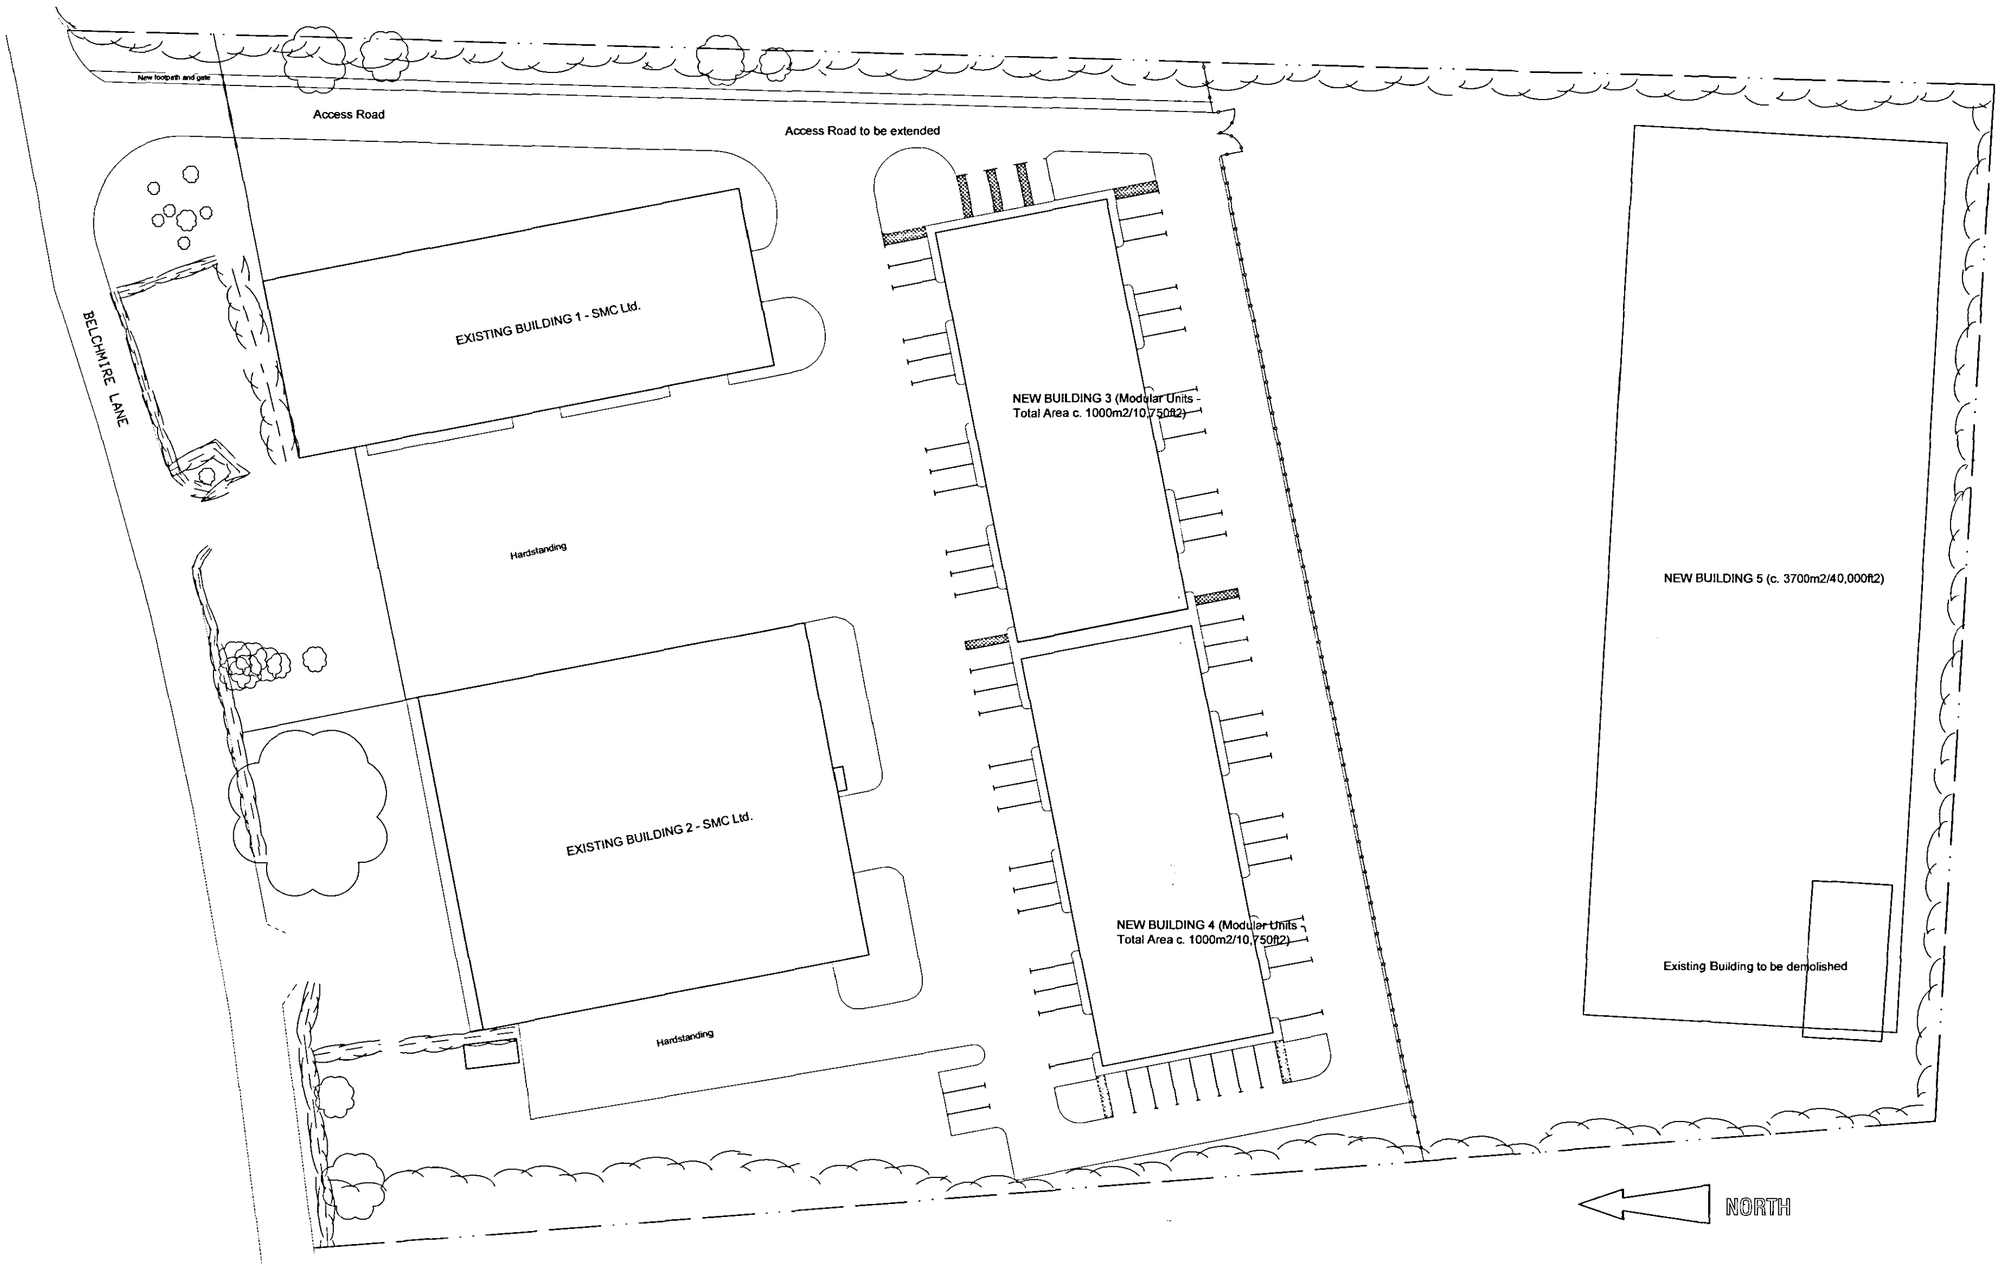

SHDC
PLANNING & DEVELOPMENT
2 2 NOV 2005
Ref. 160601

ROCHFORD
PROJECT SERVICES
33 MOUNT EPHRAIM
TUNBRIDGE WELLS KENT
TN4 8AA
T : 01892 775733 ~ F : 01892 775738
E : rochford.ps@btopenworld.com

Project:	PROPOSED NEW BUILDINGS FENLAND BUSINESS PARK BELCHMIRE LANE, GOSBERTON
Client:	SANDHURST GROUP Ltd.
Dwg Title:	PROPOSED SITE LAYOUT
Dwg Nr.	3603 / A2 / 000 Rev ~
Drawn:	GWB Date: October 2005 Scale: 1:500

DET
PLAN